

LEGEND

NATIONAL CAPITAL

PROVINCIAL CAPITAL


IMPORTANT CITY

INTERNATIONAL BOUNDARY

PROVINCIAL BOUNDARY

ROADS

PROJECT AREA

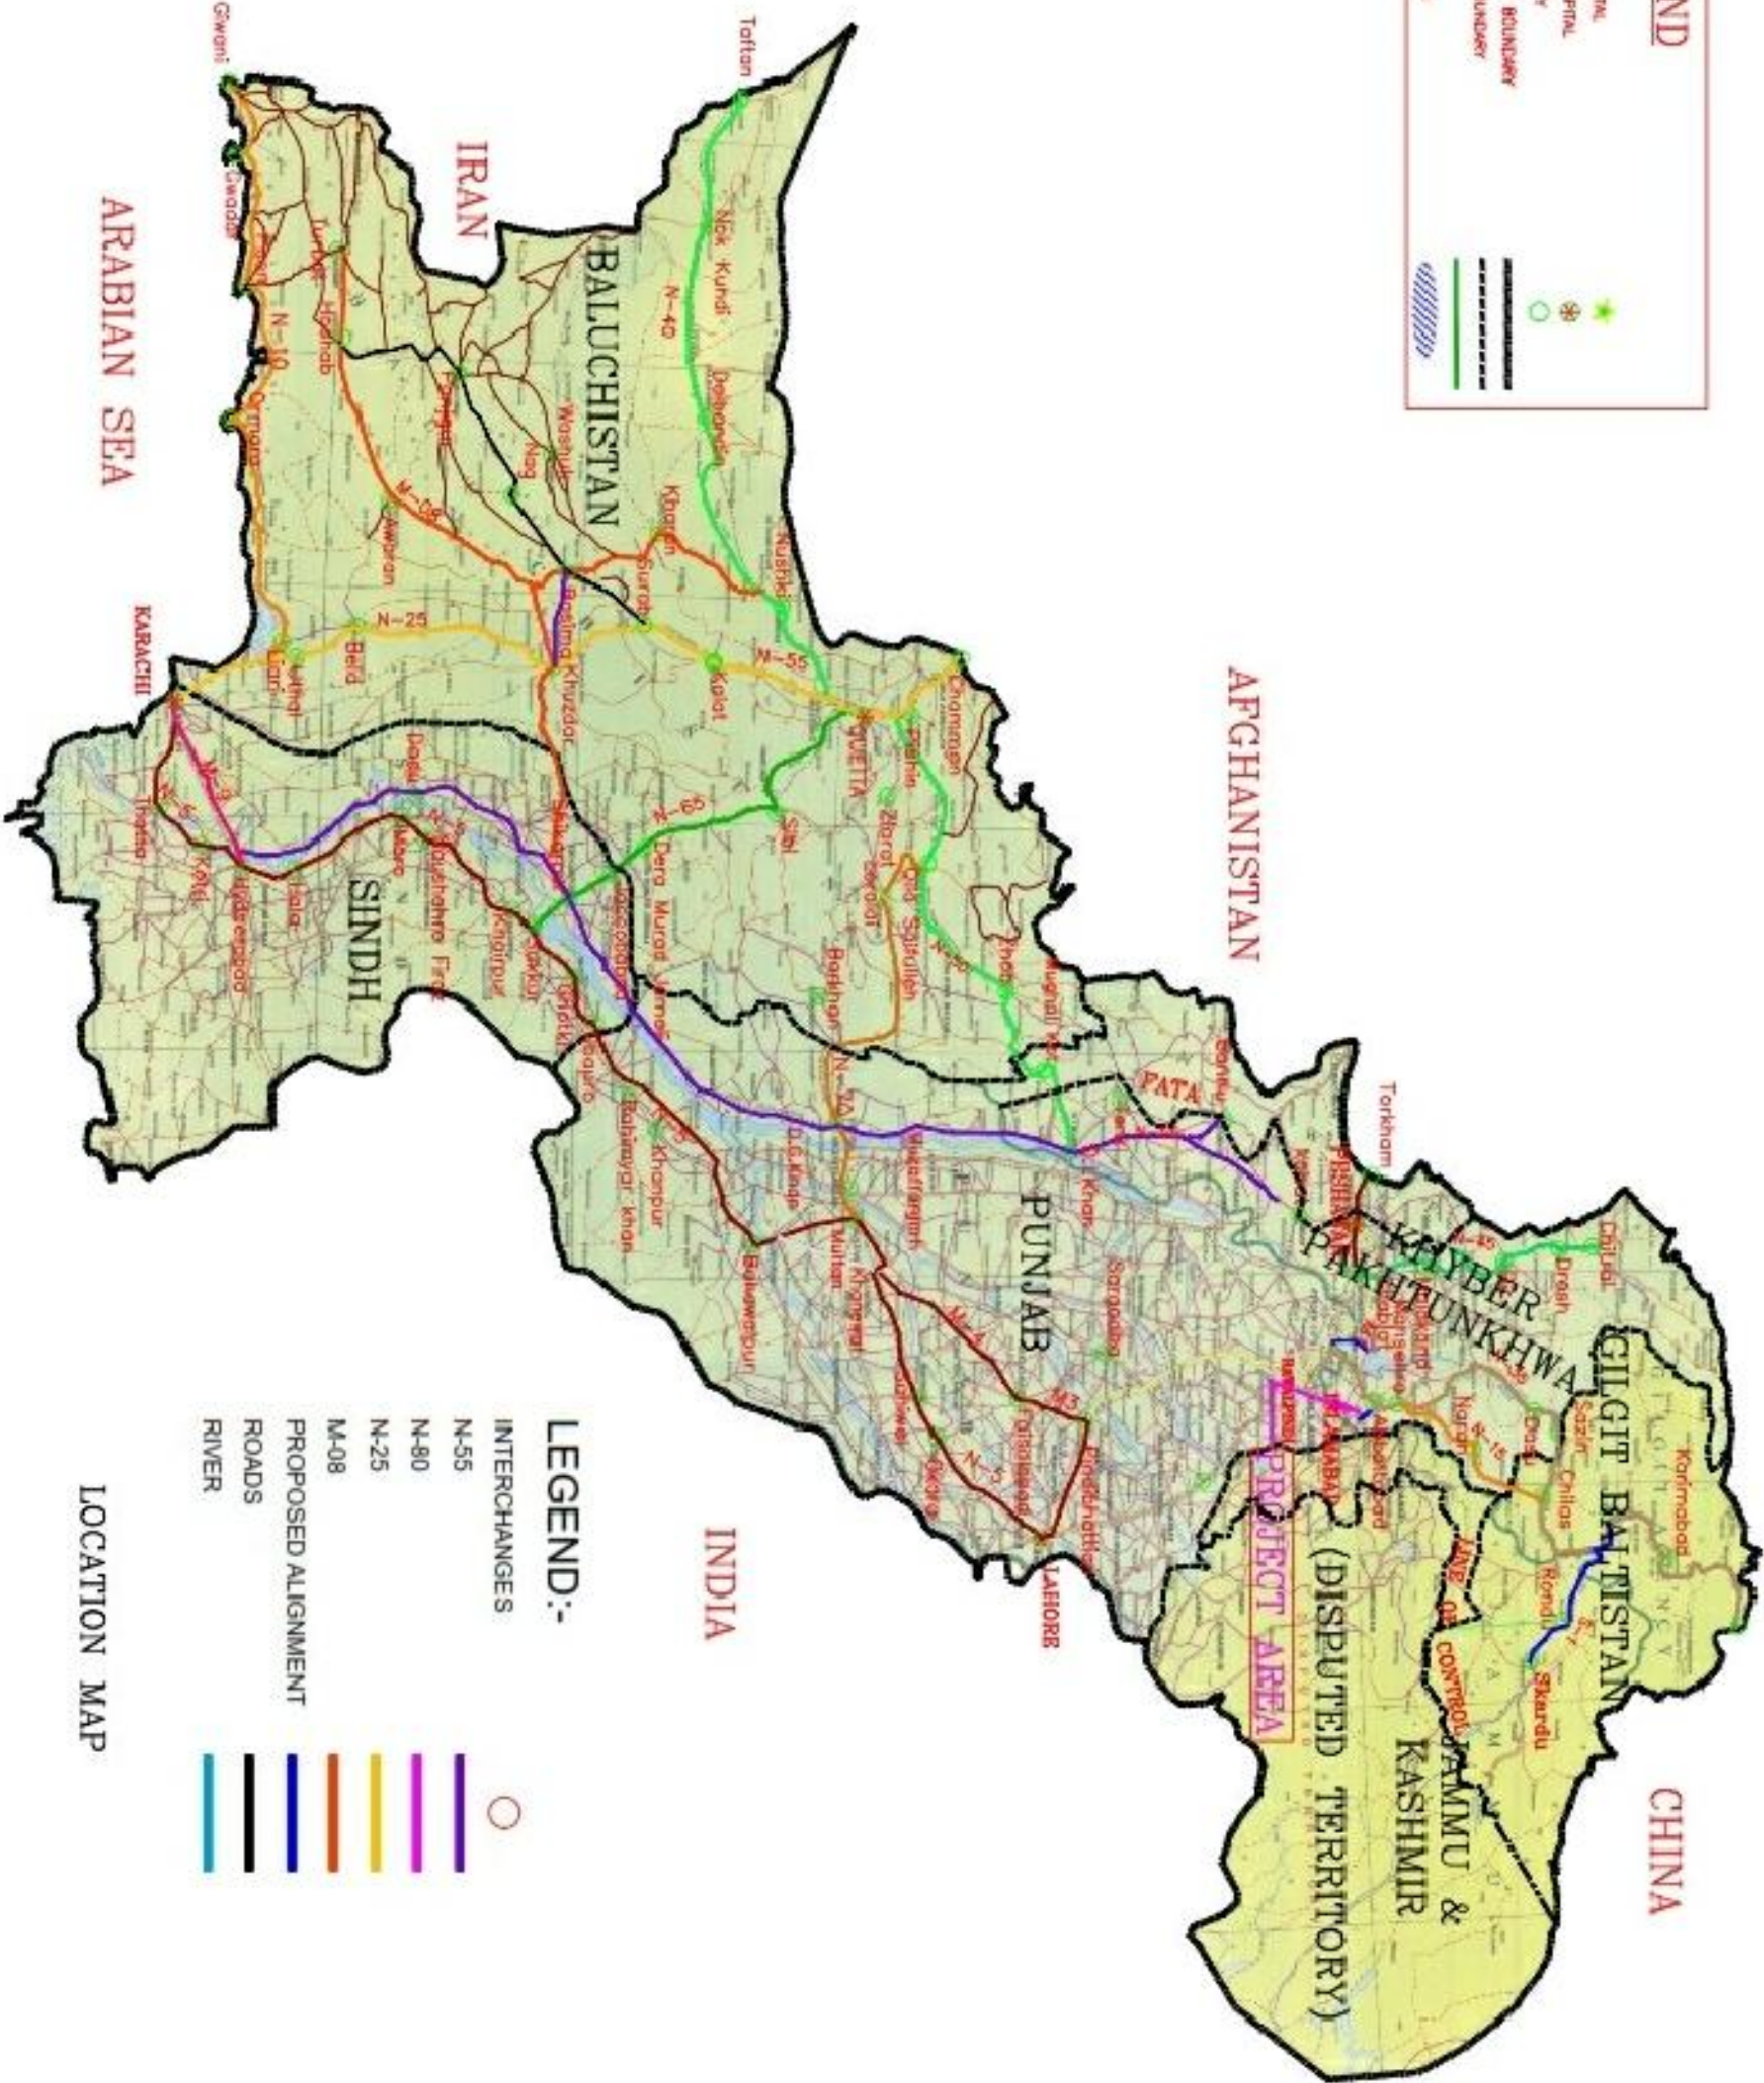

LEGEND:-

INTERCHANGES

N-55

N-80

N-25

M-08

PROPOSED ALIGNMENT

ROADS

RIVER

LOCATION MAP

	CLIENT:				CONSULTANT:				PROJECT:				TITLE:	
	KHYBER PAKHTUNKHWA INTEGRATED TOURISM AND ENTERPRISE DEVELOPMENT PROJECT C&W DEPARTMENT KP				 NATIONAL ENGINEERING SERVICES PAKISTAN (PVT.) LTD.				REHABILITATION AND REMODELING OF MANKIAL BADA SARAI ROAD IN DISTRICT SWAT - 22 KM LOT-01: KM 0+000 ~ 09+300				KEY MAP	
												DATE:	DWG. NO	
REV	DATE	DESCRIPTION	APPROVED									JANUARY 2022	38164/1027D/ RLP/LOT-01/KM	



CLIENT:

KHYBER PAKHTUNKHWA INTEGRATED
TOURISM AND ENTERPRISE DEVELOPMENT
PROJECT C&W DEPARTMENT KP

CONSULTANT:

PAE
NATIONAL ENGINEERING SERVICES
PAKISTAN (PVT.) LTD.

DRAWN

PROJECT:

REHABILITATION AND REMODELING
OF MANKIAL BADA SARAI ROAD IN
DISTRICT SWAT - 22 KM
LOT-01: KM 0+000 ~ 09+300

TITLE:

ROUTE LOCATION PLAN

DATE:

JANUARY 2022

DWG. NO

38164/102/7D/ RLP/LOT-01.01



Google Earth

© 2020 Google

Image © 2020 Maxar Technologies

CLIENT:

KHYBER PAKHTUNKHWA INTEGRATED
TOURISM AND ENTERPRISE DEVELOPMENT
PROJECT C&W DEPARTMENT KP



CONSULTANT:

PAE
NATIONAL ENGINEERING SERVICES
PAKISTAN (PVT.) LTD.

REV	DATE	DESCRIPTION	SUBMITTED	RECOMMENDED	CHD/VER	APPROVED

DRAWN

PROJECT:

REHABILITATION AND REMODELING
OF MANKIAL BADA SARAI ROAD IN
DISTRICT SWAT - 22 KM
LOT-01: KM 0+000 ~ 09+300

TITLE:

ROUTE LOCATION PLAN

DATE:	DWG. NO
JANUARY 2022	38164/1027D/ RLP/LOT-0102



CLIENT:

CONSULTANT:

PROJECT:

TITLE:



KHYBER PAKHTUNKHWA INTEGRATED TOURISM AND ENTERPRISE DEVELOPMENT PROJECT C&W DEPARTMENT KP



NATIONAL ENGINEERING SERVICES PAKISTAN (PVT.) LTD.

REV	DATE	DESCRIPTION

SUBMITTED

RECOMMENDED

CHD/NER

APPROVED

REHABILITATION AND REMODELING OF MANKIAL BADA SARAI ROAD IN DISTRICT SWAT - 22 KM LOT-01: KM 0+000 ~ 09+300

ROUTE LOCATION PLAN

DATE: JANUARY 2022

DWG. NO 38164/102/7D/ RLP/LOT-0103



CLIENT:

**KHYBER PAKHTUNKHWA INTEGRATED
TOURISM AND ENTERPRISE DEVELOPMENT
PROJECT C&W DEPARTMENT KP**

CONSULTANT:

PAE
NATIONAL ENGINEERING SERVICES
PAKISTAN (PVT.) LTD.

REV	DATE	DESCRIPTION	SUBMITTED	RECOMMENDED	CHD/VER	APPROVED

DRAWN

PROJECT:

**REHABILITATION AND REMODELING
OF MANKIAL BADA SARAI ROAD IN
DISTRICT SWAT - 22 KM
LOT-01: KM 0+000 ~ 09+300**

TITLE:

ROUTE LOCATION PLAN

DATE:	DWG. NO
JANUARY 2022	38164/102/7D/ RLP/LOT-0104



CLIENT:

CONSULTANT:

TITLE:

KHYBER PAKHTUNKHWA INTEGRATED TOURISM AND ENTERPRISE DEVELOPMENT PROJECT C&W DEPARTMENT KP

NATIONAL ENGINEERING SERVICES PAKISTAN (PVT.) LTD.

REV	DATE	DESCRIPTION

SUBMITTED

RECOMMENDED

CHD/VER

APPROVED

PROJECT:

REHABILITATION AND REMODELING OF MANKIAL BADA SARAI ROAD IN DISTRICT SWAT - 22 KM LOT-01: KM 0+000 ~ 09+300

DATE:

JANUARY 2022

DWG. NO

38164/102/7D/ RLP/LOT-0105



Google Earth

Image © 2020 Maxar Technologies

CLIENT:

KHYBER PAKHTUNKHWA INTEGRATED
TOURISM AND ENTERPRISE DEVELOPMENT
PROJECT C&W DEPARTMENT KP



CONSULTANT:

PAE
NATIONAL ENGINEERING SERVICES
PAKISTAN (PVT.) LTD.



REV	DATE	DESCRIPTION

SUBMITTED	
RECOMMENDED	
CHD/VER	
APPROVED	

DRAWN

PROJECT:


REHABILITATION AND REMODELING
OF MANKIAL BADA SARAI ROAD IN
DISTRICT SWAT - 22 KM
LOT-01: KM 0+000 ~ 09+300

TITLE:

ROUTE LOCATION PLAN

DATE:	DWG. NO
JANUARY 2022	38164/102/7D/ RLP/LOT-0106

MANKIAL TO JABBAH ROAD SWAT-R1-Final.dwg

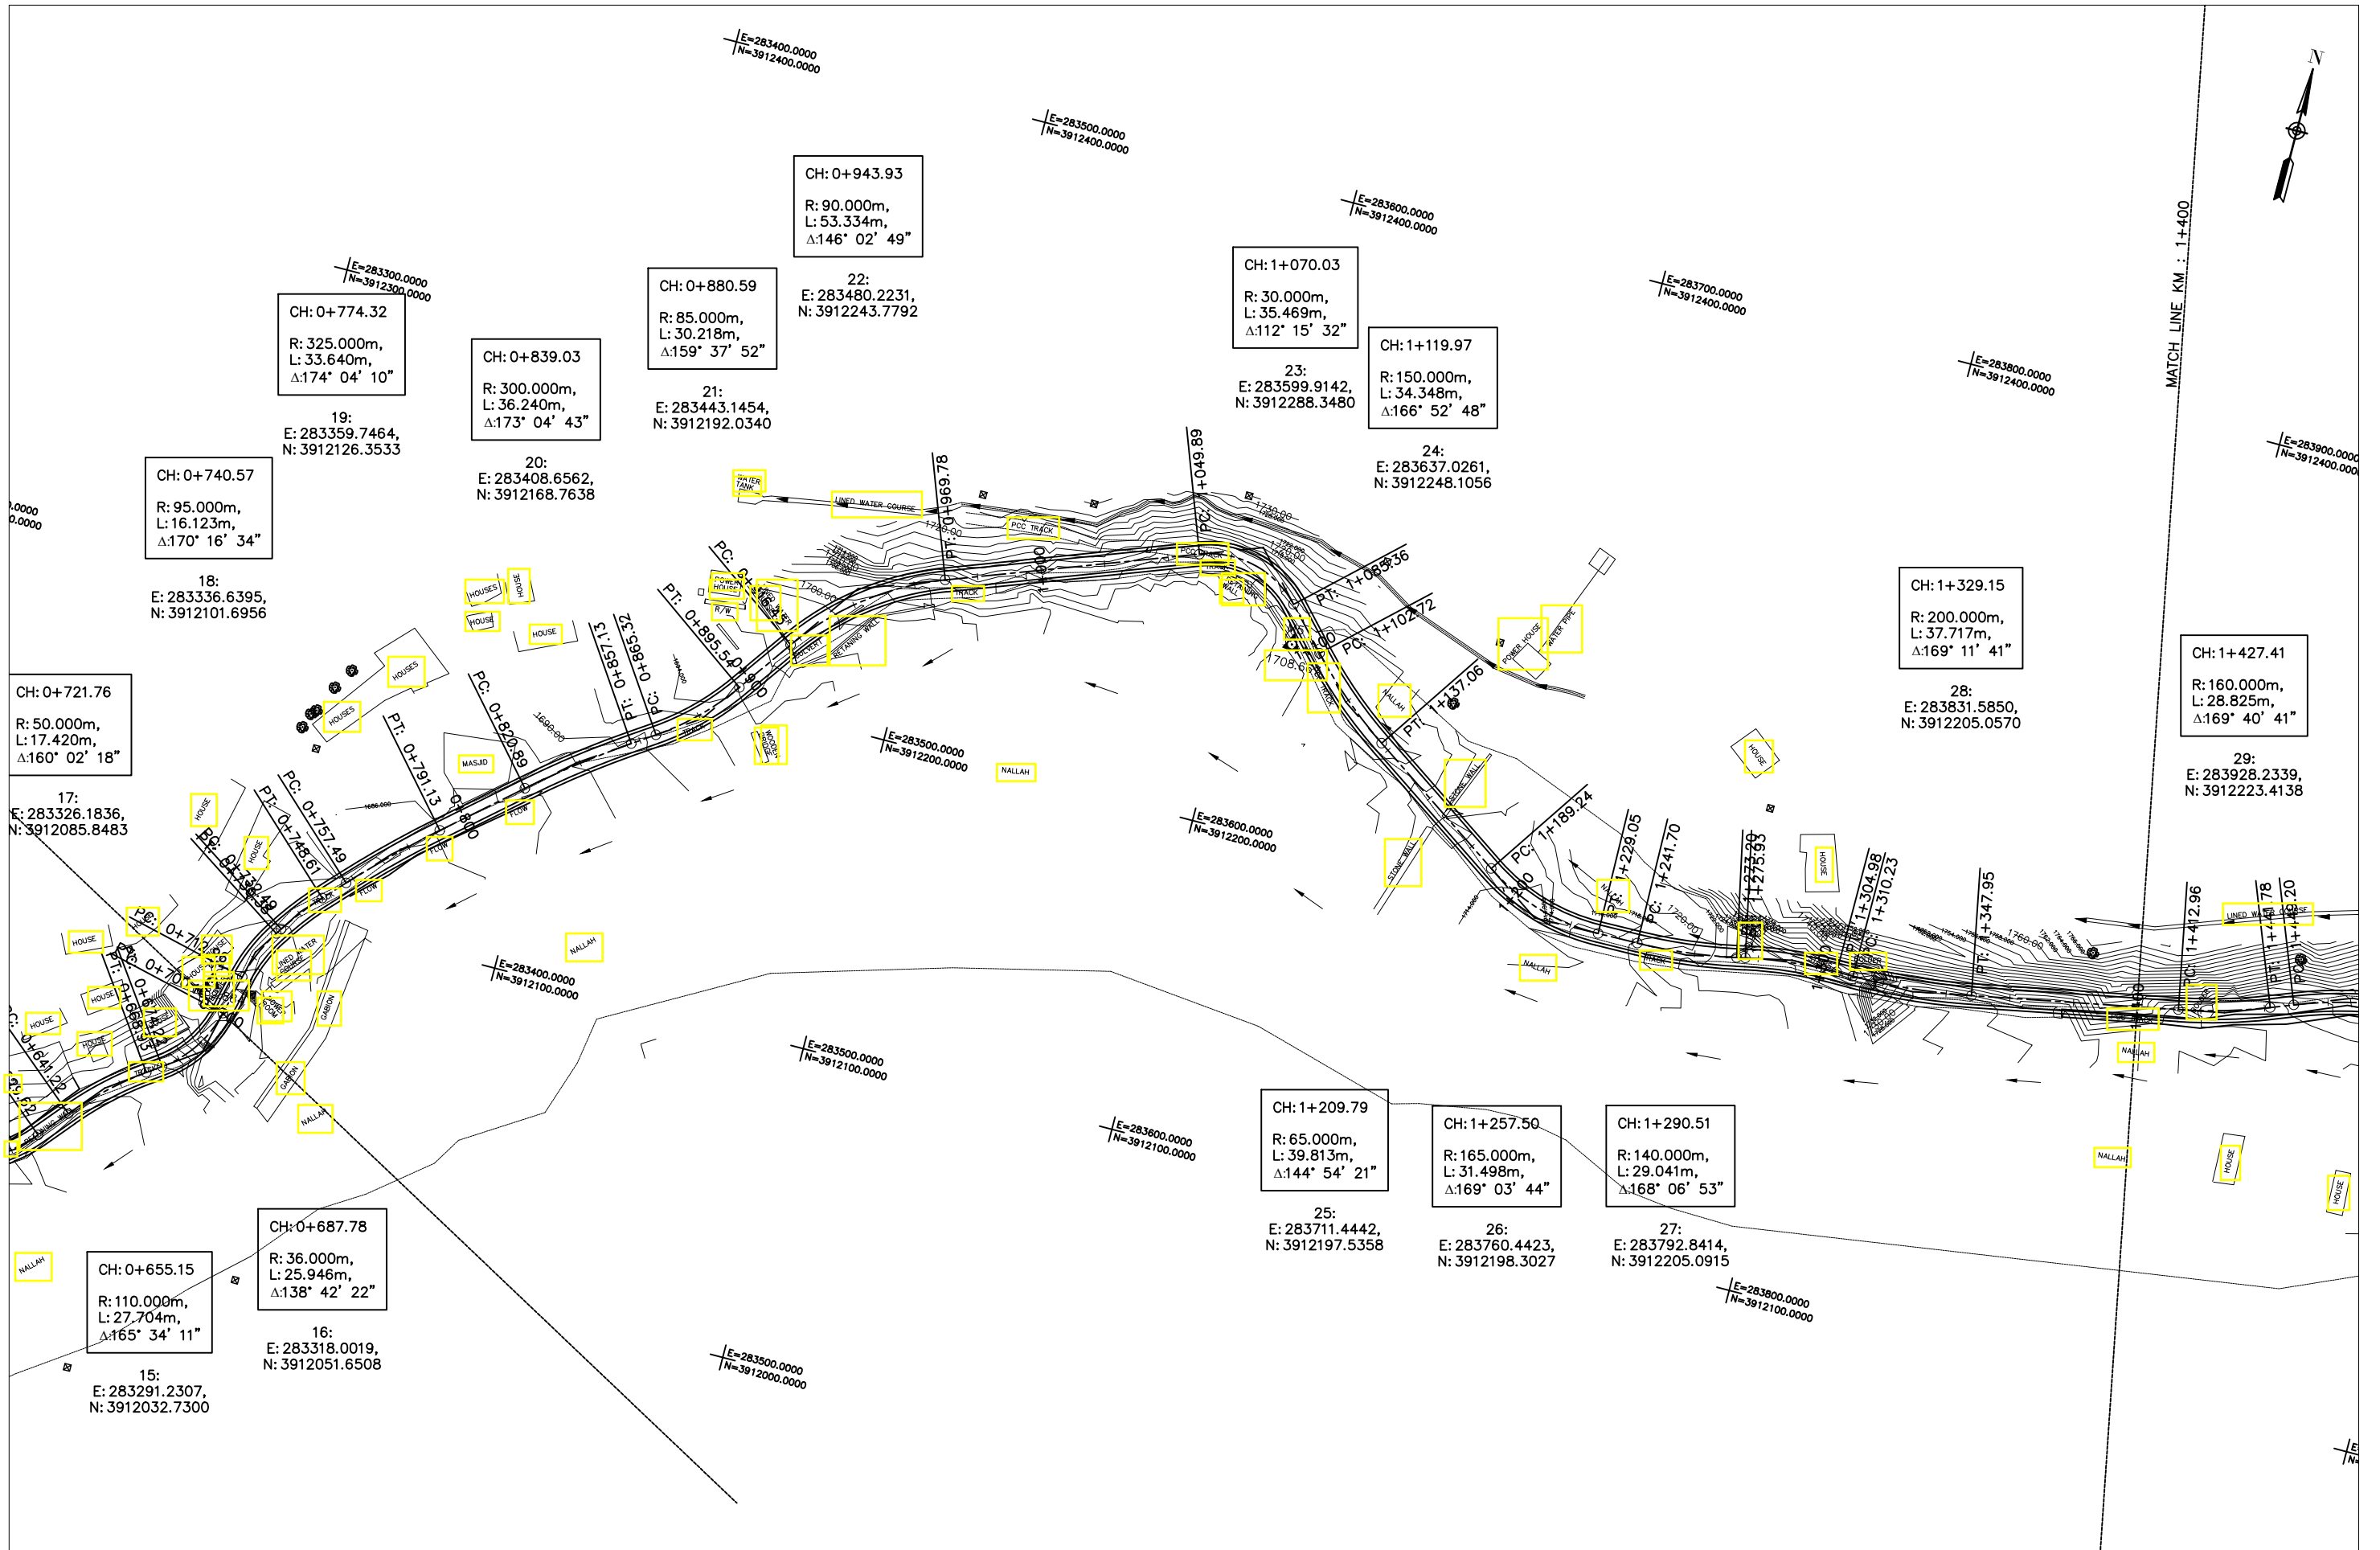

KHYBER PAKHTUNKHWA
INTEGRATED TOURISM AND
ENTERPRISE DEVELOPMENT
PROJECT
COMMUNICATION & WORKS (C&W)
DEPARTMENT, KPK



NATIONAL ENGINEERING SERVICES
PAKISTAN (PVT.) LTD.


REV.	DATE	DESCRIPTION	APPROVED	APPROVED	

DRAWN	JUNAID KHAN
SUBMITTED	NOSHERWAN NAEEM
RECOMMENDED	
CHD./VER.	
APPROVED	

REHABILITATION AND REMODELING OF MANKIAL BADA
SARAI ROAD IN DISTRICT SWAT - 22 KM
LOT-01: KM 0+000 ~ 09+300

PLAN	SCALE
KM: 0+700 ~ KM: 1+400	1:2000
DATE	DWG NO.
January 2022	4169/(iii)/TD/P 2

MANKIAL TO JABBAH ROAD SWAT-R1-Final.dwg

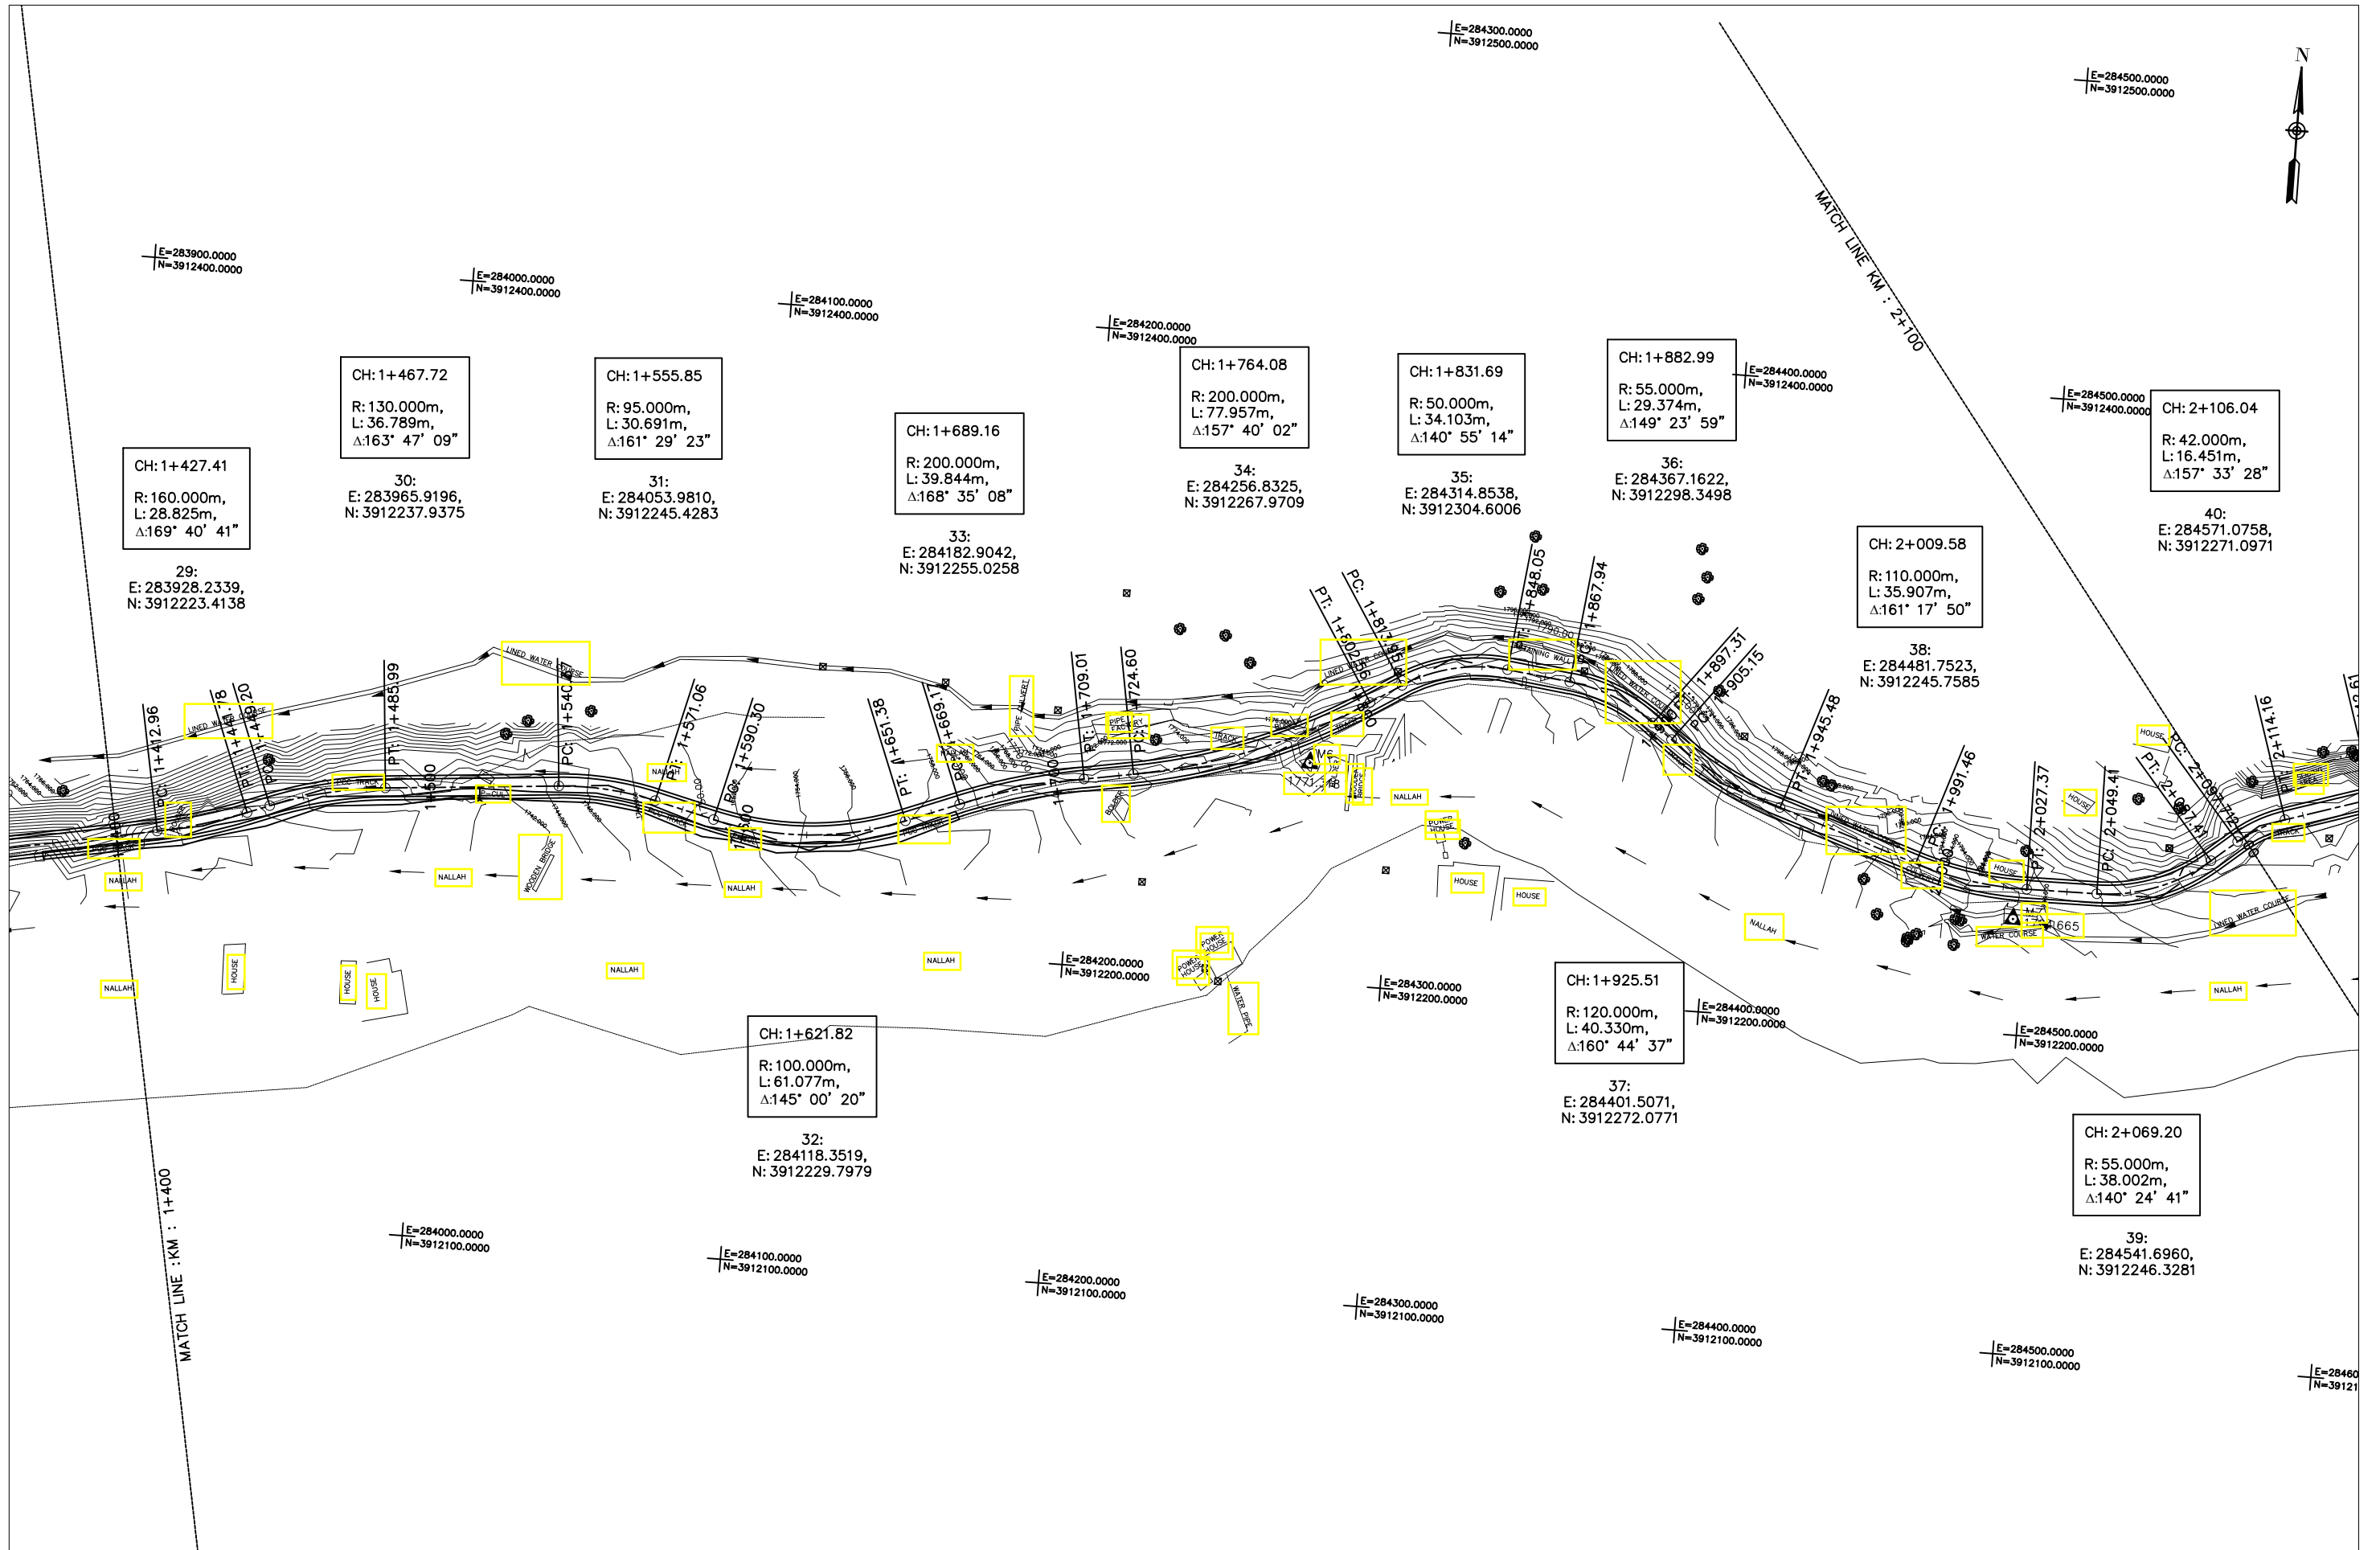

KHYBER PAKHTUNKHWA
INTEGRATED TOURISM AND
ENTERPRISE DEVELOPMENT
PROJECT
COMMUNICATION & WORKS (C&W)
DEPARTMENT, KPK



NATIONAL ENGINEERING SERVICES
PAKISTAN (PVT.) LTD.

					DRAWN	JUNAID KHAN
					SUBMITTED	NOSHERWAN NAEEM
					RECOMMENDED	
					CHD./VER.	
REV.	DATE	DESCRIPTION	APPROVED	APPROVED		

REHABILITATION AND REMODELING OF MANKIAL BADA
SARAI ROAD IN DISTRICT SWAT - 22 KM
LOT-01: KM 0+000 ~ 09+300


PLAN
KM: 1+400 ~ KM: 2+100

SCALE
1:2000

DATE
January 2022

DWG NO.
4169/(iii)/TD/P 3

MANKIAL TO JABBAH ROAD SWAT-R1-Final.dwg

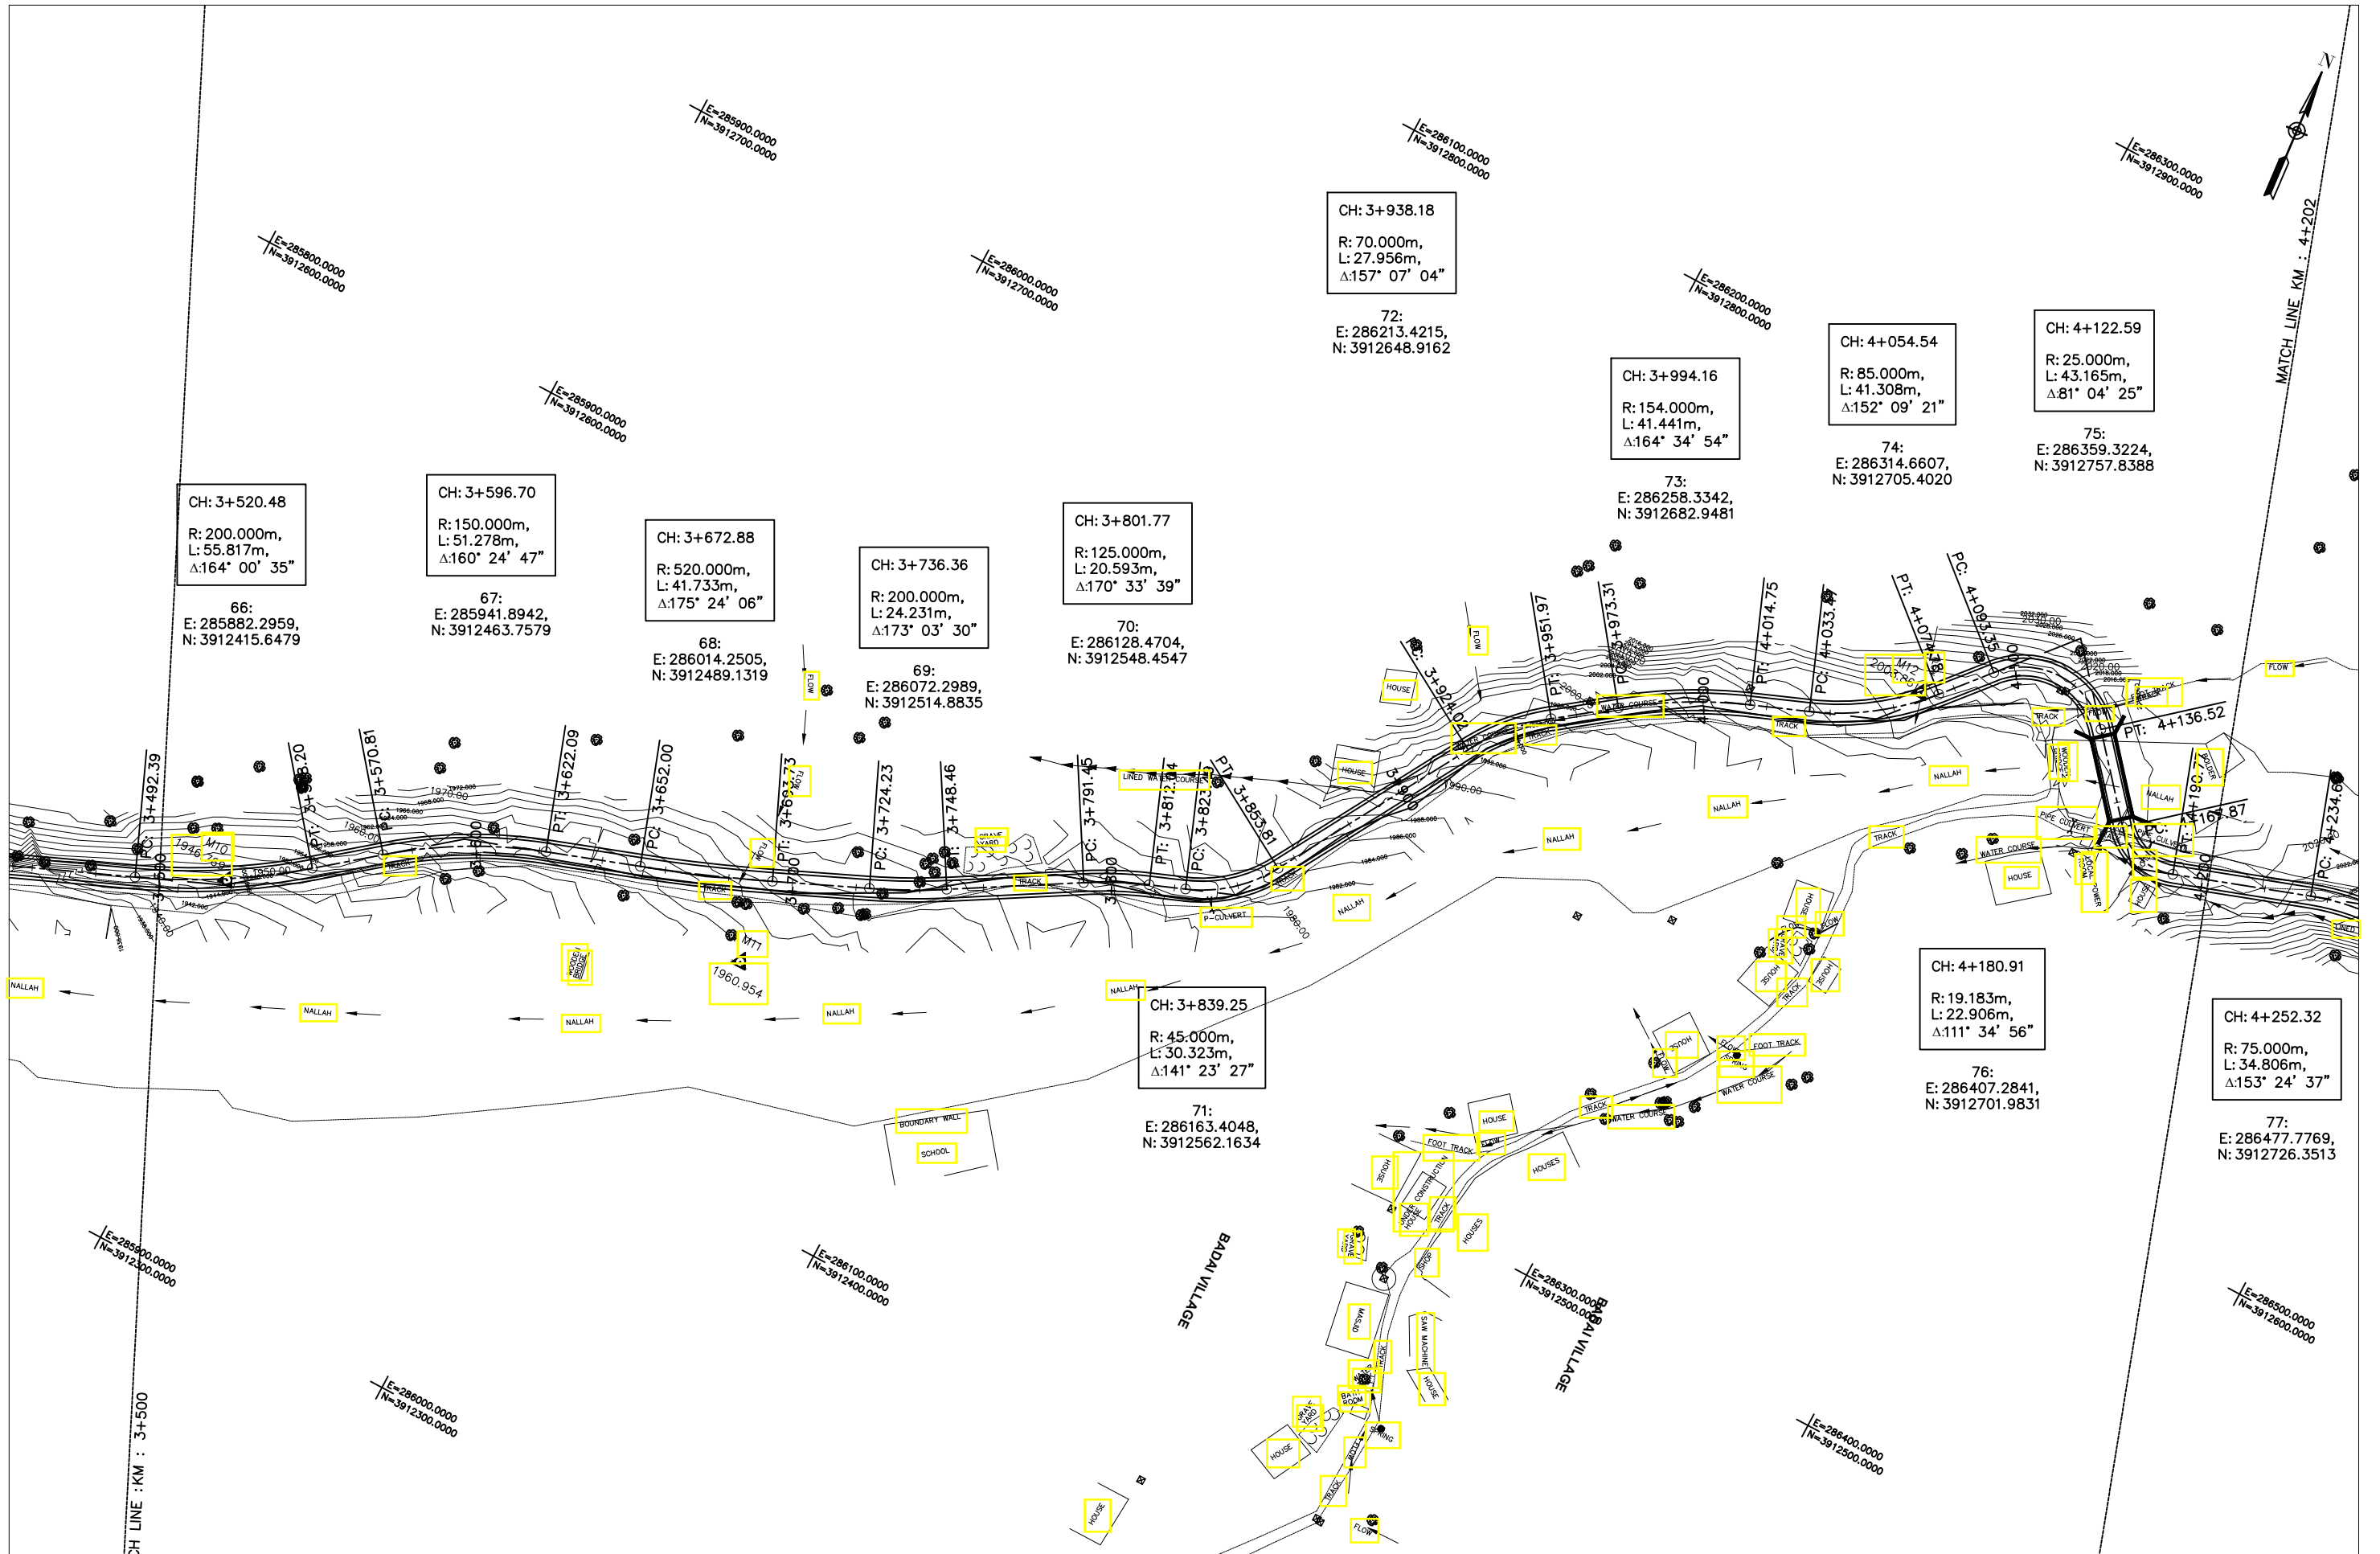

KHYBER PAKHTUNKHWA
INTEGRATED TOURISM AND
ENTERPRISE DEVELOPMENT
PROJECT
COMMUNICATION & WORKS (C&W)
DEPARTMENT, KPK



NATIONAL ENGINEERING SERVICES
PAKISTAN (PVT.) LTD.

REV.	DATE	DESCRIPTION	APPROVED	APPROVED

DRAWN
SUBMITTED
RECOMMENDED
CHD./VER.
APPROVED

JUNAID KHAN
NOSHERWAN NAEEM


REHABILITATION AND REMODELING OF MANKIAL BADA
SARAI ROAD IN DISTRICT SWAT - 22 KM
LOT-01: KM 0+000 ~ 09+300

PLAN
KM: 3+500 ~ KM: 4+200

DATE
January 2022

DWG NO.
4169/(iii)/TD/P 6

SCALE
1:2000

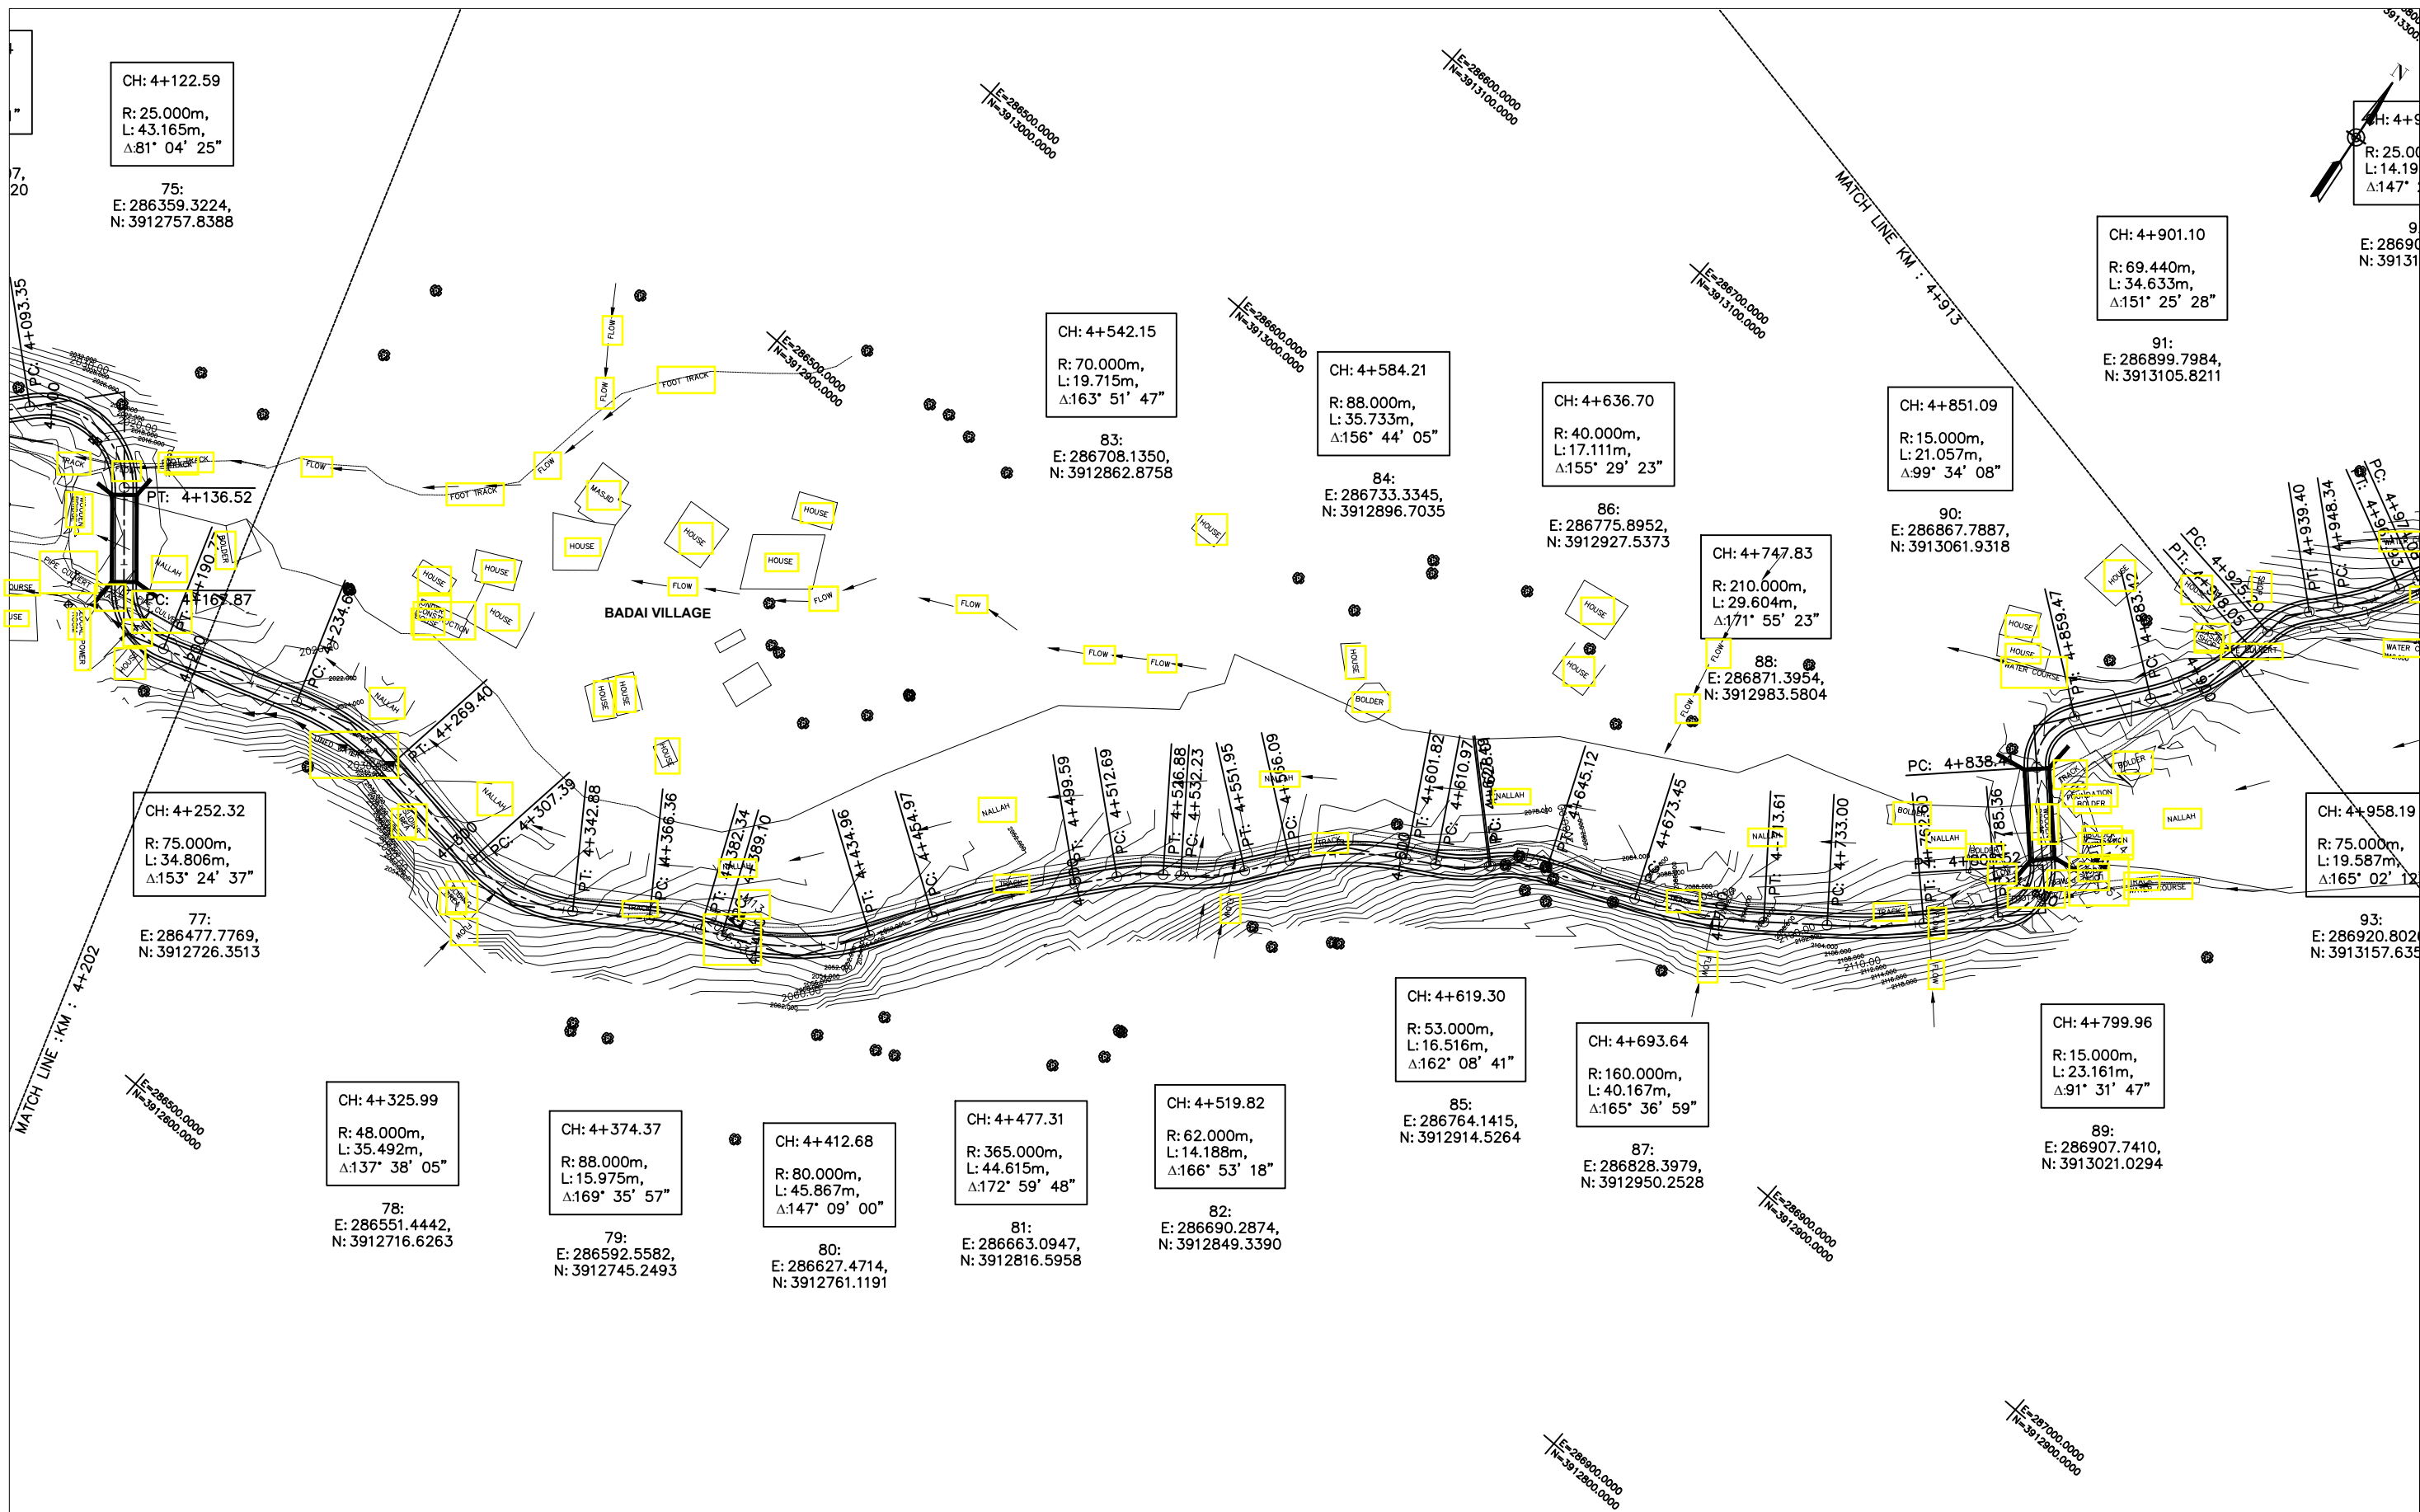

KHYBER PAKHTUNKHWA
INTEGRATED TOURISM AND
ENTERPRISE DEVELOPMENT
PROJECT
COMMUNICATION & WORKS (C&W)
DEPARTMENT, KPK




NATIONAL ENGINEERING SERVICES
PAKISTAN (PVT.) LTD.

REV.	DATE	DESCRIPTION	APPROVED

DRAWN	JUNAID KHAN
SUBMITTED	NOSHERWAN NAEEM
RECOMMENDED	
CHD./VER.	
APPROVED	

REHABILITATION AND REMODELING OF MANKIAL BADA
SARAI ROAD IN DISTRICT SWAT - 22 KM
LOT-01: KM 0+000 ~ 09+300


PLAN	SCALE
KM: 4+200 ~ KM: 4+900	1:2000
DATE	DWG. NO.
January 2022	4169/(iii)/TD/P 7

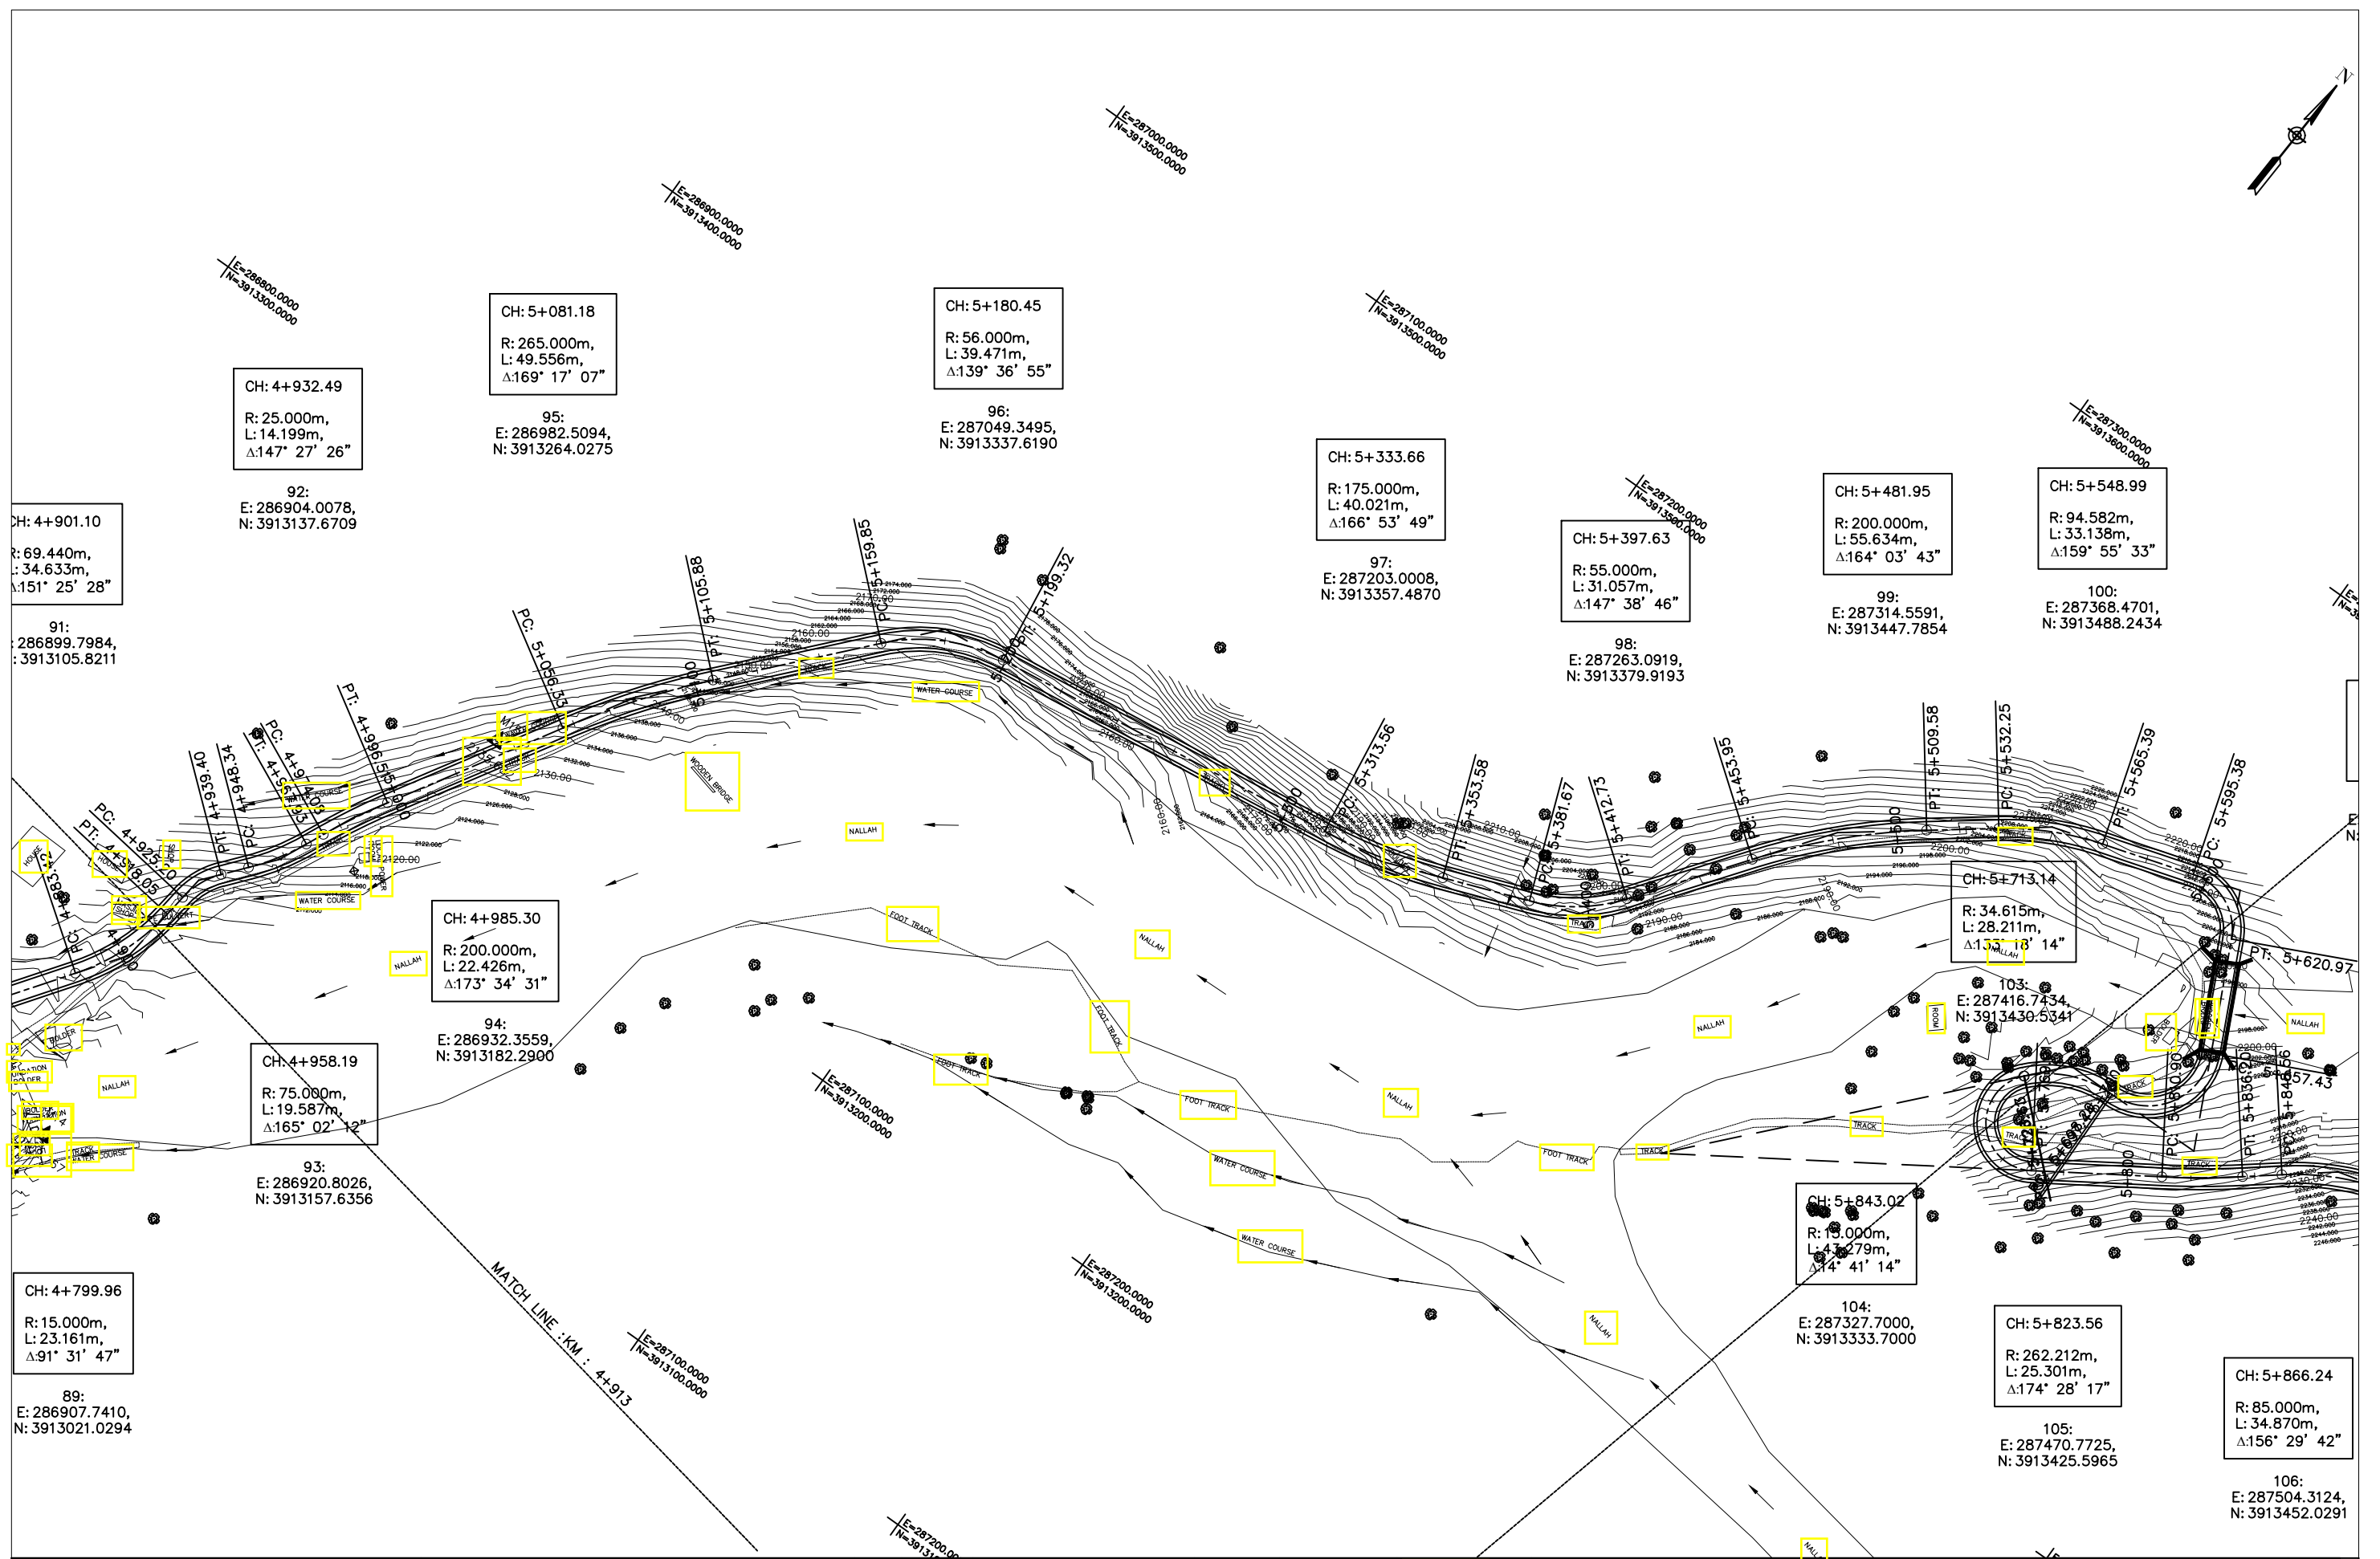

KHYBER PAKHTUNKHWA
INTEGRATED TOURISM AND
ENTERPRISE DEVELOPMENT
PROJECT
COMMUNICATION & WORKS (C&W)
DEPARTMENT, KPK

**NATIONAL ENGINEERING SERVICES
PAKISTAN (PVT.) LTD.**

**M REHABILITATION AND REMODELING OF MANKIAL BADA
SARAI ROAD IN DISTRICT SWAT - 22 KM
LOT-01: KM 0+000 ~ 09+300**

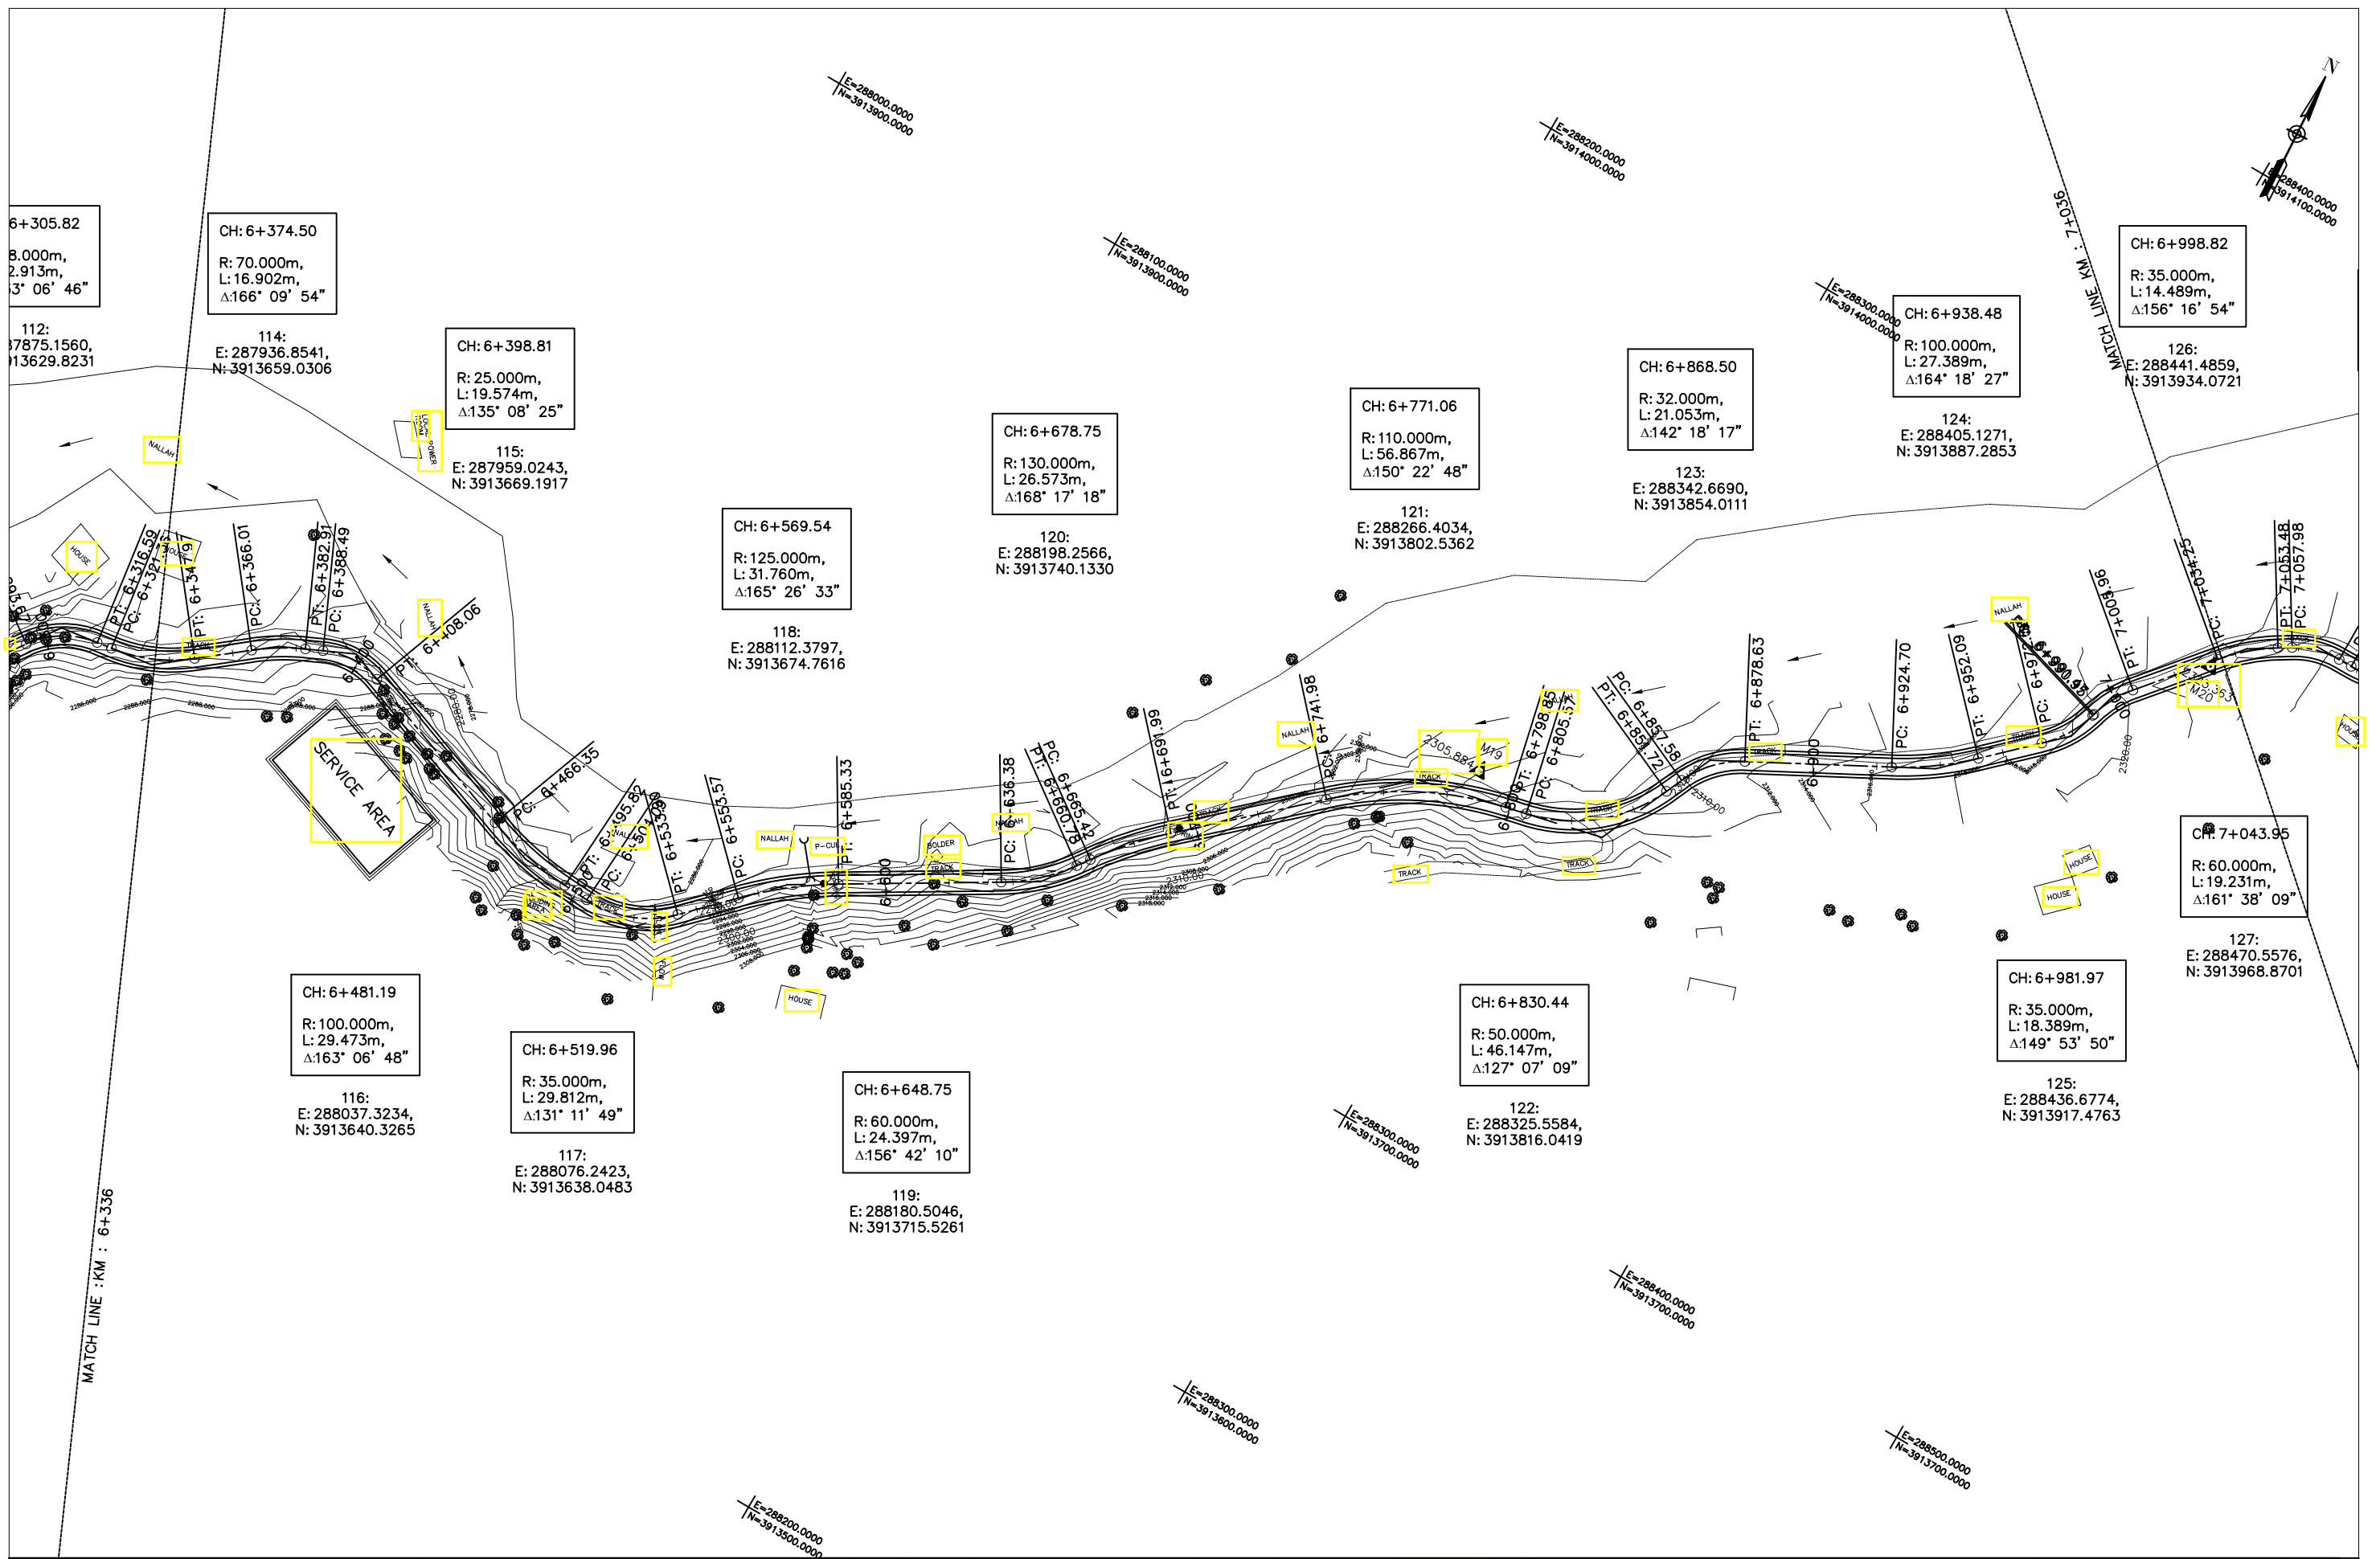

KHYBER PAKHTUNKHWA
INTEGRATED TOURISM AND
ENTERPRISE DEVELOPMENT
PROJECT
COMMUNICATION & WORKS (C&W)
DEPARTMENT, KPK




NATIONAL ENGINEERING SERVICES
PAKISTAN (PVT.) LTD.

REV.	DATE	DESCRIPTION	APPROVED	APPROVED

REHABILITATION AND REMODELING OF MANKIAL BADA
SARAI ROAD IN DISTRICT SWAT - 22 KM
LOT-01: KM 0+000 ~ 09+300

PLAN	SCALE
KM: 6+300 ~ KM: 7+000	1:2000
DATE	DWG NO.
January 2022	4169/(iii)/TD/P 10

MANKIAL TO JABBAL ROAD SWAT-R1-Final.dwg

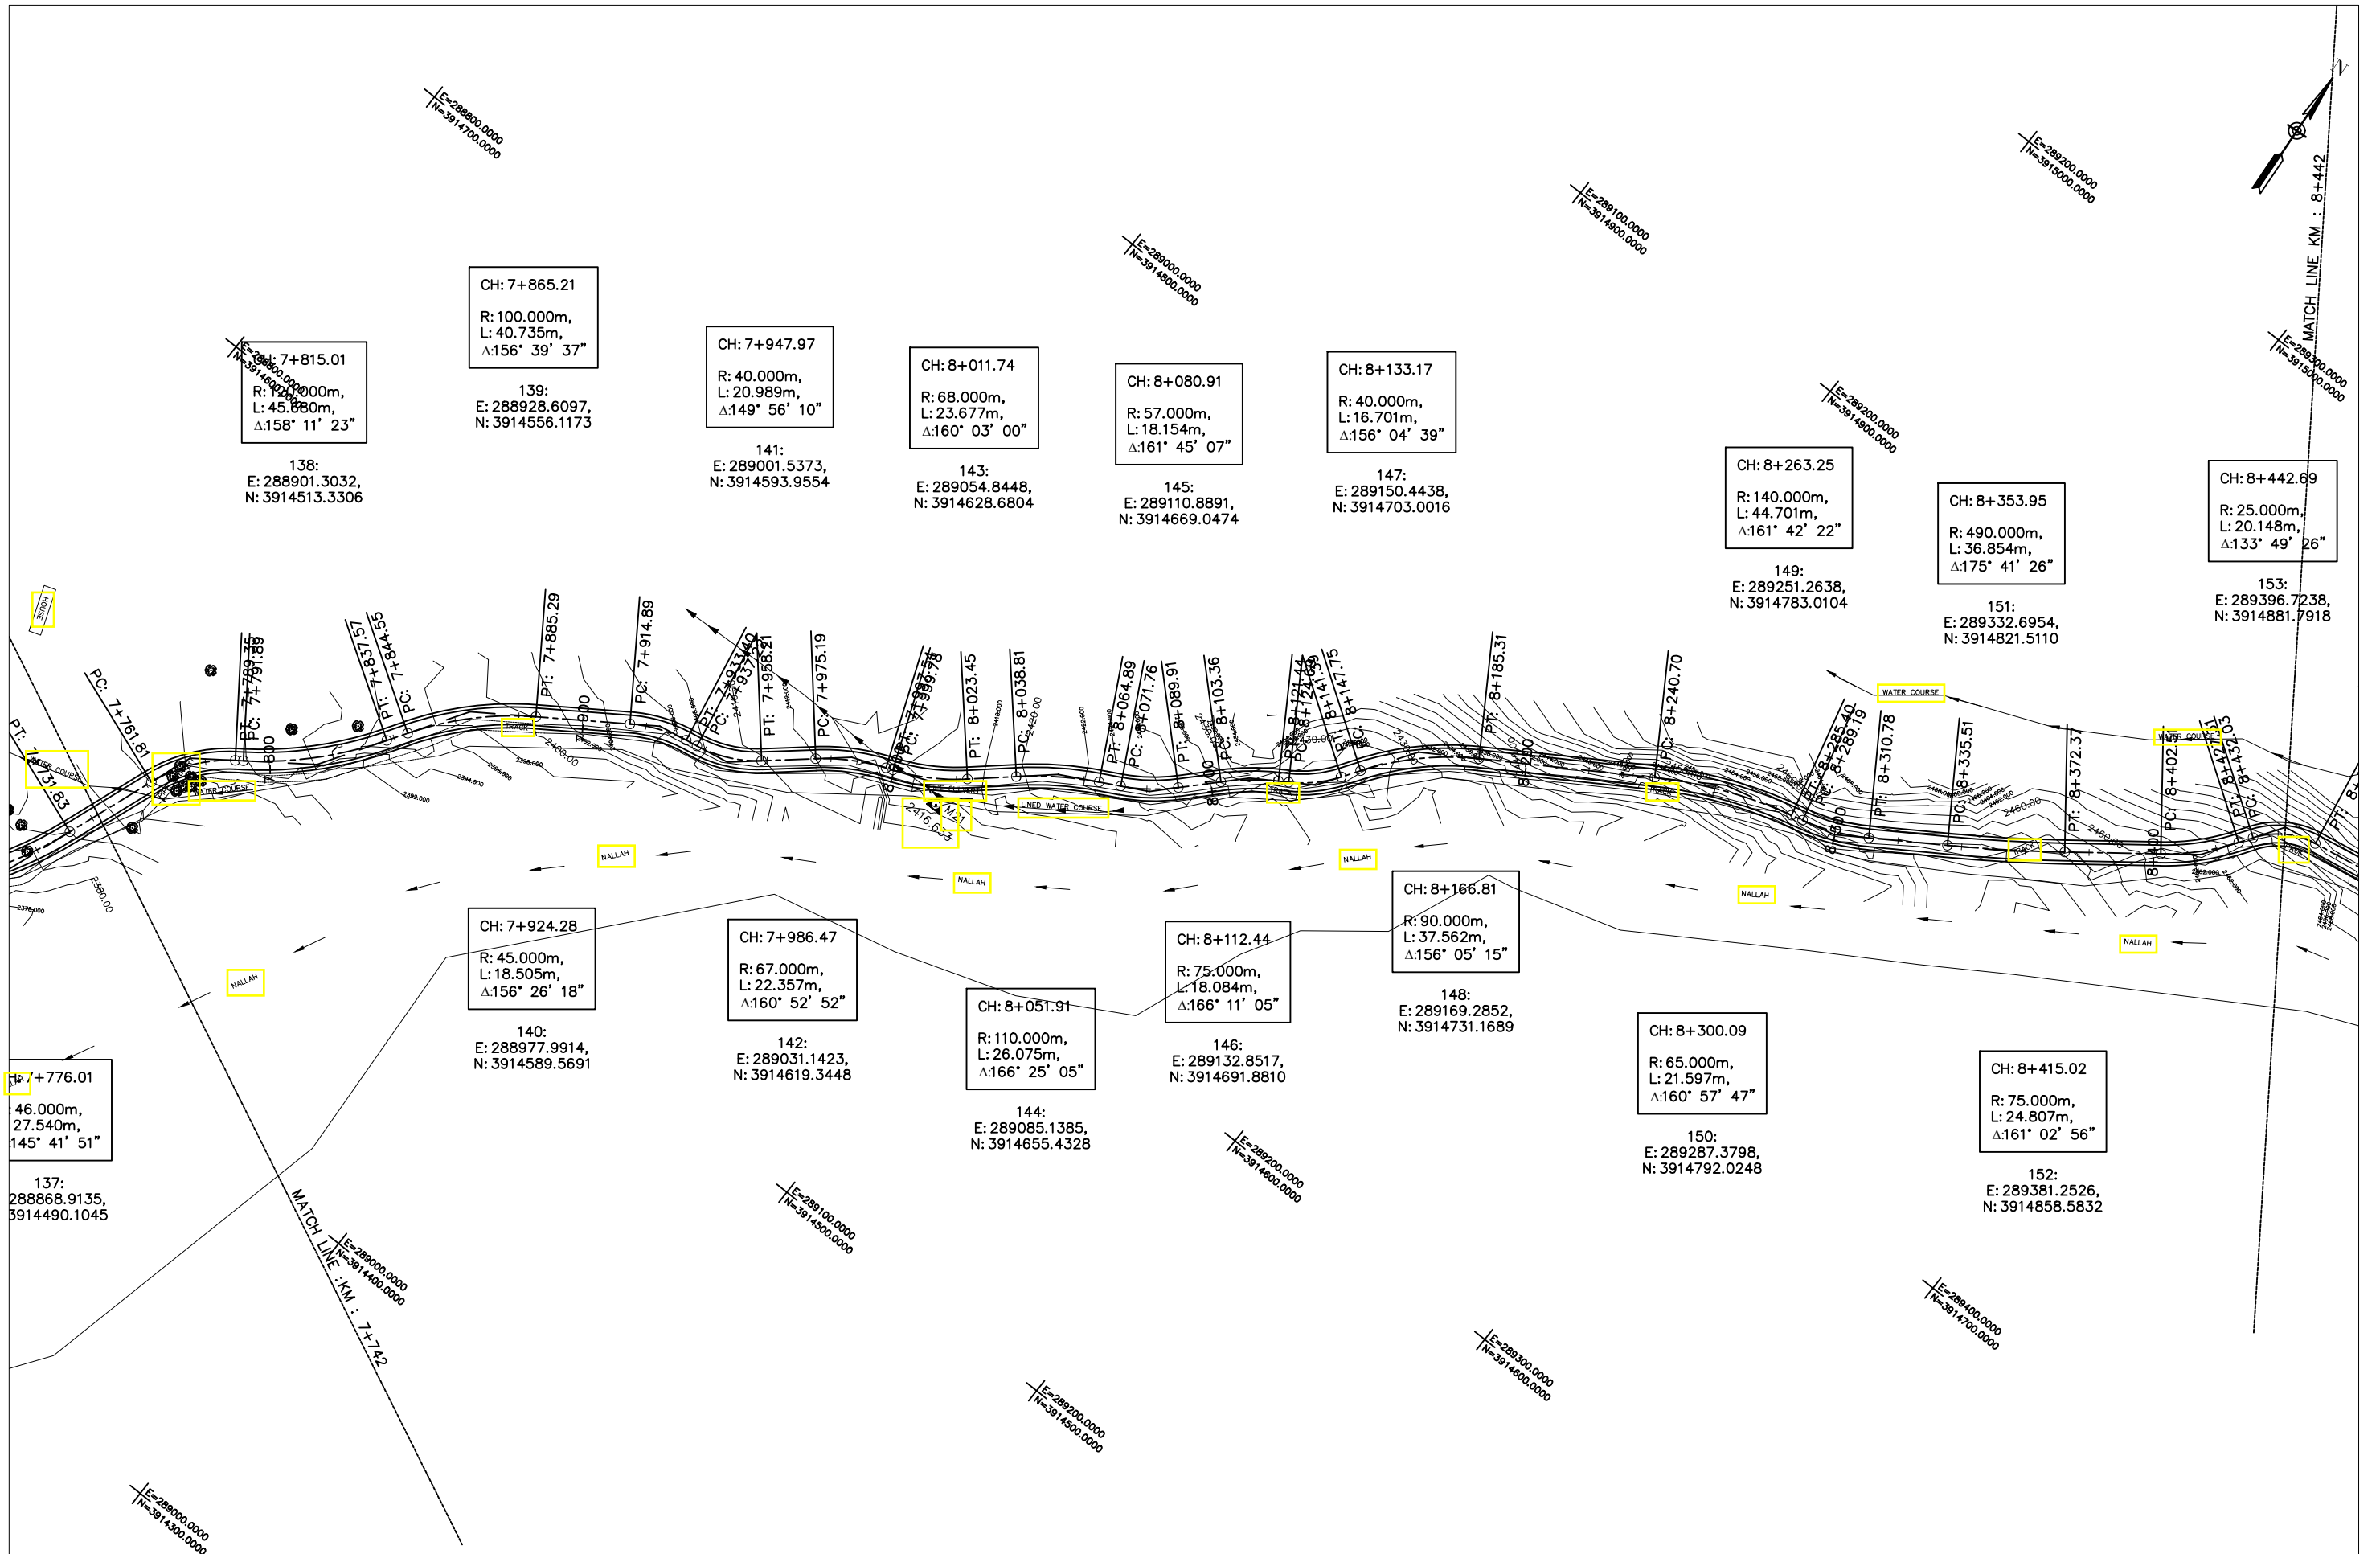

KHYBER PAKHTUNKHWA
INTEGRATED TOURISM AND
ENTERPRISE DEVELOPMENT
PROJECT
COMMUNICATION & WORKS (C&W)
DEPARTMENT, KPK




NATIONAL ENGINEERING SERVICES
PAKISTAN (PVT.) LTD.

						DRAWN	JUNAID KHAN
						SUBMITTED	NOSHERWAN NAEEM
						RECOMMENDED	
						CHD./VER.	
REV.	DATE	DESCRIPTION	APPROVED	APPROVED			

REHABILITATION AND REMODELING OF MANKIAL BADA
SARAI ROAD IN DISTRICT SWAT - 22 KM
LOT-01: KM 0+000 ~ 09+300

PLAN	SCALE
KM: 7+700 ~ KM: 8+400	1:2000
DATE	DWG NO.
January 2022	4169/(iii)/TD/P 12

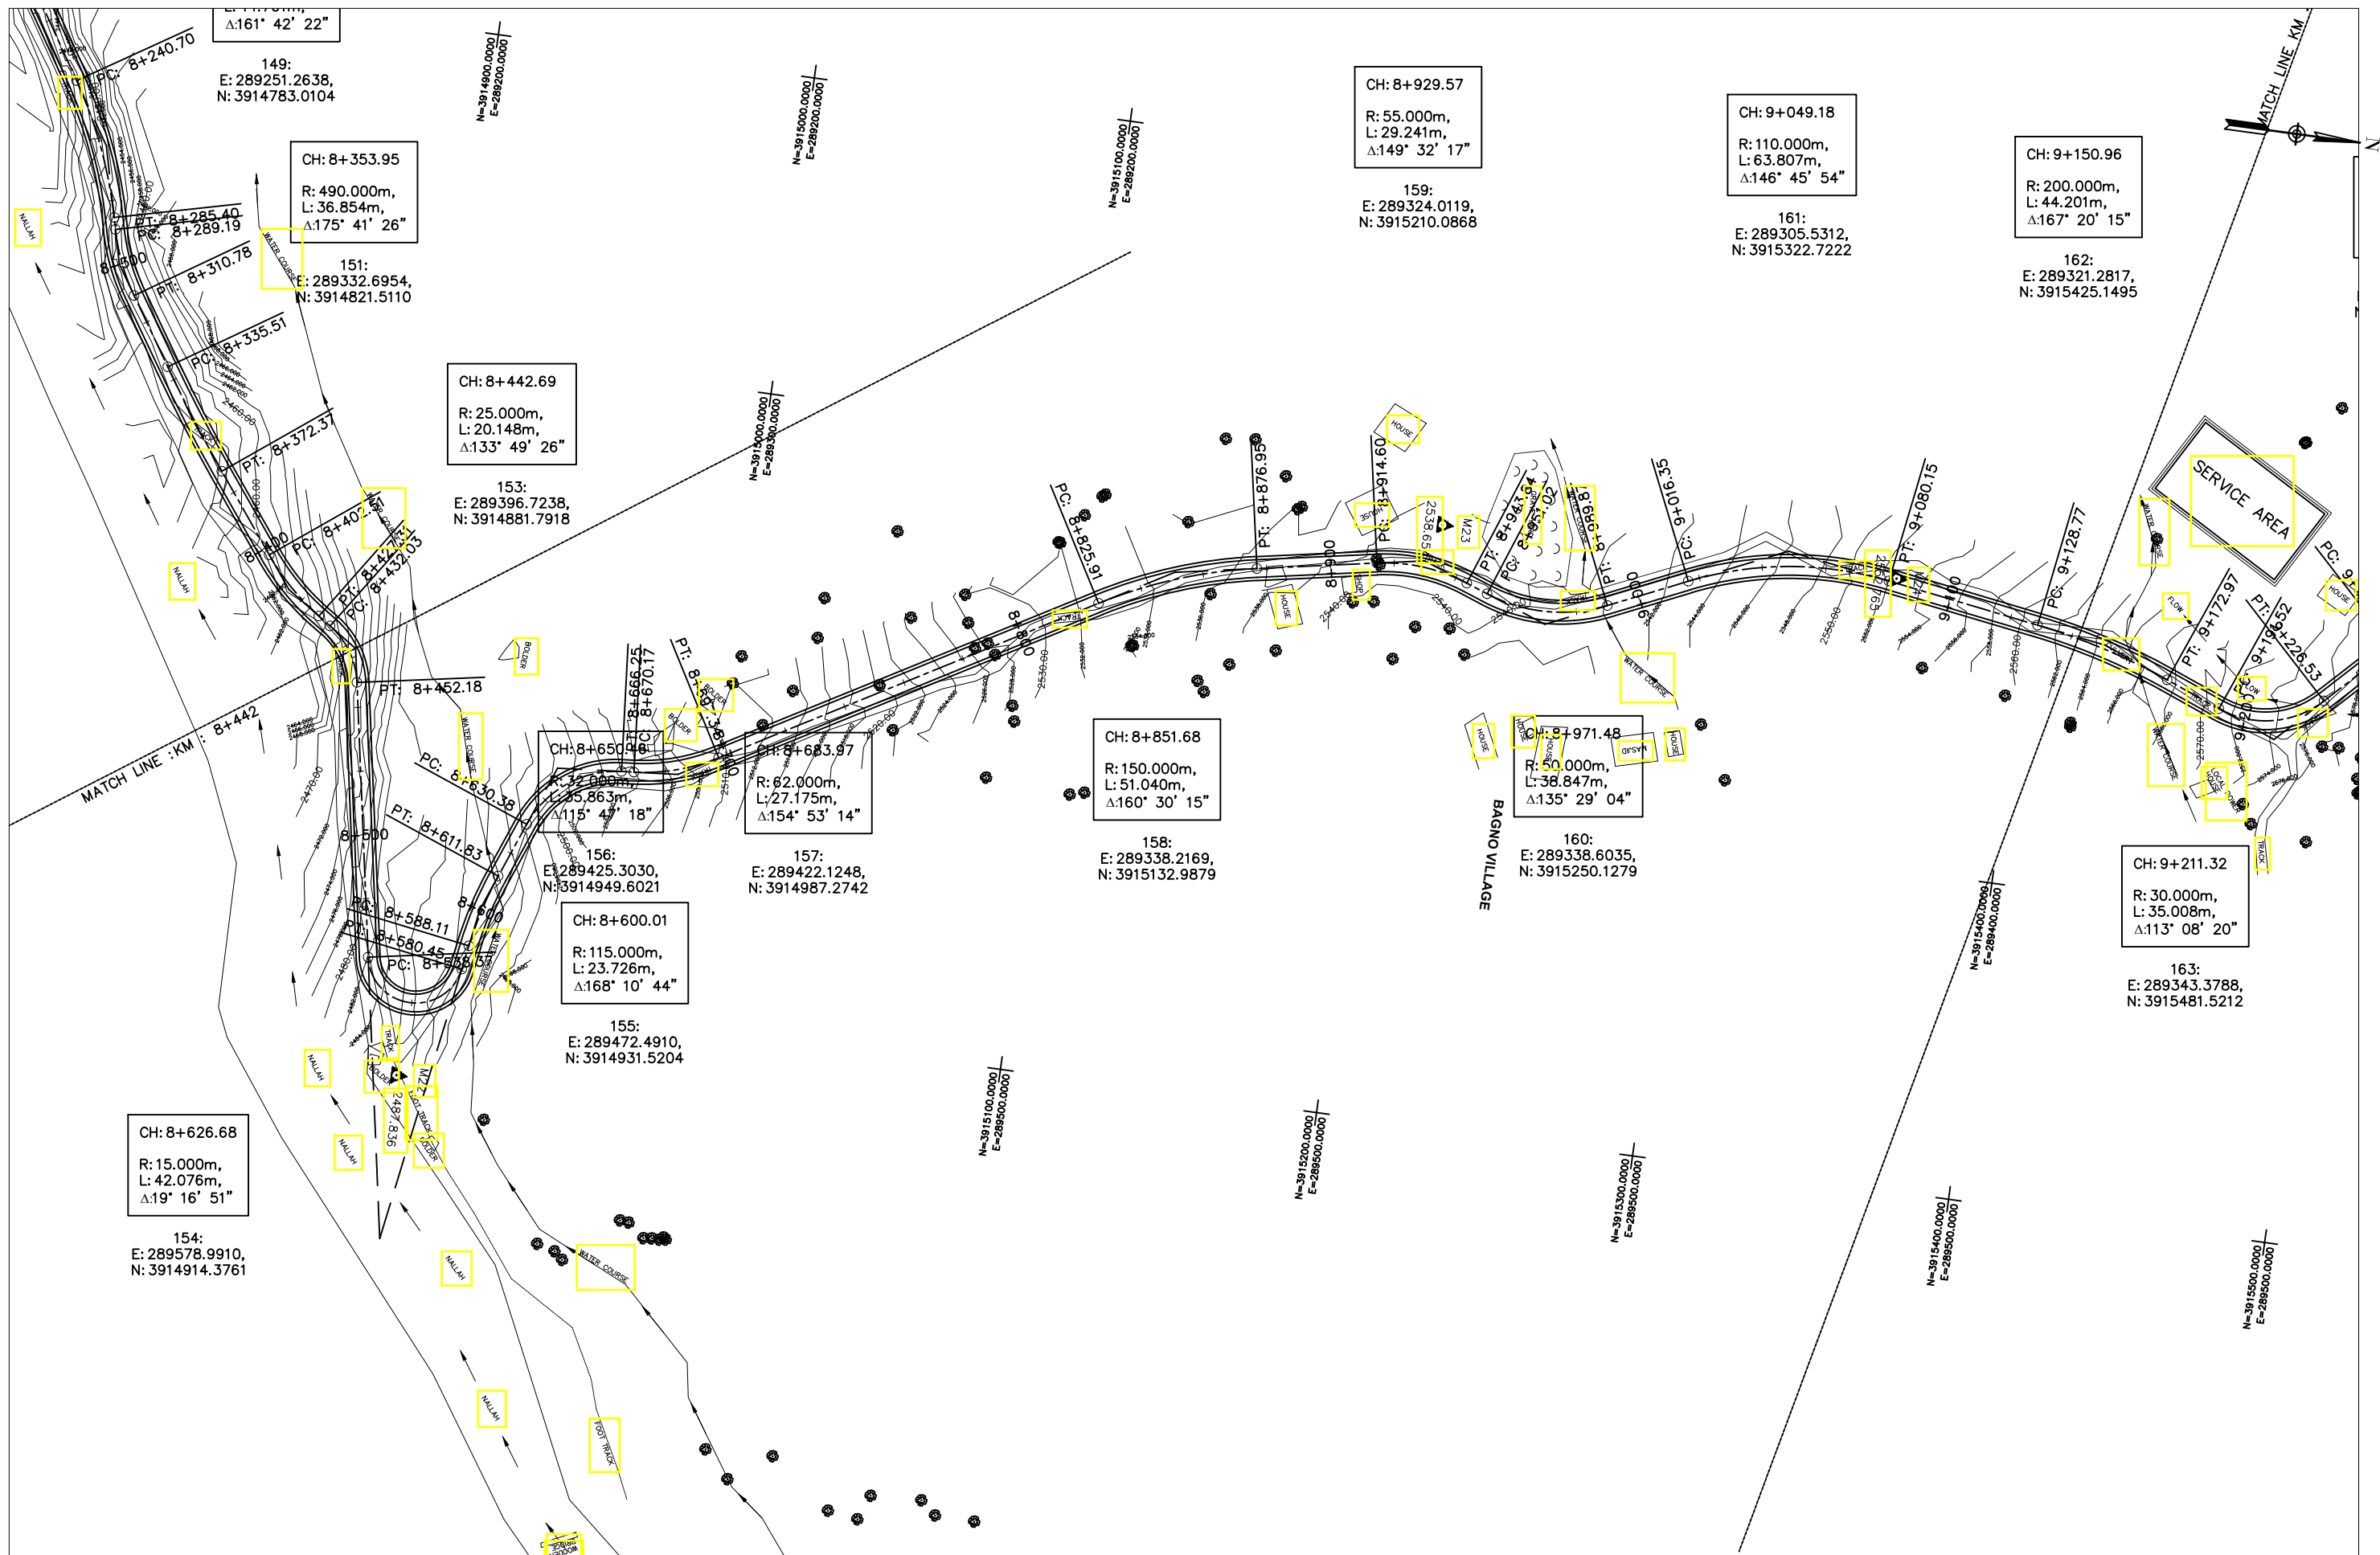

MANKIAL TO JABBAH ROAD SWAT-R1-Final.dwg



KHYBER PAKHTUNKHWA
INTEGRATED TOURISM AND
ENTERPRISE DEVELOPMENT
PROJECT
COMMUNICATION & WORKS (C&W)
DEPARTMENT, KPK



NATIONAL ENGINEERING SERVICES
PAKISTAN (PVT.) LTD.

REV.	DATE	DESCRIPTION	APPROVED

DRAWN	JUNAID KHAN
SUBMITTED	NOSHERWAN NAEEM
RECOMMENDED	
CHD./VER.	
APPROVED	

REHABILITATION AND REMODELING OF MANKIAL BADA
SARAI ROAD IN DISTRICT SWAT - 22 KM
LOT-01: KM 0+000 ~ 09+300


PLAN
KM: 8+400 ~ KM: 9+100

DATE
January 2022

SCALE
1:2000

DWG NO.
4169/(iii)/TD/P 13

MANKIAL TO JABBAL ROAD SWAT-R1-Final.dwg

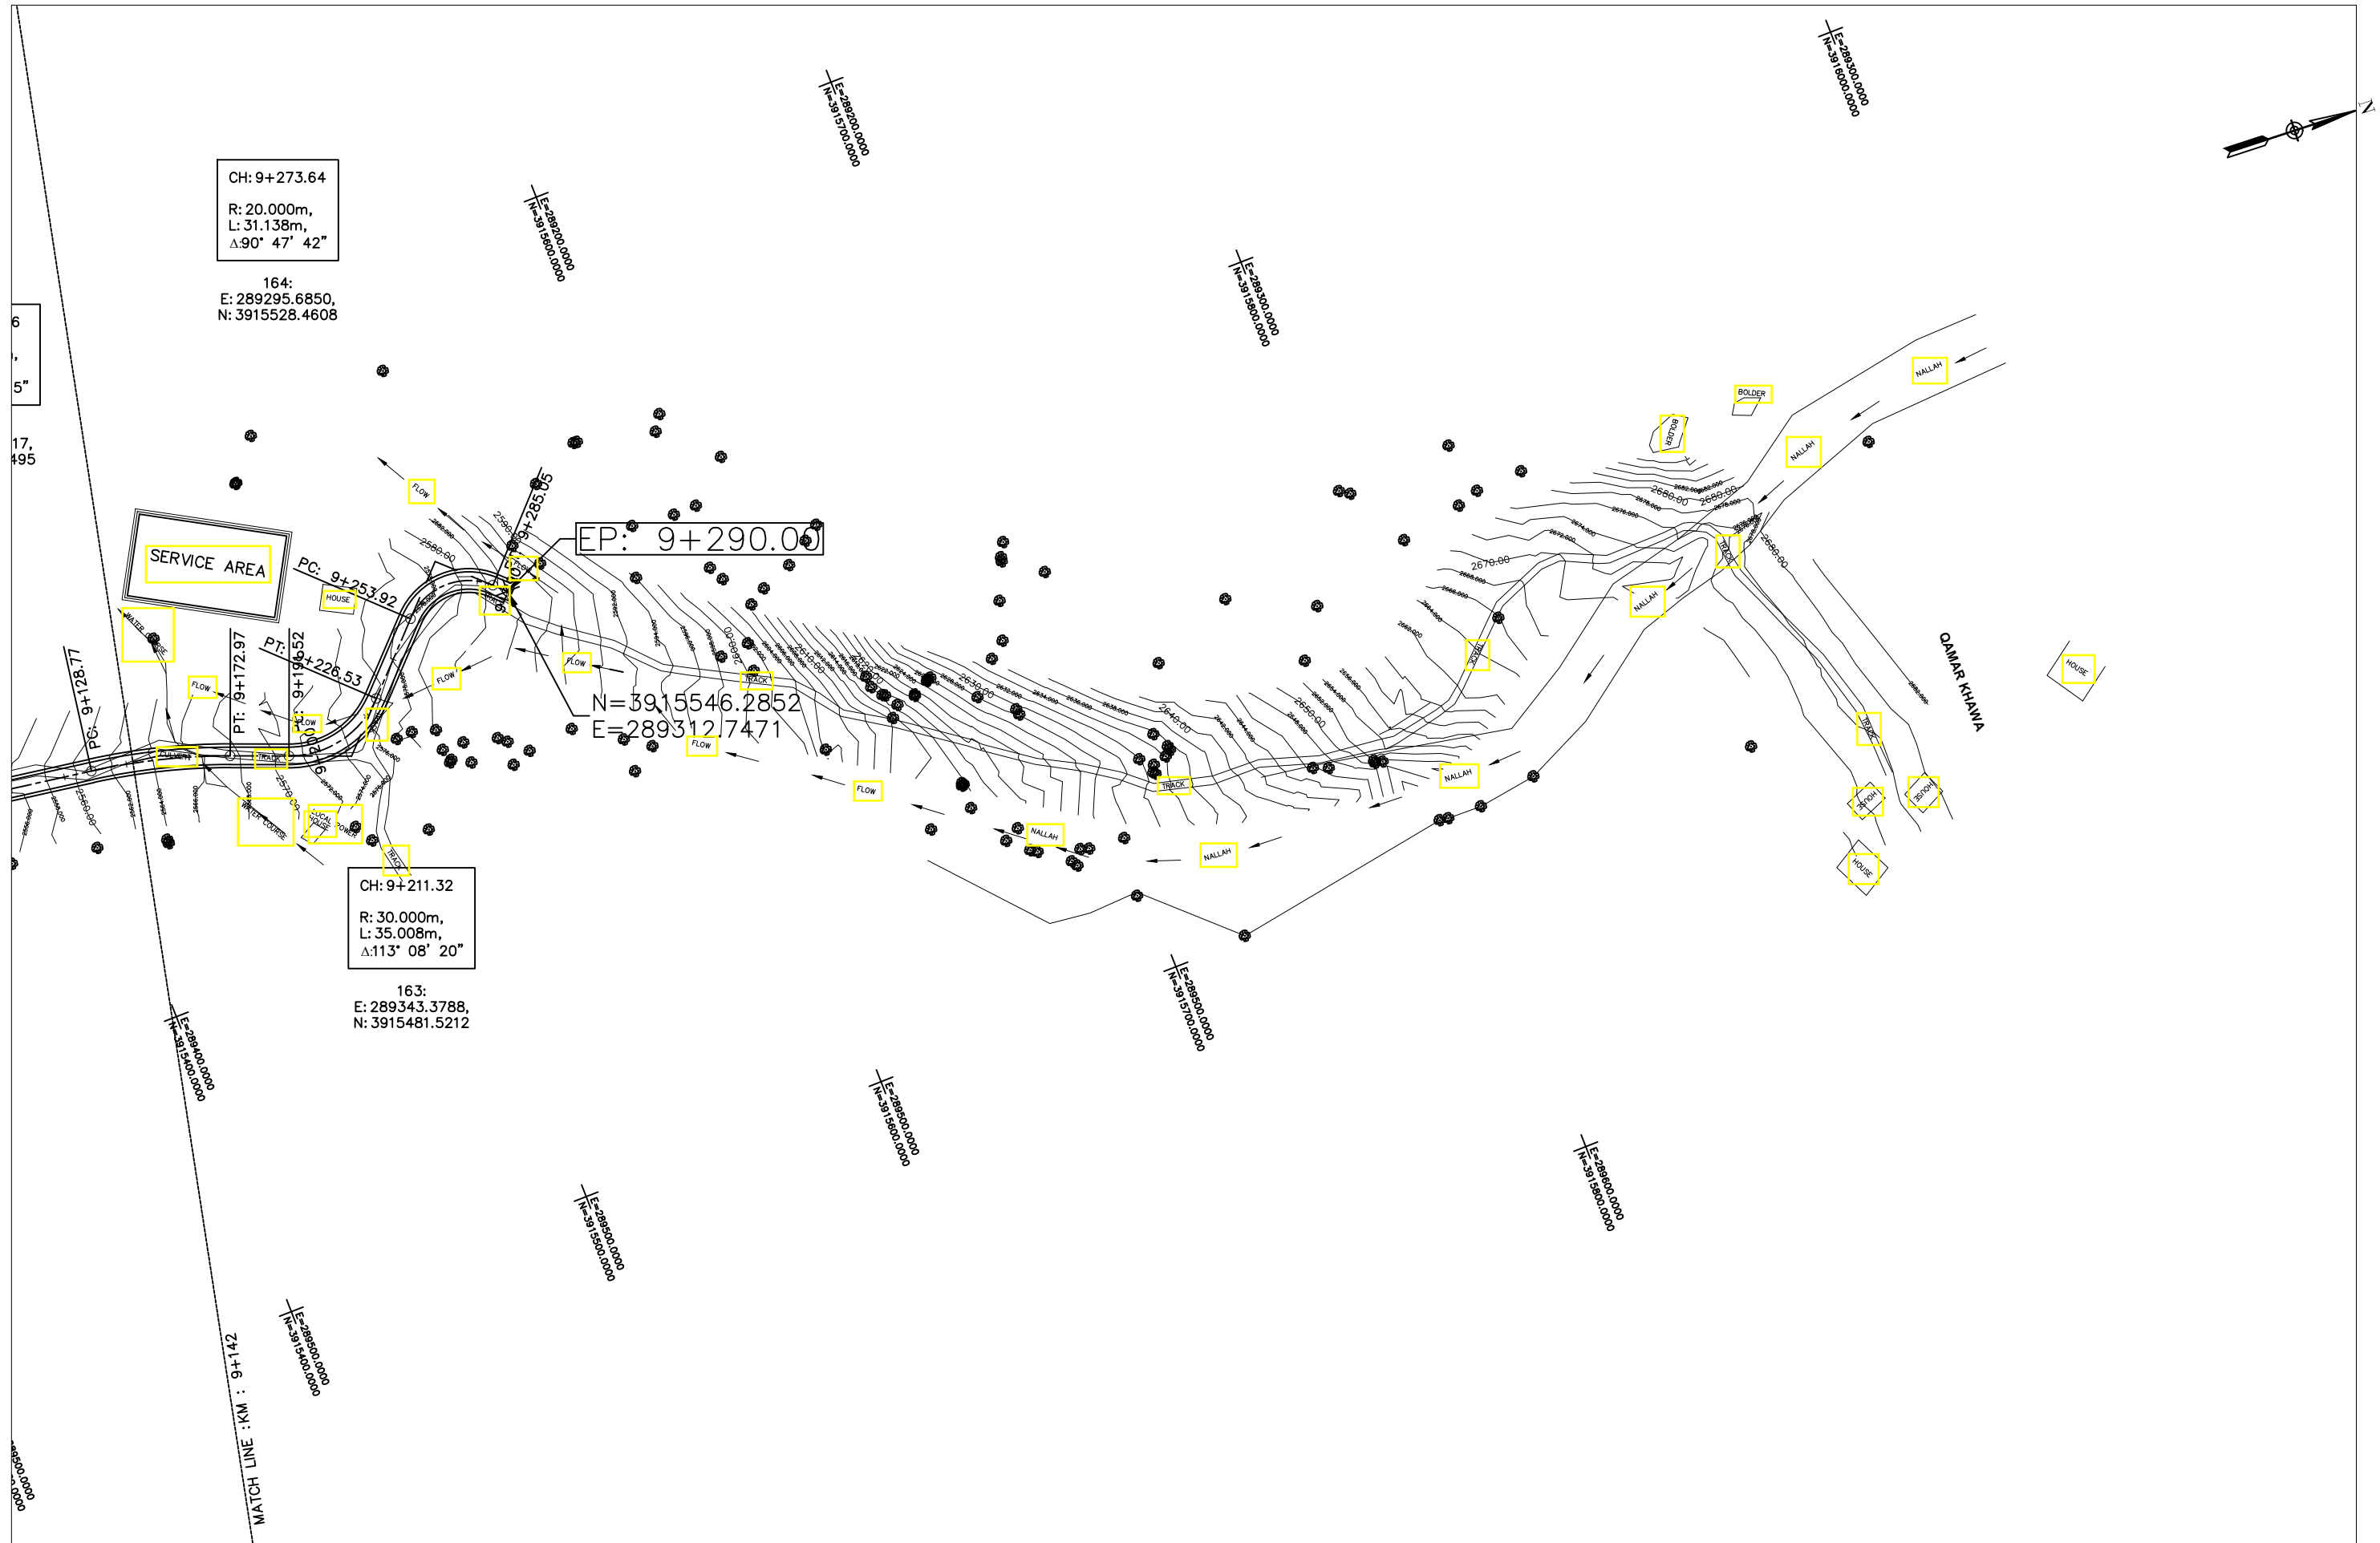

KHYBER PAKHTUNKHWA
INTEGRATED TOURISM AND
ENTERPRISE DEVELOPMENT
PROJECT
COMMUNICATION & WORKS (C&W)
DEPARTMENT, KPK




NATIONAL ENGINEERING SERVICES
PAKISTAN (PVT.) LTD.

				DRAWN	JUNAID KHAN
				SUBMITTED	NOSHERWAN NAEEM
				RECOMMENDED	
				CHD./VER.	
REV.	DATE	DESCRIPTION	APPROVED	APPROVED	

REHABILITATION AND REMODELING OF MANKIAL BADA
SARAI ROAD IN DISTRICT SWAT - 22 KM
LOT-01: KM 0+000 ~ 09+300

PLAN	SCALE
KM: 9+100 ~ KM: 9+777	1:2000
DATE	DWG NO.
January 2022	4169/(iii)/TD/P 14

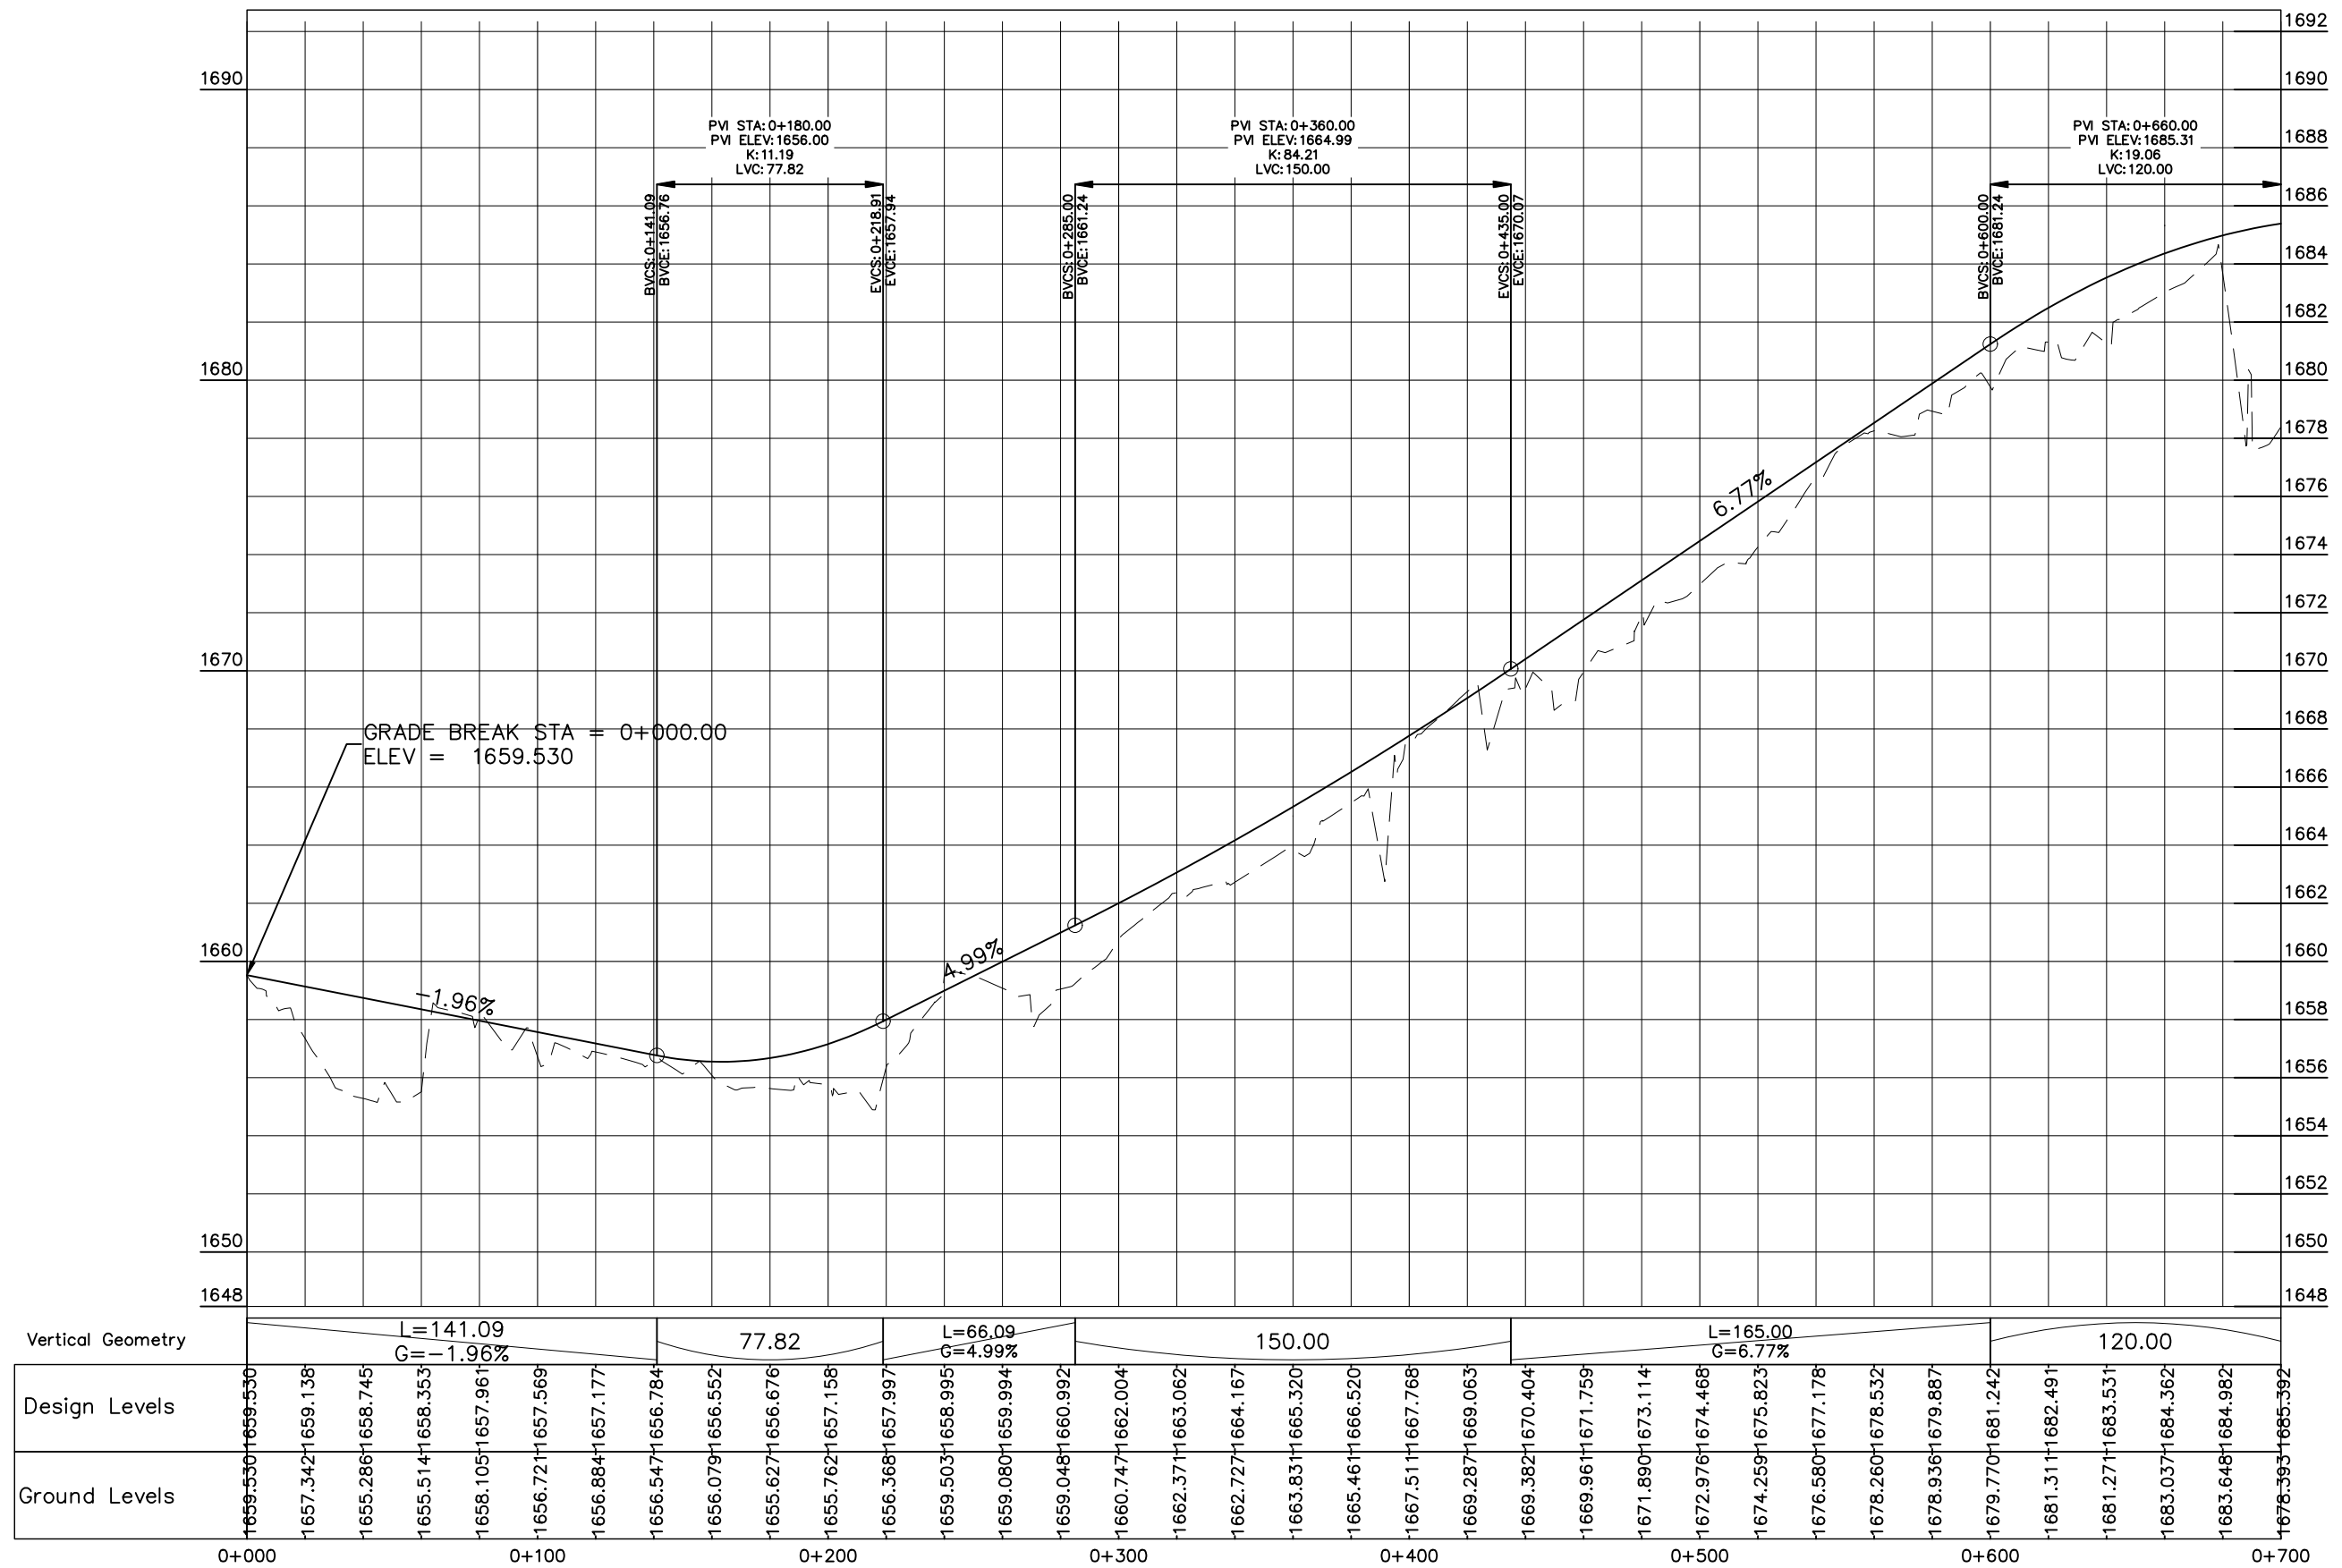

KHYBER PAKHTUNKHWA
INTEGRATED TOURISM AND
ENTERPRISE DEVELOPMENT
PROJECT
COMMUNICATION & WORKS (C&W)
DEPARTMENT, KPK




NATIONAL ENGINEERING SERVICES
PAKISTAN (PVT.) LTD.

REV.	DATE	DESCRIPTION	APPROVED

DRAWN	JUNAID KHAN
SUBMITTED	NOSHERWAN NAEEM
RECOMMENDED	
CHD./VER.	
APPROVED	

REHABILITATION AND REMODELING OF MANKIAL BADA
SARAI ROAD IN DISTRICT SWAT - 22 KM
LOT-01: KM 0+000 ~ 09+300

PROFILE	KM: 0+000 ~ KM: 0+700
DATE	DWG NO.
January 2022	4169/(iii)/TD/P 001

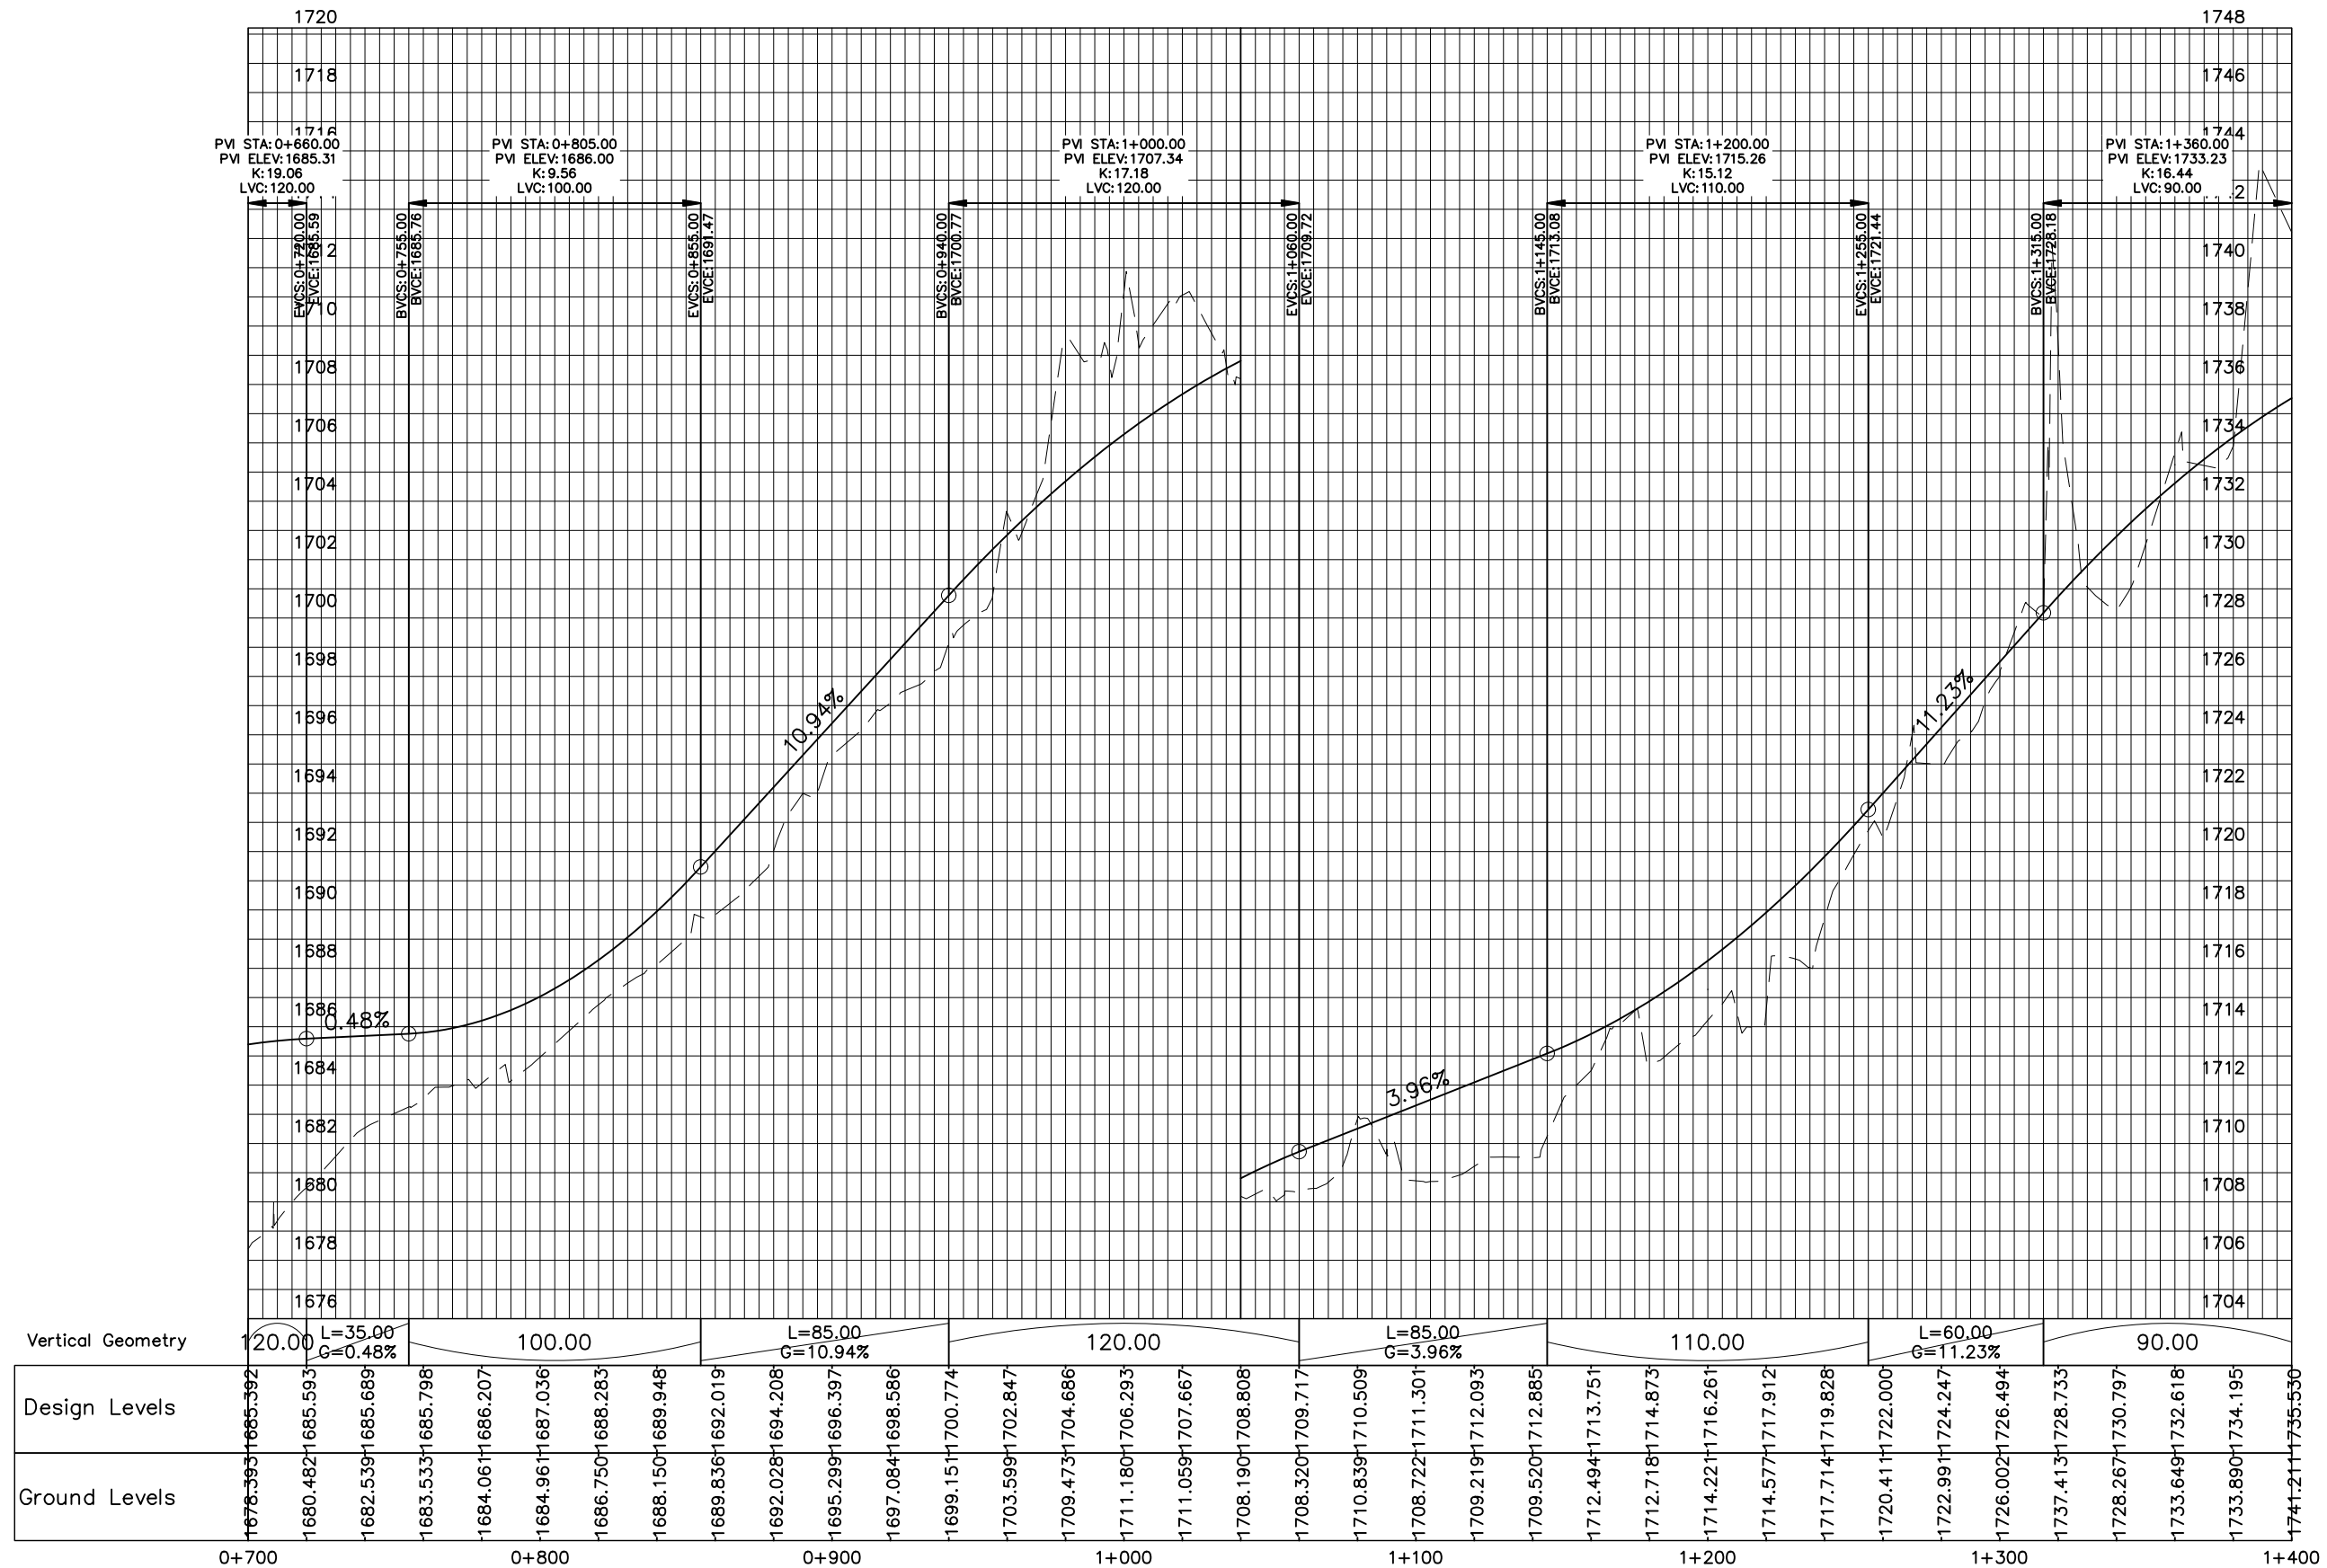

KHYBER PAKHTUNKHWA
INTEGRATED TOURISM AND
ENTERPRISE DEVELOPMENT
PROJECT
COMMUNICATION & WORKS (C&W)
DEPARTMENT, KPK




NATIONAL ENGINEERING SERVICES
PAKISTAN (PVT.) LTD.

REV.	DATE	DESCRIPTION	APPROVED

DRAWN	JUNAI KHAN
SUBMITTED	NOSHERWAN NAEEM
RECOMMENDED	
CHD./VER.	
APPROVED	

REHABILITATION AND REMODELING OF MANKIAL BADA
SARAI ROAD IN DISTRICT SWAT - 22 KM
LOT-01: KM 0+000 ~ 09+300

PROFILE	KM: 0+700 ~ KM: 1+400
DATE	DWG NO.
January 2022	4169/(iii)/TD/P 002

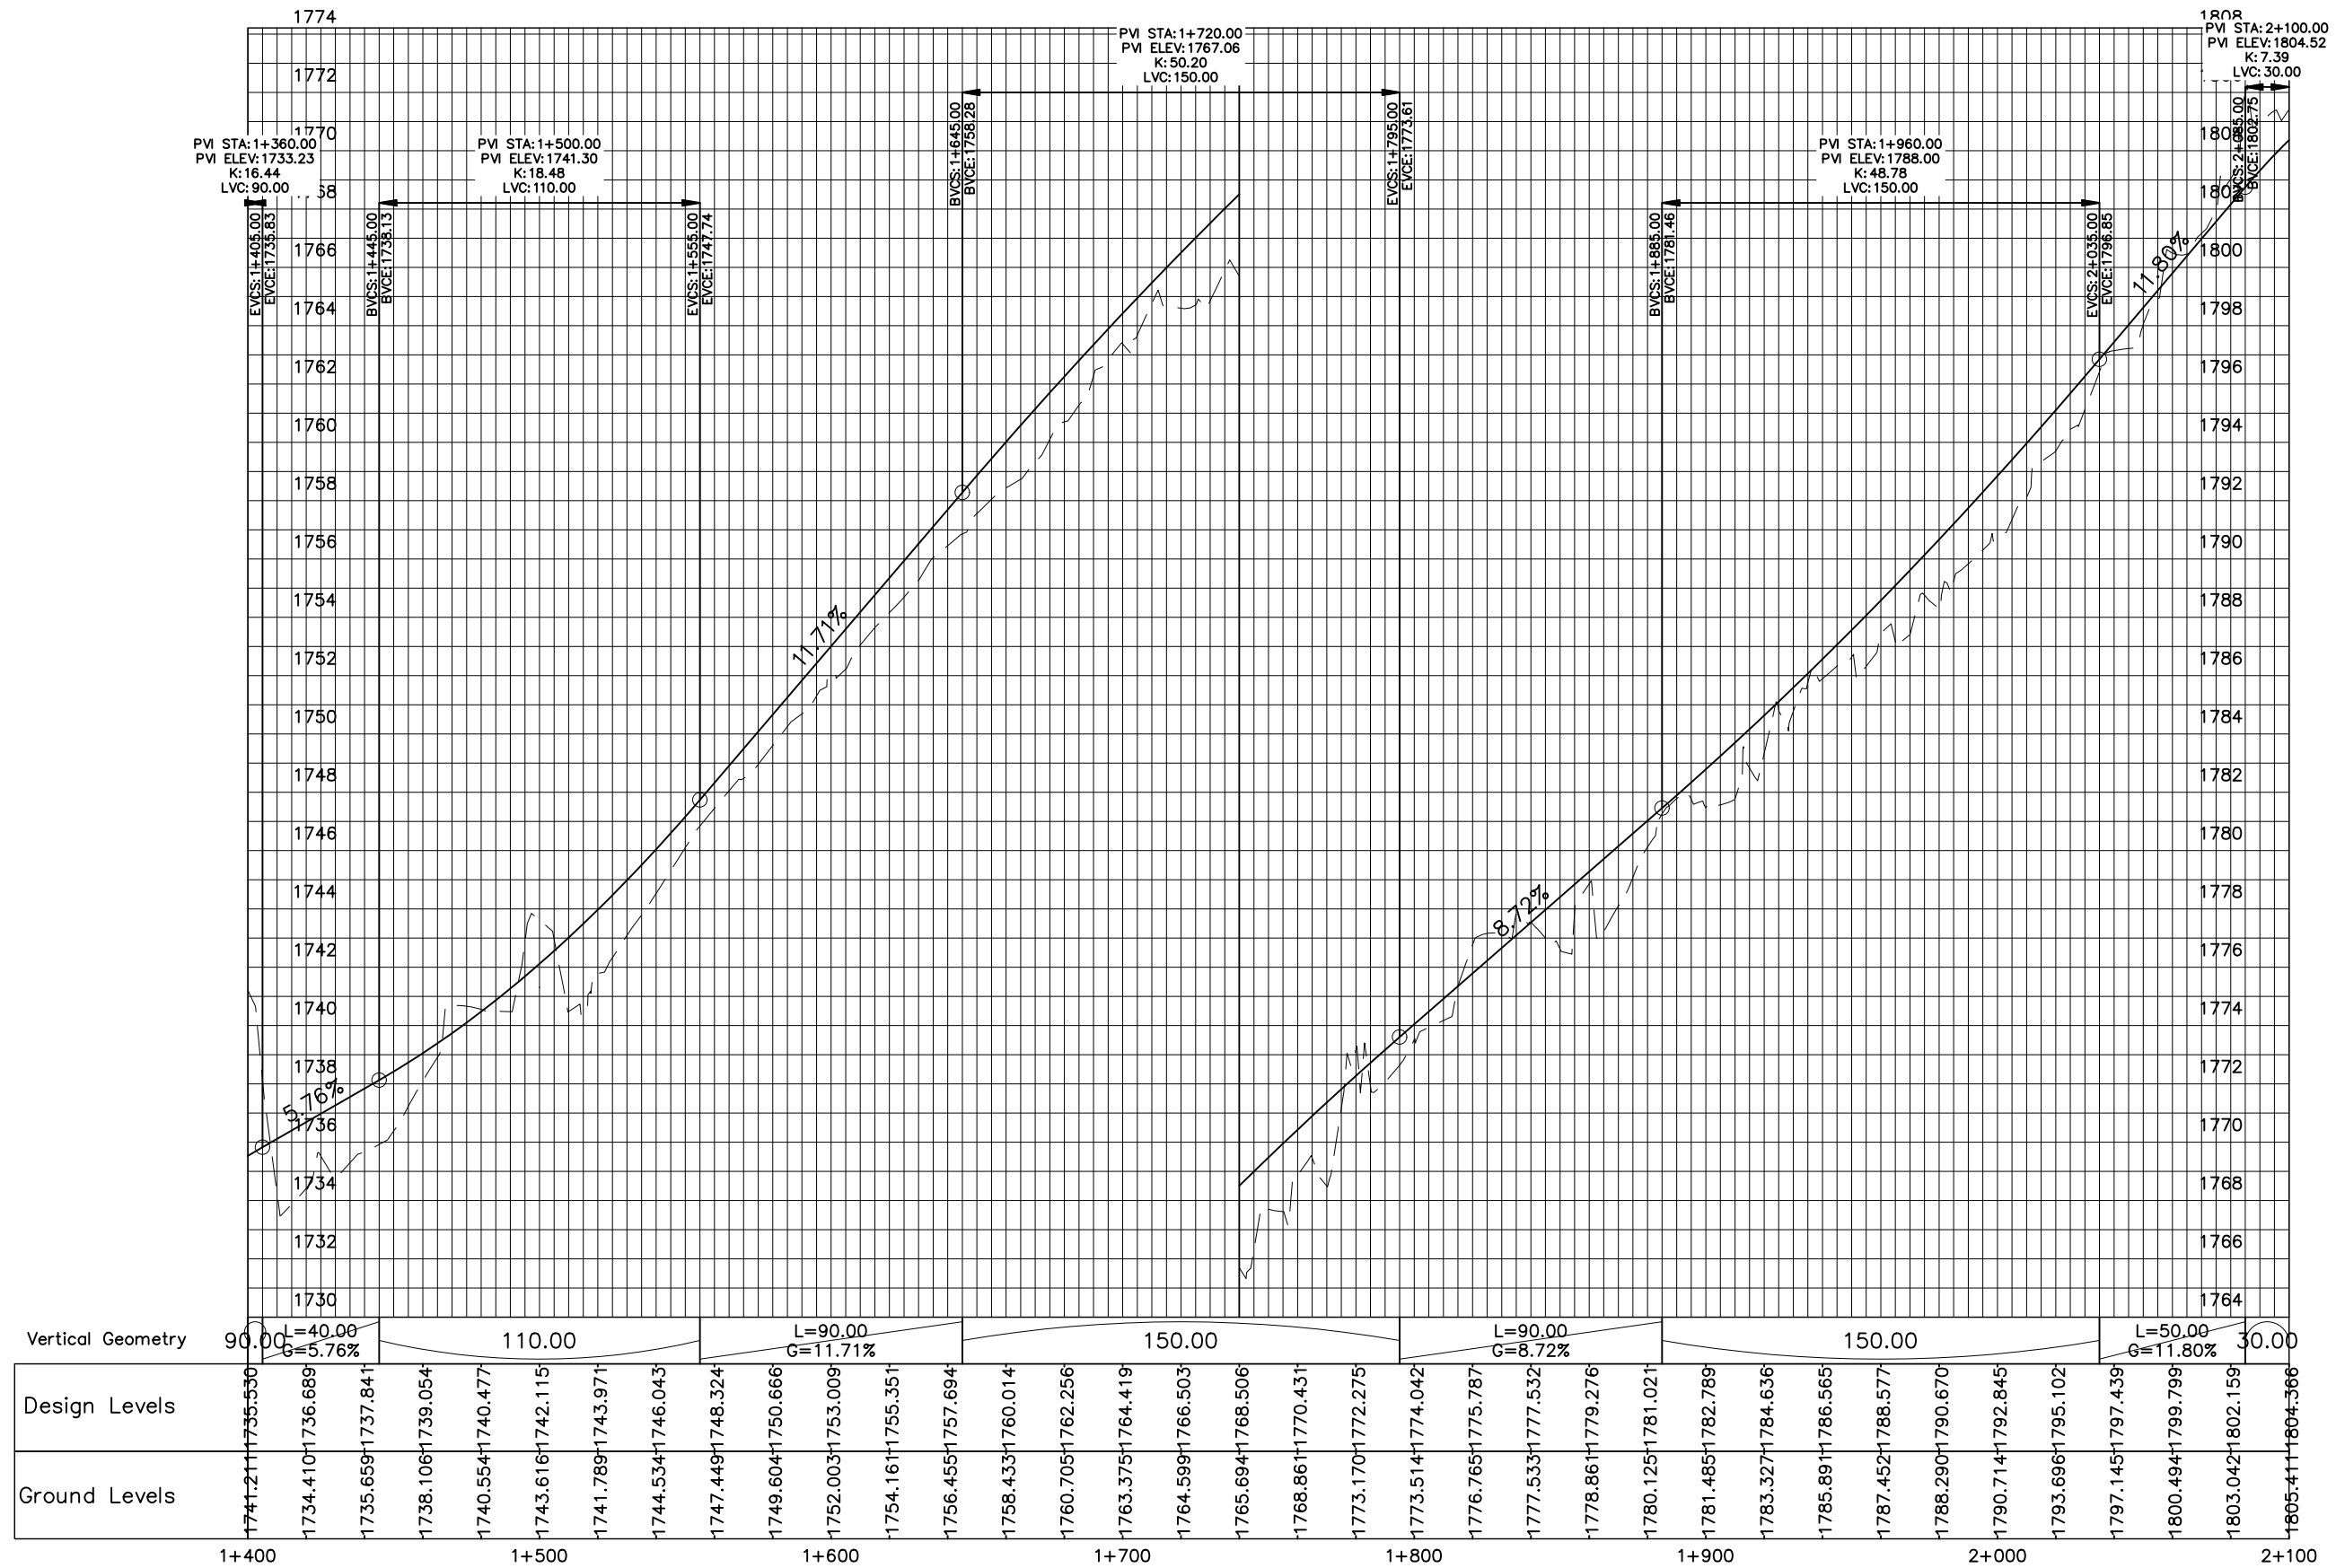

KHYBER PAKHTUNKHWA
INTEGRATED TOURISM AND
ENTERPRISE DEVELOPMENT
PROJECT
COMMUNICATION & WORKS (C&W)
DEPARTMENT, KPK




NATIONAL ENGINEERING SERVICES
PAKISTAN (PVT.) LTD.

REV.	DATE	DESCRIPTION	APPROVED

DRAWN	JUNAID KHAN
SUBMITTED	NOSHERWAN NAEEM
RECOMMENDED	
CHD./VER.	
APPROVED	

REHABILITATION AND REMODELING OF MANKIAL BADA
SARAI ROAD IN DISTRICT SWAT - 22 KM
LOT-01: KM 0+000 ~ 09+300

PROFILE	
KM: 1+400 ~ KM: 2+100	
DATE	DWG NO.
January 2022	4169/(iii)/TD/P 003

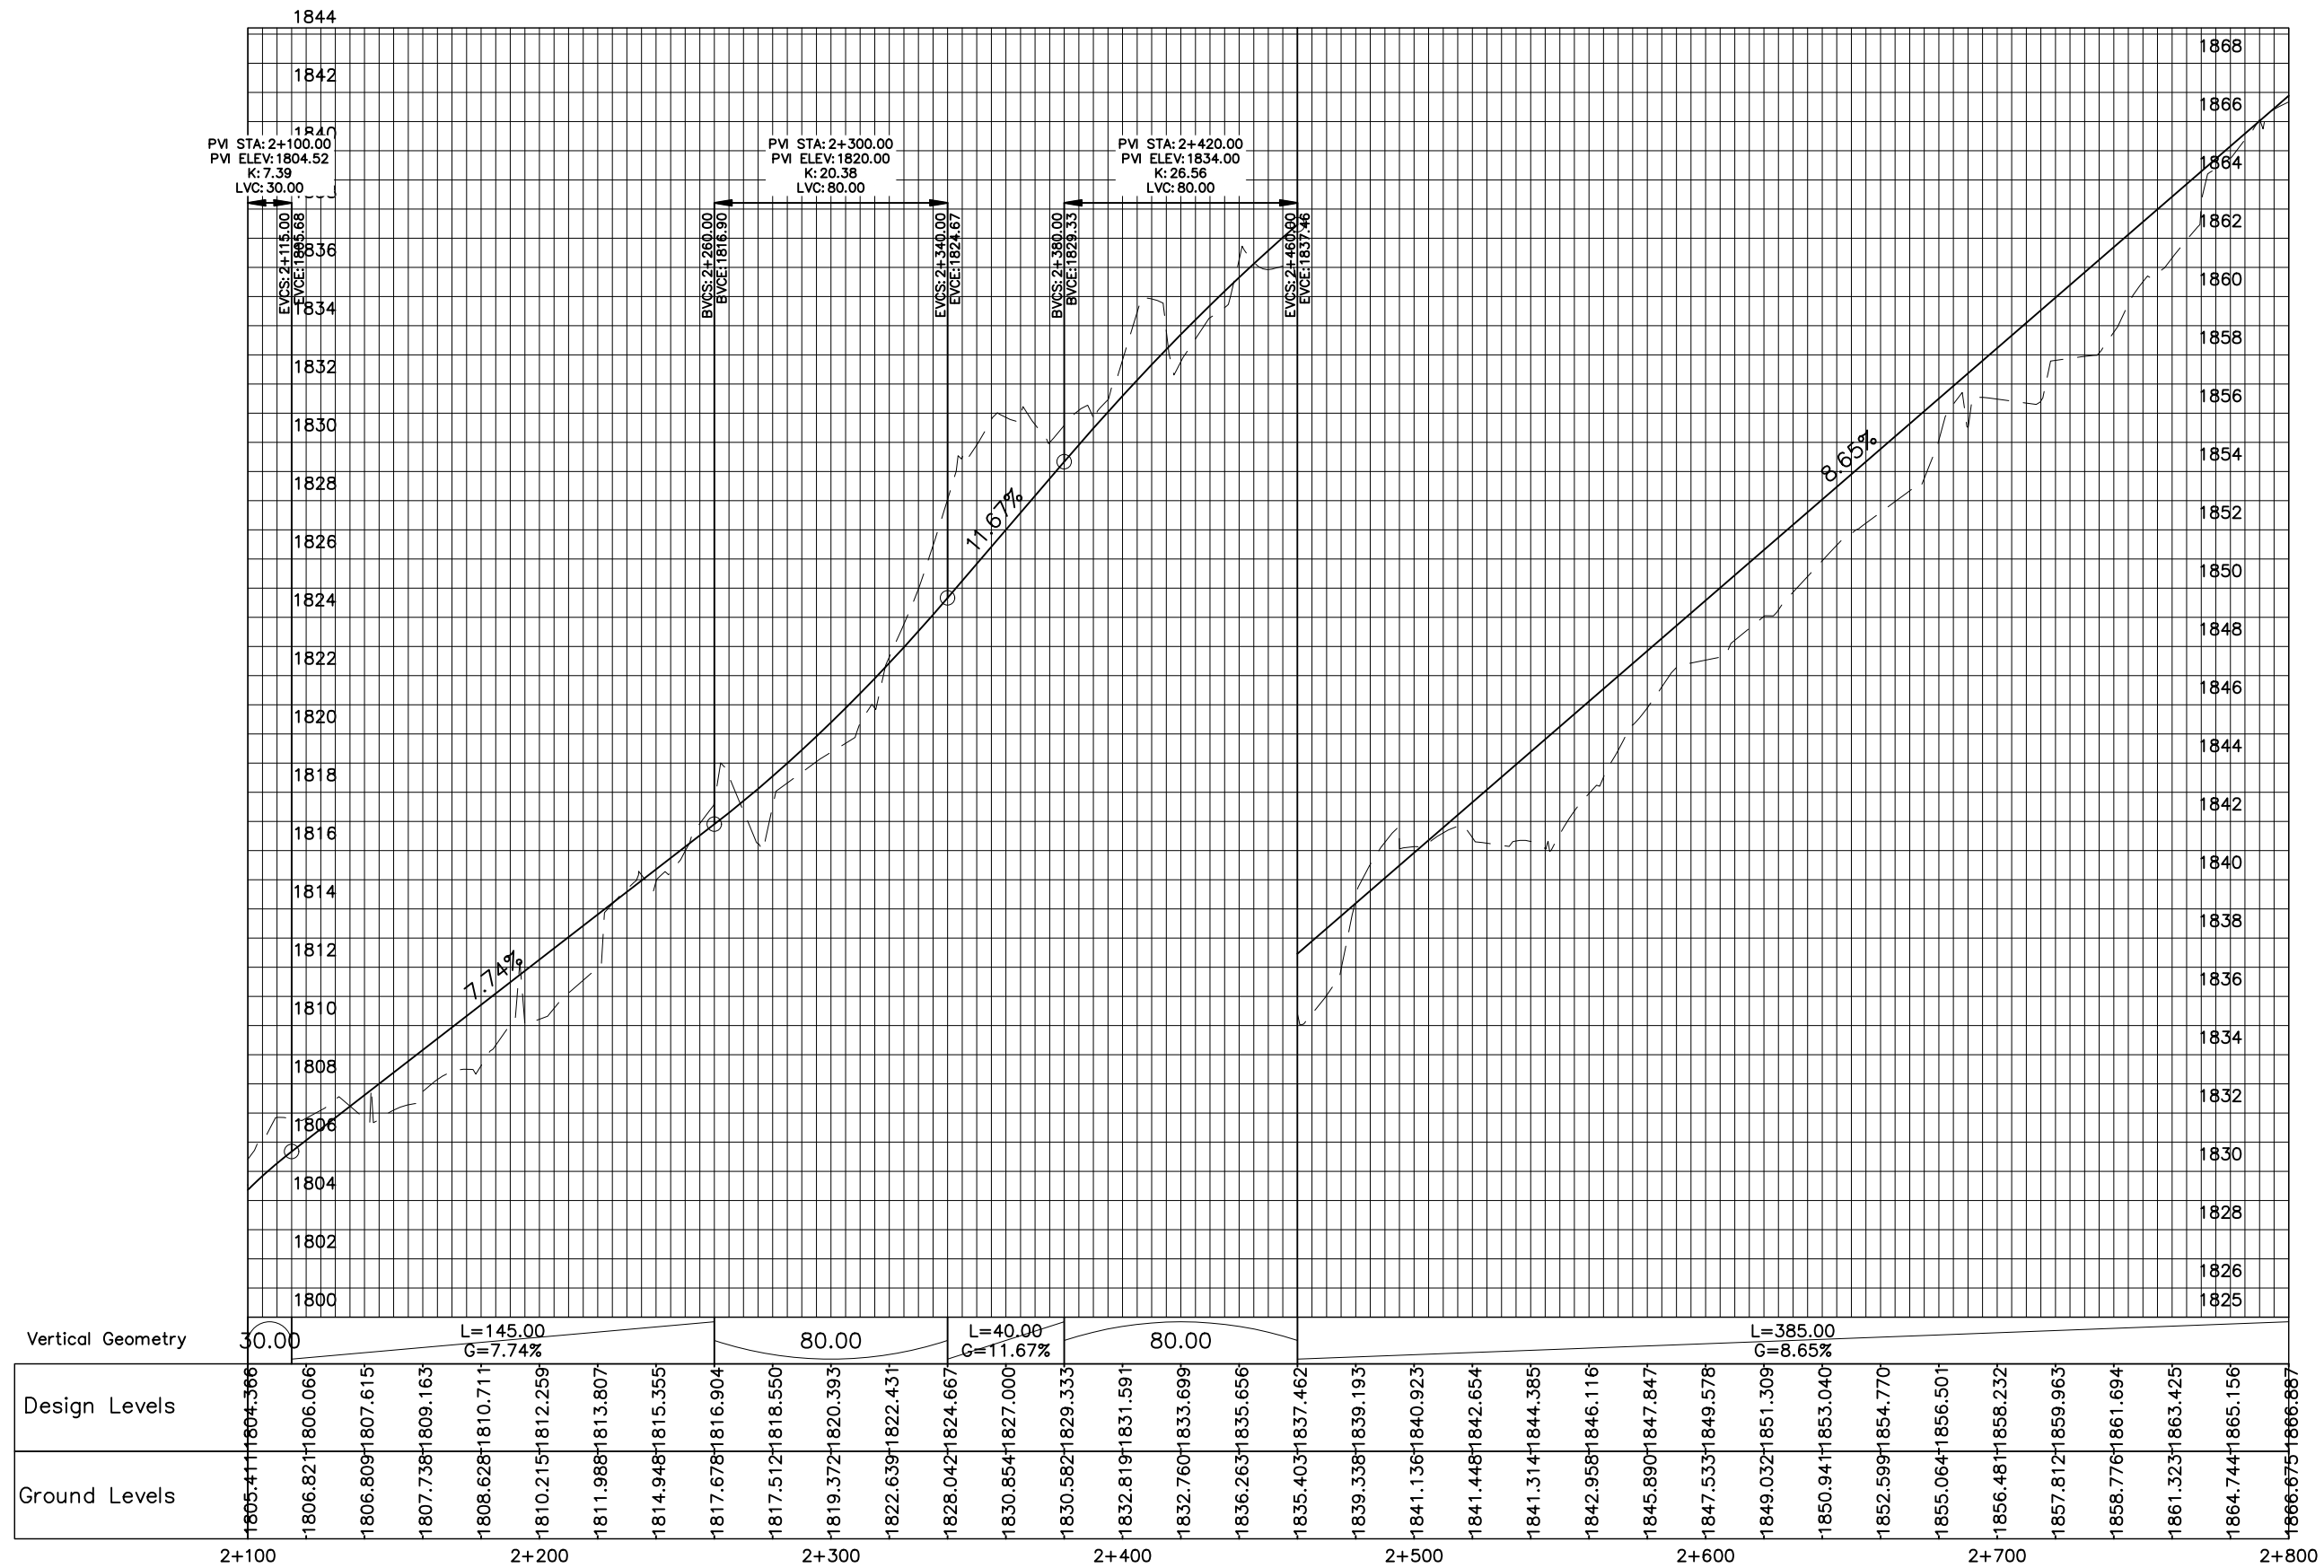

KHYBER PAKHTUNKHWA
INTEGRATED TOURISM AND
ENTERPRISE DEVELOPMENT
PROJECT
COMMUNICATION & WORKS (C&W)
DEPARTMENT, KPK



NATIONAL ENGINEERING SERVICES
PAKISTAN (PVT.) LTD.


REV.	DATE	DESCRIPTION	APPROVED

DRAWN	JUNAID KHAN
SUBMITTED	NOSHERWAN NAEEM
RECOMMENDED	
CHD./VER.	
APPROVED	

REHABILITATION AND REMODELING OF MANKIAL BADA
SARAI ROAD IN DISTRICT SWAT - 22 KM
LOT-01: KM 0+000 ~ 09+300

PROFILE	KM: 2+100 ~ KM: 2+800
DATE	DWG NO.
January 2022	4169/(iii)/TD/P 004

MANKIAL TO JABBAH ROAD SWAT-R1 - Final.dwg

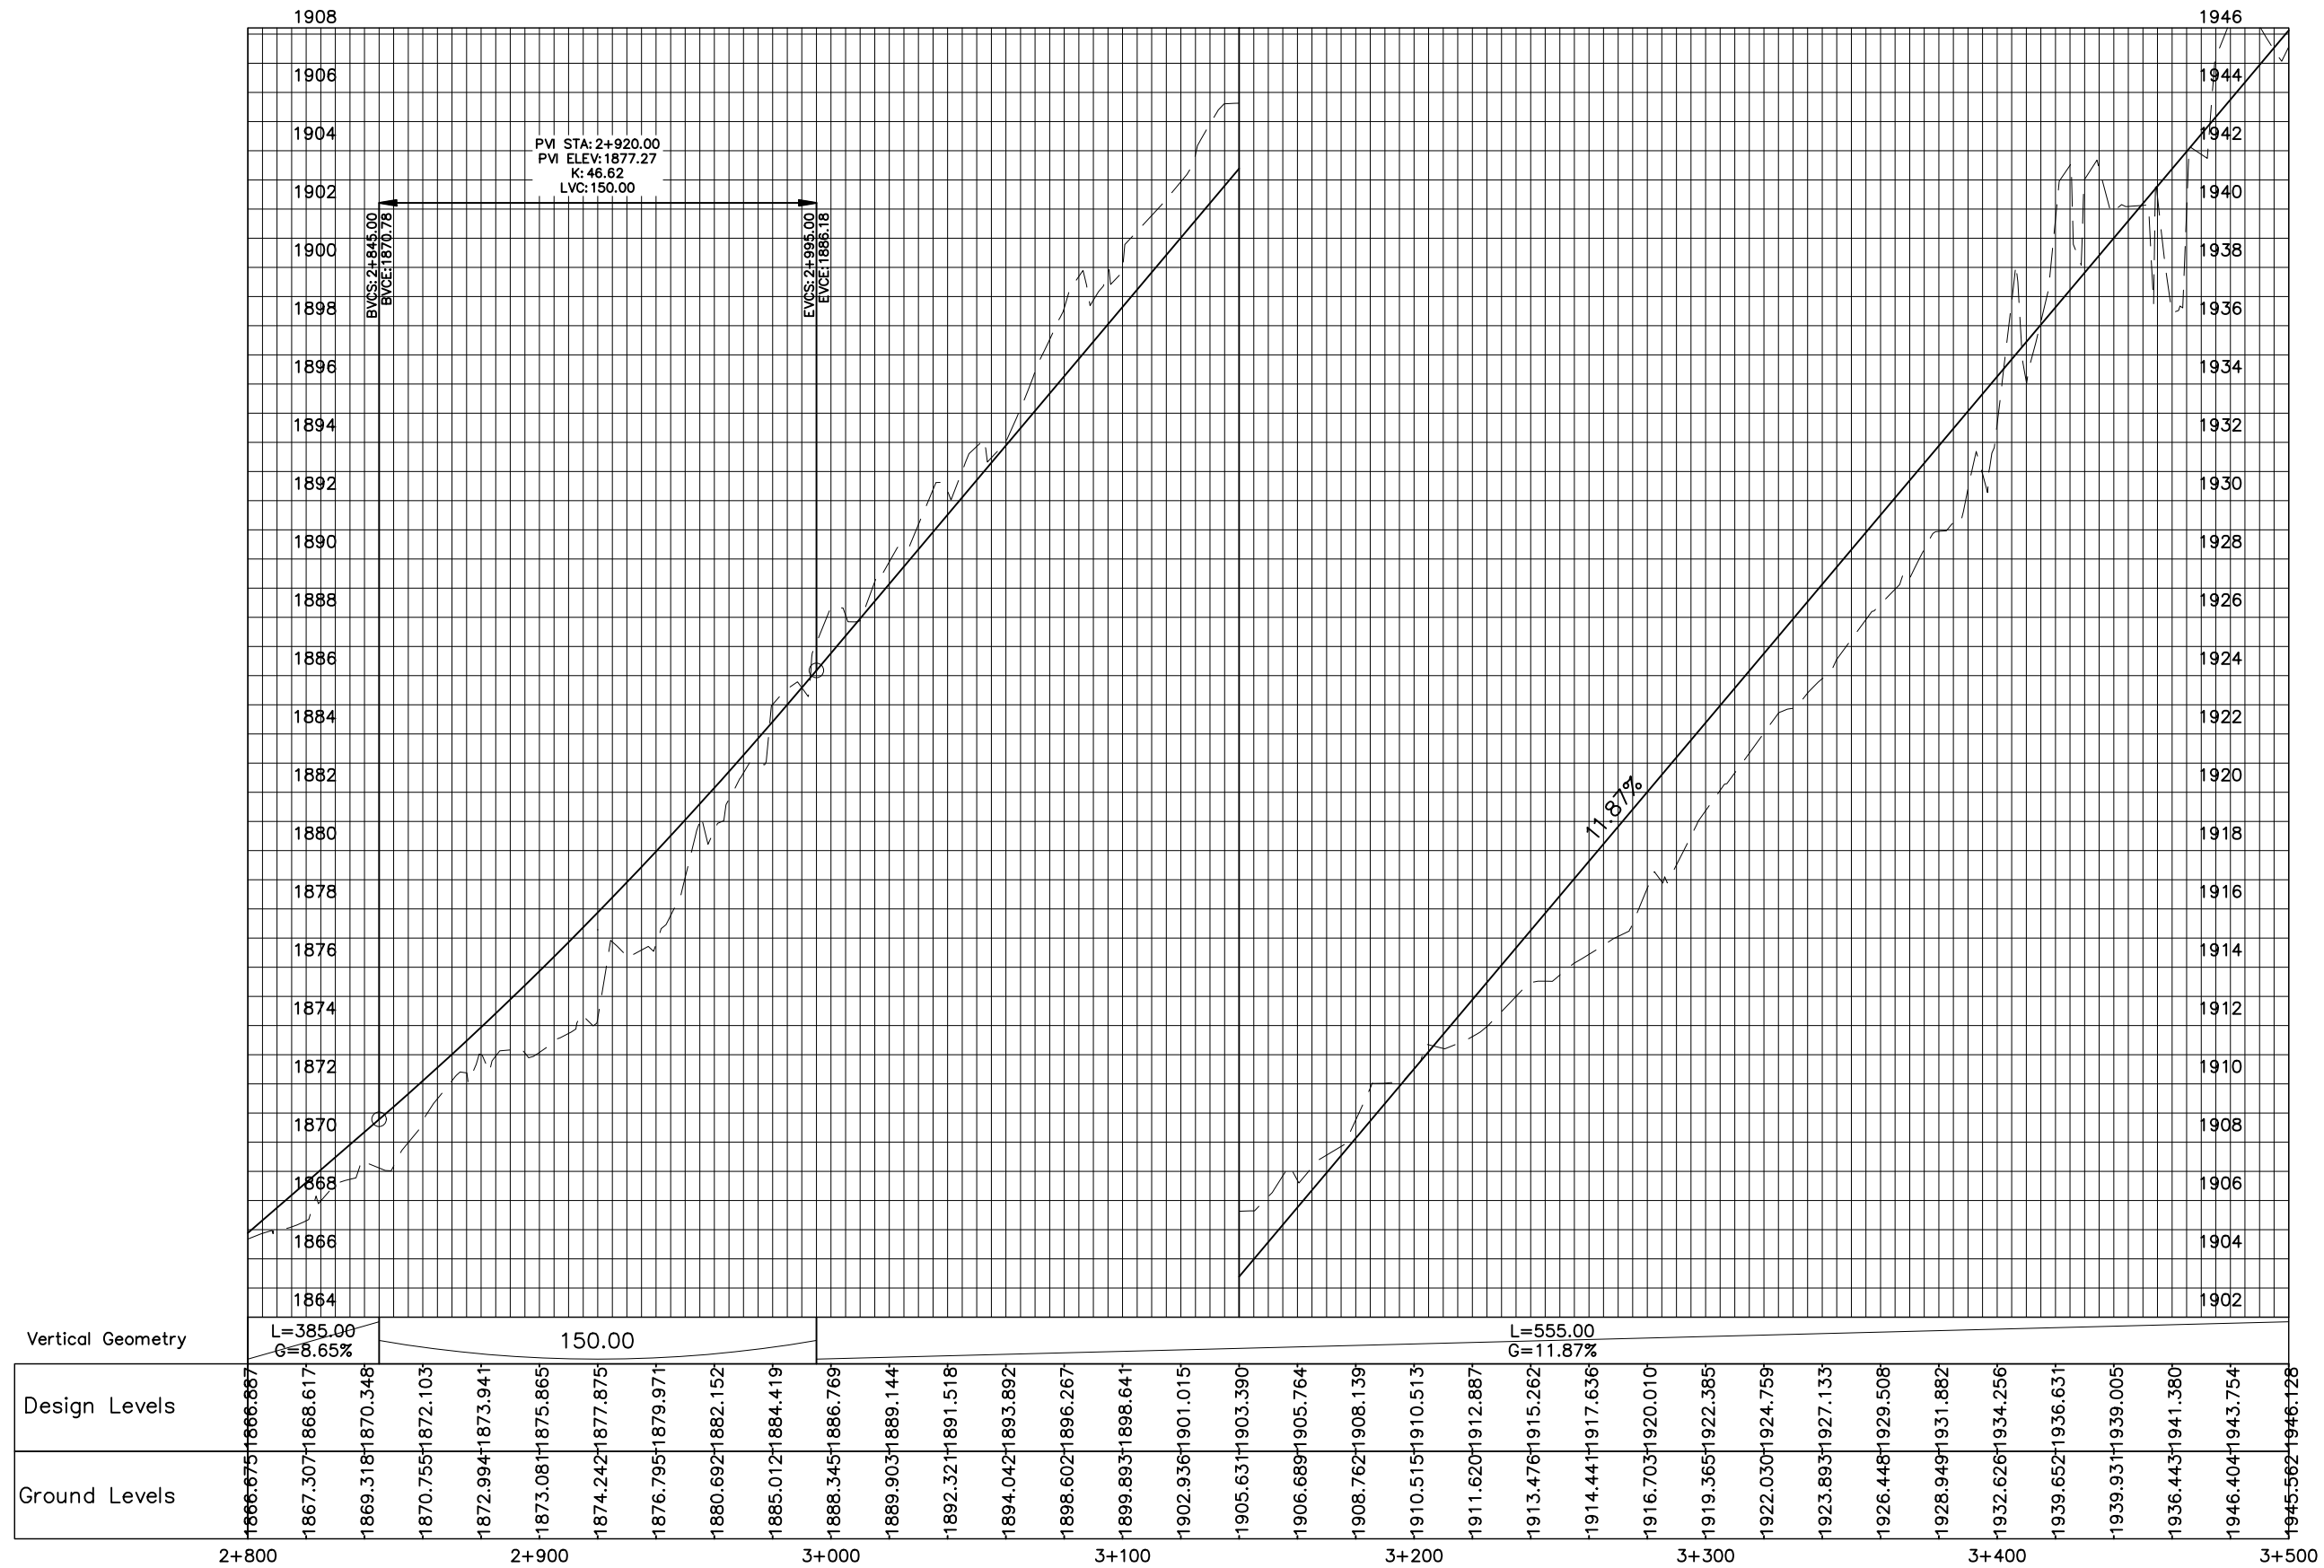

KHYBER PAKHTUNKHWA
INTEGRATED TOURISM AND
ENTERPRISE DEVELOPMENT
PROJECT
COMMUNICATION & WORKS (C&W)
DEPARTMENT, KPK



NATIONAL ENGINEERING SERVICES
PAKISTAN (PVT.) LTD.


REV.	DATE	DESCRIPTION	APPROVED

DRAWN	JUNAID KHAN
SUBMITTED	NOSHERWAN NAEEM
RECOMMENDED	
CHD./VER.	
APPROVED	

REHABILITATION AND REMODELING OF MANKIAL BADA
SARAI ROAD IN DISTRICT SWAT - 22 KM
LOT-01: KM 0+000 ~ 09+300

PROFILE	
KM: 2+800 ~ KM: 3+500	
DATE	DWG NO.
January 2022	4169/(iii)/TD/P 005

MANKIAL TO JABBAH ROAD SWAT-R1 - Final.dwg

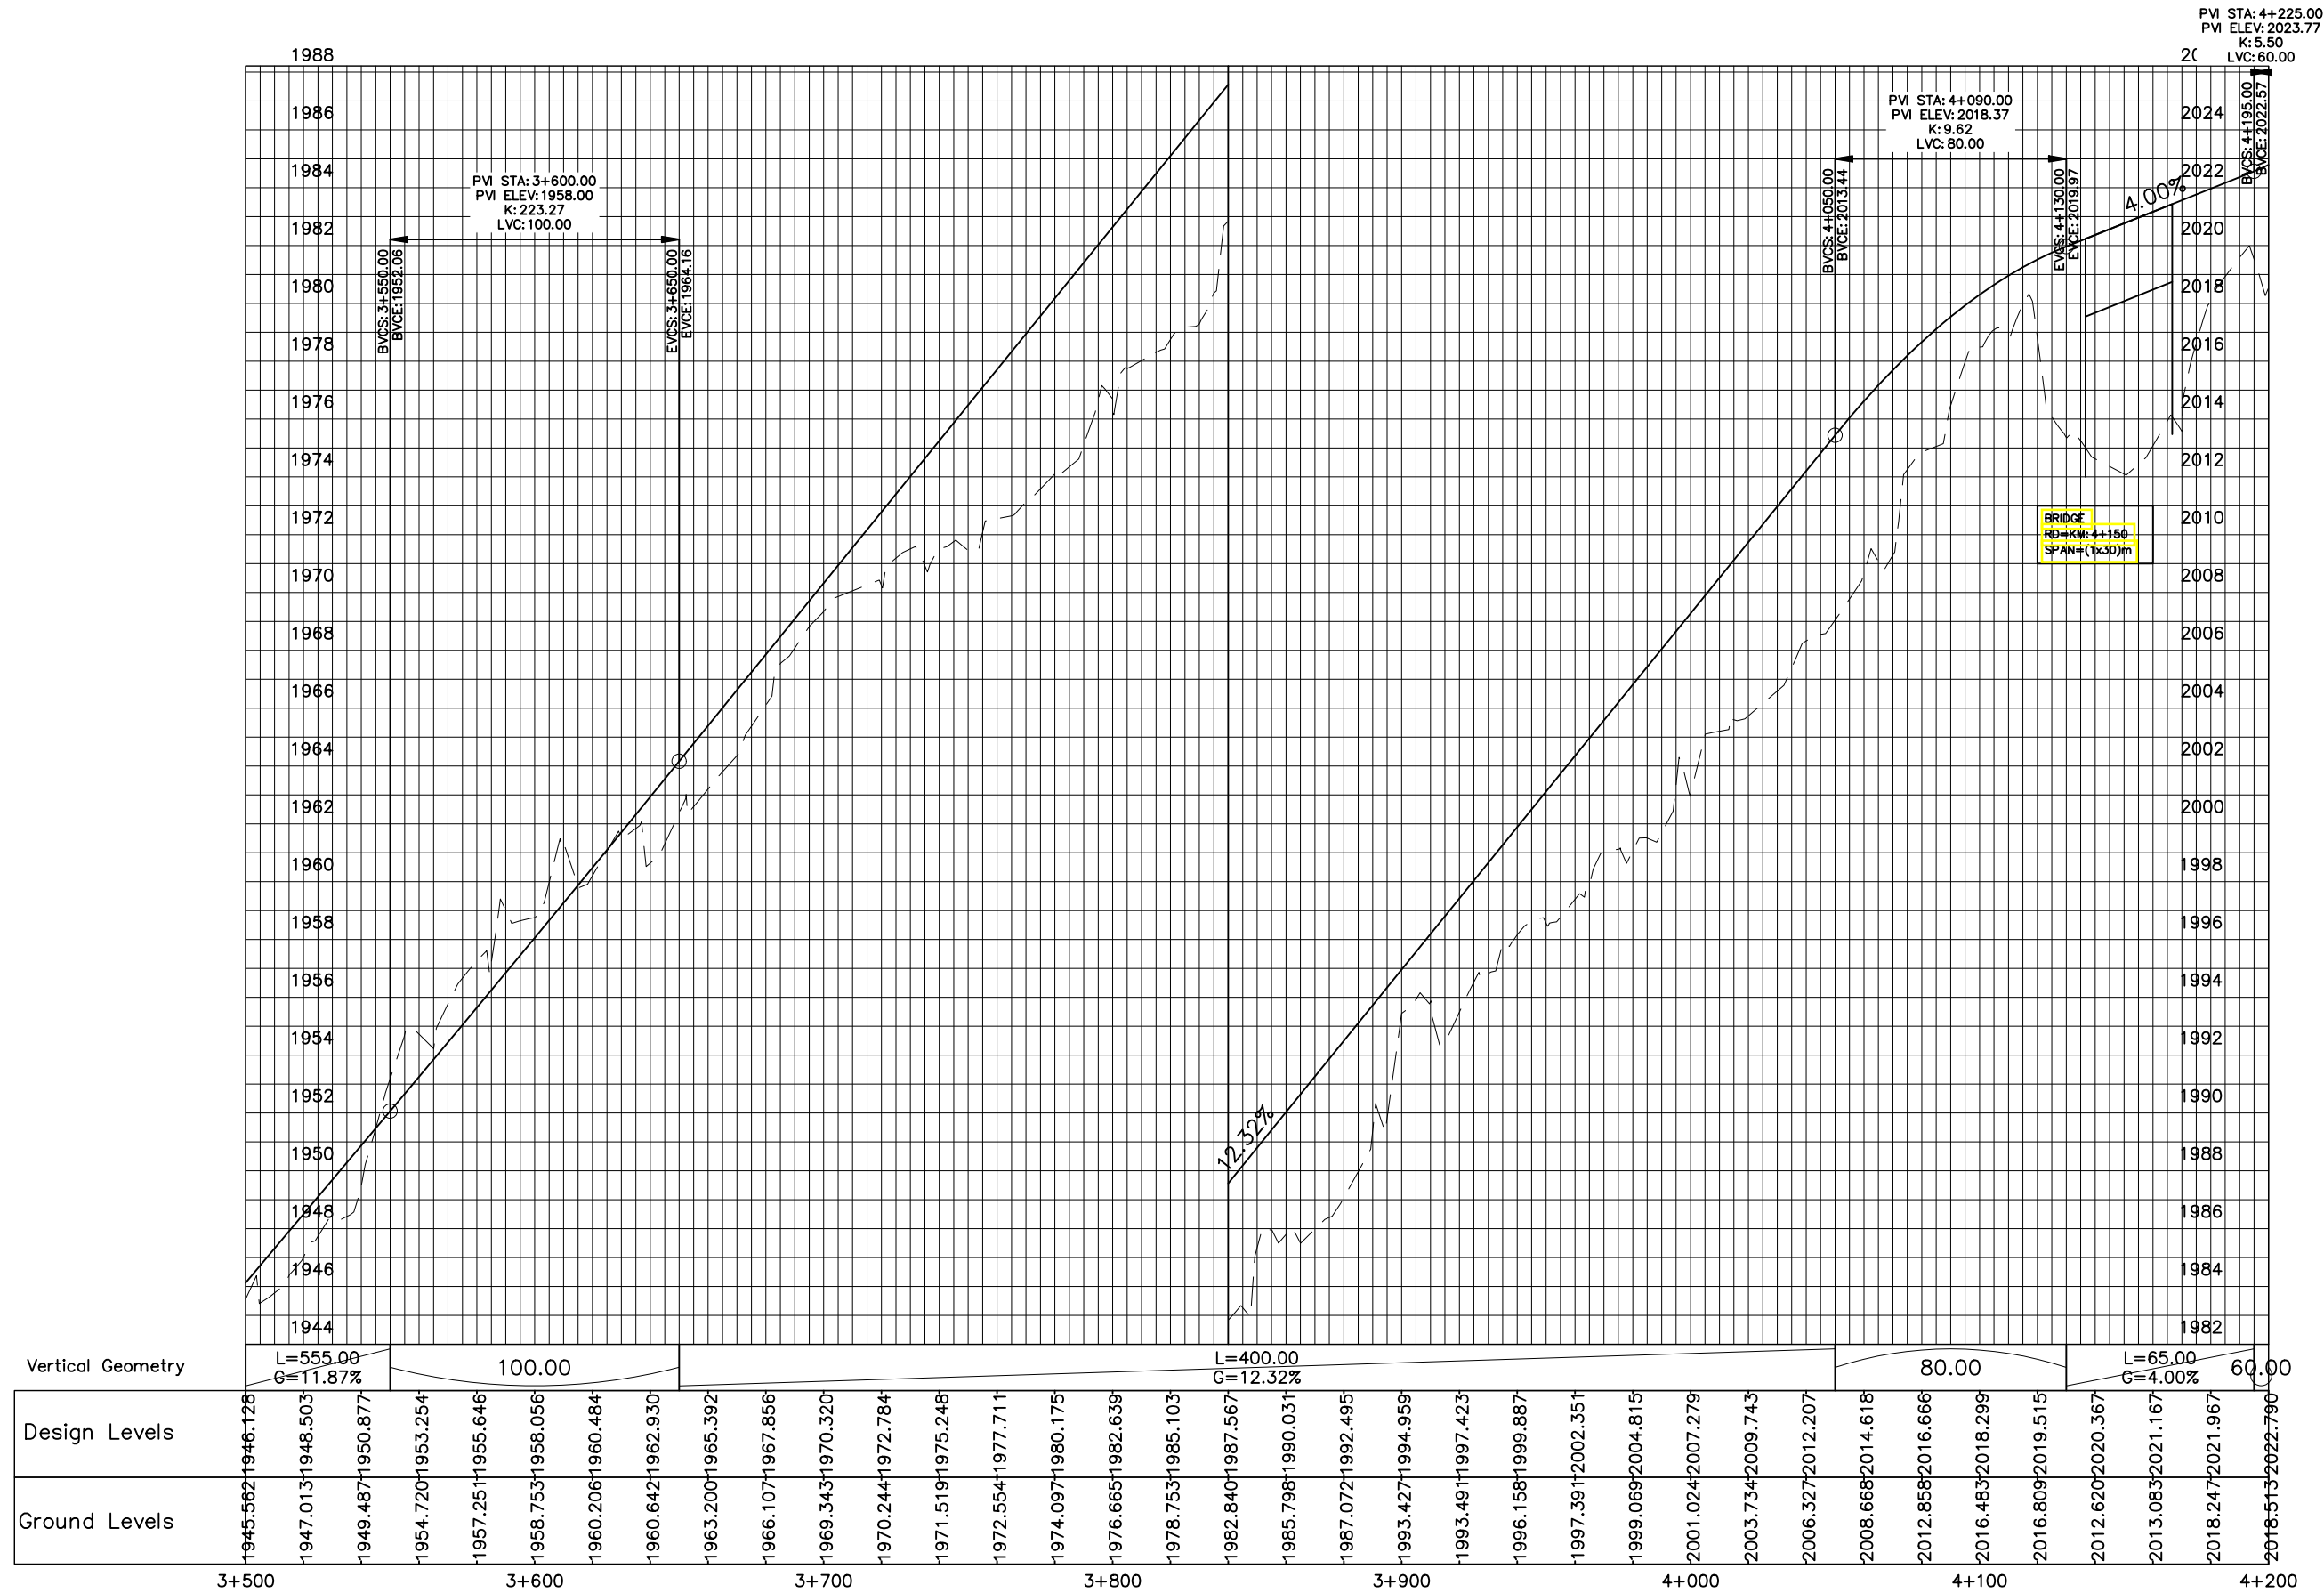

KHYBER PAKHTUNKHWA
INTEGRATED TOURISM AND
ENTERPRISE DEVELOPMENT
PROJECT
COMMUNICATION & WORKS (C&W)
DEPARTMENT, KPK





NATIONAL ENGINEERING SERVICES
PAKISTAN (PVT.) LTD.

REV.	DATE	DESCRIPTION	APPROVED

DRAWN	JUNAID KHAN
SUBMITTED	NOSHERWAN NAEEM
RECOMMENDED	
CHD./VER.	
APPROVED	

REHABILITATION AND REMODELING OF MANKIAL BADA
SARAI ROAD IN DISTRICT SWAT - 22 KM
LOT-01: KM 0+000 ~ 09+300

PROFILE	KM: 3+500 ~ KM: 4+200
DATE	January 2022
DWG NO.	4169/(iii)/TD/P 006

 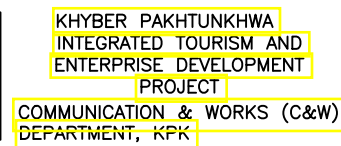

				DRAWN	JUNAID KHAN
				SUBMITTED	NOSHERWAN NAEEM
				RECOMMENDED	
				CHD./VER.	
REV.	DATE	DESCRIPTION	APPROVED	APPROVED	


CM	REHABILITATION AND REMODELING OF MANKIAL BADA SARAI ROAD IN DISTRICT SWAT - 22 KM LOT-01: KM 0+000 ~ 09+300
----	---

PROFILE

KM: 4+200 ~ KM: 4+900

DATE	January 2022
------	--------------

DWG NO. 4169/(iii)/TD/P 007

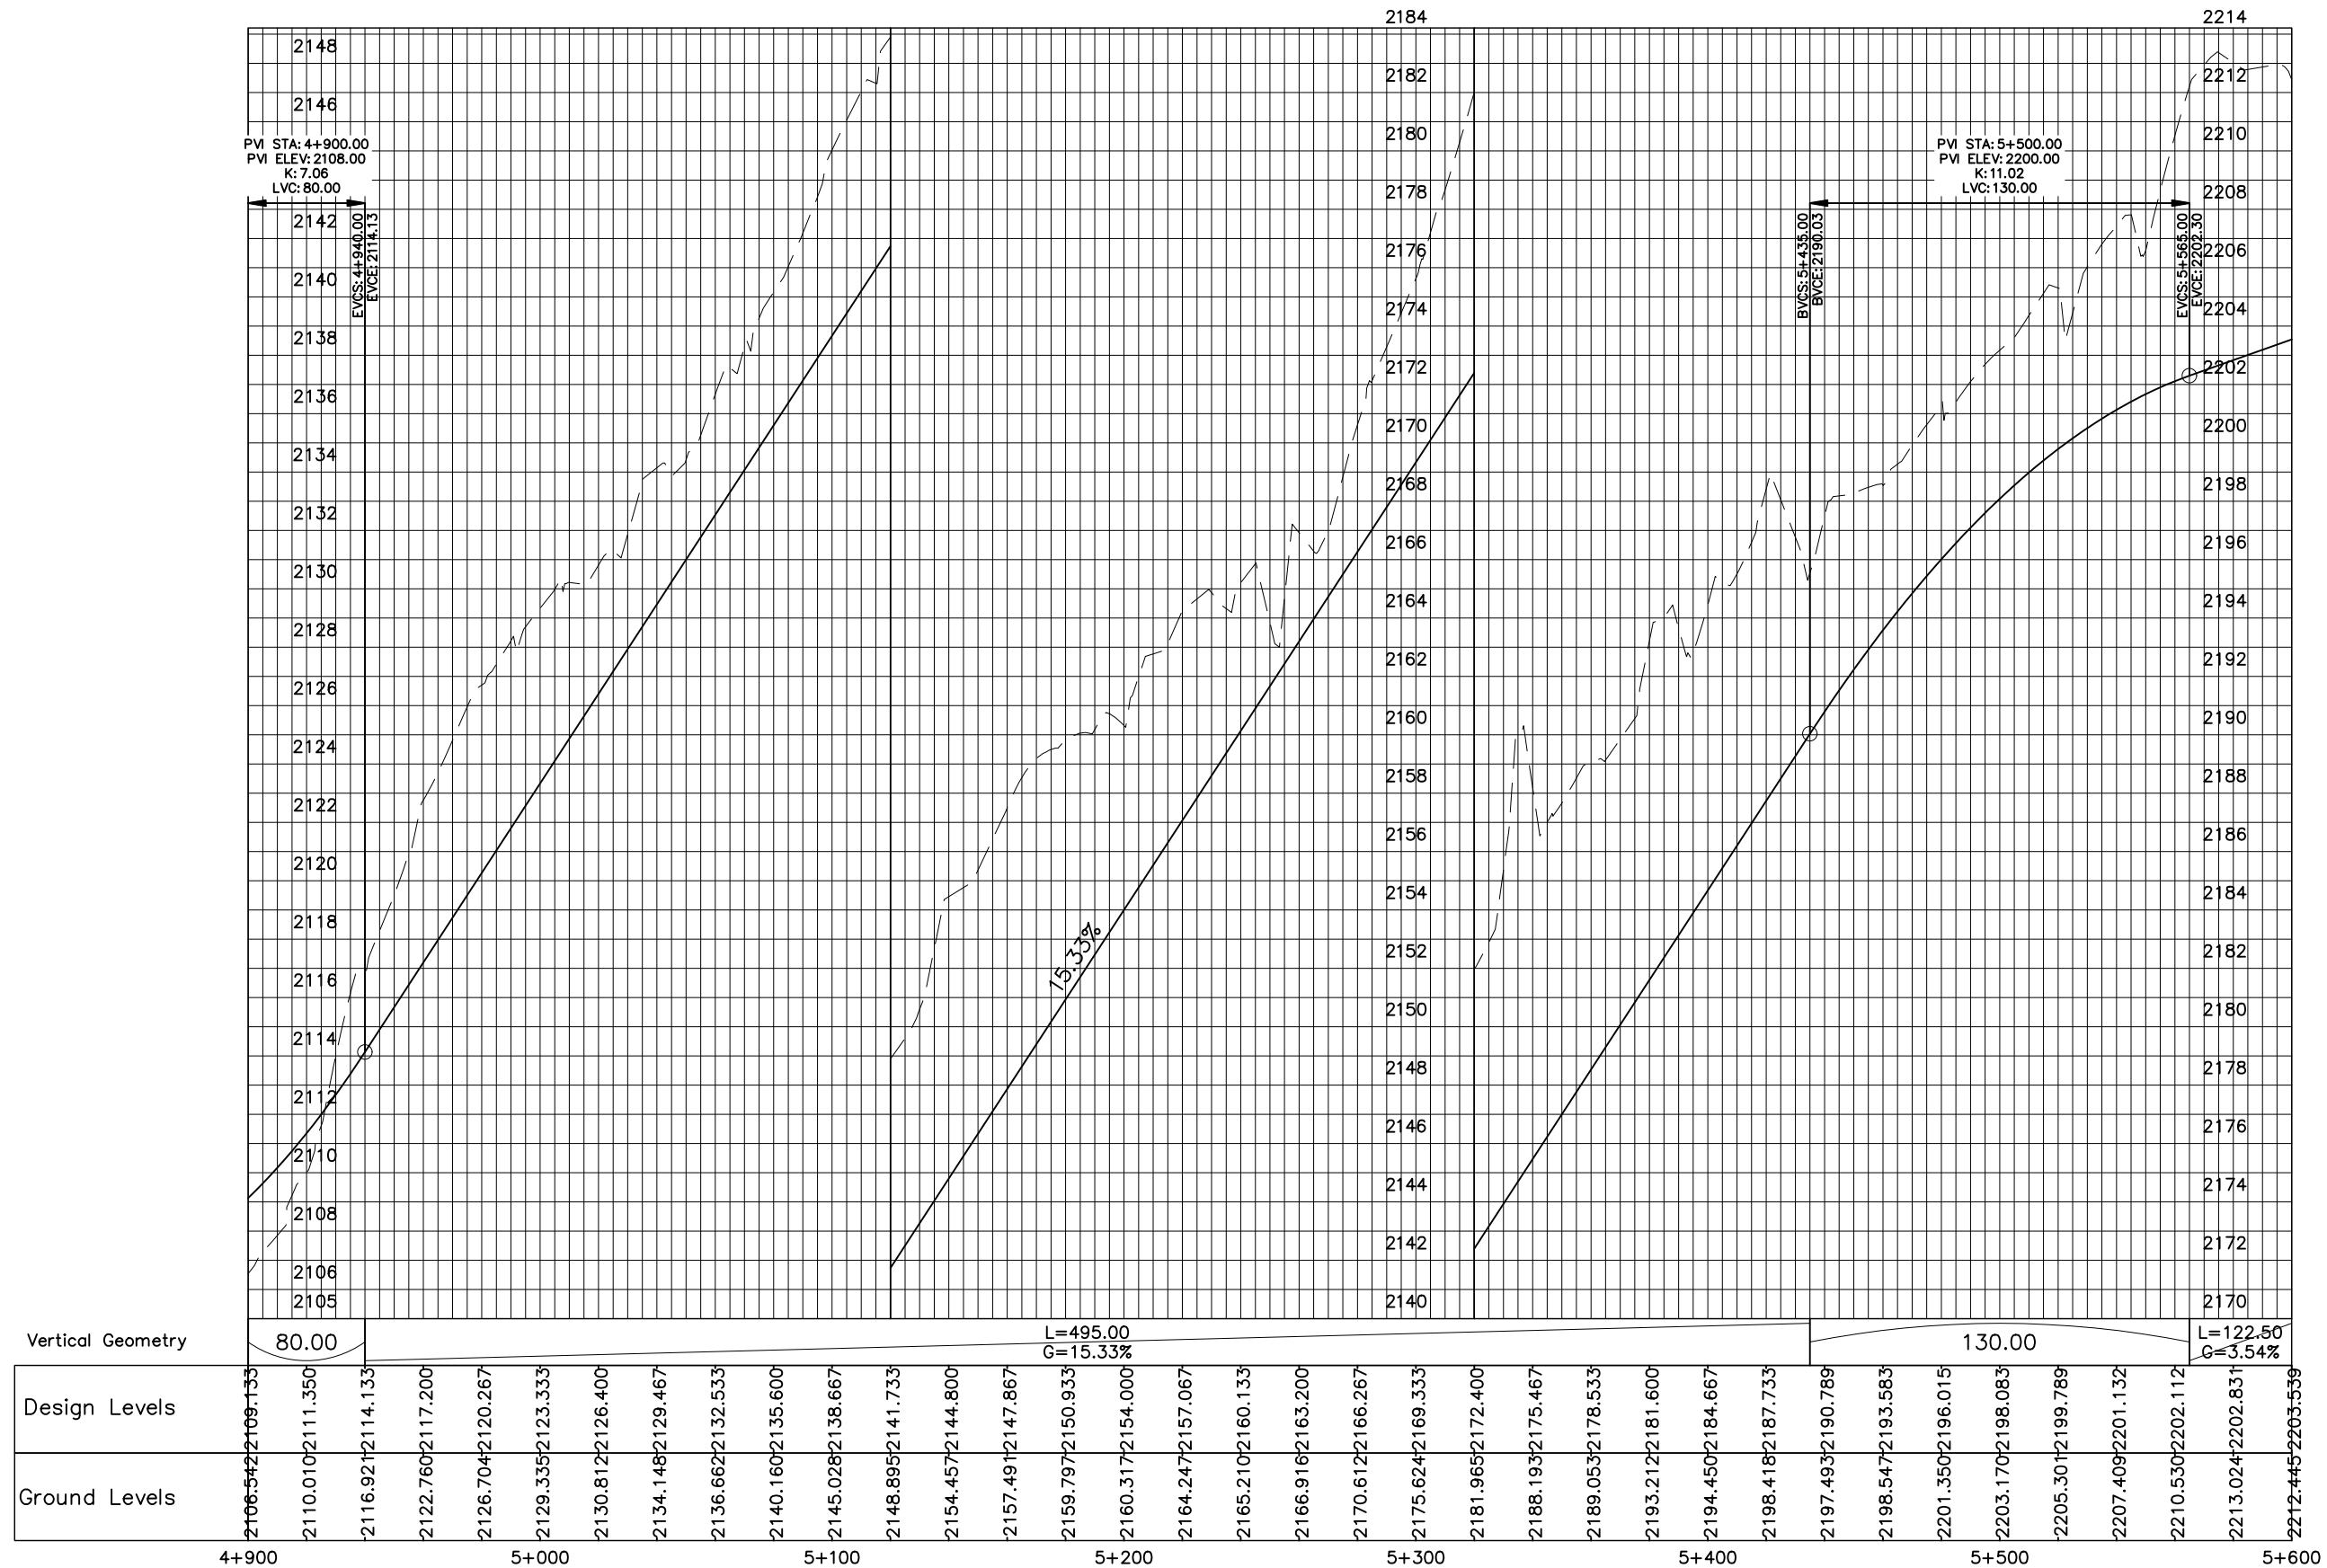

KHYBER PAKHTUNKHWA
INTEGRATED TOURISM AND
ENTERPRISE DEVELOPMENT
PROJECT
COMMUNICATION & WORKS (C&W)
DEPARTMENT, KPK



NATIONAL ENGINEERING SERVICES
PAKISTAN (PVT.) LTD.

REV.	DATE	DESCRIPTION	APPROVED

DRAWN	JUNAID KHAN
SUBMITTED	NOSHERWAN NAEEM
RECOMMENDED	
CHD./VER.	
APPROVED	


REHABILITATION AND REMODELING OF MANKIAL BADA
SARAI ROAD IN DISTRICT SWAT - 22 KM
LOT-01: KM 0+000 ~ 09+300

PROFILE

KM: 4+900 ~ KM: 5+600

DATE
January 2022

DWG NO.
4169/(iii)/TD/P 008

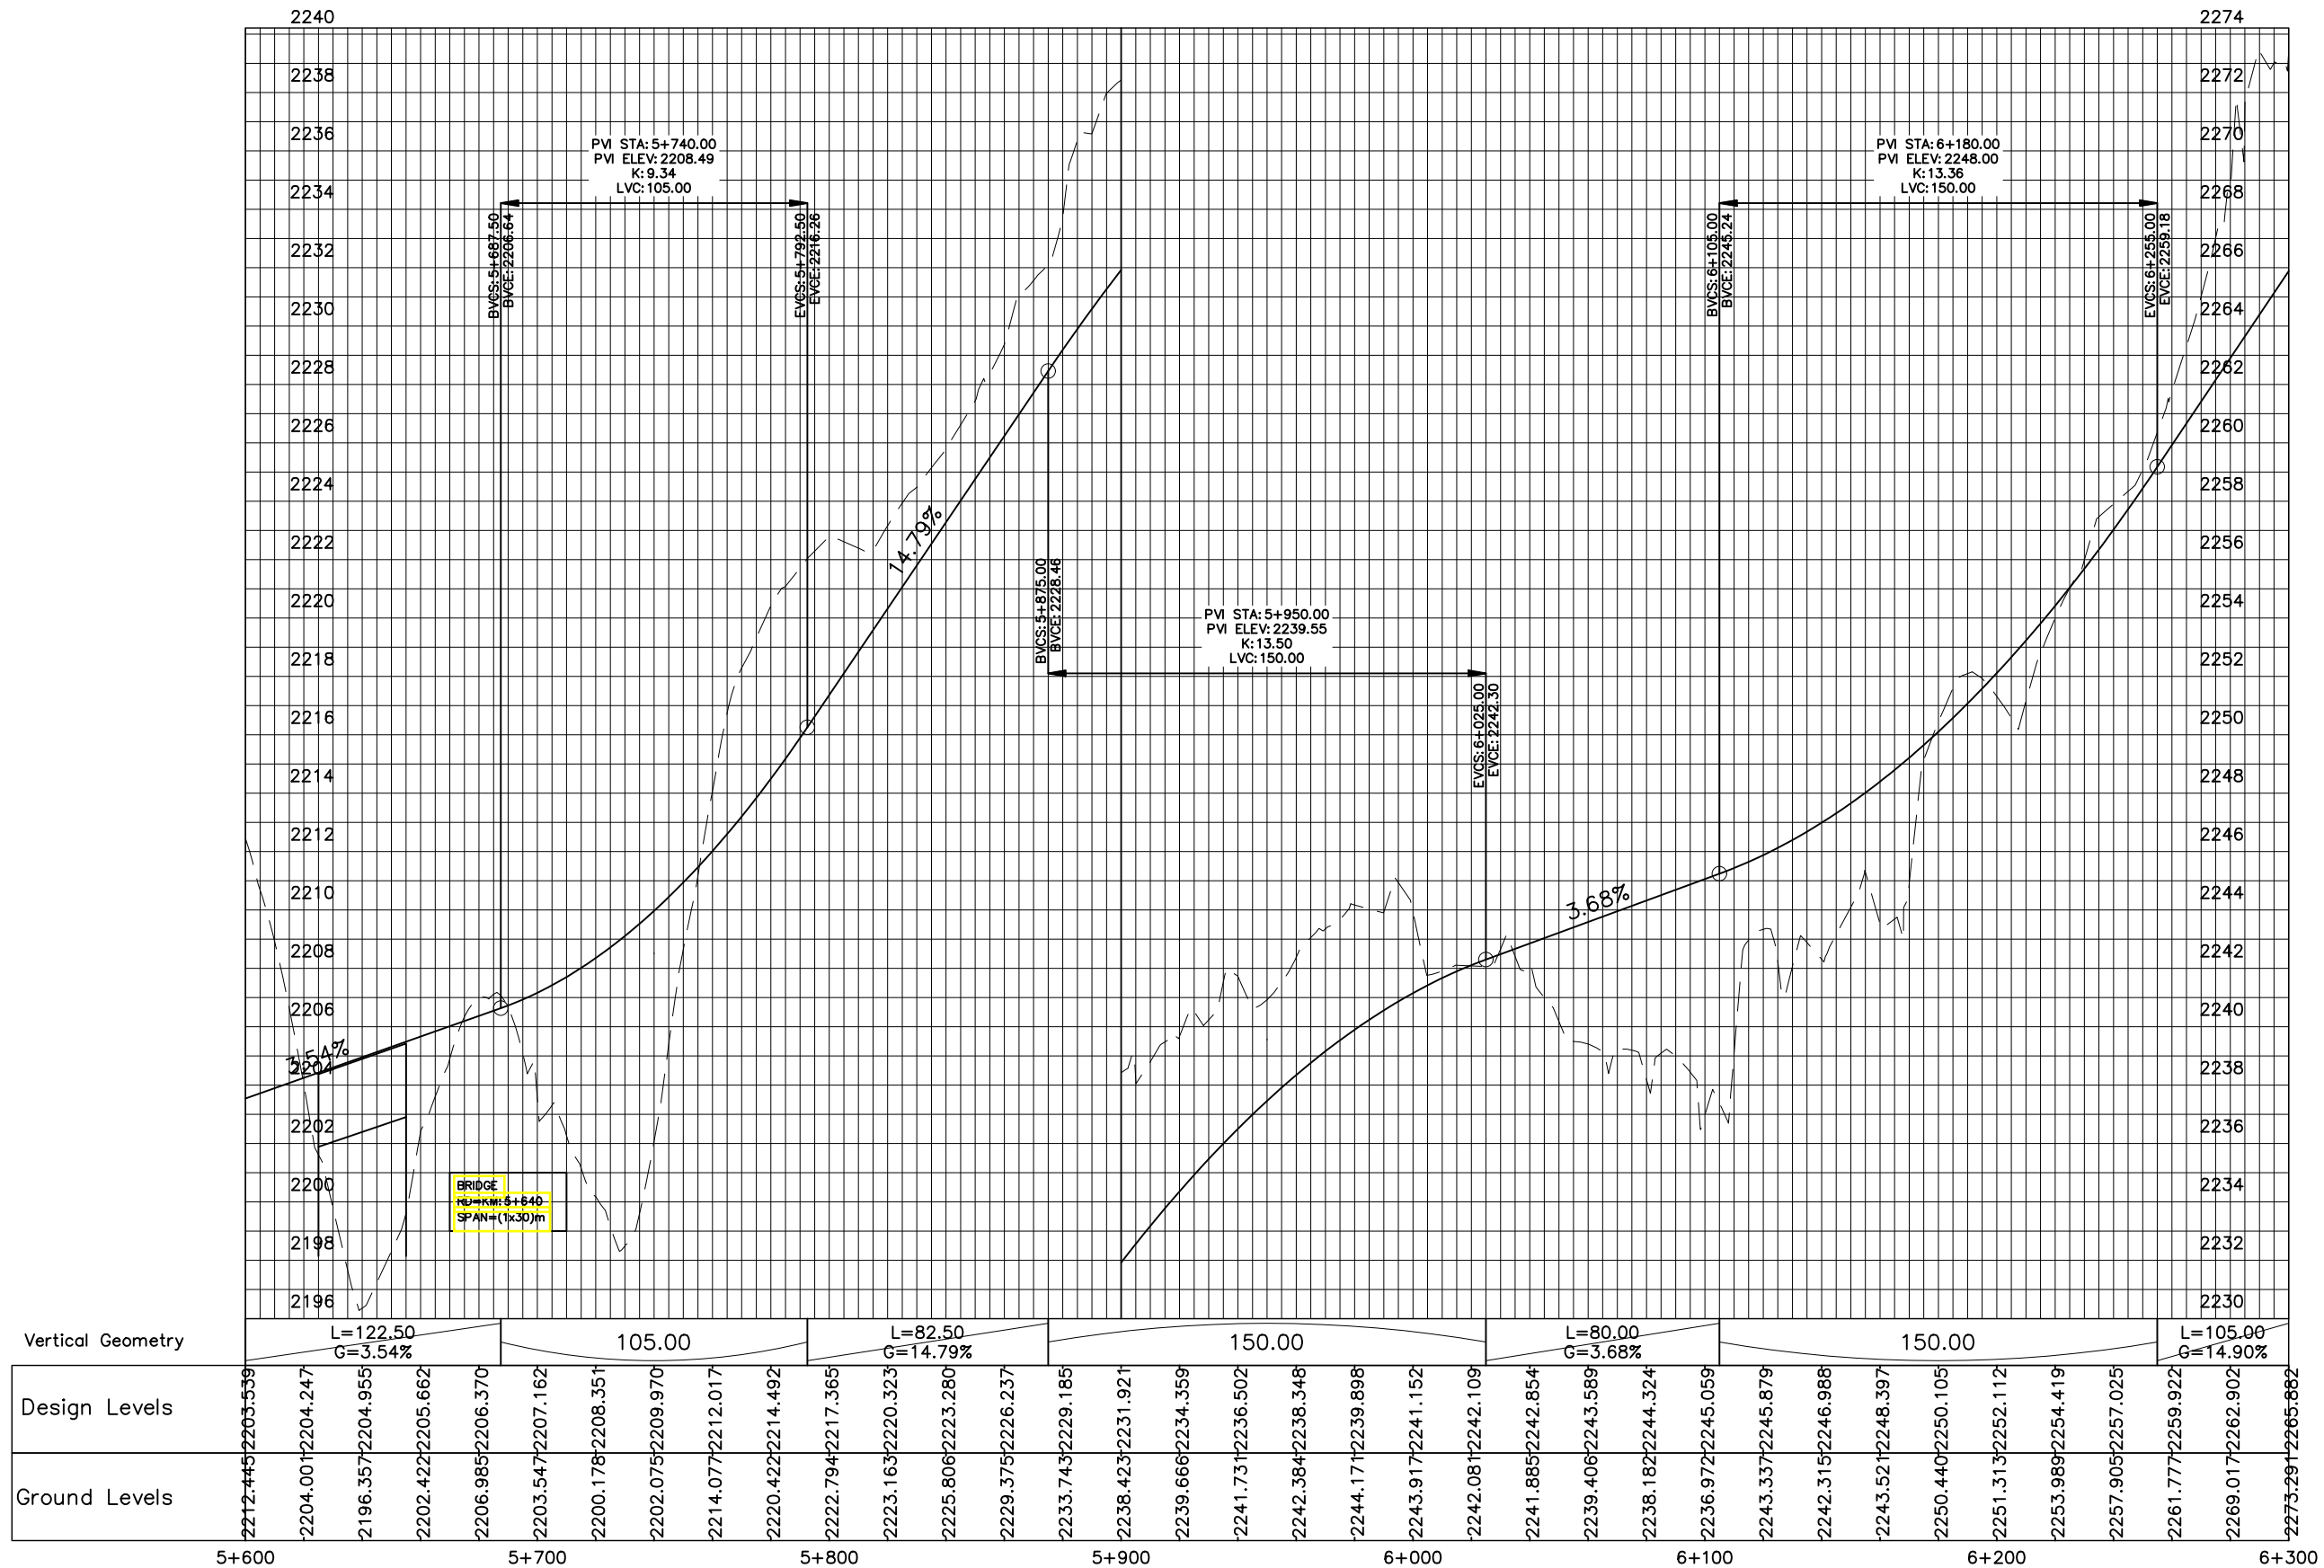

KHYBER PAKHTUNKHWA
INTEGRATED TOURISM AND
ENTERPRISE DEVELOPMENT
PROJECT
COMMUNICATION & WORKS (C&W)
DEPARTMENT, KPK




NATIONAL ENGINEERING SERVICES
PAKISTAN (PVT.) LTD.

REV.	DATE	DESCRIPTION	APPROVED

DRAWN	JUNAID KHAN
SUBMITTED	NOSHERWAN NAEEM
RECOMMENDED	
CHD./VER.	
APPROVED	

REHABILITATION AND REMODELING OF MANKIAL BADA
SARAI ROAD IN DISTRICT SWAT - 22 KM
LOT-01: KM 0+000 ~ 09+300

PROFILE	KM: 5+600 ~ KM: 6+300
DATE	DWG NO.
January 2022	4169/(iii)/TD/P 009

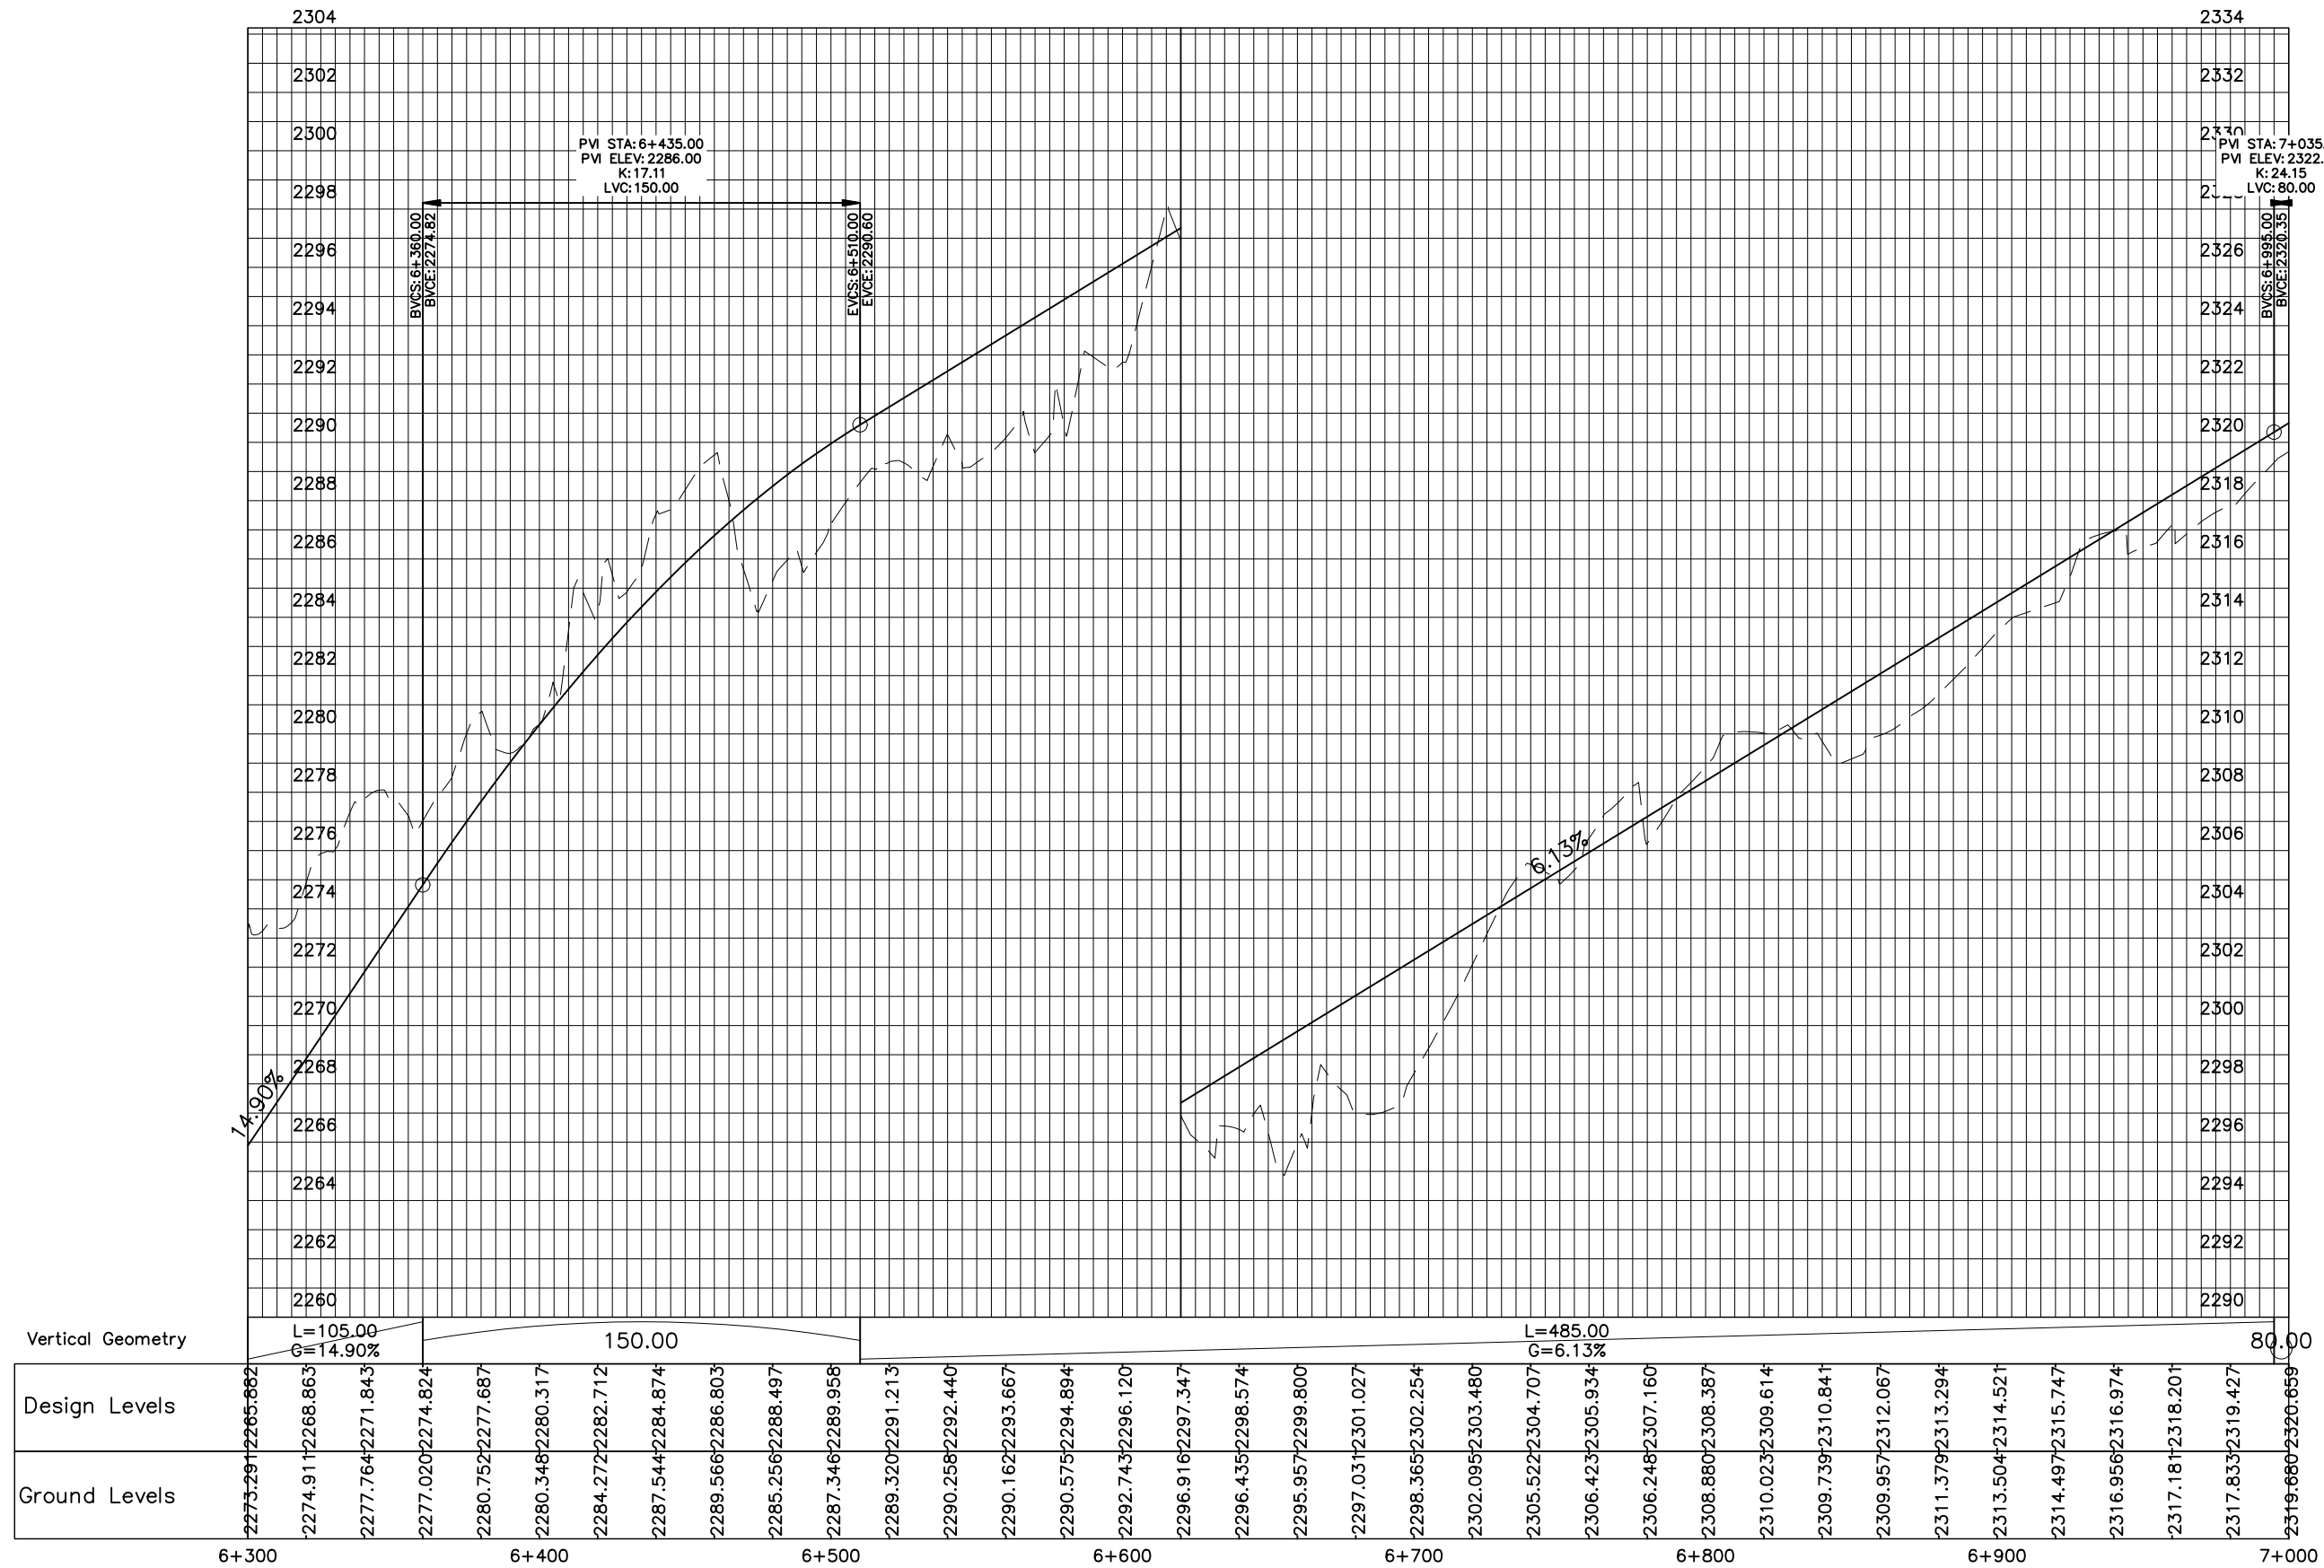

KHYBER PAKHTUNKHWA
INTEGRATED TOURISM AND
ENTERPRISE DEVELOPMENT
PROJECT
COMMUNICATION & WORKS (C&W)
DEPARTMENT, KPK




NATIONAL ENGINEERING SERVICES
PAKISTAN (PVT.) LTD.

REV.	DATE	DESCRIPTION	APPROVED	APPROVED

DRAWN	JUNAID KHAN
SUBMITTED	NOSHERWAN NAEEM
RECOMMENDED	
CHD./VER.	
APPROVED	

REHABILITATION AND REMODELING OF MANKIAL BADA
SARAI ROAD IN DISTRICT SWAT - 22 KM
LOT-01: KM 0+000 ~ 09+300

PROFILE	KM: 6+300 ~ KM: 7+000
DATE	DWG NO.
January 2022	4169/(iii)/TD/P 010

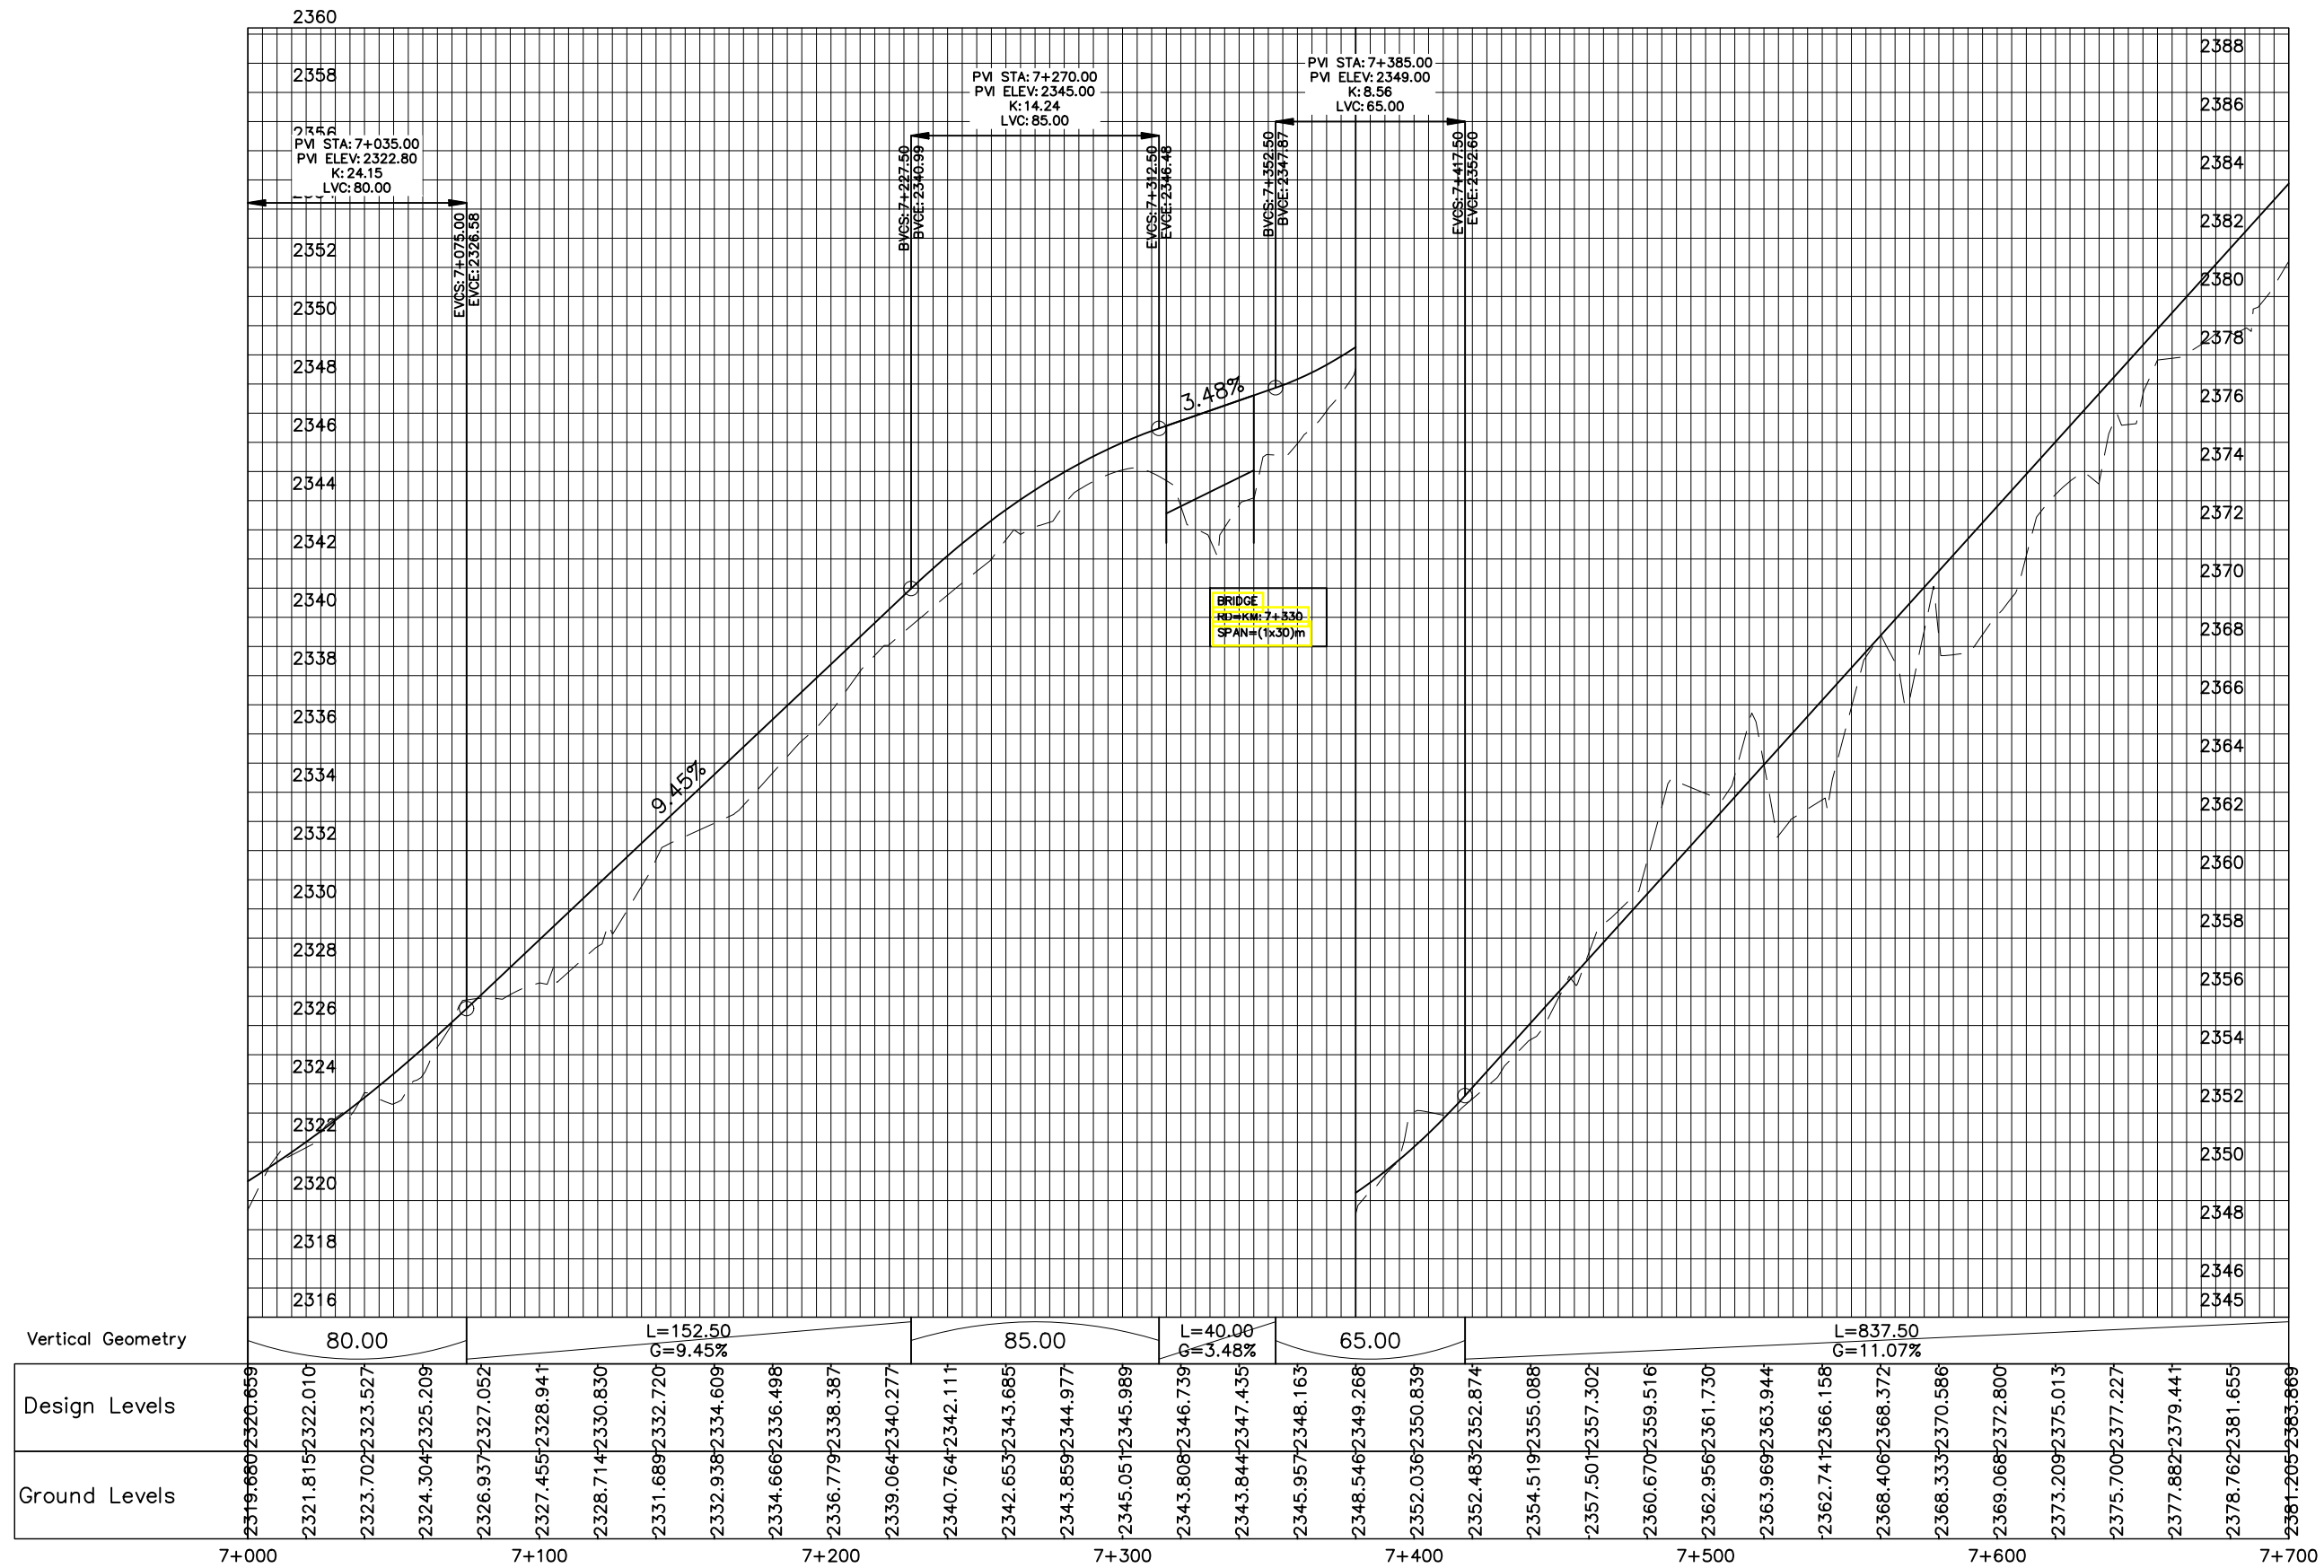

KHYBER PAKHTUNKHWA
INTEGRATED TOURISM AND
ENTERPRISE DEVELOPMENT
PROJECT
COMMUNICATION & WORKS (C&W)
DEPARTMENT, KPK



NATIONAL ENGINEERING SERVICES
PAKISTAN (PVT.) LTD.

REV.	DATE	DESCRIPTION	APPROVED

DRAWN	JUNAID KHAN
SUBMITTED	NOSHERWAN NAEEM
RECOMMENDED	
CHD./VER.	
APPROVED	

REHABILITATION AND REMODELING OF MANKIAL BADA
SARAI ROAD IN DISTRICT SWAT - 22 KM
LOT-01: KM 0+000 ~ 09+300

PROFILE	KM: 7+000 ~ KM: 7+700
DATE	January 2022
DWG NO.	4169/(iii)/TD/P 011



REV.	DATE	DESCRIPTION	APPROVED

M	REHABILITATION AND REMODELING OF MANKIAL BADA SARAI ROAD IN DISTRICT SWAT - 22 KM LOT-01: KM 0+000 ~ 09+300
---	---


PROFILE

KM: 7+700 ~ KM: 8+400

DATE

DWG NO.	
---------	--

4169/(iii)/TD/P 012

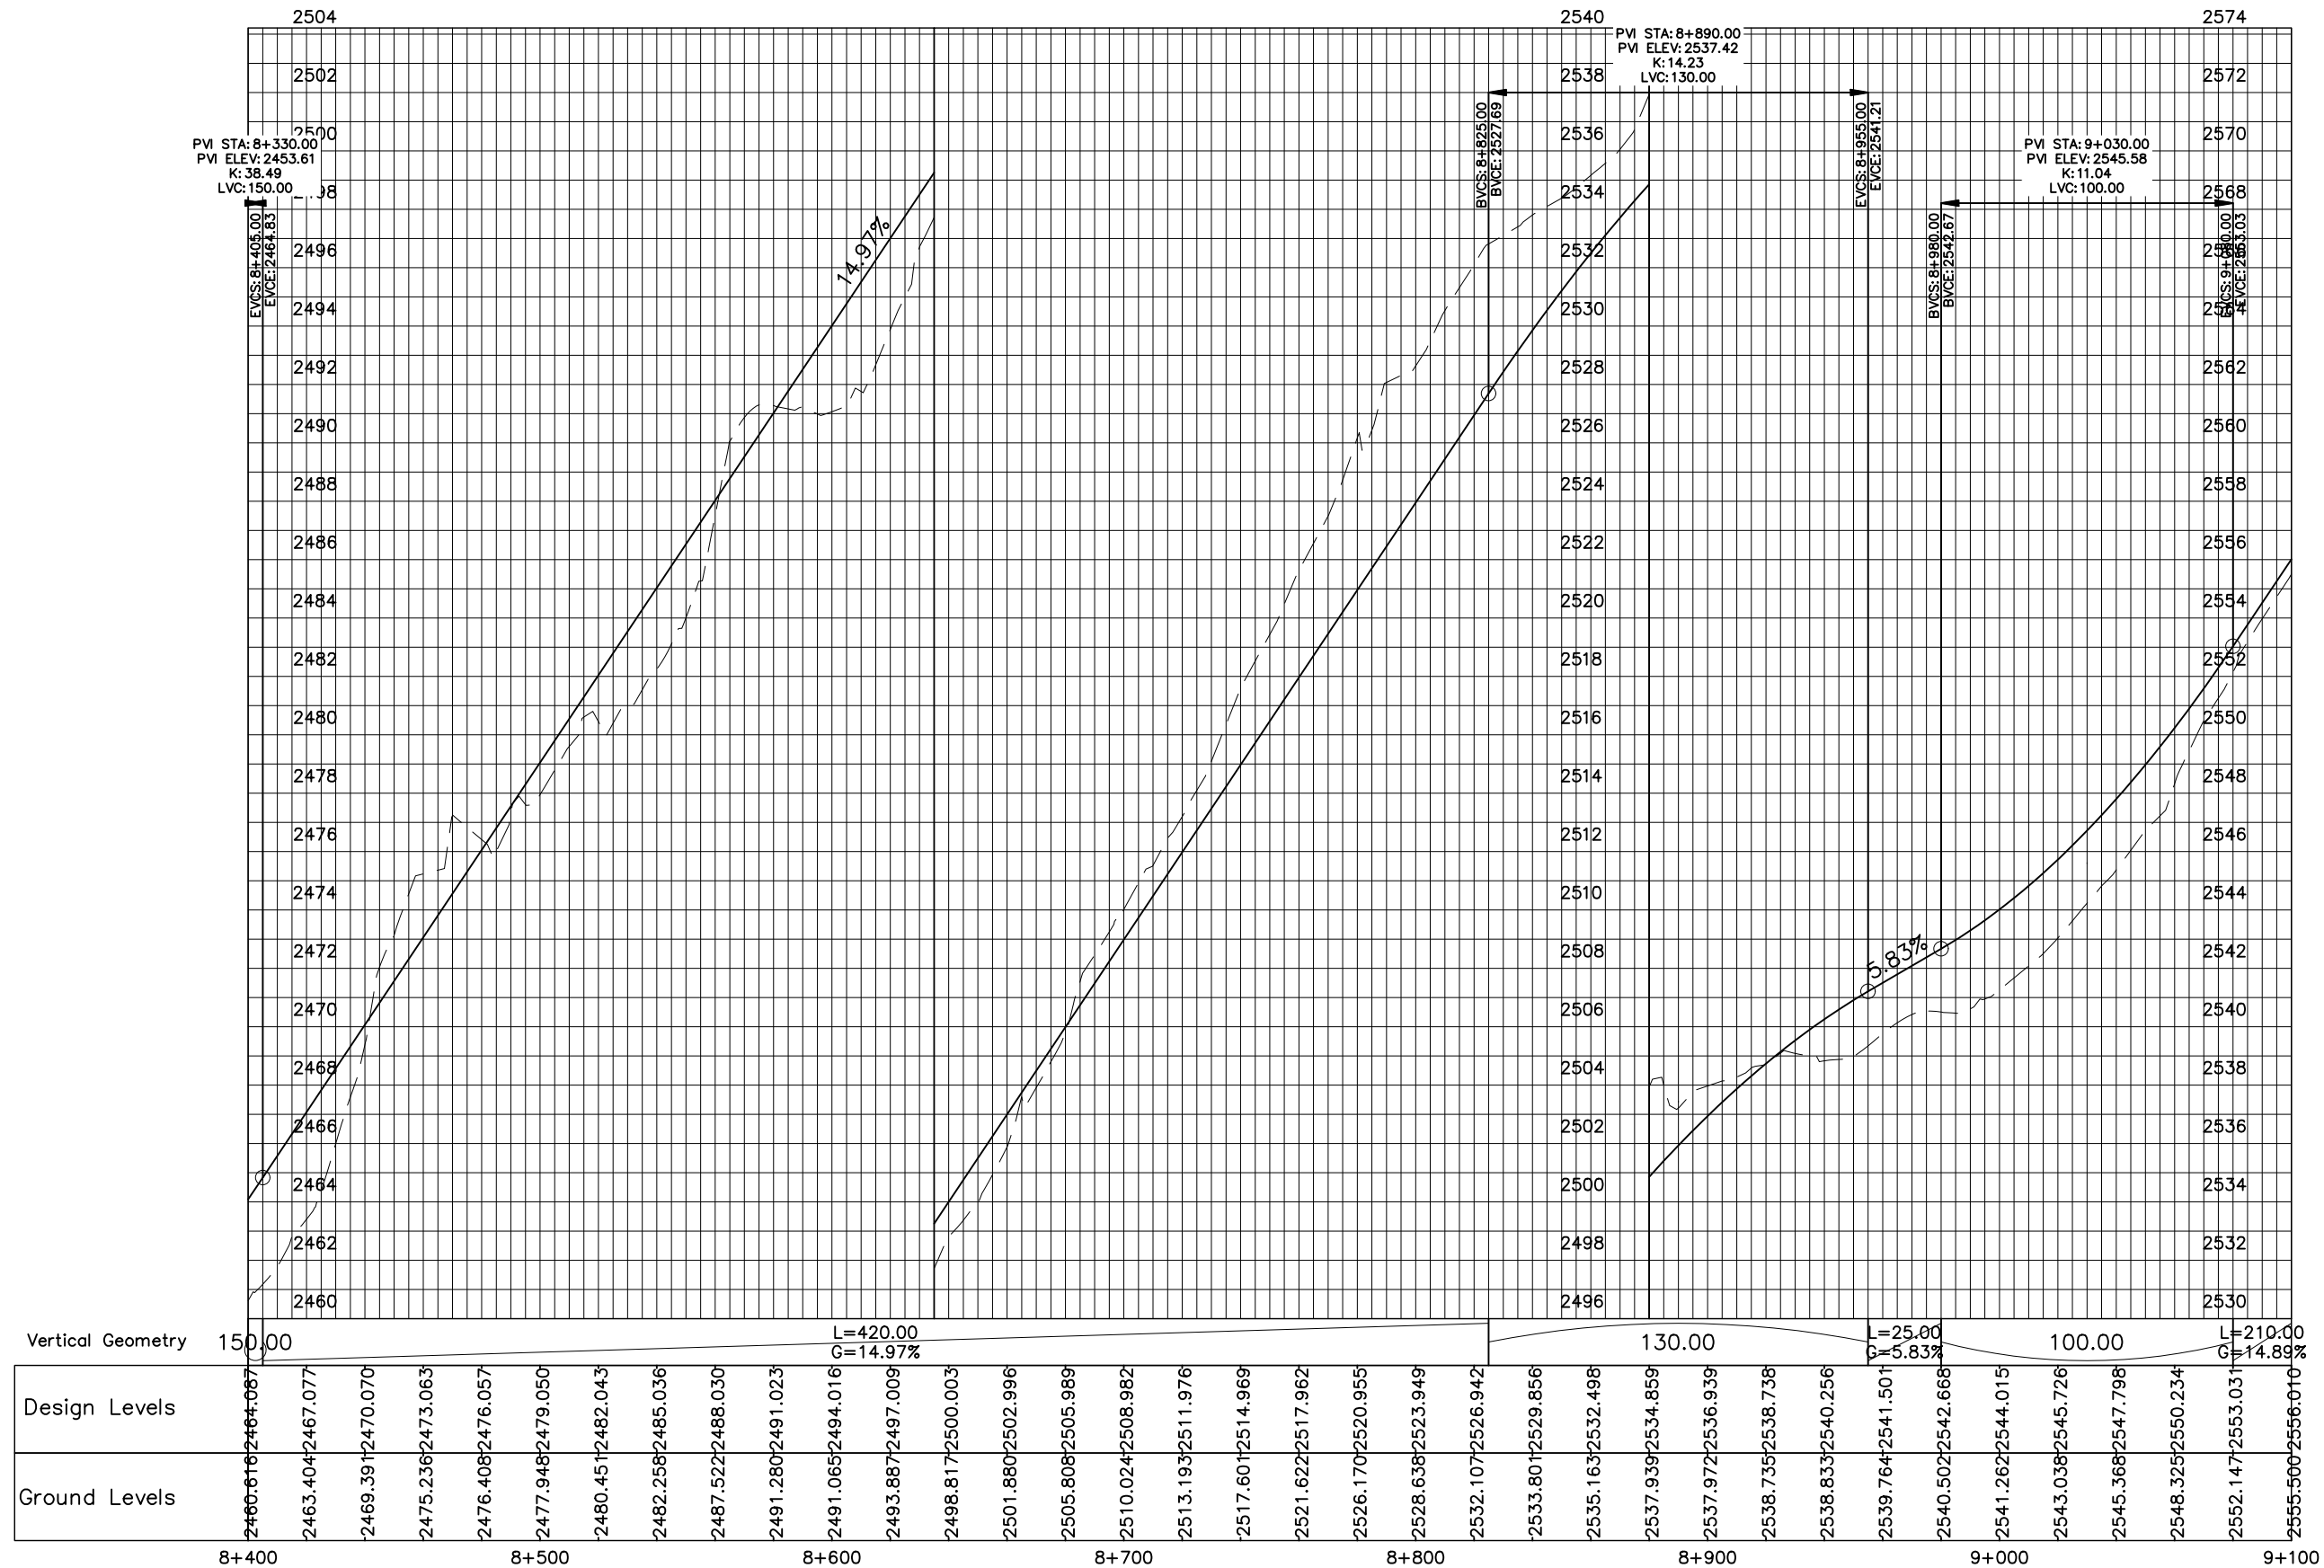

KHYBER PAKHTUNKHWA
INTEGRATED TOURISM AND
ENTERPRISE DEVELOPMENT
PROJECT
COMMUNICATION & WORKS (C&W)
DEPARTMENT, KPK




NATIONAL ENGINEERING SERVICES
PAKISTAN (PVT.) LTD.

REV.	DATE	DESCRIPTION	APPROVED

DRAWN	JUNAID KHAN
SUBMITTED	NOSHERWAN NAEEM
RECOMMENDED	
CHD./VER.	
APPROVED	

REHABILITATION AND REMODELING OF MANKIAL BADA
SARAI ROAD IN DISTRICT SWAT - 22 KM
LOT-01: KM 0+000 ~ 09+300

PROFILE	KM: 8+400 ~ KM: 9+100
DATE	January 2022
DWG NO.	4169/(iii)/TD/P 013

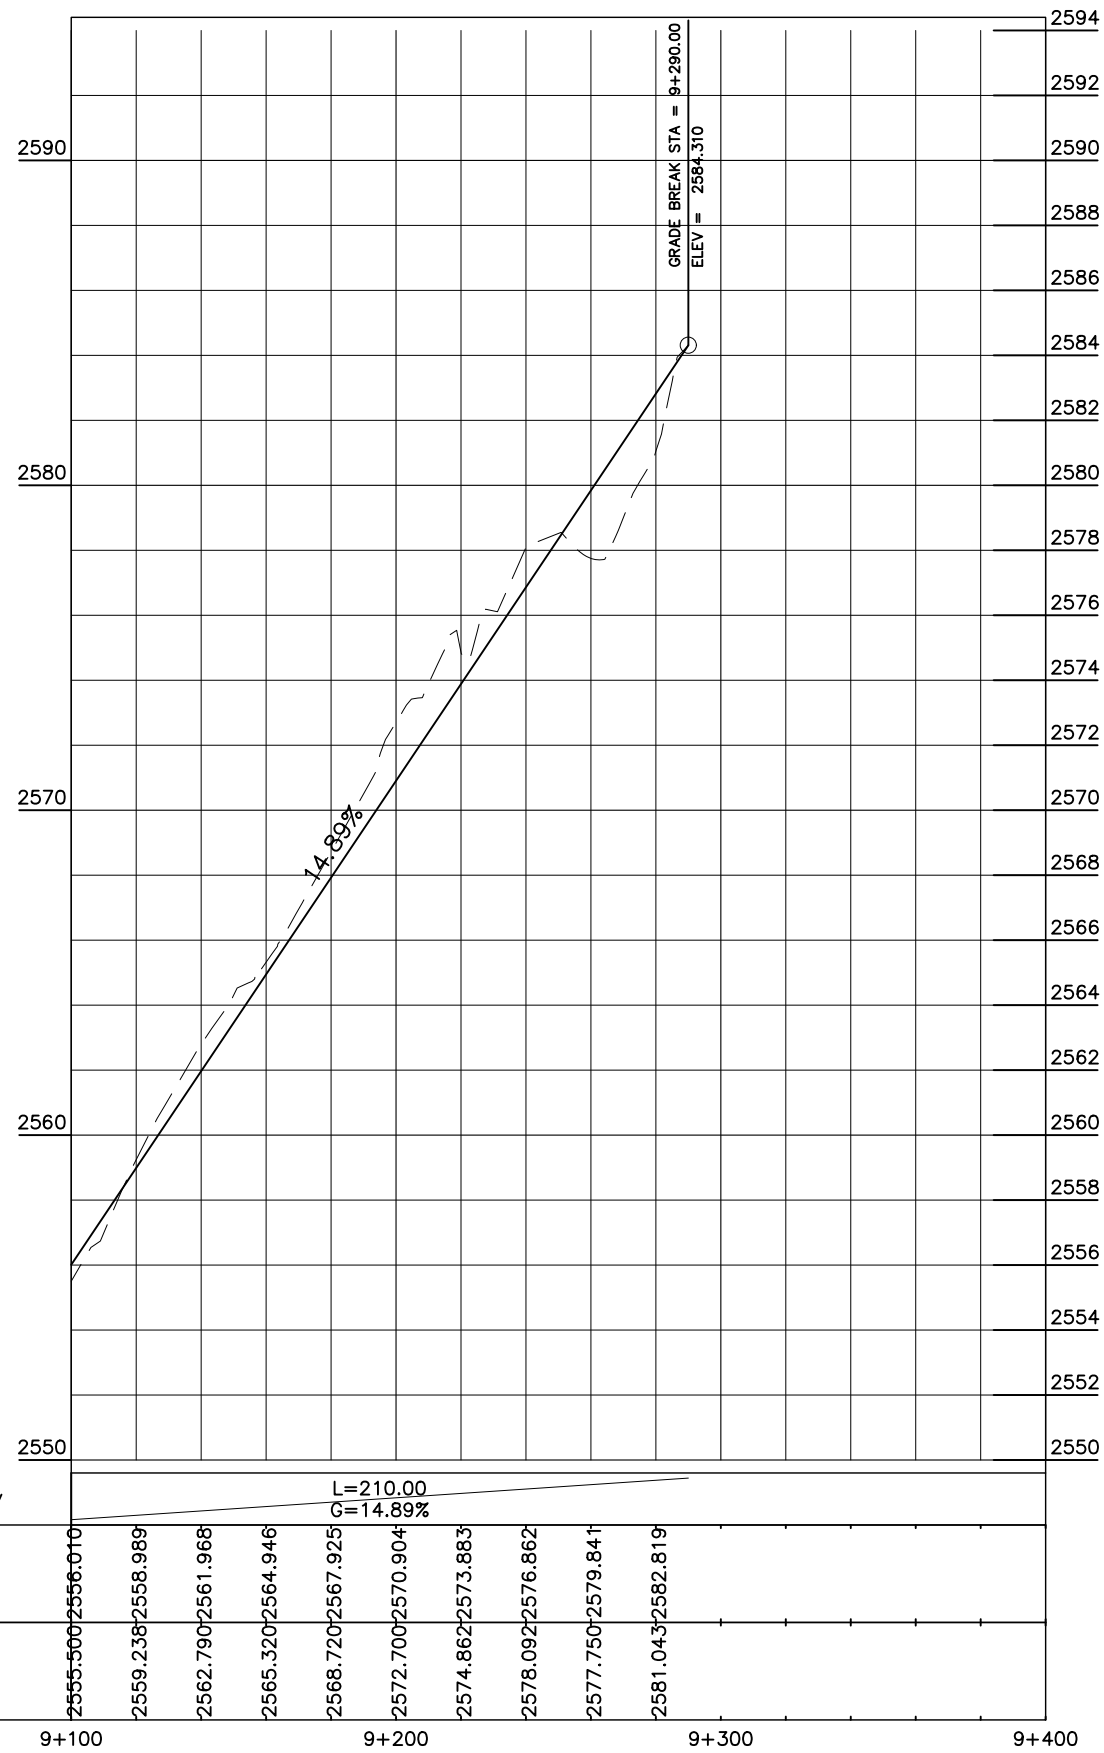

KHYBER PAKHTUNKHWA
INTEGRATED TOURISM AND
ENTERPRISE DEVELOPMENT
PROJECT
COMMUNICATION & WORKS (C&W)
DEPARTMENT, KPK




NATIONAL ENGINEERING SERVICES
PAKISTAN (PVT.) LTD.


				DRAWN	JUNAID KHAN
				SUBMITTED	NOSHERWAN NAEEM
				RECOMMENDED	
				CHD./VER.	
REV.	DATE	DESCRIPTION	APPROVED	APPROVED	

REHABILITATION AND REMODELING OF MANKIAL BADA
SARAI ROAD IN DISTRICT SWAT - 22 KM
LOT-01: KM 0+000 ~ 09+300



PROFILE	
KM: 9+100 ~ End	
DATE	DWG NO.
January 2022	4169/(iii)/TD/P 014

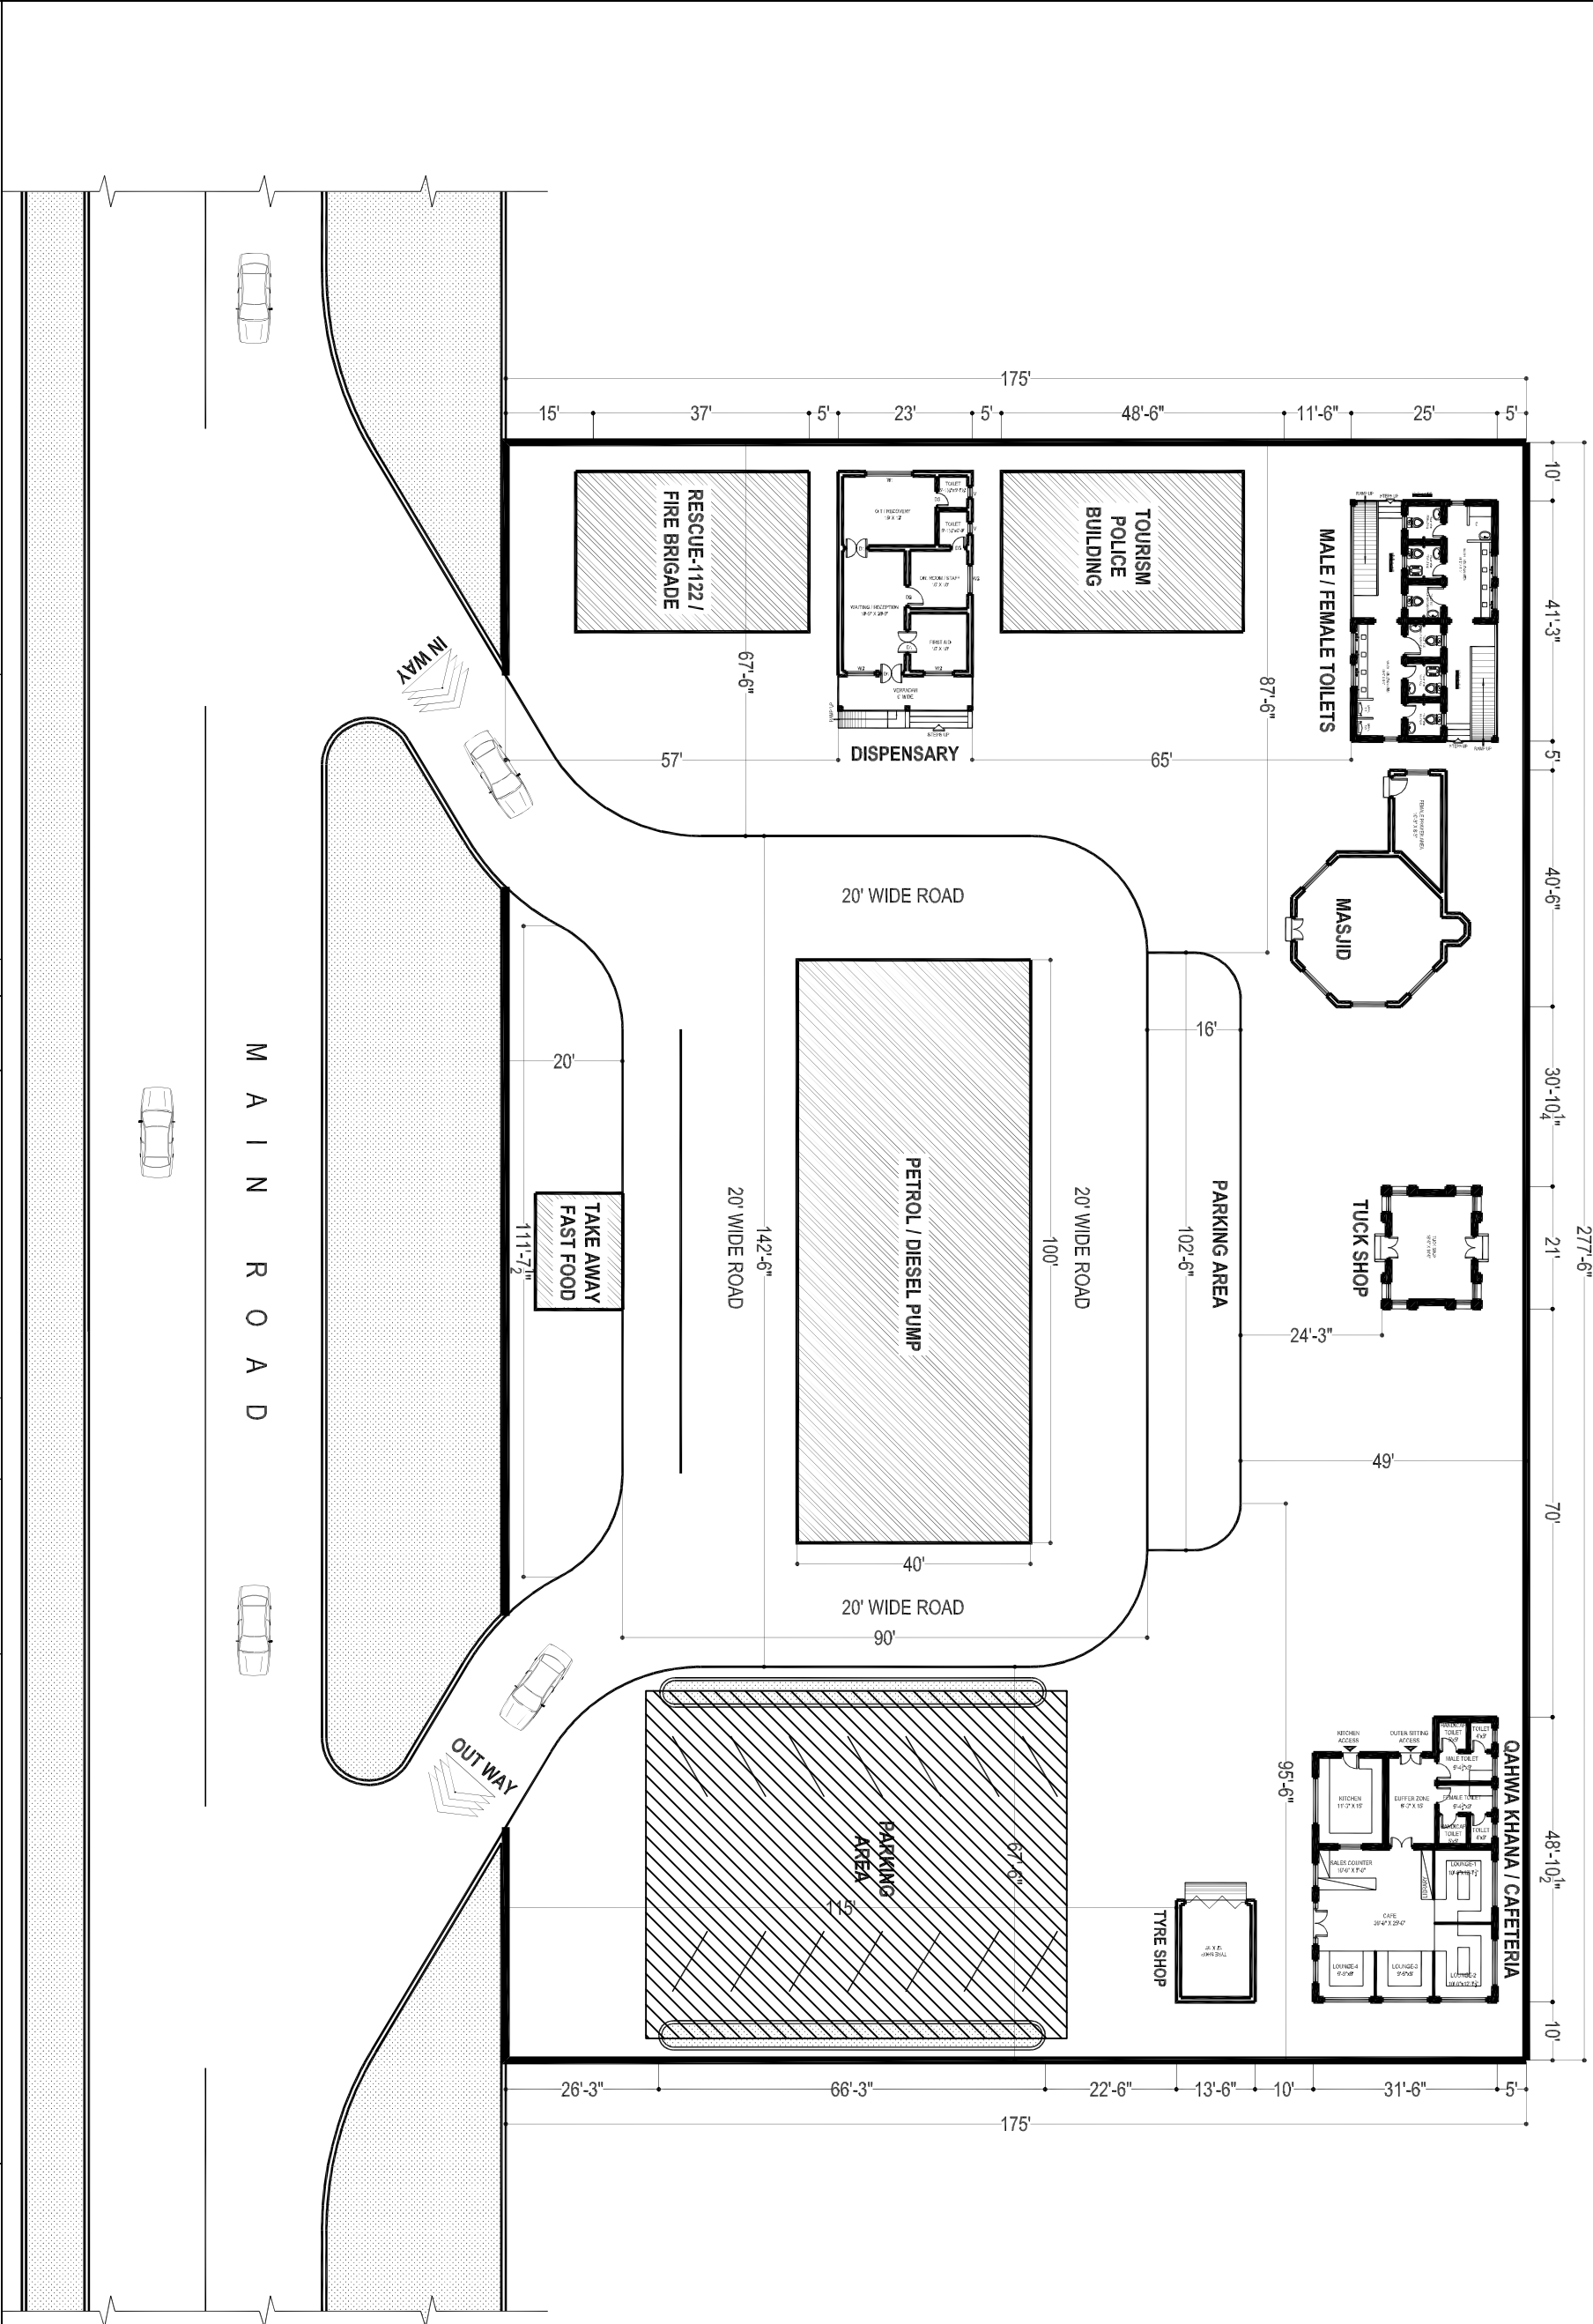

CLIENT:		CONSULTANT:		PROJECT:		TITLE:			
 NATIONAL ENGINEERING SERVICES PAKISTAN (PVT.) LTD.		 NATIONAL ENGINEERING SERVICES PAKISTAN (PVT.) LTD.		DRAWN		REHABILITATION AND REMODELING OF MANKIAL BADA SARAI ROAD IN DISTRICT SWAT - 22 KM LOT-01: KM 0+000 ~ 09+300			
				SUBMITTED					
				RECOMMENDED					
				CHD/VER					
REV	DATE	DESCRIPTION		APPROVED		DATE:			
						JANUARY 2022			
						DWG. NO			
						38164102/TD/ RAL/OT-01/01			

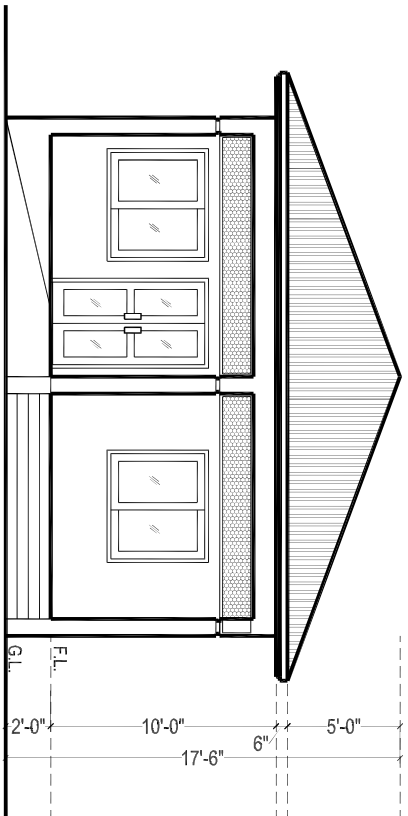

FRONT ELEVATION

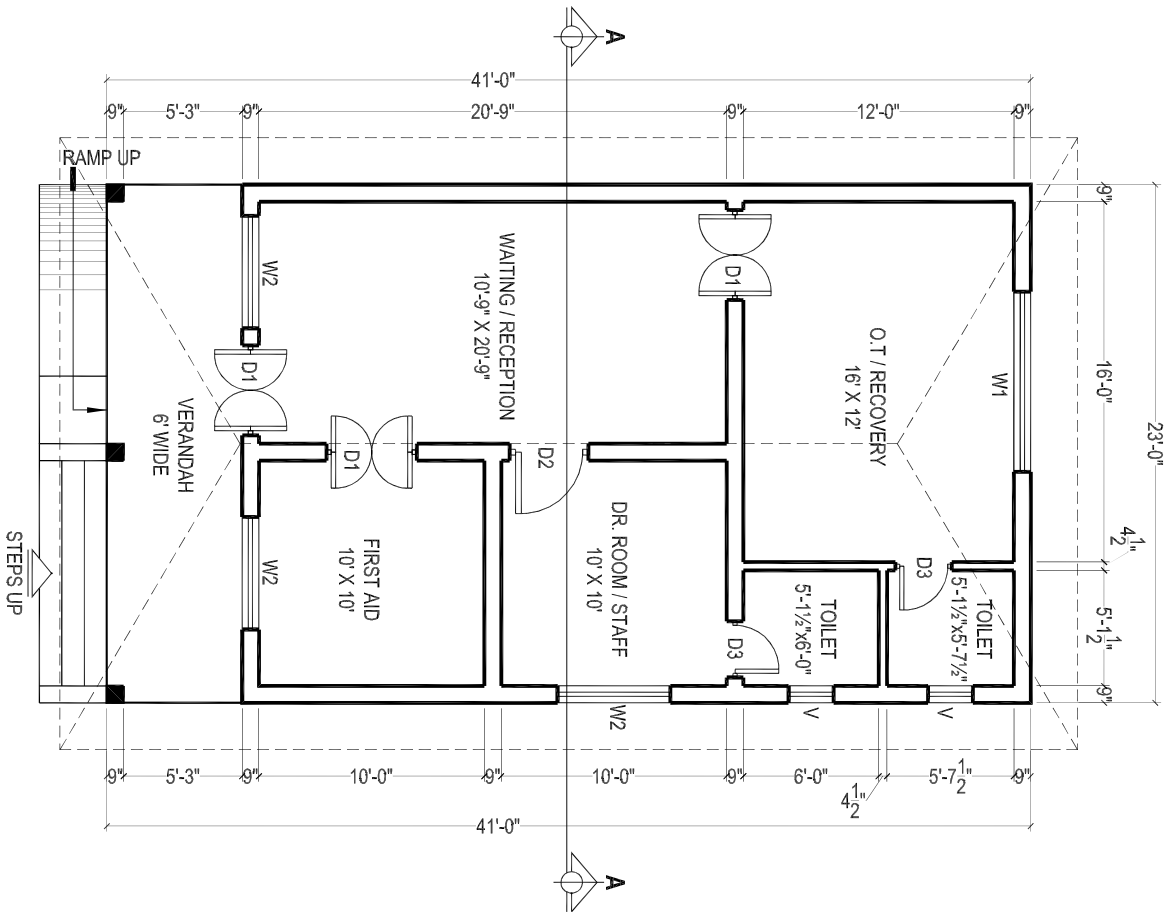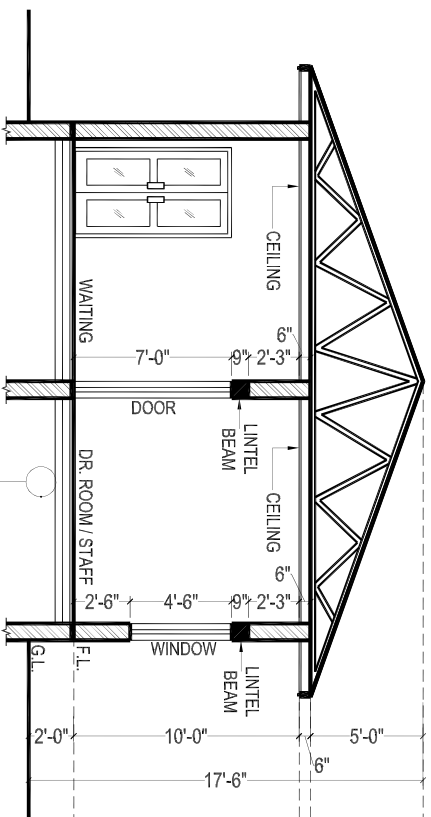


DISPENSARY BLOCK
COVERED AREA = 943.00 SFT


- BUILDING SPECIFICATION**
- * PCC (1:4:8) IN FOUNDATIONS.
 - * 2" THICK DPC (DAMP PROOF COURSE) IN (1:2:4) PCC WITH 2 COATS OF HOT BITUMEN WITH POLYTHENE SHEET.
 - * BURNT BRICK MASONRY IN 1:6 CEMENT SAND RATIO MORTAR.
 - * 1/2" THICK PLASTER ON WALLS IN 1:6 CEMENT SAND RATIO.
 - * ALL LINTELS & BEAMS IN (1:2:4) CEMENT: SAND: AGGREGATE RATIO WITH 14 DAYS CURING.
 - * ALL ELECTRICAL WIRING TO BE CONCEALED.
 - * ALL LOAD BEARING WALLS SHALL BE MINIMUM 9" THICK.
 - * ALL PARTITION WALLS SHALL BE 9" THICK.
 - * THEN 1 1/2" BRICK TILES SET IN 1:3 CEMENT SAND RATIO.
 - * ALL INTER FLOOR SLABS SHALL BE COVERED WITH 2" OF PCC (1:4:8) IN SLOPE THEN 24" X 24" IMPORTED CERAMIC TILES AS APPROVED BY THE ENGINEER.
 - * ALL GROUND FLOORS SHALL BE LAID ON COMPACTED EARTH THEN 6" OF WATERED AND RAMMED SAND THEN 4" OF (1:4:8) IN SLOPE THEN 2" (1:2:4) THEN 24" X 24" IMPORTED CERAMIC TILES AS APPROVED BY THE ENGINEER.

SCHEDULE OF OPENING			
S.NO.	TYPE	SIZE	S/LEVEL
01	D1	4'-0" X 7'-0"	±0'-0"
02	D2	3'-6" X 7'-0"	±0'-0"
03	D3	2'-6" X 7'-0"	±0'-0"
04	W1	8'-0" X 4'-6"	+2'-6"
05	W2	5'-0" X 4'-6"	+2'-6"
06	V	2'-0" X 2'-0"	+5'-0"


CLIENT:		CONSULTANT:		PROJECT:		TITLE:	
				REHABILITATION AND REMODELING OF MANKIAL BADA SARAI ROAD IN DISTRICT SWAT - 22 KM LOT-01: KM 0+000 ~ 09+300		REST AREA DISPENSARY BLOCK	
KHYBER PAKHTUNKHWA INTEGRATED TOURISM AND ENTERPRISE DEVELOPMENT PROJECT		NATIONAL ENGINEERING SERVICES PAKISTAN (PVT.) LTD.		SUBMITTED		DATE:	
PMU (KITE) C&W DEPARTMENT KP		REV		CHD/VER		DWG. NO	
		DATE		APPROVED		JANUARY 2022	
		DESCRIPTION				38164/1027D/ RA/LOT-01/02	

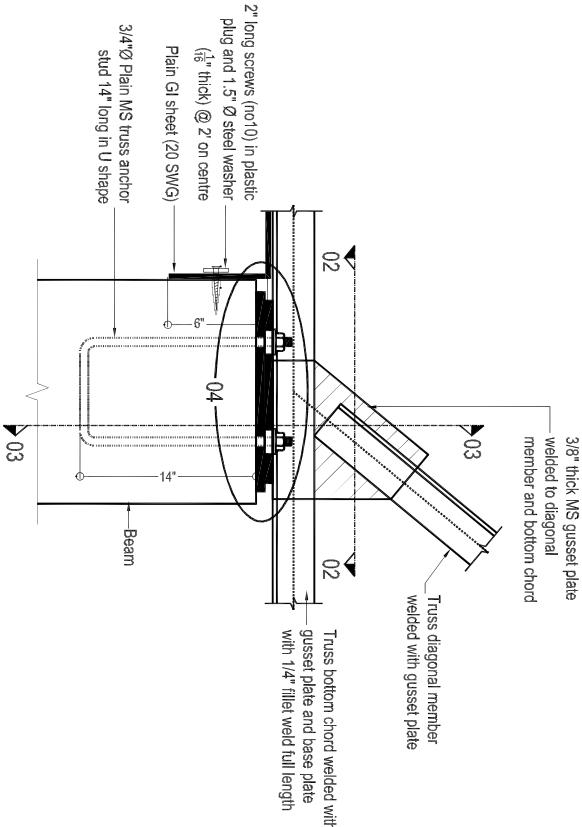


BASE PLATE DETAIL
(All trusses)

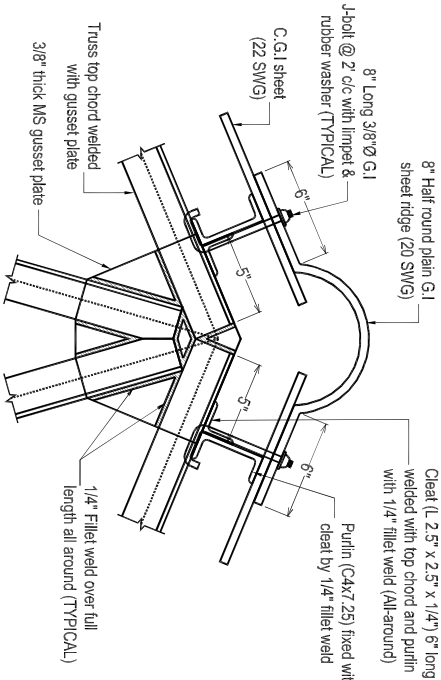


TYPICAL TOP CHORD CONNECTION DETAIL

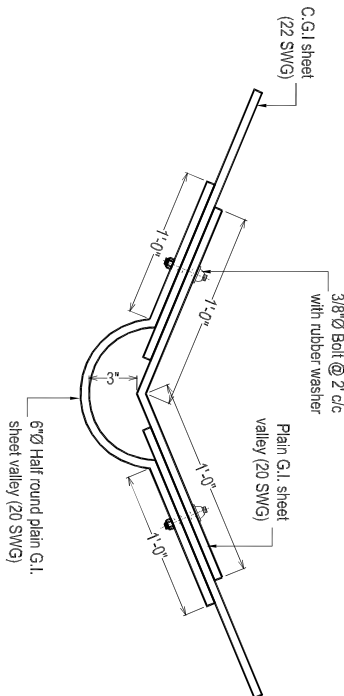


VALLEY DETAIL

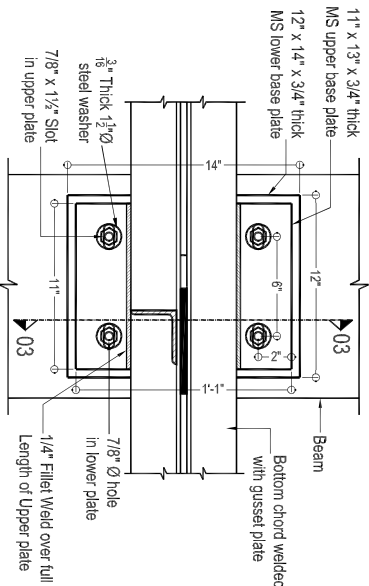


SECTION 02-02

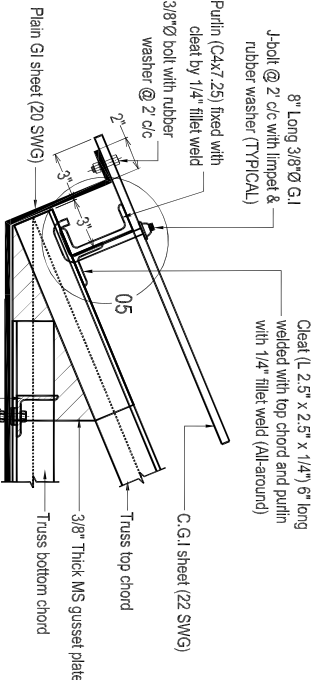


END OF TRUSS PORTION (Elevation)
(All trusses)

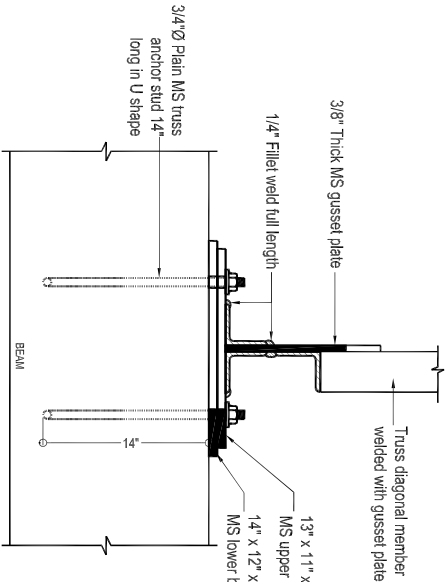


SECTION 03-03

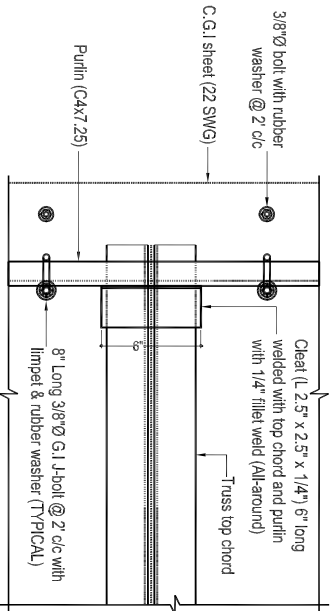

END OF TRUSS PORTION (Plan)









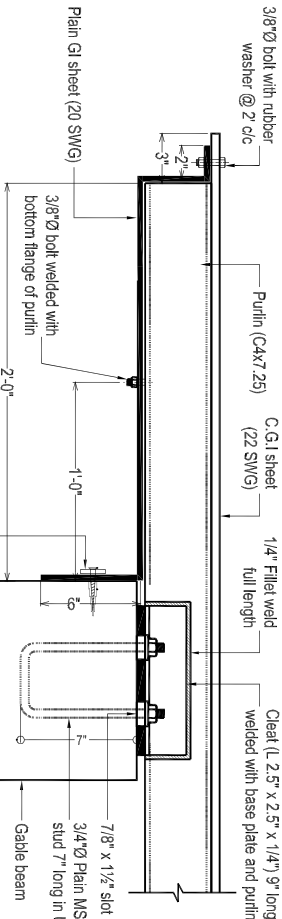


PGI SHEET DETAIL AT GABLE WALL

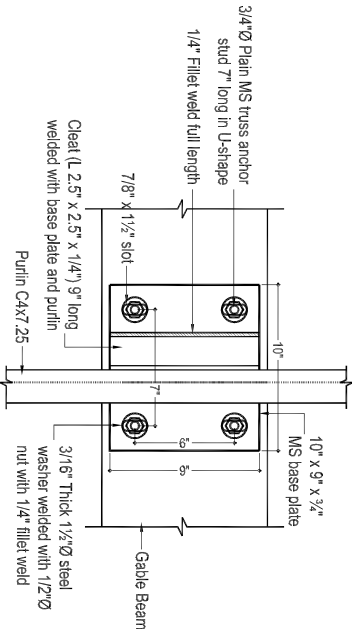


CONNECTION DETAIL
FOR PURLIN ON GABLE WALL


CLIENT:		CONSULTANT:		PROJECT:		TITLE:	
 NATIONAL ENGINEERING SERVICES PAKISTAN (PVT.) LTD.				REHABILITATION AND REMODELING OF MANKIAL BADA SARAI ROAD IN DISTRICT SWAT - 22 KM LOT-01: KM 0+000 ~ 09+300		REST AREA(DISPENSARY BLOCK) TRUSS DETAIL	
KHYBER PAKHTUNKHWA INTEGRATED TOURISM AND ENTERPRISE DEVELOPMENT PROJECT							
PMU (KITE) C&W DEPARTMENT KP							
REV	DATE	DESCRIPTION	APPROVED				
			SUBMITTED				
			RECOMMENDED				
			CHD JYER				

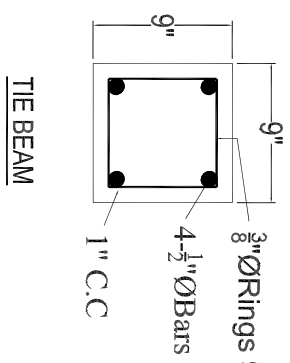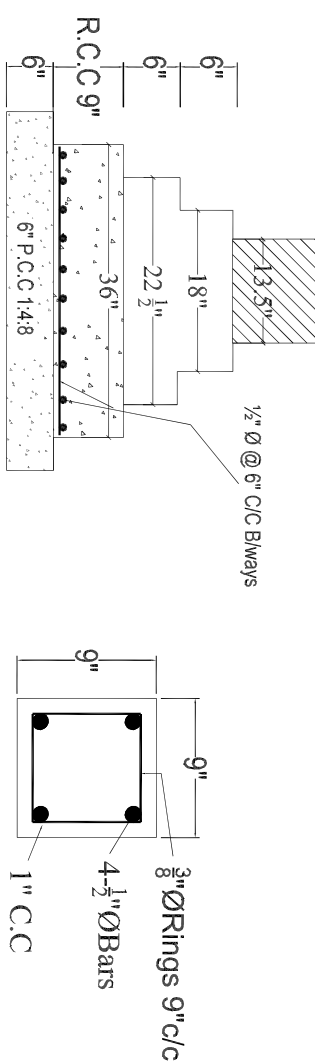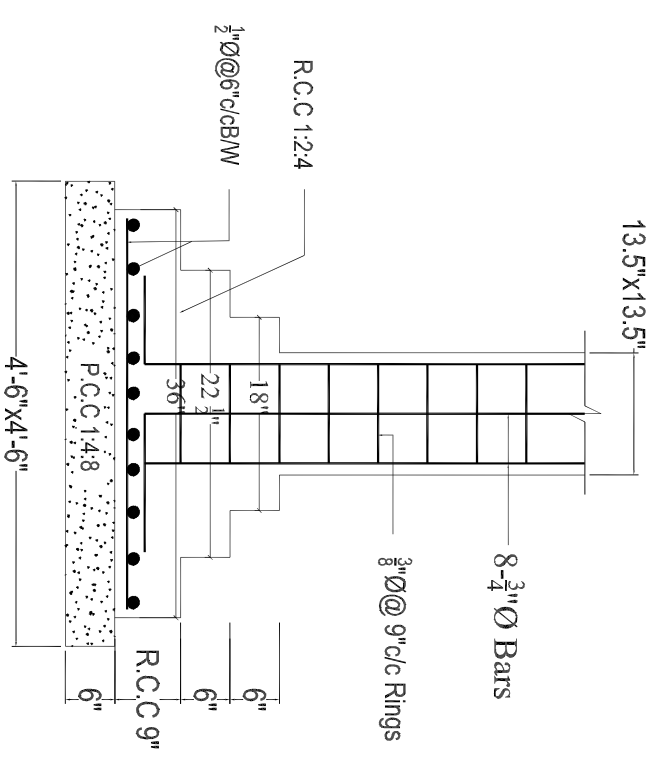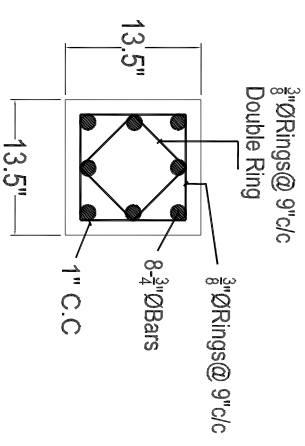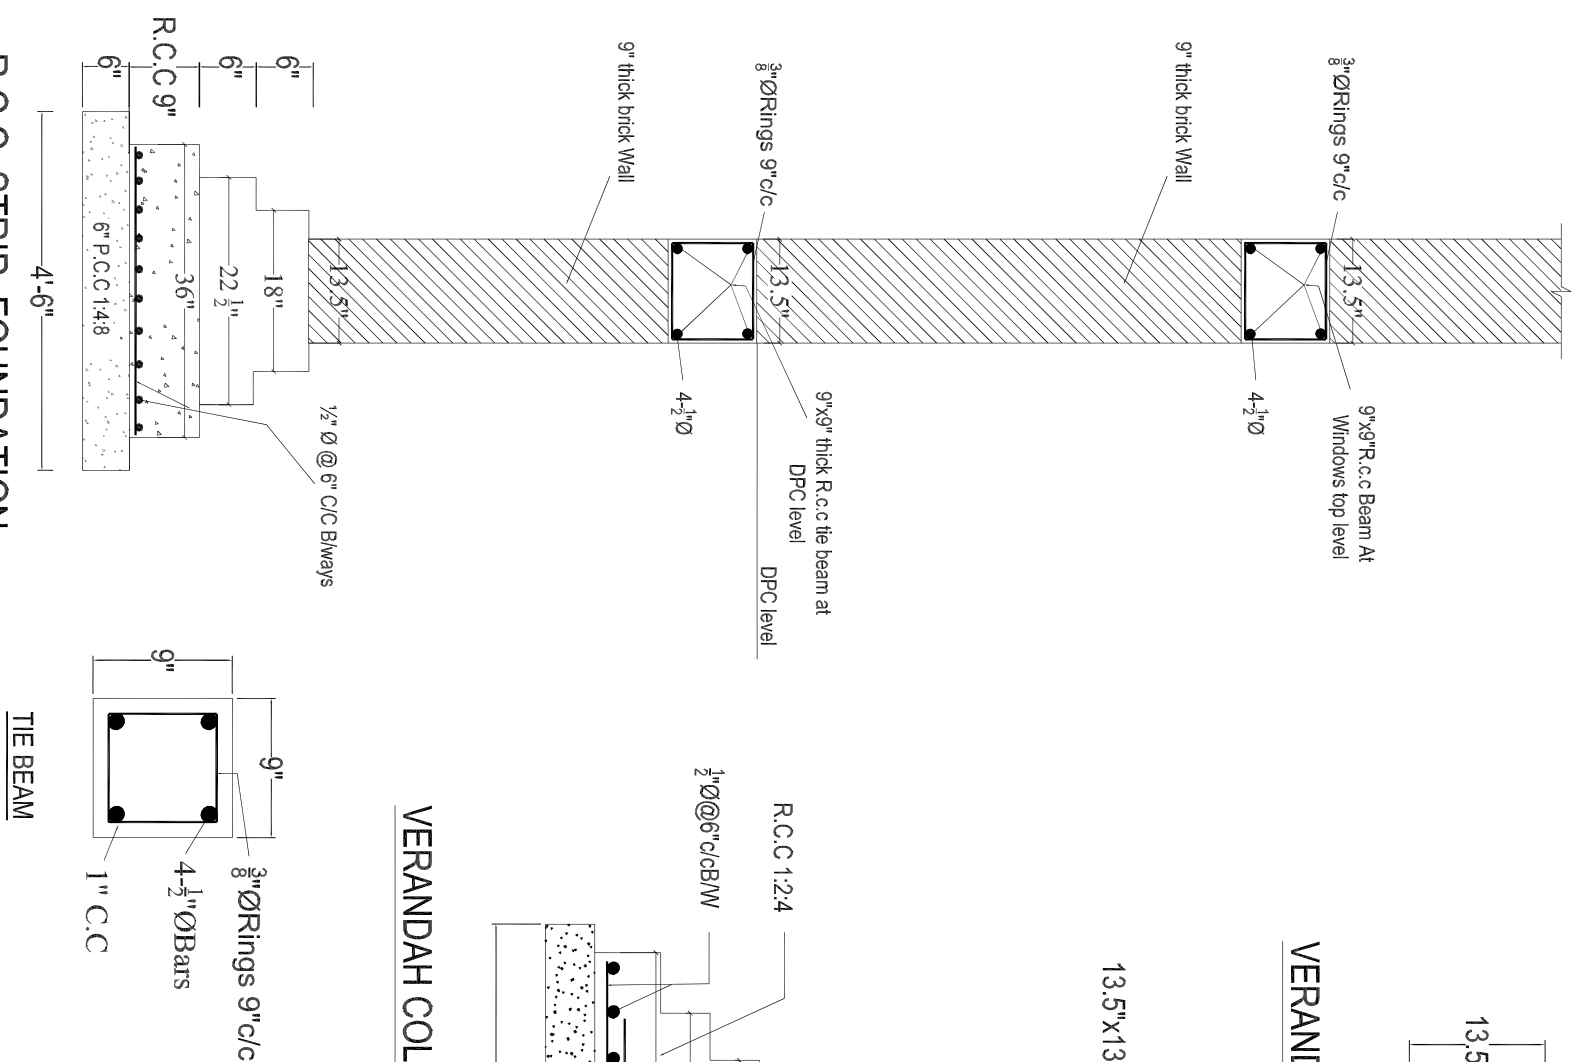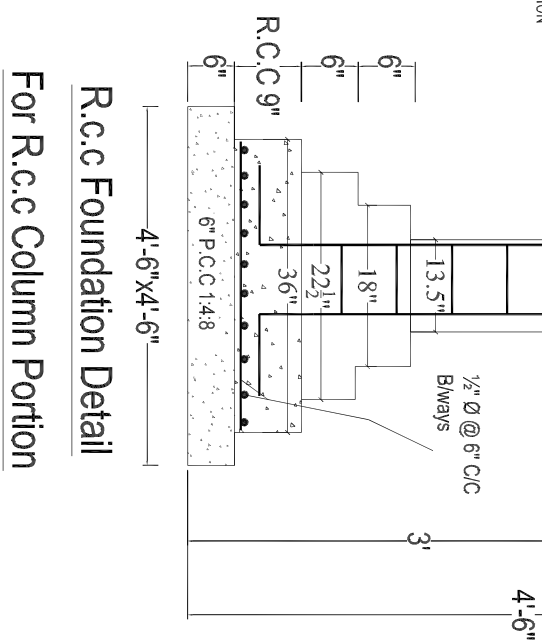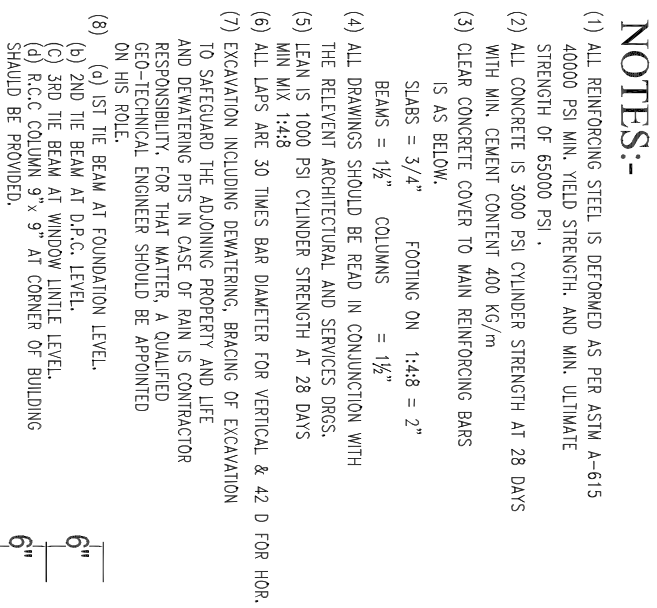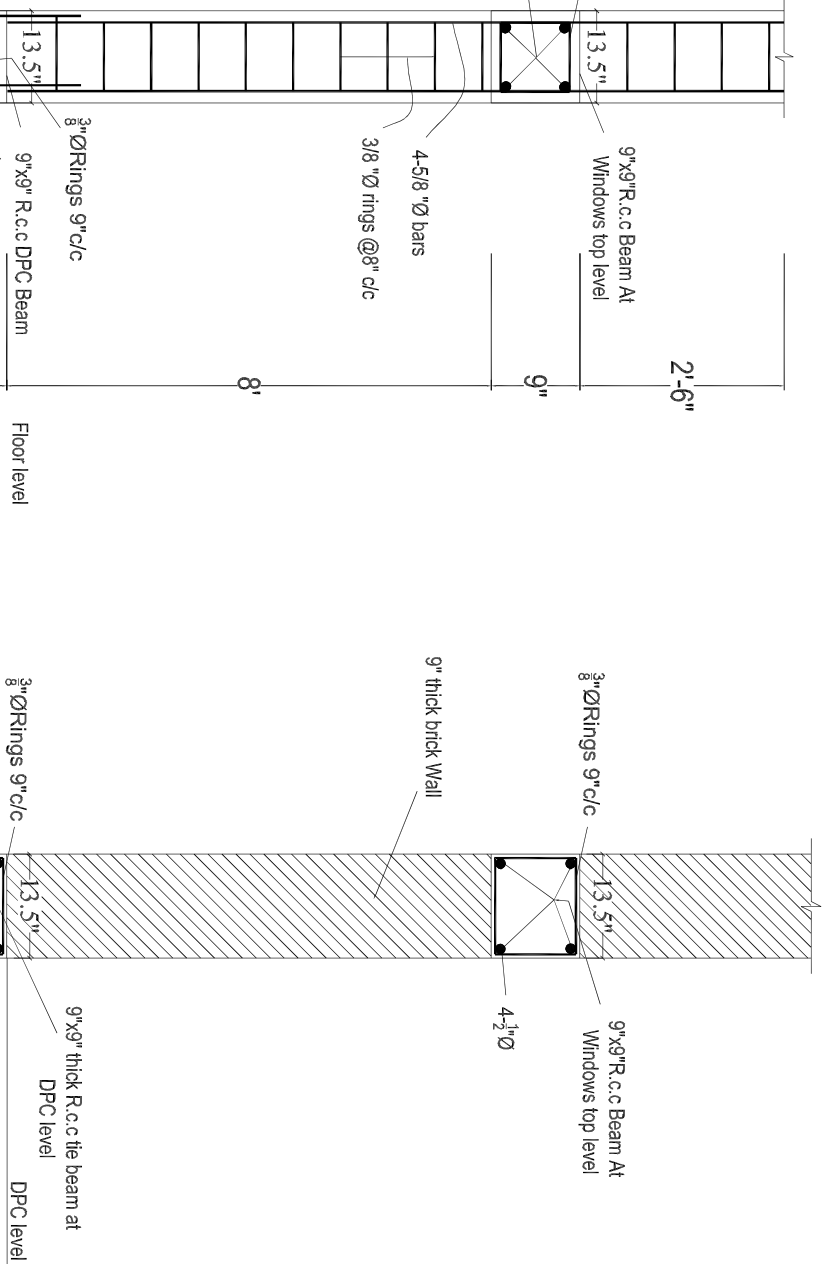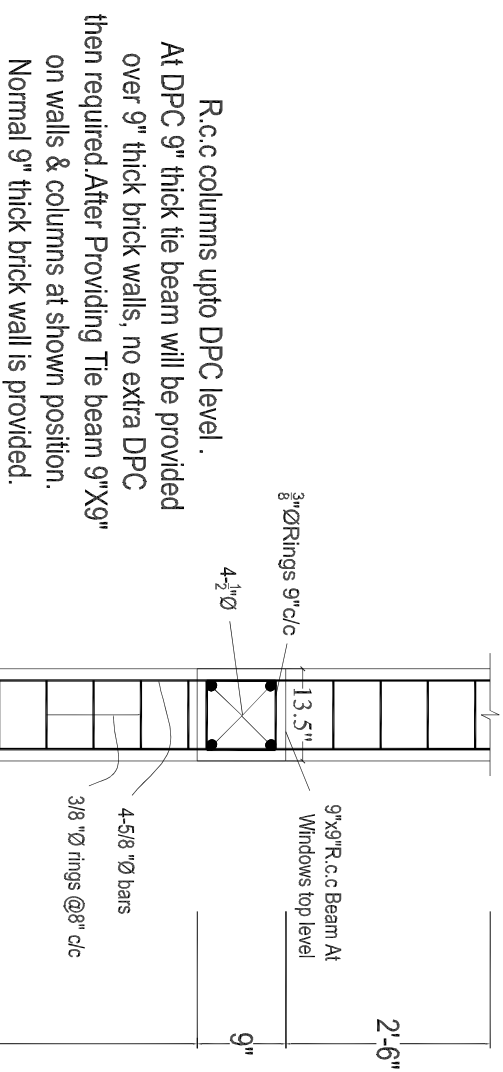


CLIENT:		CONSULTANT:		DRAWN		PROJECT:		TITLE:	
 KHYBER PAKHTUNKHWA INTEGRATED TOURISM AND ENTERPRISE DEVELOPMENT PROJECT PMU (KITE) C&W DEPARTMENT KP		 NATIONAL ENGINEERING SERVICES PAKISTAN (PVT.) LTD.				REHABILITATION AND REMODELING OF MANKIAL BADA SARAI ROAD IN DISTRICT SWAT - 22 KM LOT-01: KM 0+000 ~ 09+300		REST AREA (DISPENSARY BLOCK) FOUNDATION, COLUMNS AND WALLS DETAIL	
REV		DATE		DESCRIPTION		APPROVED		DATE:	
								JANUARY 2022	
								DWG. NO	
								38164/102/TD/ RALOT-01/04	

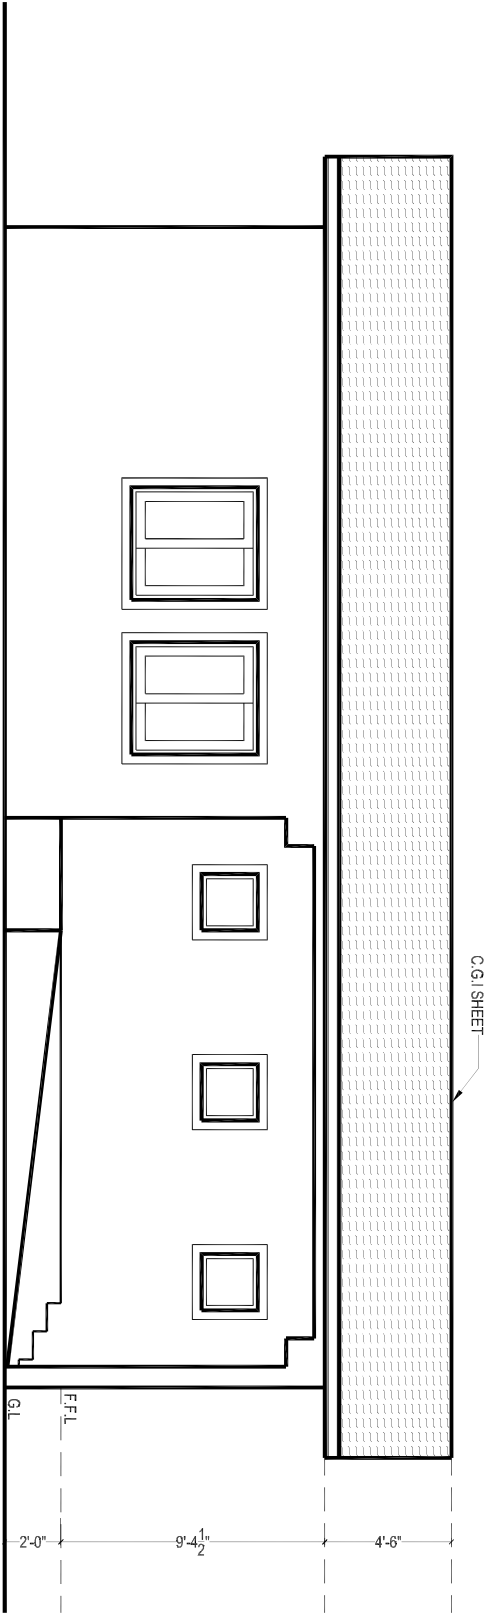

FRONT ELEVATION

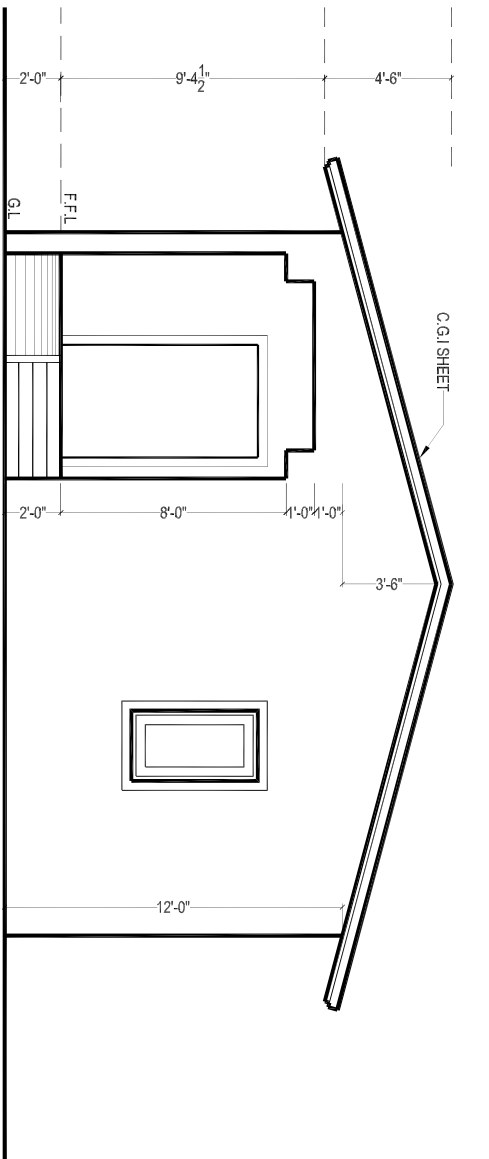

RIGHT SIDE ELEVATION

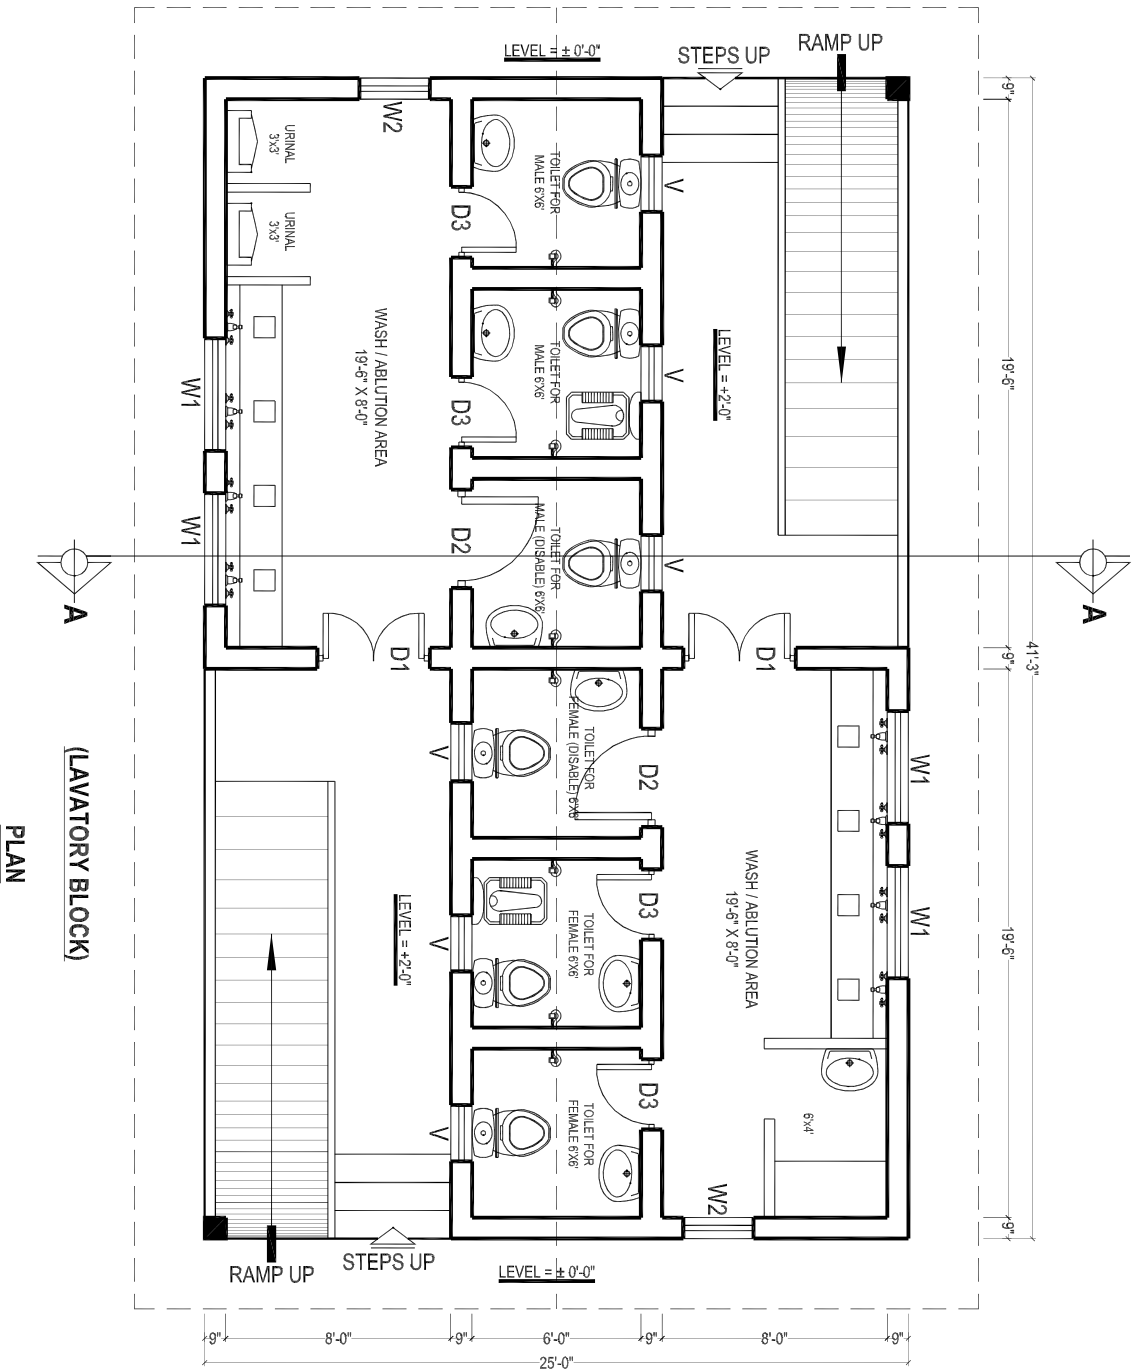

SCHEDULE OF OPENING			
S.NO.	TYPE	SIZE	S/LEVEL
01	D1	4'-0" X 7'-0"	±0'-0"
02	D2	3'-6" X 7'-0"	±0'-0"
03	D3	2'-6" X 7'-0"	±0'-0"
04	W1	4'-0" X 4'-6"	+2'-6"
05	W2	2'-6" X 4'-6"	+2'-6"
06	V	2'-0" X 2'-0"	+5'-0"

BUILDING SPECIFICATION

- * PCC (1:4:8) IN FOUNDATIONS.
- * 2" THICK DPC (DAMP PROOF COURSE) IN (1:2:4) PCC WITH 2 COATS OF HOT BITUMEN WITH POLYTHENE SHEET.
- * BURNT BRICK MASONRY IN 1:6 CEMENT SAND RATIO MORTAR.
- * 1/2" THICK PLASTER ON WALLS IN 1:6 CEMENT SAND RATIO.
- * ALL LINTELS & BEAMS IN (1:2:4) CEMENT: SAND: AGGREGATE RATIO WITH 14 DAYS CURING.
- * ALL ELECTRICAL WIRING TO BE CONCEALED.
- * ALL LOAD BEARING WALLS SHALL BE MINIMUM 9" THICK.
- * ALL PARTITION WALLS SHALL BE 9" THICK.
- * THEN 1 1/2" BRICK TILES SET IN 1:3 CEMENT SAND RATIO.
- * ALL INTER FLOOR SLABS SHALL BE COVERED WITH 2" OF PCC (1:4:8) IN SLOPE THEN 24" X 24" IMPORTED CERAMIC TILES AS APPROVED BY THE ENGINEER.
- * ALL GROUND FLOORS SHALL BE LAID ON COMPACTED EARTH THEN 6" OF WATERED AND RAMMED SAND THEN 4" OF (1:4:8) IN SLOPE THEN 2" (1:2:4) THEN 24" X 24" IMPORTED CERAMIC TILES AS APPROVED BY THE ENGINEER.

CLIENT:



KHYBER PAKHTUNKHWA INTEGRATED
TOURISM AND ENTERPRISE DEVELOPMENT
PROJECT
PMU (KITE) C&W DEPARTMENT KP

CONSULTANT:



NATIONAL ENGINEERING SERVICES
PAKISTAN (PVT.) LTD.

DRAWN

PROJECT:

REHABILITATION AND REMODELING
OF MANKIAL BADA SARAI ROAD IN
DISTRICT SWAT - 22 KM
LOT-01: KM 0+000 ~ 09+300

TITLE:



REST AREA
(LAVATORY/ PUBLIC TOILETS BLOCK)
PLAN, ELEVATION, SPECIFICATION

DATE:


JANUARY 2022

DWG. NO


38164/102/TD/ RALOT-01/05

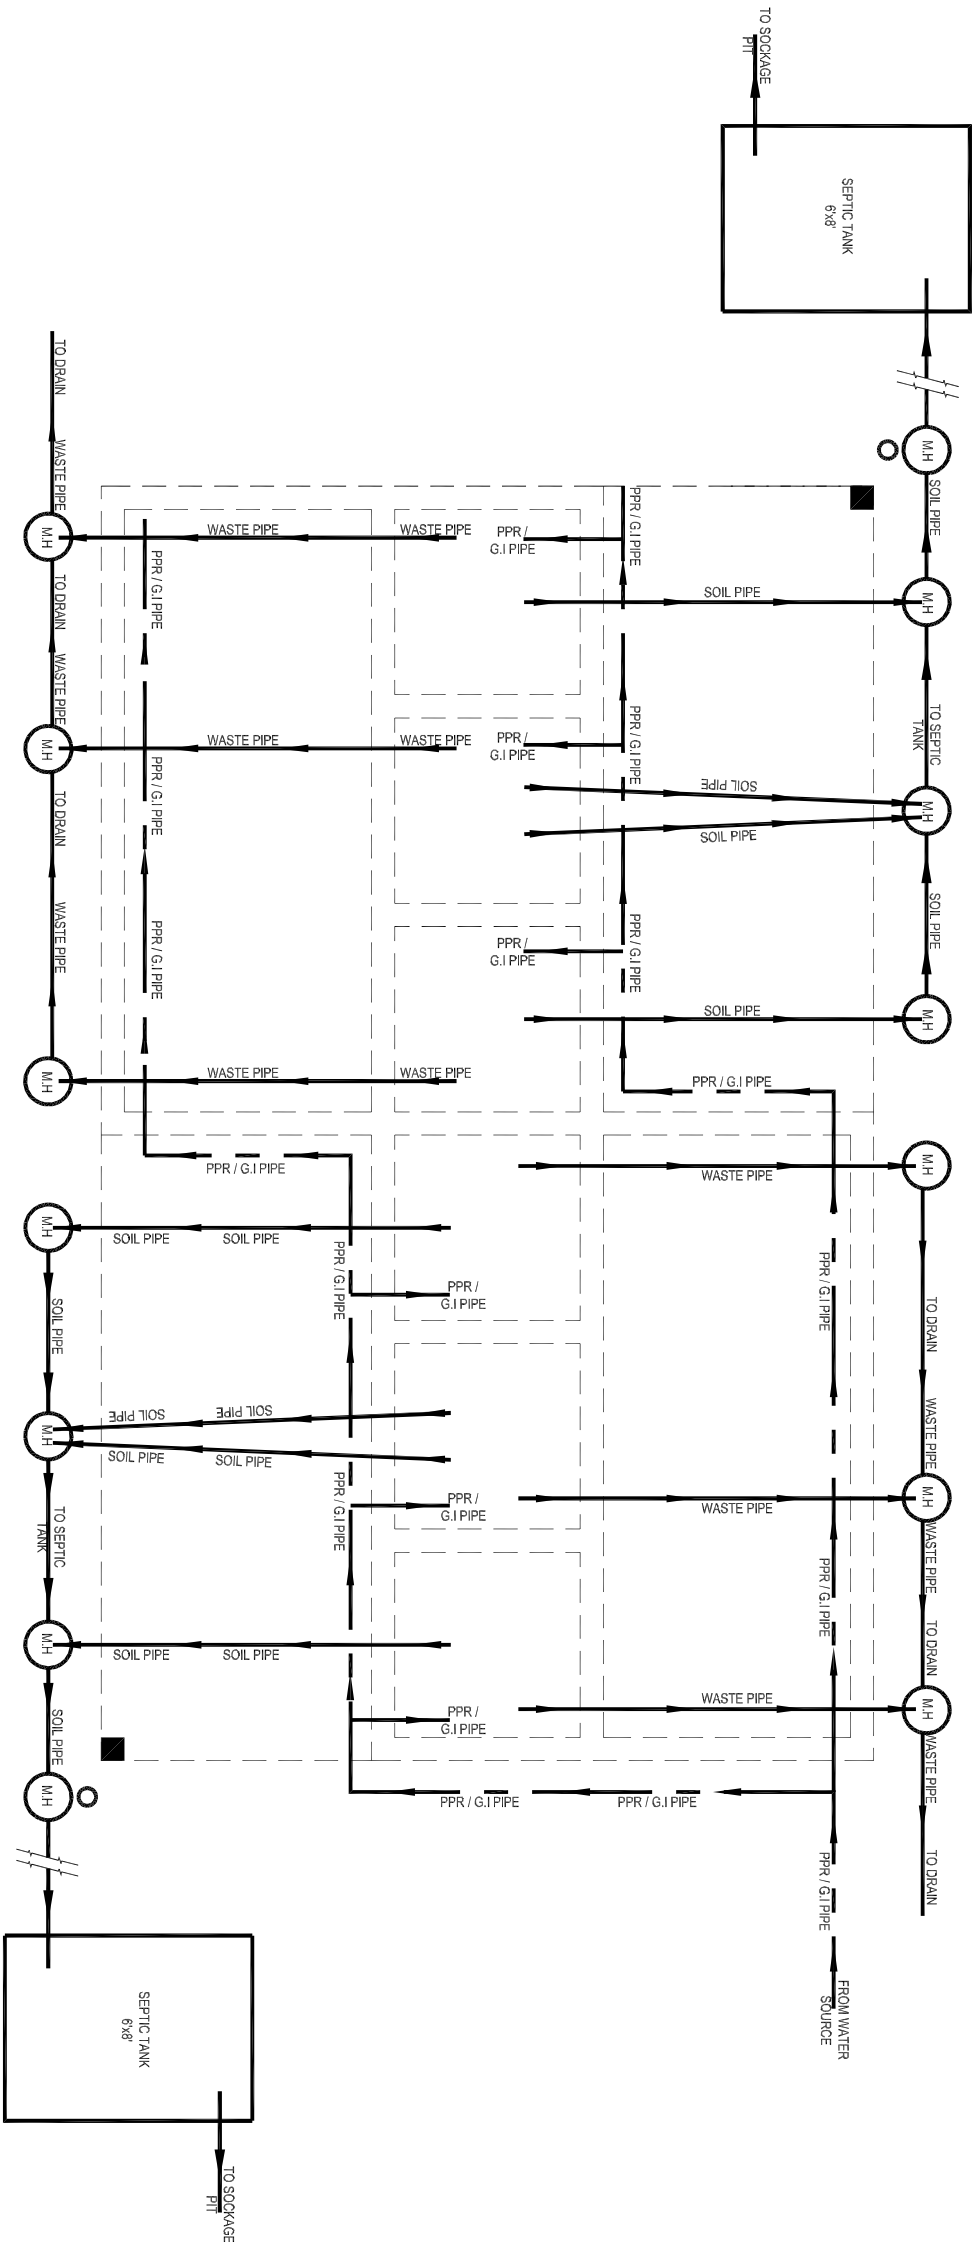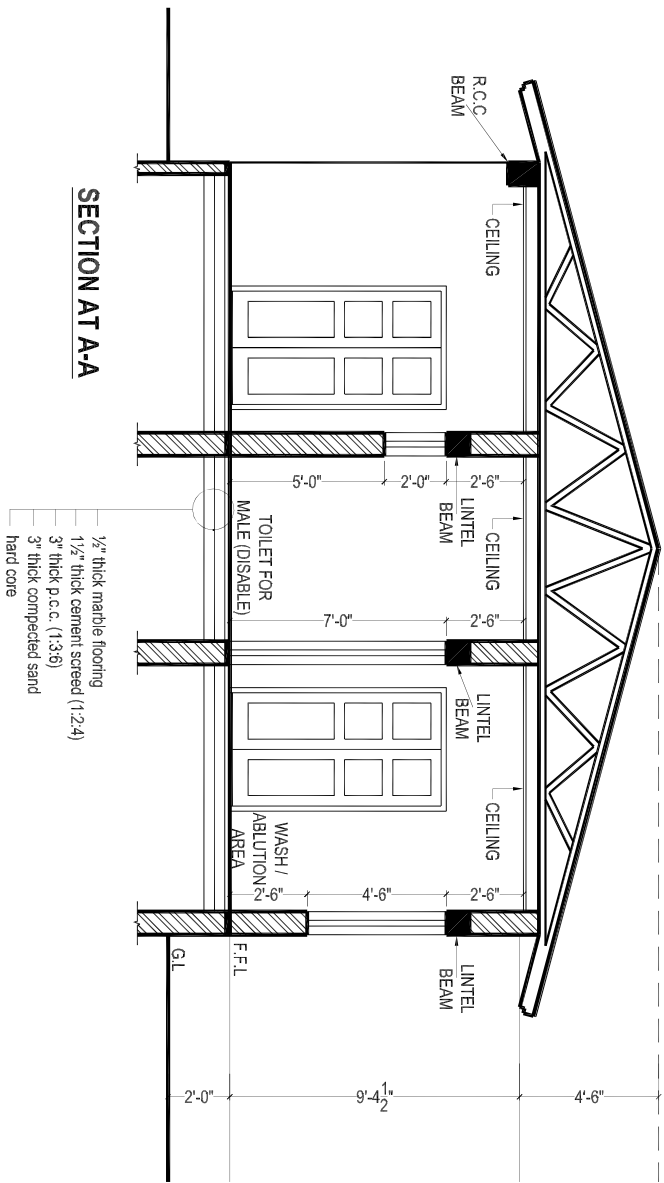


CLIENT:		CONSULTANT:		PROJECT:		TITLE:	
KHYBER PAKHTUNKHWA INTEGRATED TOURISM AND ENTERPRISE DEVELOPMENT PROJECT		NATIONAL ENGINEERING SERVICES PAKISTAN (PVT.) LTD.		REHABILITATION AND REMODELING OF MANKIAL BADA SARAI ROAD IN DISTRICT SWAT - 22 KM		REST AREA (LAVATORY / PUBLIC TOILETS BLOCK) SEWER AND WATER SUPPLY PLAN & SECTION	
PMU (KITE) C&W DEPARTMENT KP				LOT-01: KM 0+000 ~ 09+300		DATE:	DWG. NO
						JANUARY 2022	38164/102/TTD/ RALOT-01/06

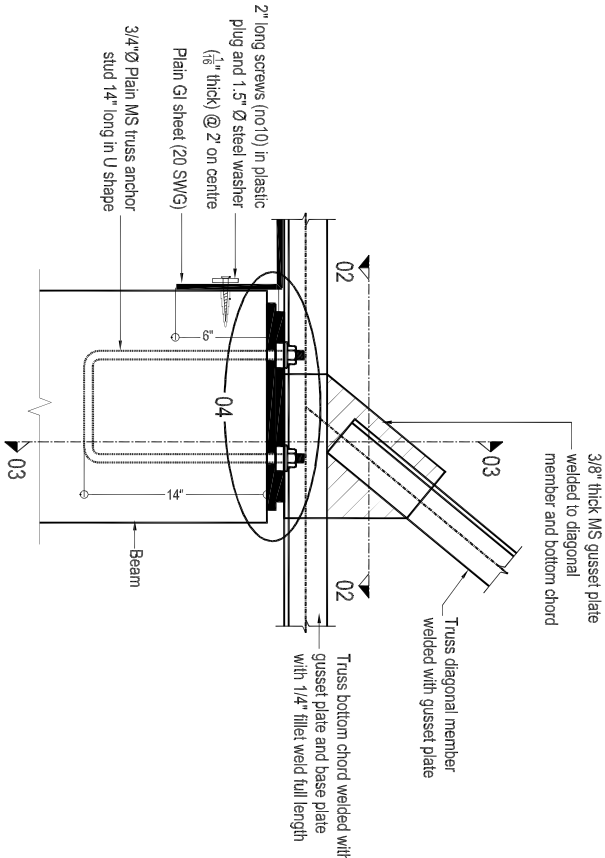


BASE PLATE DETAIL
(All trusses)

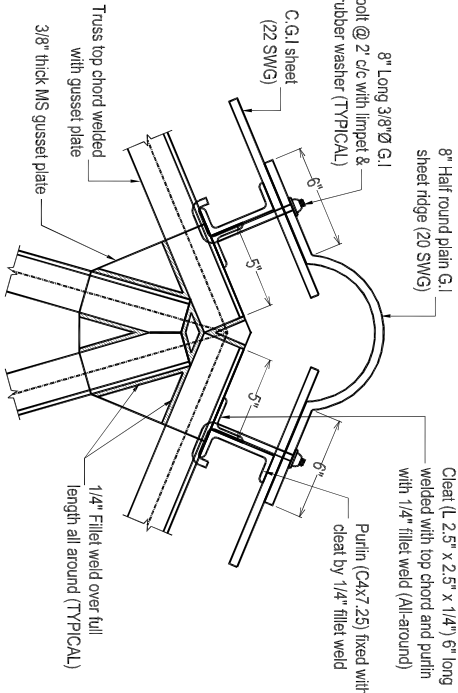


TYPICAL TOP CHORD CONNECTION DETAIL

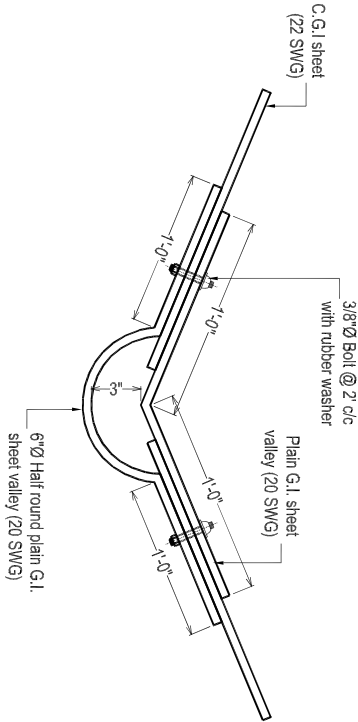


VALLEY DETAIL

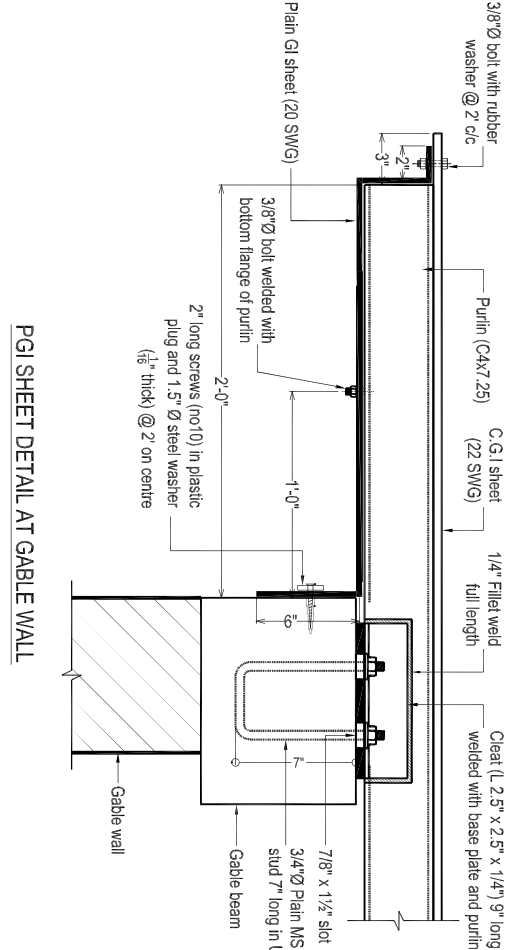


PGI SHEET DETAIL AT GABLE WALL

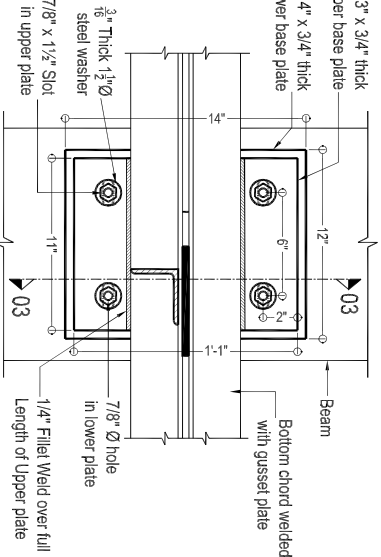

SECTION 02-02

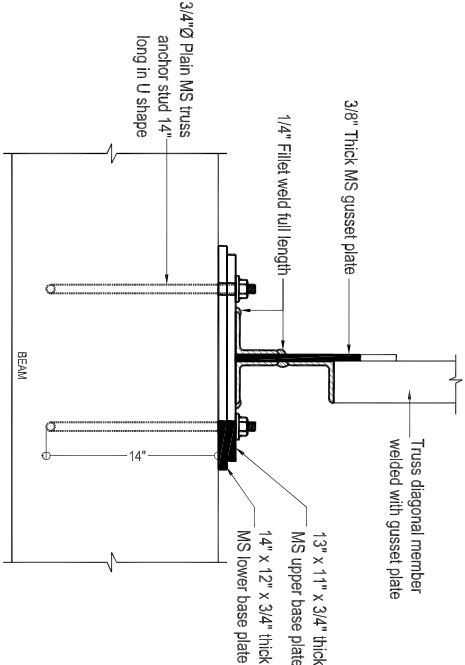

SECTION 03-03

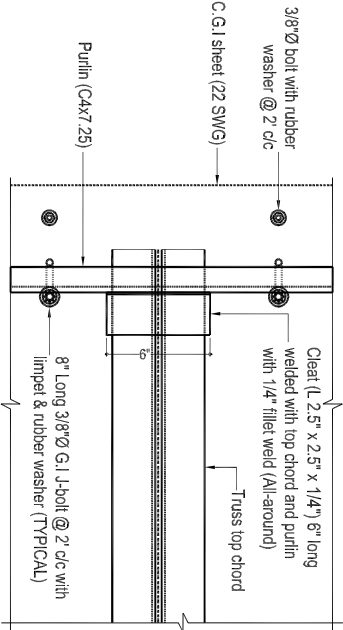















END OF TRUSS PORTION (Elevation)
(All trusses)

END OF TRUSS PORTION (Plan)

KHYBER PAKHTUNKHWA INTEGRATED TOURISM AND ENTERPRISE DEVELOPMENT PROJECT PMU (KITE) C&W DEPARTMENT KP			NATIONAL ENGINEERING SERVICES PAKISTAN (PVT.) LTD.			CLIENT:		
CONSULTANT:			PROJECT:			TITLE:		
DRAWN			SUBMITTED			REST AREA (LAVATORY/ PUBLIC TOILETS BLOCK) TRUSS DETAIL		
RECOMMENDED			DATE:					
CHD/VER			DWG. NO					
APPROVED			LOT-01: KM 0+000 ~ 09+300			JANUARY 2022		
DESCRIPTION			38164/102/TD/ RALOT-01/07					

CONNECTION DETAIL
FOR PURLIN ON GABLE WALL

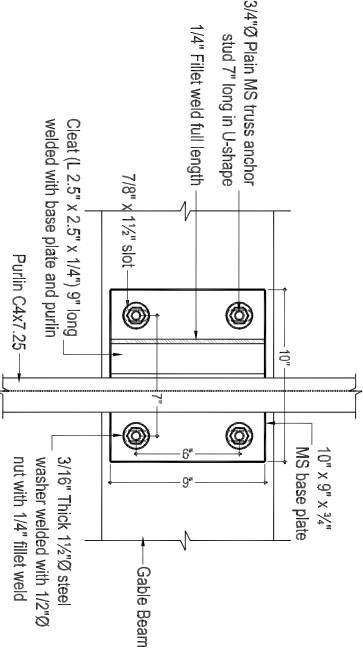


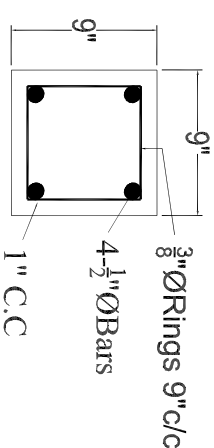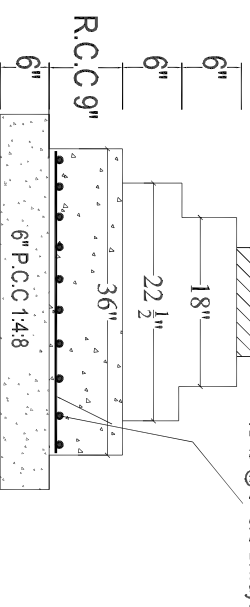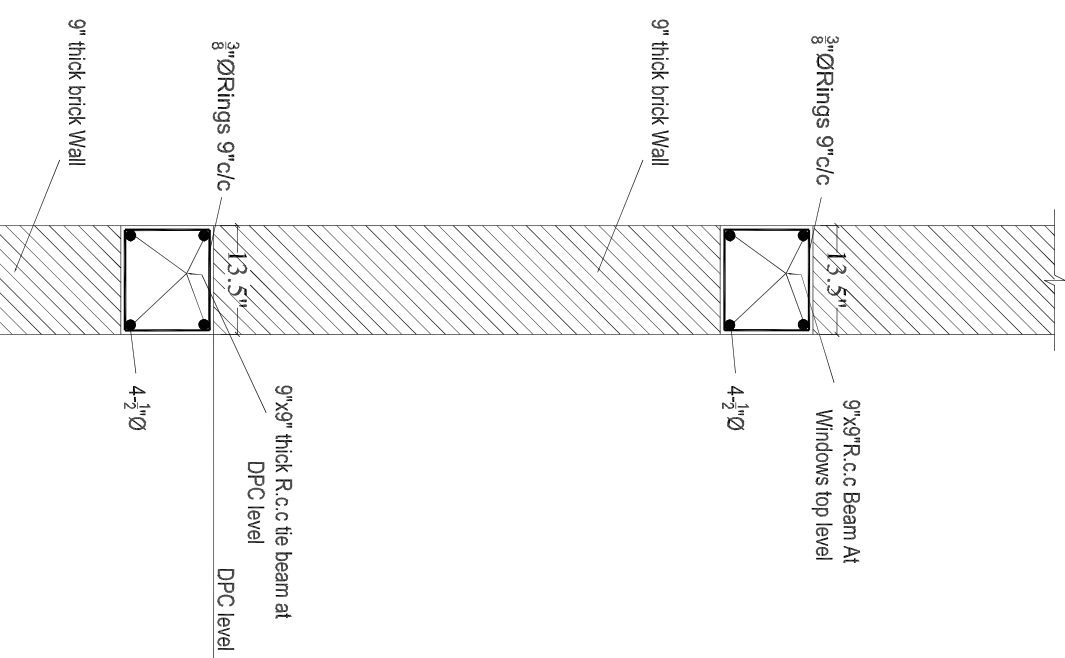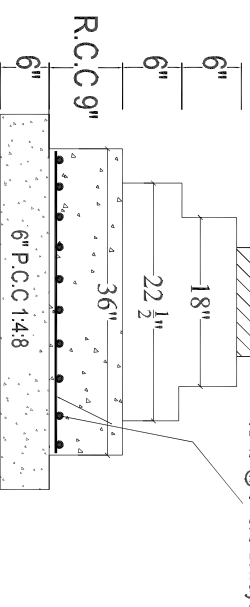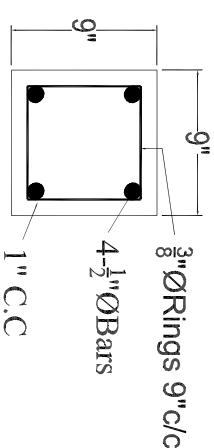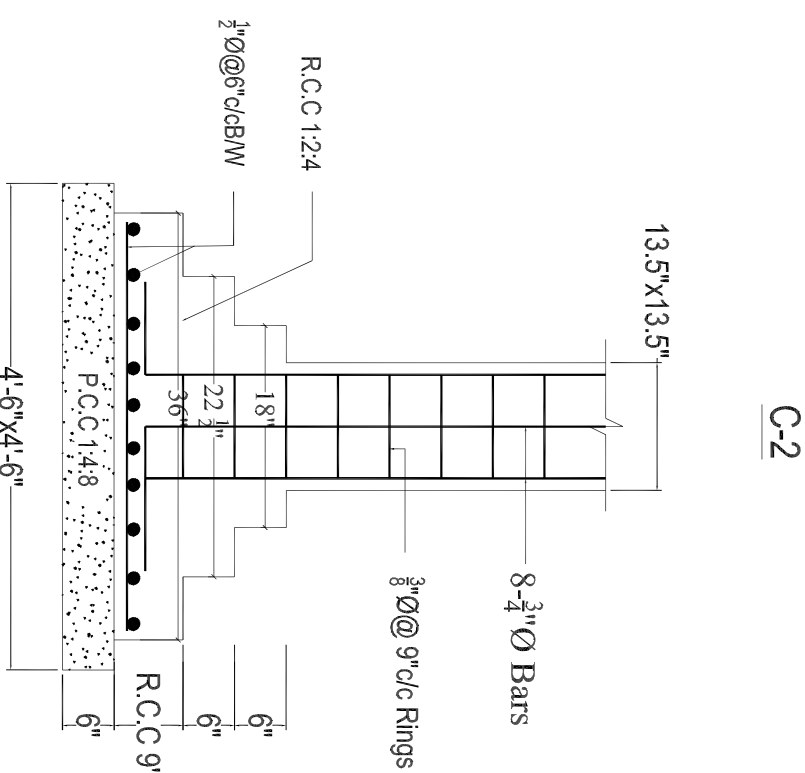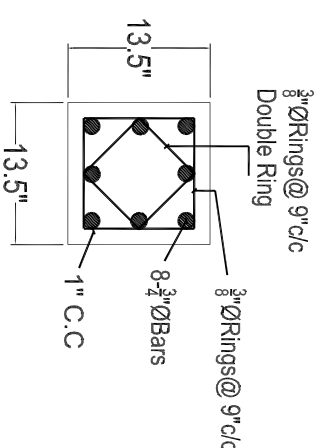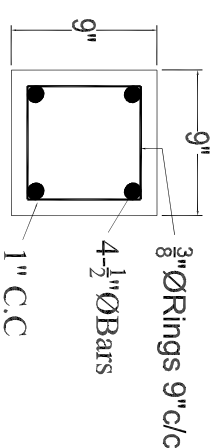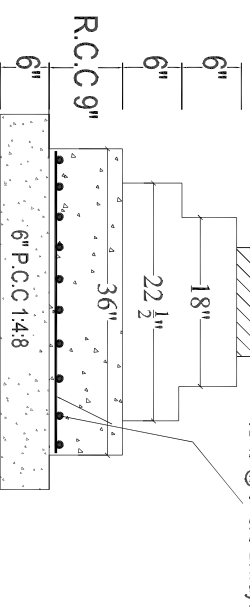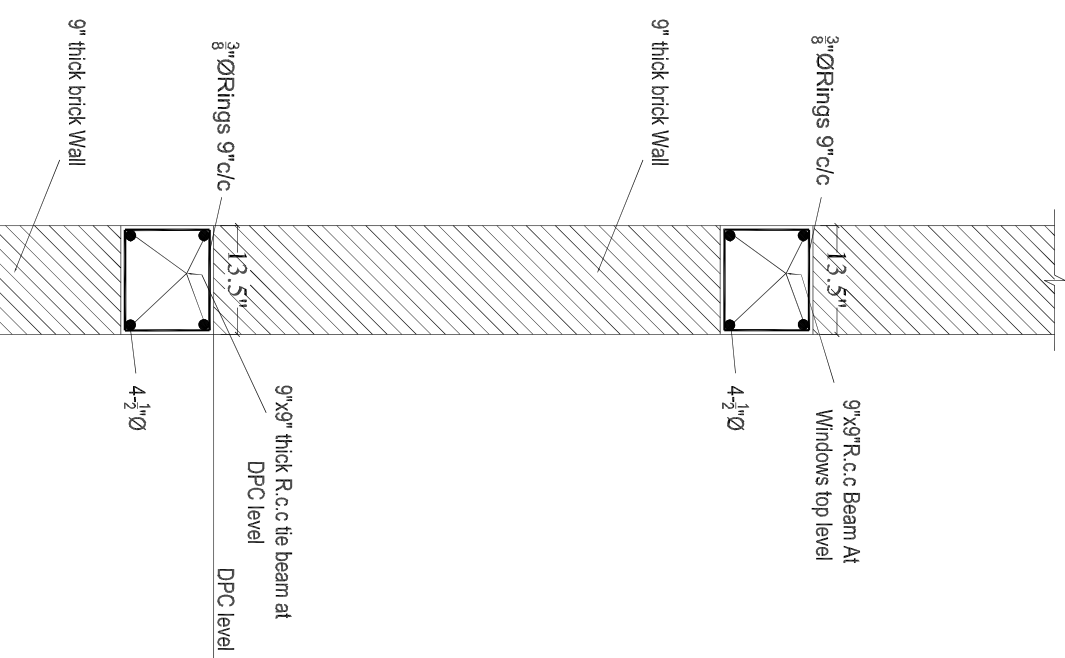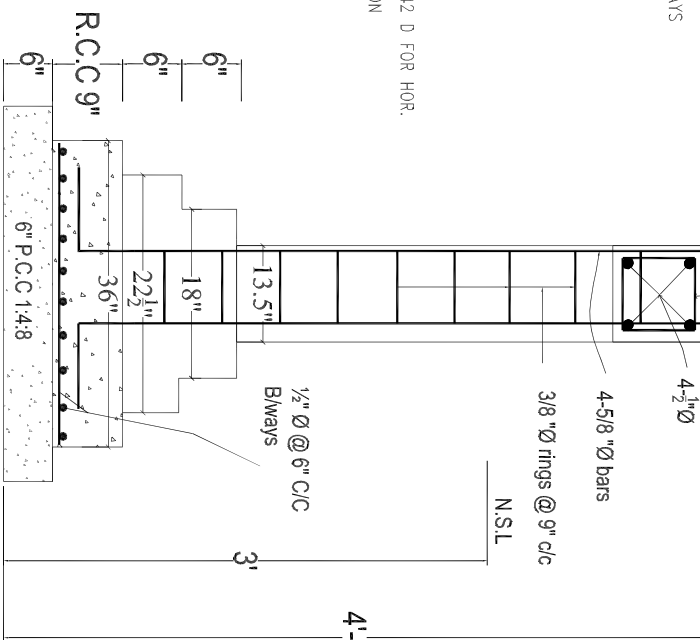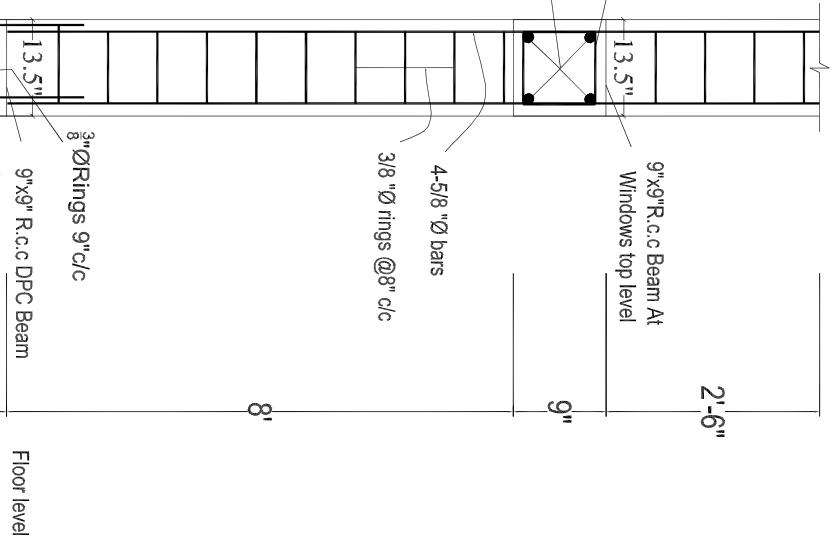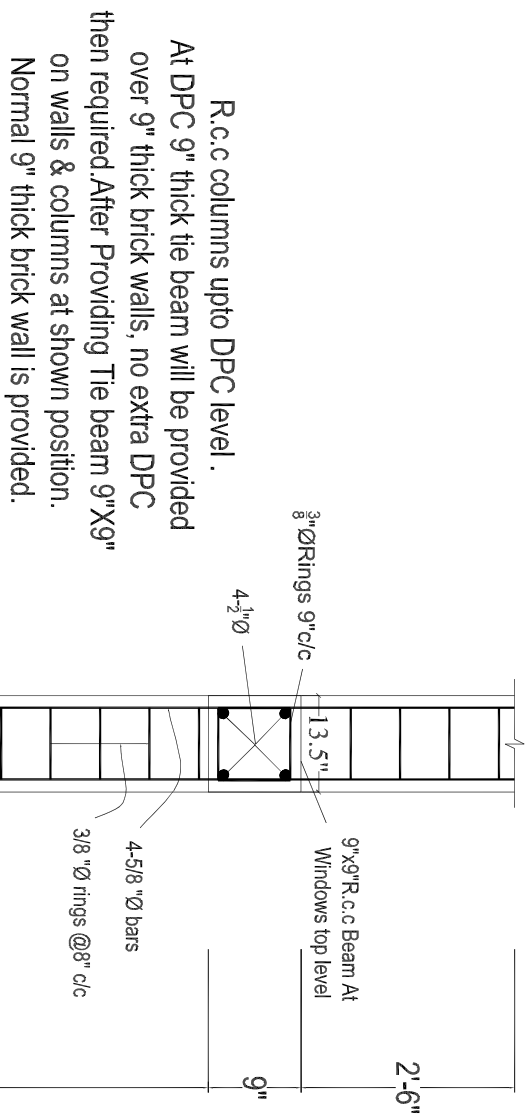


NOTES:-

- (1) ALL REINFORCING STEEL IS DEFORMED AS PER ASTM A-615 40000 PSI MIN. YIELD STRENGTH, AND MIN. ULTIMATE STRENGTH OF 65000 PSI.
- (2) ALL CONCRETE IS 3000 PSI CYLINDER STRENGTH AT 28 DAYS WITH MIN. CEMENT CONTENT 400 KE/CM
- (3) CLEAR CONCRETE COVER TO MAIN REINFORCING BARS IS AS BELOW.
- SLABS = $3/4"$ FOOTING ON 1'-4.8 = 2"
- BEAMS = $1\frac{1}{2}"$ COLUMNS = $1\frac{1}{2}"$
- (4) ALL DRAWINGS SHOULD BE READ IN CONJUNCTION WITH THE RELEVANT ARCHITECTURAL AND SERVICES DRS.
- (5) LEAN IS 1000 PSI CYLINDER STRENGTH AT 28 DAYS MIN MIX 1'-4.8
- (6) ALL LAPS ARE 30 TIMES BAR DIAMETER FOR VERTICAL & 42 D FOR HORIZONTAL
- (7) EXCAVATION INCLUDING DEWATERING, BRACING OF EXCAVATION TO SAFEGUARD THE ADJOINING PROPERTY AND LIFE AND DEWATERING PITS IN CASE OF RAIN IS CONTRACTOR RESPONSIBILITY. FOR THAT MATTER, A QUALIFIED GEO-TECHNICAL ENGINEER SHOULD BE APPOINTED ON HIS ROLE.
- (8) (a) 1ST THE BEAM AT FOUNDATION LEVEL.
(b) 2ND THE BEAM AT D.P.C. LEVEL.
(c) 3RD TIE BEAM AT WINDOW LINTE LEVEL.
(d) R.C.C. COLUMN 9' x 9' AT CORNER OF BUILDING SHOULD BE PROVIDED.
- 

 KHYBER PAKHTUNKHWA INTEGRATED TOURISM AND ENTERPRISE DEVELOPMENT PROJECT PMU (KITE) C&W DEPARTMENT KP	 NATIONAL ENGINEERING SERVICES PAKISTAN (PVT.) LTD.	REV	DATE	DESCRIPTION	APPROVED	REHABILITATION AND REMODELING OF MANKIAL BADA SARAI ROAD IN DISTRICT SWAT - 22 KM LOT-01: KM 0+000 ~ 09+300	TITLE E: REST AREA (LAVATORY / PUBLIC TOILETS BLOCK) FOUNDATION, COLUMNS AND WALLS DETAIL	DWG. NO 38164/102/2TD/ RA/L0T-01/08
					SUBMITTED			
					RECOMMENDED			
					CHD/VER			

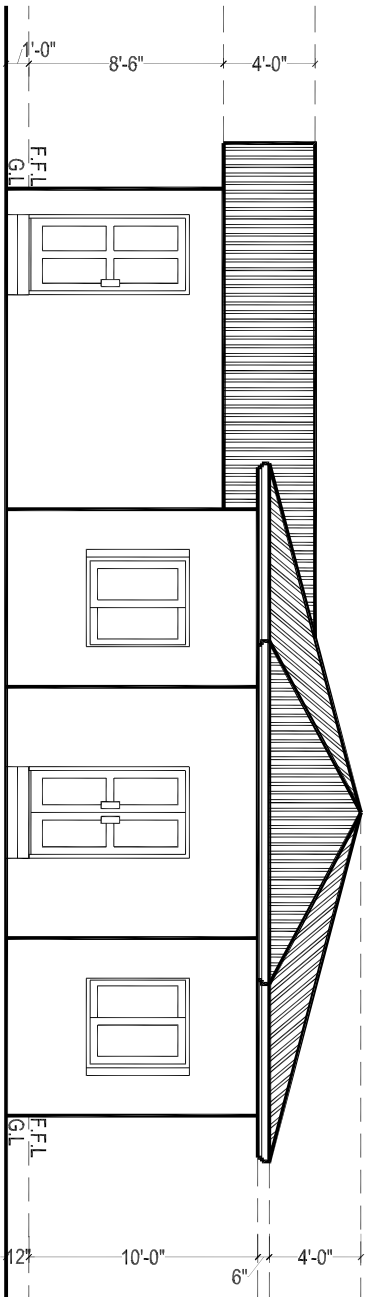


FRONT ELEVATION

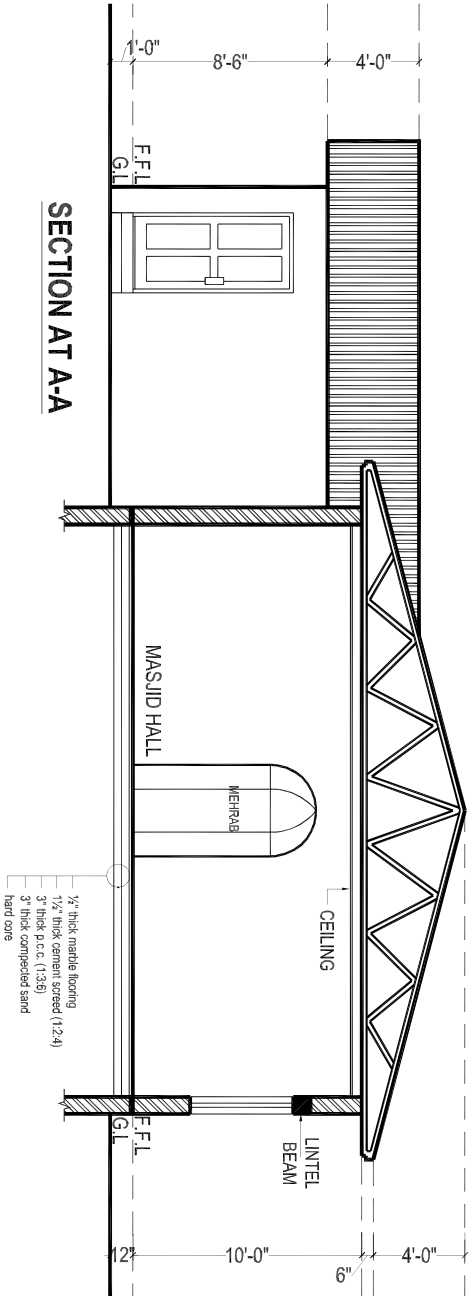

SECTION AT A-A

SCHEDULE OF OPENING			
S.NO.	TYPE	SIZE	S/LEVEL
01	D1	4'-0" X 7'-0"	±0'-0"
02	D2	3'-6" X 7'-0"	±0'-0"
04	W1	6'-0" X 4'-6"	+2'-6"
05	W2	4'-0" X 4'-6"	+2'-6"

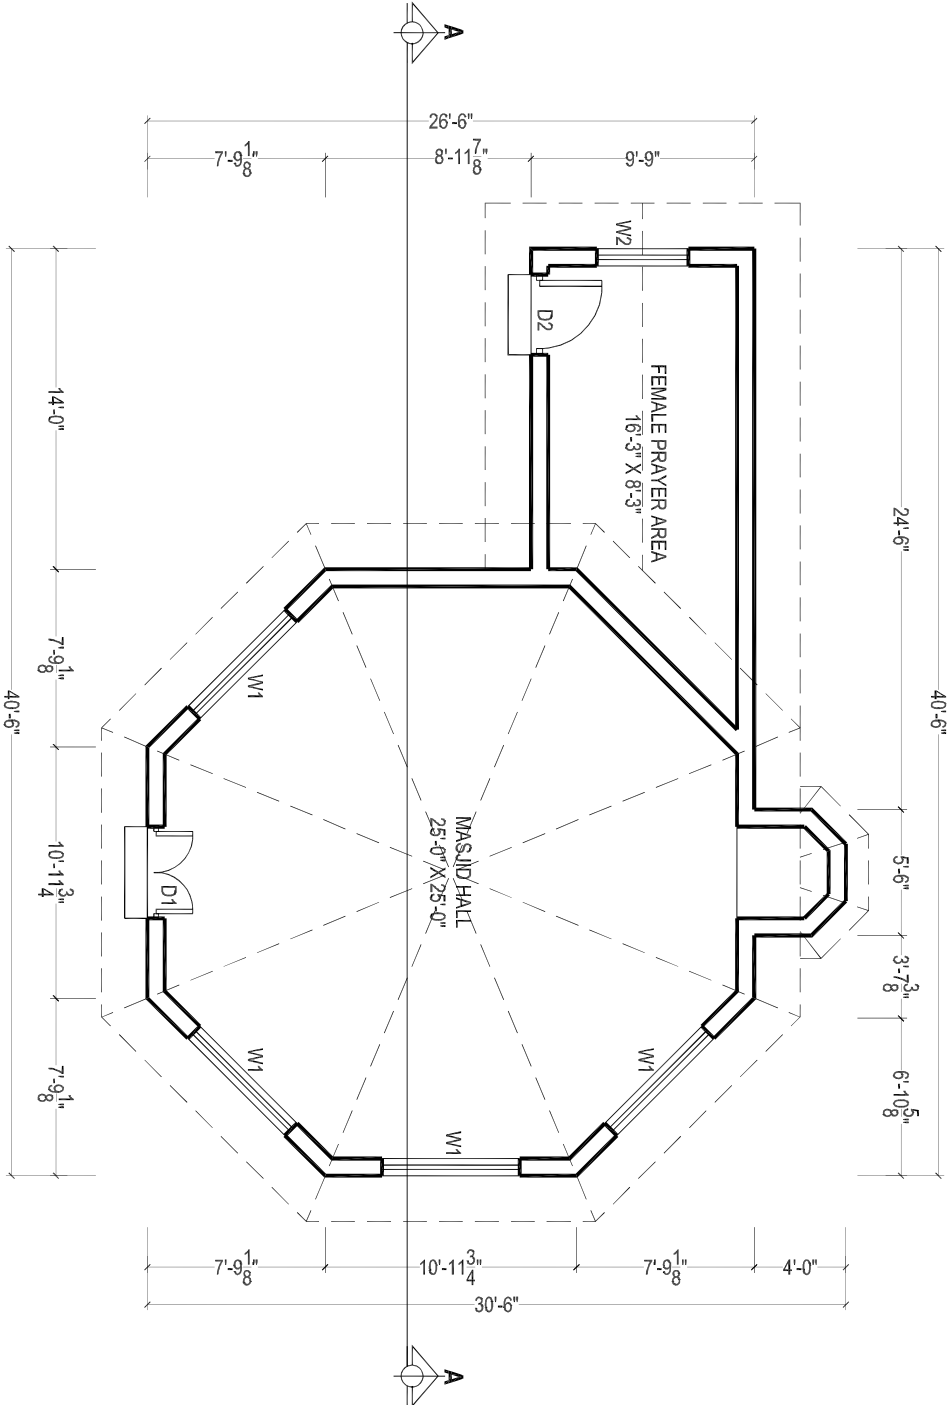


MASJID PLAN
COVERED AREA = 768 SFT


BUILDING SPECIFICATION

- * PCC (1:4:8) IN FOUNDATIONS.
- * 2" THICK DPC (DAMP PROOF COURSE) IN (1:2:4) PCC WITH 2 COATS OF HOT BITUMEN WITH POLYTHENE SHEET.
- * BURNT BRICK MASONRY IN 1:6 CEMENT SAND RATIO MORTAR.
- * 1/2" THICK PLASTER ON WALLS IN 1:6 CEMENT SAND RATIO.
- * ALL LINTELS & BEAMS IN (1:2:4) CEMENT: SAND: AGGREGATE RATIO WITH 14 DAYS CURING.
- * ALL ELECTRICAL WIRING TO BE CONCEALED.
- * ALL LOAD BEARING WALLS SHALL BE MINIMUM 9" THICK.
- * ALL PARTITION WALLS SHALL BE 9" THICK.
- * THEN 1 1/2" BRICK TILES SET IN 1:3 CEMENT SAND RATIO.
- * ALL INTER FLOOR SLABS SHALL BE COVERED WITH 2" OF PCC (1:4:8) IN SLOPE THEN 24" X 24" IMPORTED CERAMIC TILES AS APPROVED BY THE ENGINEER.
- * ALL GROUND FLOORS SHALL BE LAID ON COMPACTED EARTH THEN 6" OF WATERED AND RAMMED SAND THEN 4" OF (1:4:8) IN SLOPE THEN 2" (1:2:4) THEN 24" X 24" IMPORTED CERAMIC TILES AS APPROVED BY THE ENGINEER.


ENT:		CONSULTANT:		DRAWN		PROJECT:		TITLE:	
 KHYBER PAKHTUNKHWA INTEGRATED TOURISM AND ENTERPRISE DEVELOPMENT PROJECT PMU (KITE) C&W DEPARTMENT KP		NATIONAL ENGINEERING SERVICES PAKISTAN (PVT.) LTD.				REHABILITATION AND REMODELING OF MANKIAL BADA SARAI ROAD IN DISTRICT SWAT - 22 KM LOT-01: KM 0+000 ~ 09+300		REST AREA (MASJID BLOCK) PLAN, ELEVATION, SECTION, SPECIFICATION	
REV	DATE	DESCRIPTION		APPROVED			DATE:		DWG. NO
							JANUARY 2022		38164102/TD/ RAL/OT-01/09

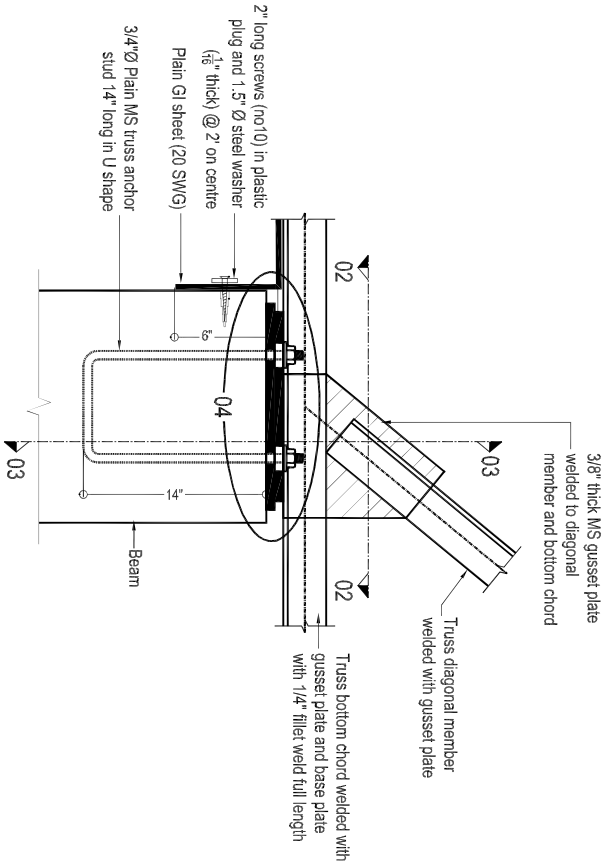


BASE PLATE DETAIL
(All trusses)

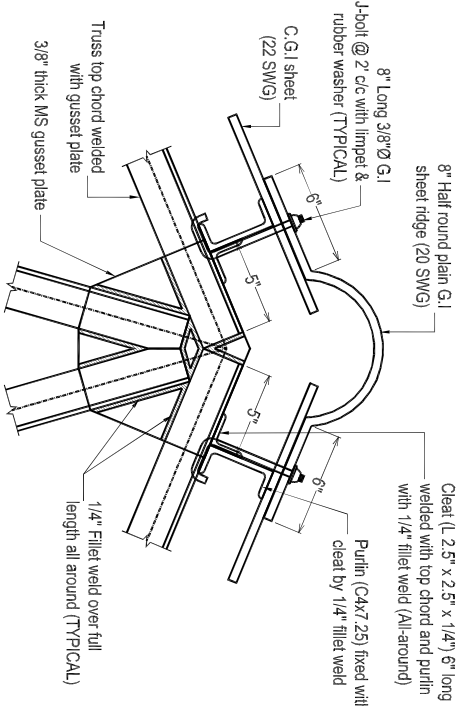


TYPICAL TOP CHORD CONNECTION DETAIL

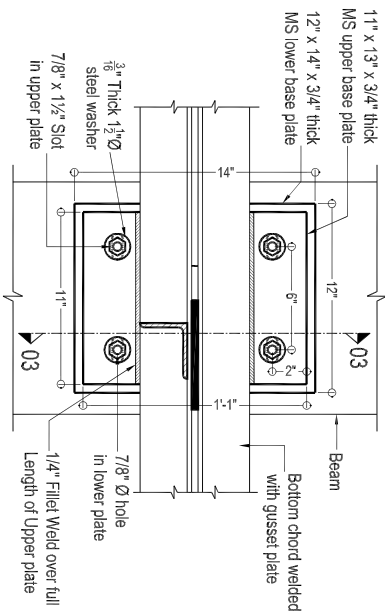


SECTION 02-02

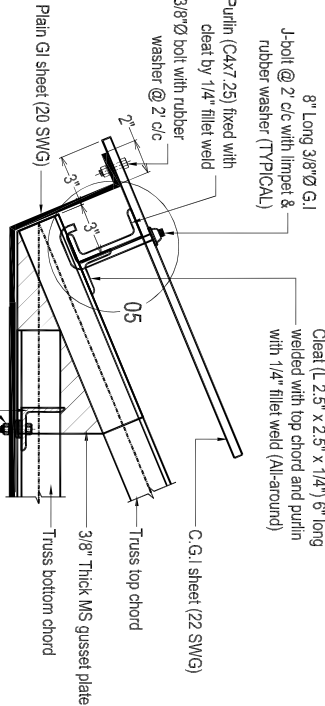


END OF TRUSS PORTION (Elevation)
(All trusses)

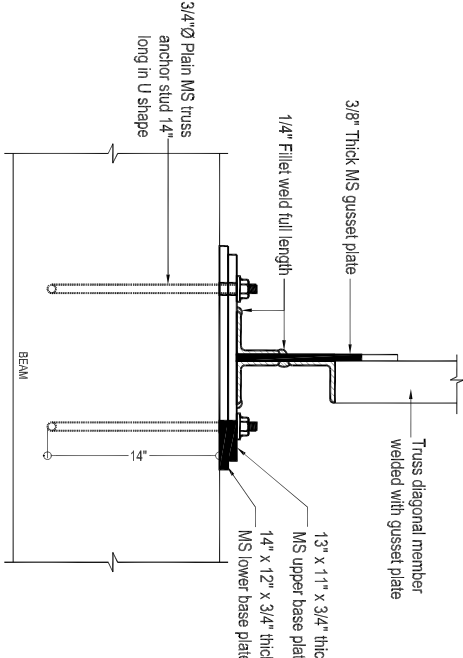


SECTION 03-03

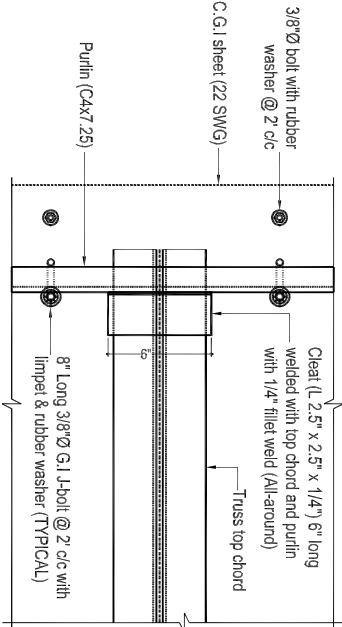


END OF TRUSS PORTION (Plan)

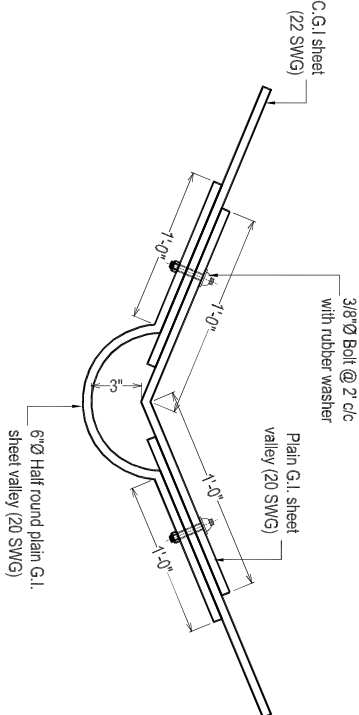

VALLEY DETAIL

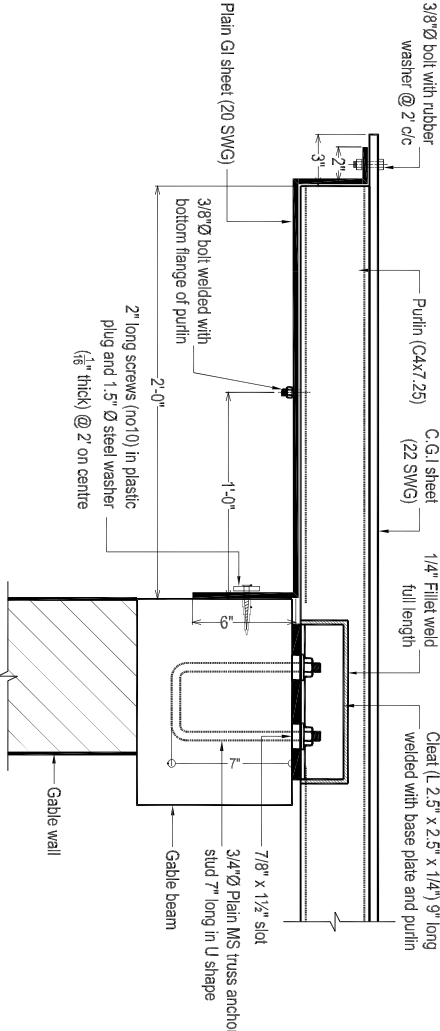


PGI SHEET DETAIL AT GABLE WALL

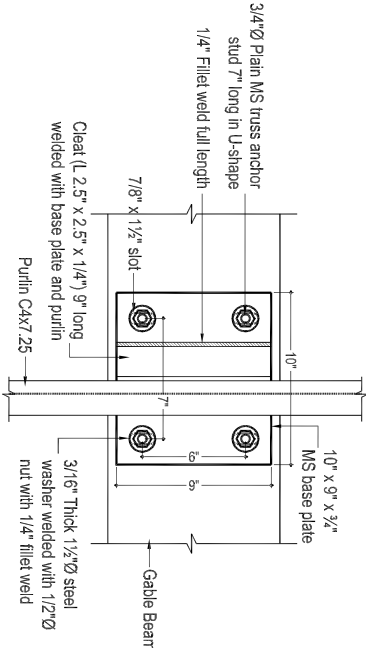

CONNECTION DETAIL
FOR PURLIN ON GABLE WALL


CLIENT:- KHYBER PAKHTUNKHWA INTEGRATED TOURISM AND ENTERPRISE DEVELOPMENT PROJECT PMU (KITE) C&W DEPARTMENT KP		CONSULTANT:-  NATIONAL ENGINEERING SERVICES PAKISTAN (PVT.) LTD.	
---	--	---	--	--	

R.c.c columns upto DPC level .
At DPC 9" thick tie beam will be provided
over 9" thick brick walls, no extra DPC
then required .After Providing Tie beam 9"X9"
on walls & columns at shown position.
Normal 9" thick brick wall is provided.

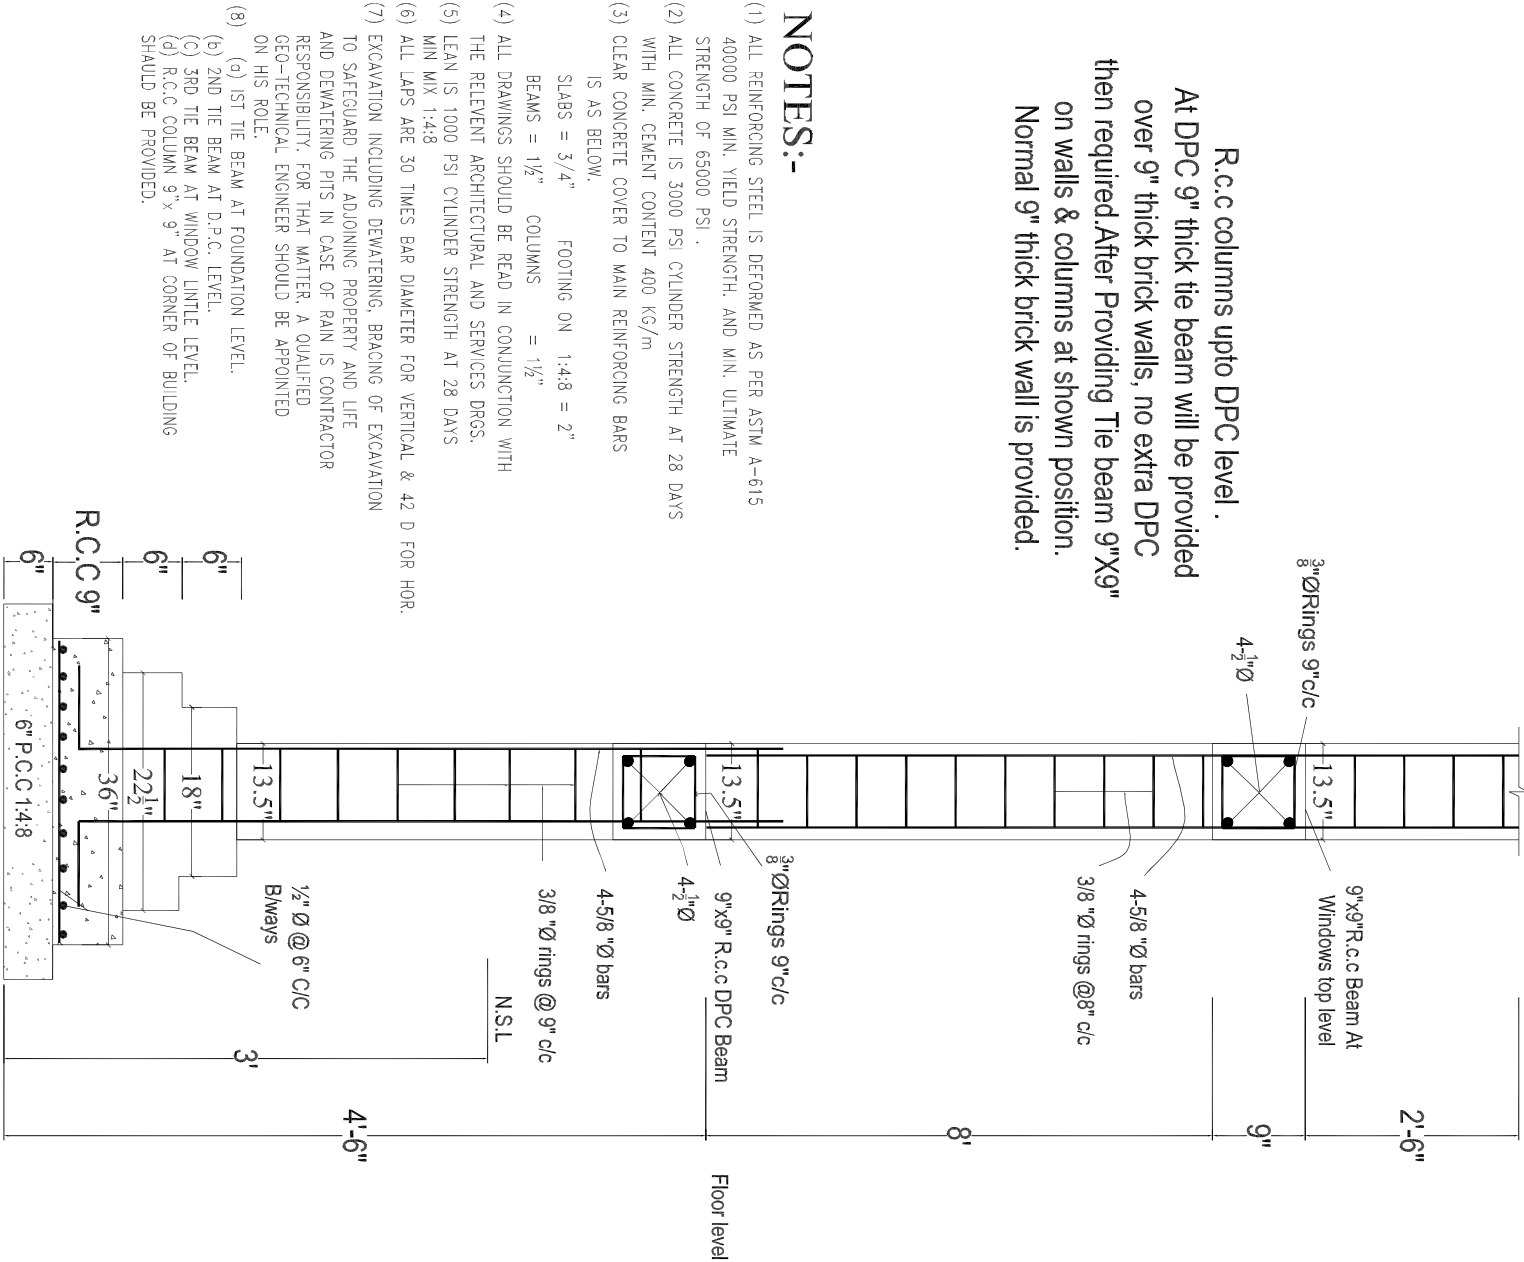


- NOTES:-**
- (1) ALL REINFORCING STEEL IS DEFORMED AS PER ASTM A-615 40000 PSI MIN. YIELD STRENGTH. AND MIN. ULTIMATE STRENGTH OF 65000 PSI .
 - (2) ALL CONCRETE IS 3000 PSI CYLINDER STRENGTH AT 28 DAYS WITH MIN. CEMENT CONTENT 400 KG/m
 - (3) CLEAR CONCRETE COVER TO MAIN REINFORCING BARS IS AS BELOW.
SLABS = 3/4" FOOTING ON 1:4:8 = 2" BEAMS = 1 1/2" COLUMNS = 1 1/2"
 - (4) ALL DRAWINGS SHOULD BE READ IN CONJUNCTION WITH THE RELEVANT ARCHITECTURAL AND SERVICES DRGS.
 - (5) LEAN IS 1000 PSI CYLINDER STRENGTH AT 28 DAYS MIN MIX 1:4:8
 - (6) ALL LAPS ARE 30 TIMES BAR DIAMETER FOR VERTICAL & 42 D FOR HOR.
 - (7) EXCAVATION INCLUDING DEWATERING, BRACING OF EXCAVATION TO SAFEGUARD THE ADJOINING PROPERTY AND LIFE AND DEWATERING PITS IN CASE OF RAIN IS CONTRACTOR RESPONSIBILITY. FOR THAT MATTER, A QUALIFIED GEO-TECHNICAL ENGINEER SHOULD BE APPOINTED ON HIS ROLE.
 - (8) (a) 1ST TIE BEAM AT FOUNDATION LEVEL.
(b) 2ND TIE BEAM AT D.P.C. LEVEL.
(c) 3RD TIE BEAM AT WINDOW LITTLE LEVEL.
(d) R.C.C COLUMN 9" x 9" AT CORNER OF BUILDING SHOULD BE PROVIDED.


R.c.c Foundation Detail
For R.c.c Column Portion

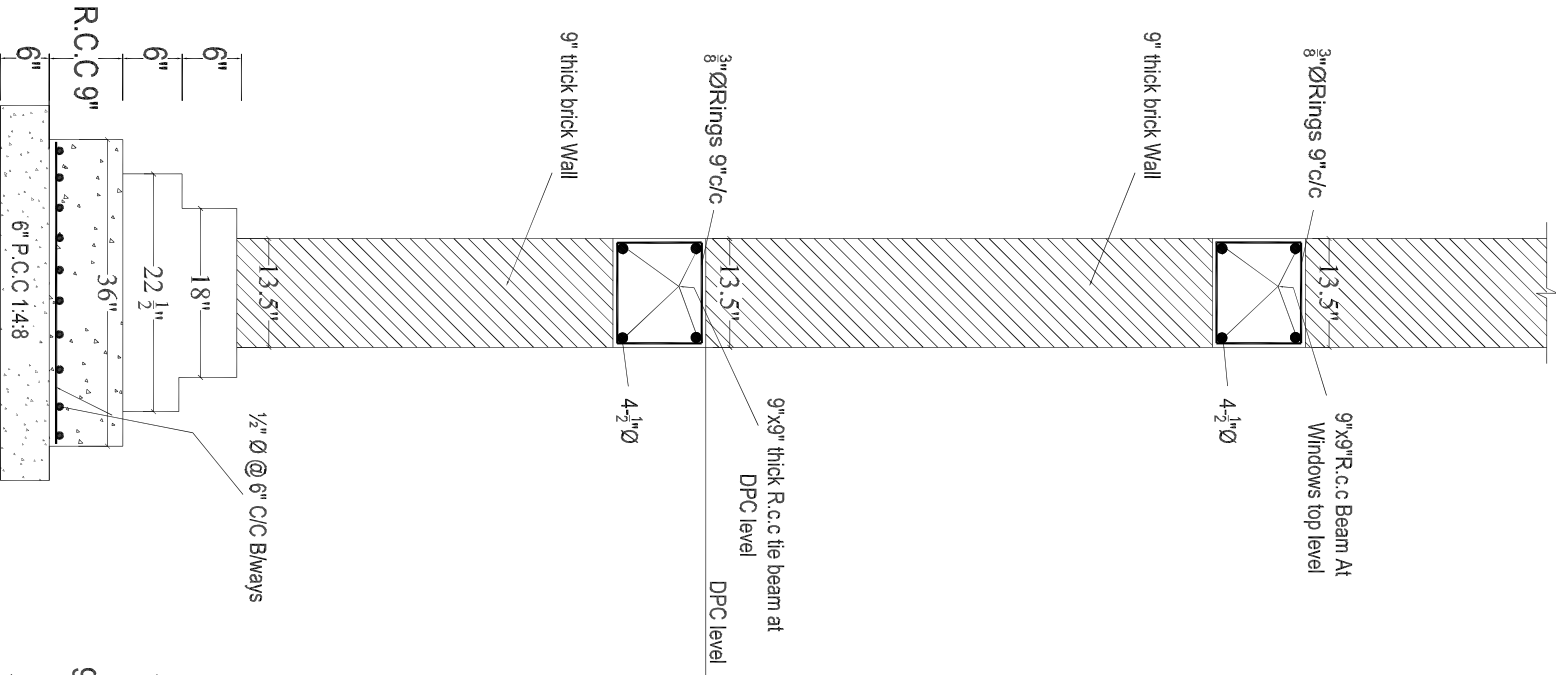


R.C.C. STRIP FOUNDATION
FOR GROUND FLOOR

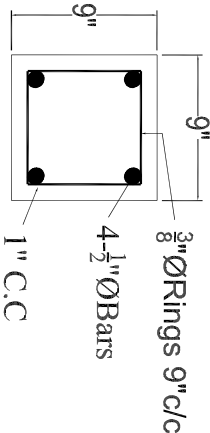

TIE BEAM

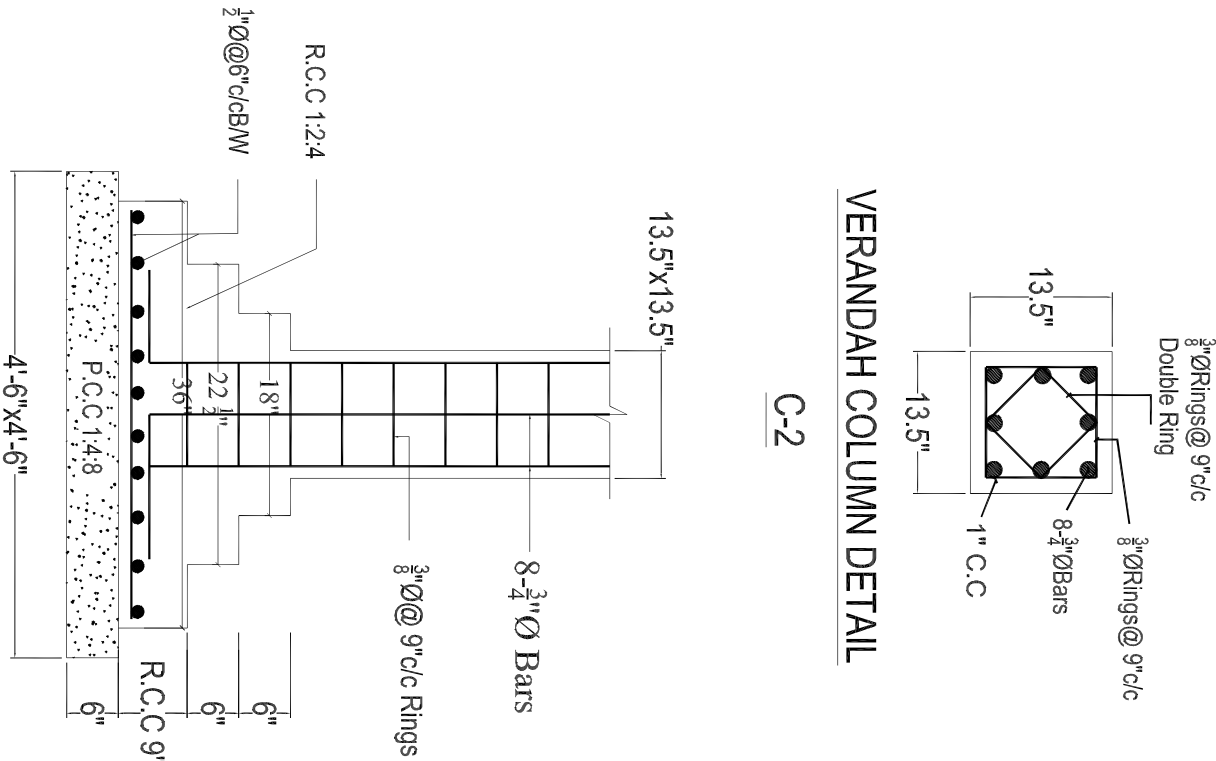


VERANDAH COLUMNS FOUNDATION DETAIL
C-1

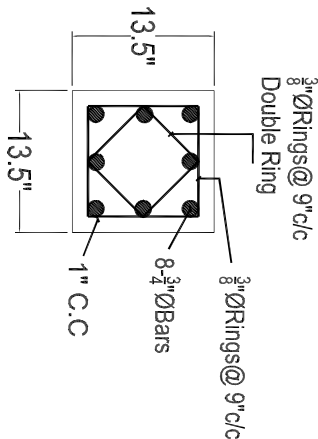


VERANDAH COLUMN DETAIL
C-2

CLIENT:		CONSULTANT:		DRAWN		PROJECT:		TITLE:	
KHYBER PAKHTUNKHWA INTEGRATED TOURISM AND ENTERPRISE DEVELOPMENT PROJECT		NATIONAL ENGINEERING SERVICES PAKISTAN (PVT.) LTD.		SUBMITTED		RECOMMENDED		REST AREA (MASJID) FOUNDATION, COLUMN AND WALLS DETAIL	
PMU (KITE) C&W DEPARTMENT KP		REV		DATE		DESCRIPTION		DATE:	
								JANUARY 2022	
								38164/1027D/ RALOT-0111	

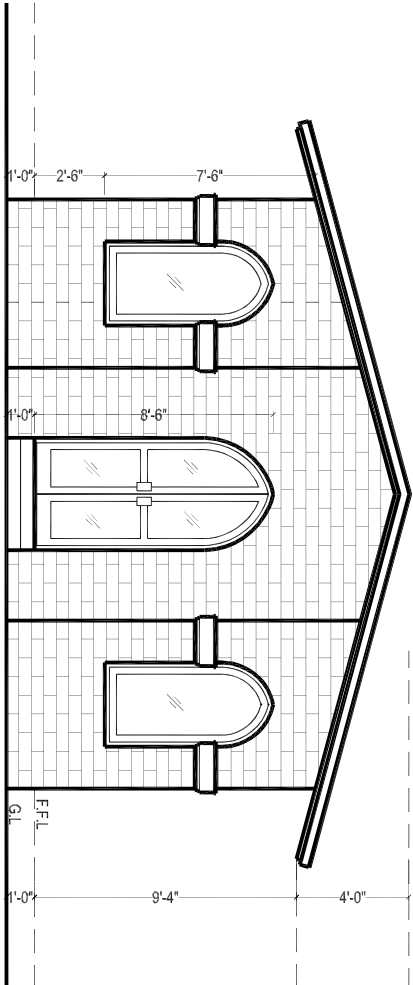

FRONT ELEVATION

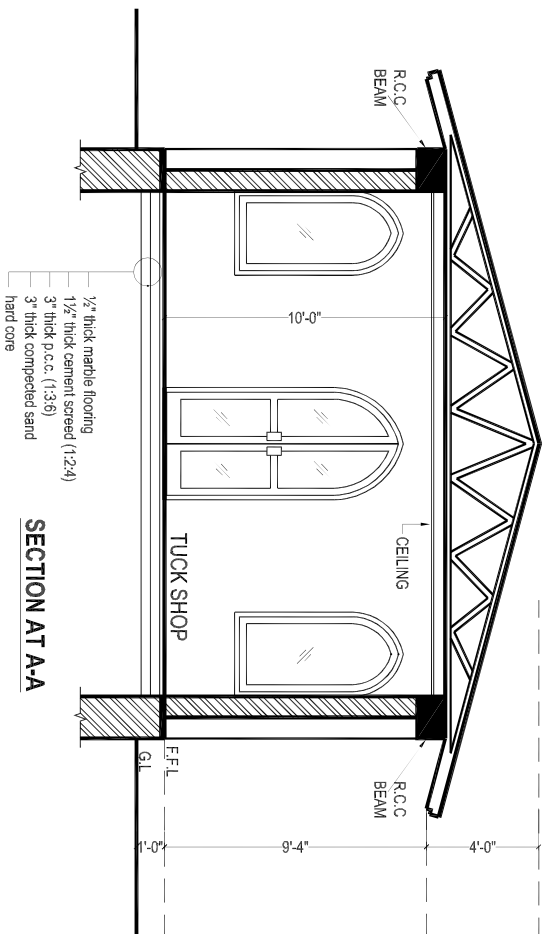


SECTION AT A-A

SCHEDULE OF OPENING			
S.NO.	TYPE	SIZE	S/LEVEL
01	D	4'-0" X 8'-6"	±0'-0"
04	W	3'-0" X 6'-0"	+2'-6"

BUILDING SPECIFICATION


- * PCC (1:4:8) IN FOUNDATIONS.
- * 2" THICK DPC (DAMP PROOF COURSE) IN (1:2:4) PCC WITH 2 COATS OF HOT BITUMEN WITH POLYTHENE SHEET.
- * BURNT BRICK MASONRY IN 1:6 CEMENT SAND RATIO MORTAR.
- * 1/2" THICK PLASTER ON WALLS IN 1:6 CEMENT SAND RATIO.
- * ALL LINTELS & BEAMS IN (1:2:4) CEMENT: SAND: AGGREGATE RATIO WITH 14 DAYS CURING.
- * ALL ELECTRICAL WIRING TO BE CONCEALED.
- * ALL LOAD BEARING WALLS SHALL BE MINIMUM 9" THICK.
- * ALL PARTITION WALLS SHALL BE 9" THICK.
- * THEN 1 1/2" BRICK TILES SET IN 1:3 CEMENT SAND RATIO.
- * ALL INTER FLOOR SLABS SHALL BE COVERED WITH 2" OF PCC (1:4:8) IN SLOPE THEN 24" X 24" IMPORTED CERAMIC TILES AS APPROVED BY THE ENGINEER.
- * ALL GROUND FLOORS SHALL BE LAID ON COMPACTED EARTH THEN 6" OF WATERED AND RAMMED SAND THEN 4" OF (1:4:8) IN SLOPE THEN 2" (1:2:4) THEN 24" X 24" IMPORTED CERAMIC TILES AS APPROVED BY THE ENGINEER.

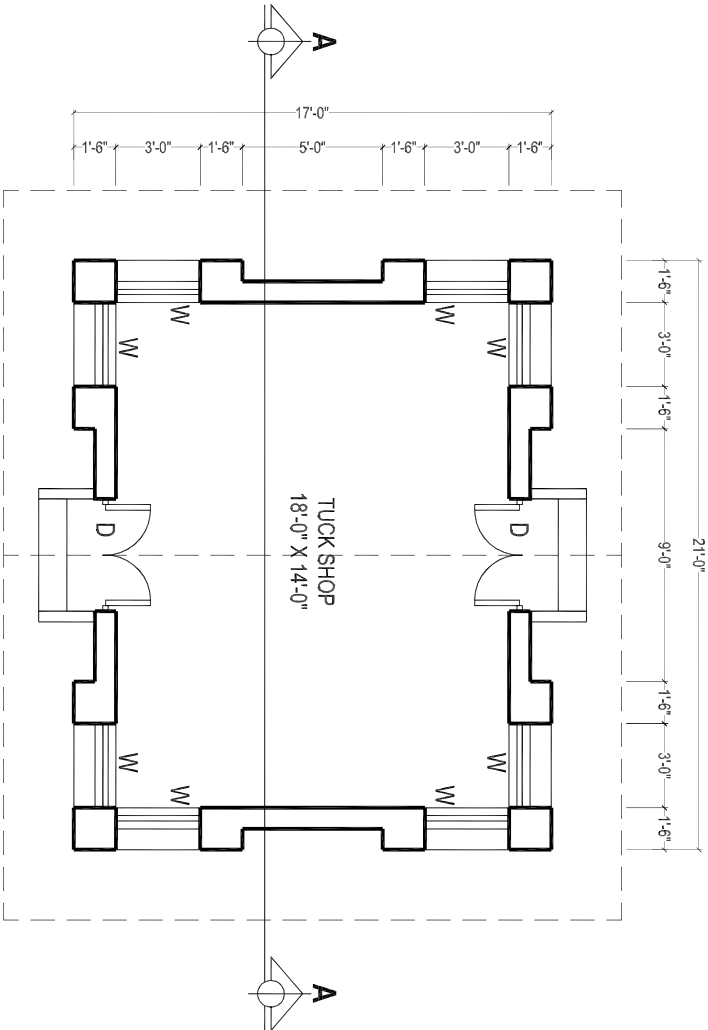


TUCK SHOP
PLAN

COVERED AREA = 357.00 SFT.


CLIENT:		CONSULTANT:		DRAWN		PROJECT:		TITLE:	
 KHYBER PAKHTUNKHWA INTEGRATED TOURISM AND ENTERPRISE DEVELOPMENT PROJECT PMU (KITE) C&W DEPARTMENT KP		 NATIONAL ENGINEERING SERVICES PAKISTAN (PVT.) LTD.		SUBMITTED		REHABILITATION AND REMODELING OF MANKIAL BADA SARAI ROAD IN DISTRICT SWAT - 22 KM LOT-01: KM 0+000 ~ 09+300		REST AREA (TUCK SHOP) PLAN, ELEVATION, SECTION, SPECIFICATION	
				RECOMMENDED					
				CHD/VER					
				APPROVED					
REV	DATE	DESCRIPTION		DATE:		DWG. NO			
				JANUARY 2022		38164/102/TTD/ RAI/OT-01/12			

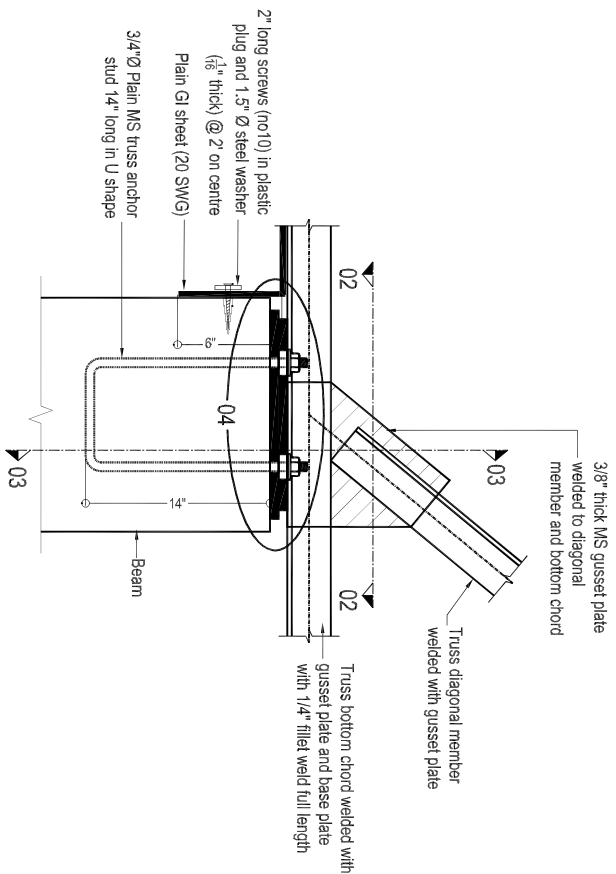


BASE PLATE DETAIL
(All trusses)

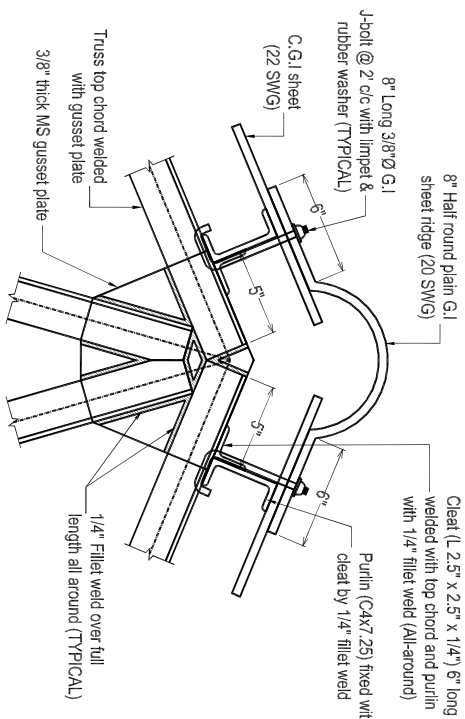


TYPICAL TOP CHORD CONNECTION DETAIL

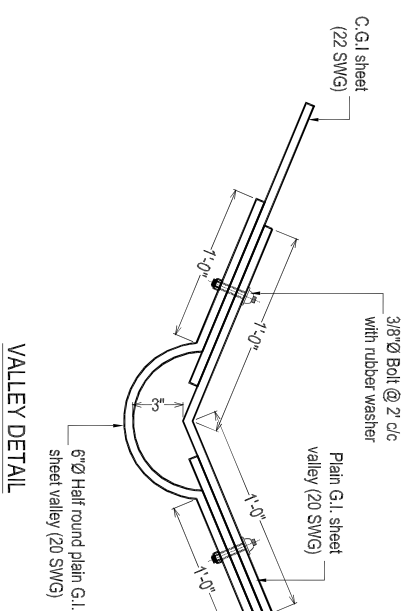


VALLEY DETAIL

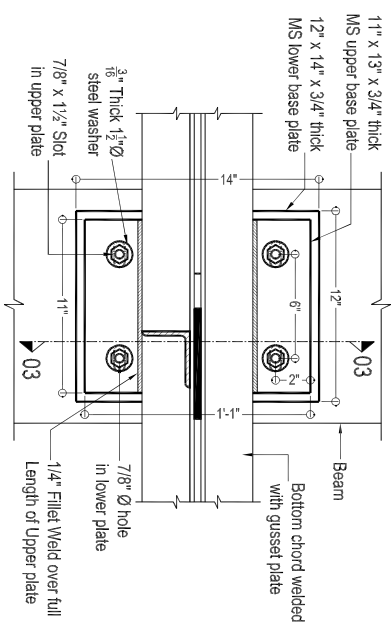


SECTION 02-02

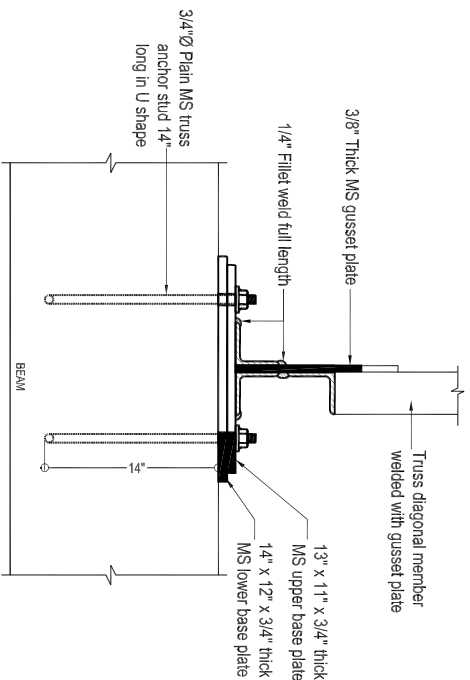


SECTION 03-03

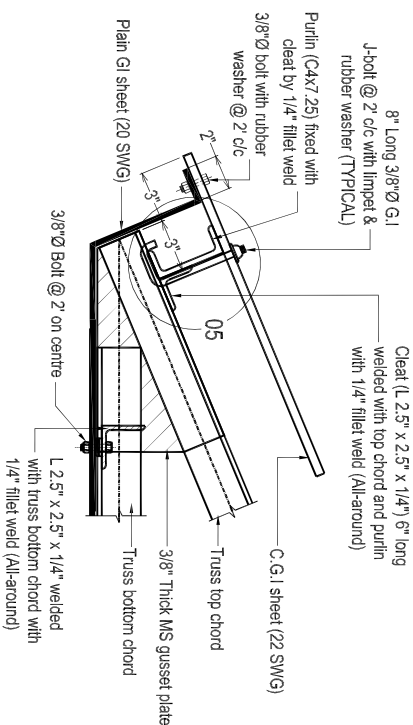


END OF TRUSS PORTION (Elevation,
(All trusses)

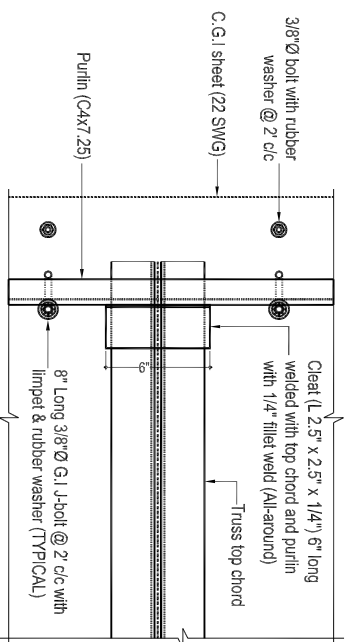

END OF TRUSS PORTION (Plan)

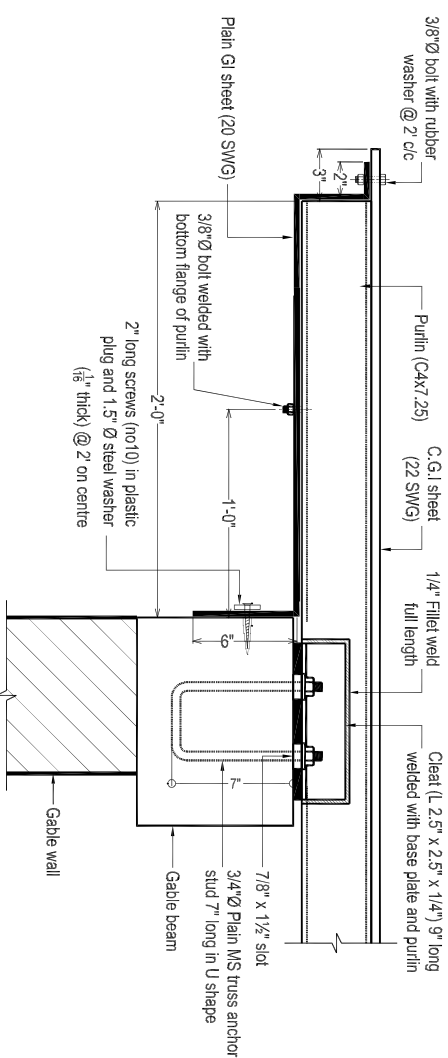


PGI SHEET DETAIL AT GABLE WALL

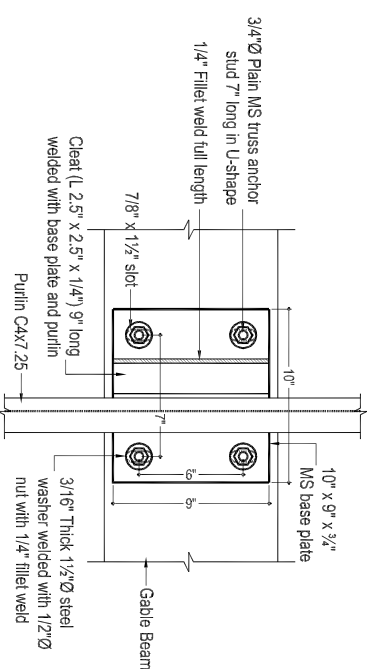

CONNECTION DETAIL FOR PURLIN ON GABLE WALL

ENT:		CONSULTANT:		DRAWN		PROJECT:		TITLE:	
 KHYBER PAKHTUNKHWA INTEGRATED TOURISM AND ENTERPRISE DEVELOPMENT PROJECT PMU (KITE) C&W DEPARTMENT KP		 NATIONAL ENGINEERING SERVICES PAKISTAN (PVT.) LTD.				REHABILITATION AND REMODELING OF MANKIAL BADA SARAI ROAD IN DISTRICT SWAT - 22 KM LOT-01: KM 0+000 ~ 09+300		REST AREA (TUCK SHOP) TRUSS DETAIL	
REV	DATE	DESCRIPTION	APPROVED					DATE:	DWG. NO
								JANUARY 2022	38164102TD/ RALOT-01/13

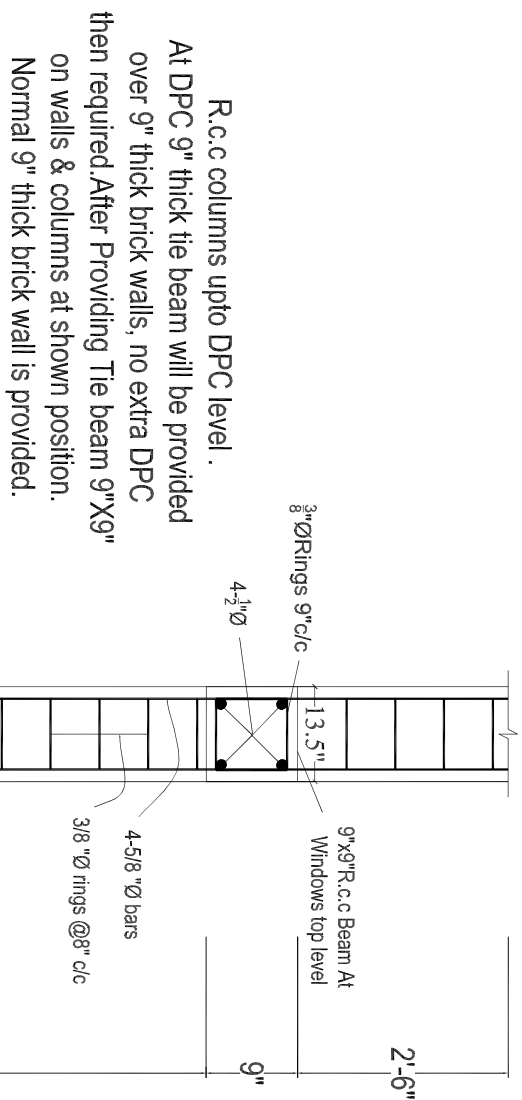


R.c.c columns upto DPC level .
At DPC 9" thick tie beam will be provided over 9" thick brick walls, no extra DPC then required. After Providing Tie beam 9"X on walls & columns at shown position. Normal 9" thick brick wall is provided.

NOTES:-


- (1) ALL REINFORCING STEEL IS DEFORMED AS PER ASTM A-615 40000 PSI MIN. YIELD STRENGTH, AND MIN. ULTIMATE STRENGTH OF 65000 PSI.
- (2) ALL CONCRETE IS 3000 PSI CYLINDER STRENGTH AT 28 DAYS WITH MIN. CEMENT CONTENT 400 kg/m
- (3) CLEAR CONCRETE COVER TO MAIN REINFORCING BARS IS AS BELOW.

SLABS = $3/4"$	FOOTING ON 1:4:8 = $2"$
BEAMS = $1\frac{1}{2}"$	COLUMNS = $1\frac{1}{2}"$
- (4) ALL DRAWINGS SHOULD BE READ IN CONJUNCTION WITH THE RELEVANT ARCHITECTURAL AND SERVICES DGRS.
- (5) LEAN IS 1000 PSI CYLINDER STRENGTH AT 28 DAYS MIN MIX 1:4:8
- (6) ALL LAPS ARE 30 TIMES BAR DIAMETER FOR VERTICAL & 42
- (7) EXCAVATION INCLUDING DEWATERING, BRACING OF EXCAVATION TO SAFEGUARD THE ADJOINING PROPERTY AND LIFE AND DEWATERING PITS IN CASE OF RAIN IS CONTRACTOR RESPONSIBILITY. FOR THAT MATTER, A QUALIFIED GEO-TECHNICAL ENGINEER SHOULD BE APPOINTED ON HIS ROLE.
- (8) (a) 1ST THE BEAM AT FOUNDATION LEVEL.
(b) 2ND THE BEAM AT D.P.C. LEVEL.
(c) 3RD THE BEAM AT WINDOW LINTE LEVEL.
(d) R.C.C. COLUMN $9' \times 9'$ AT CORNER OF BUILDING SHOULD BE PROVIDED.

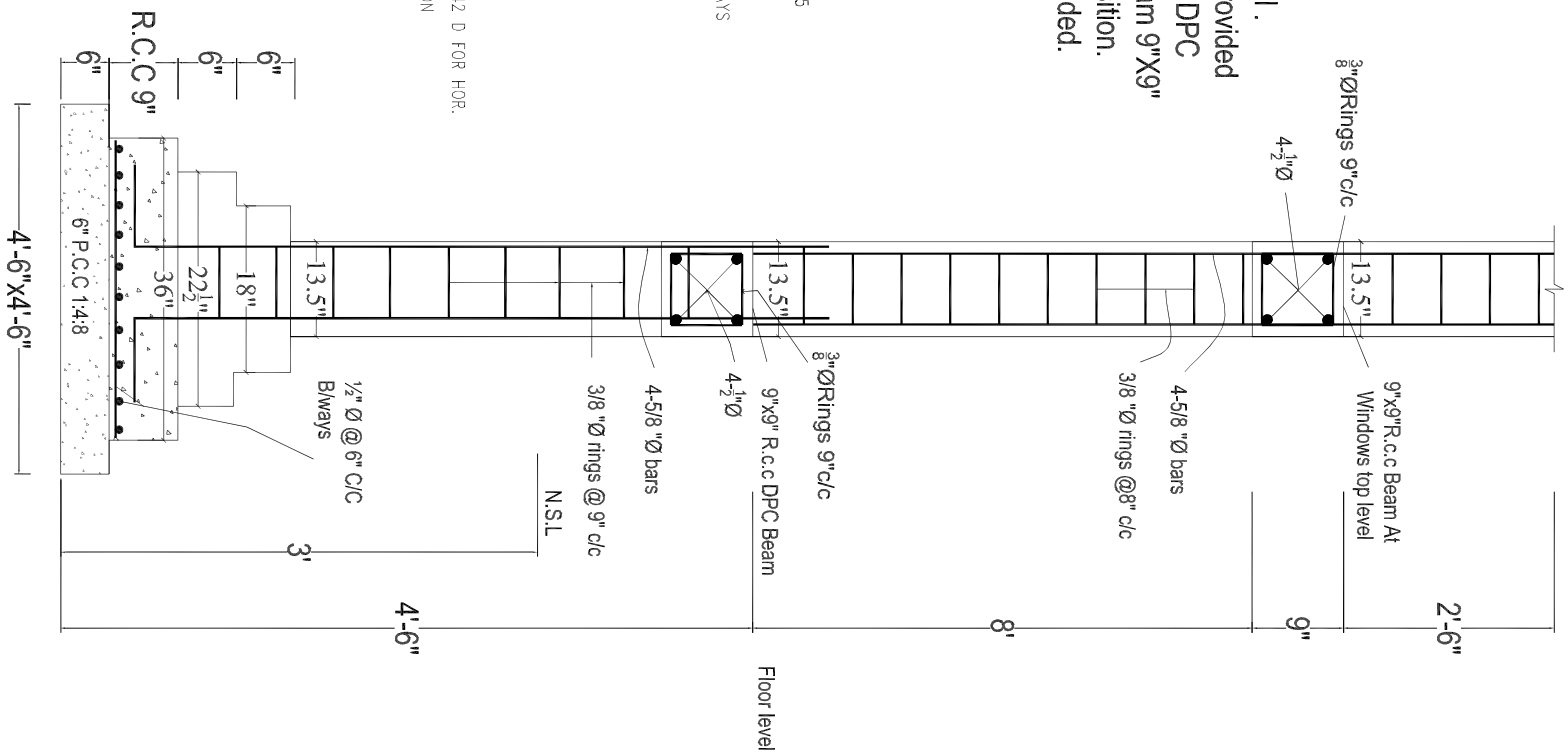


R.c.c Foundation Detail


For R.c.c Column Portion

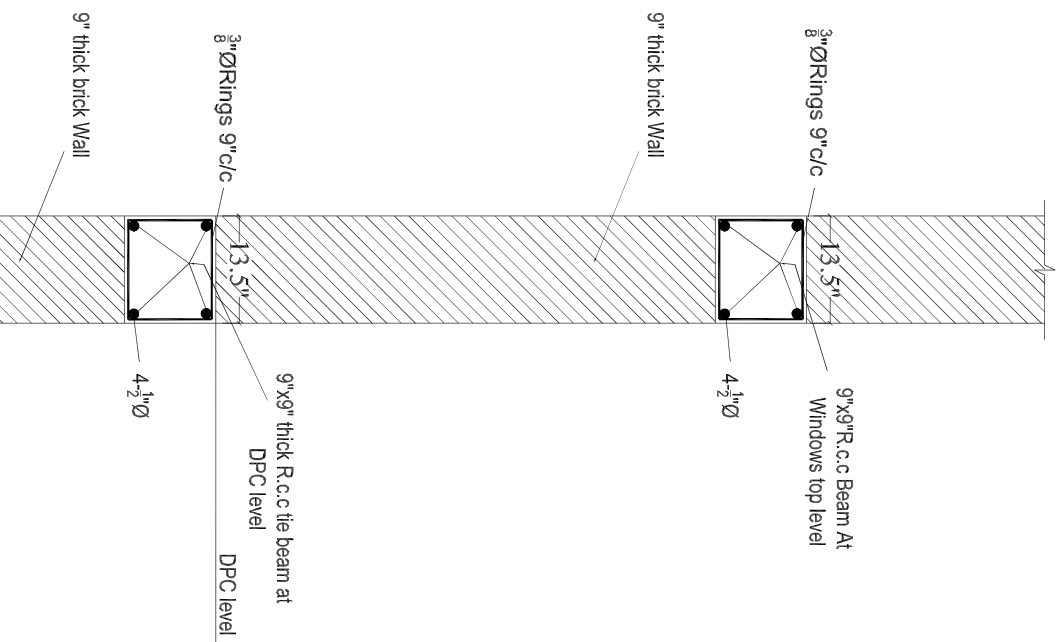

VERANDAH COLUMN DETAIL

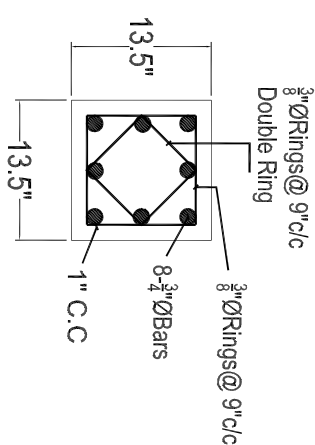


C-2

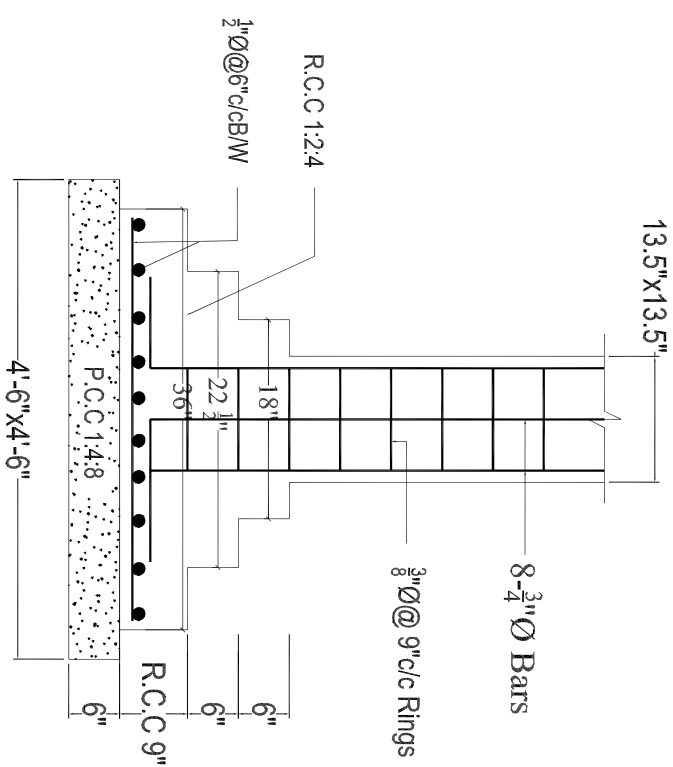


VERANDAH COLUMNS FOUNDATION DETAIL

91

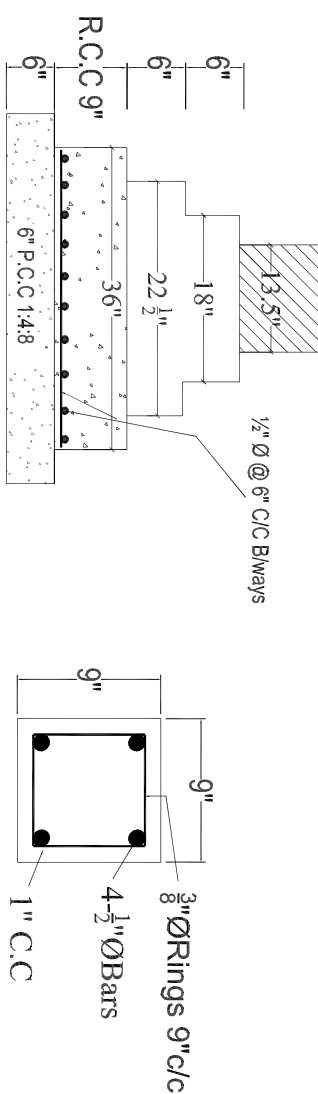


R.C.C. STRIP FOUNDATION


FOR GROUND FLOOR

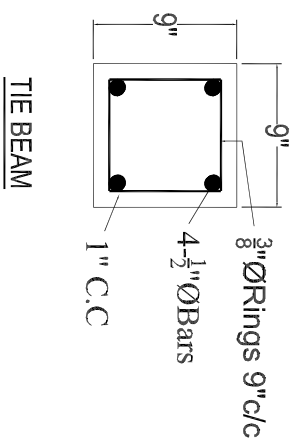


CLIENT: KHYBER PAKHTUNKHWA INTEGRATED TOURISM AND ENTERPRISE DEVELOPMENT PROJECT PMU (KITE) C&W DEPARTMENT KP	CONSULTANT:  NATIONAL ENGINEERING SERVICES PAKISTAN (PVT.) LTD.						DRAWN	PROJECT: REHABILITATION AND REMODELING OF MANKIAL BADA SARAI ROAD IN DISTRICT SWAT - 22 KM LOT-01: KM 0+000 ~ 09+300	TITLE: REST AREA (TUCK SHOP) FOUNDATION, COLUMNS AND WALLS DETAIL	
									DATE: JANUARY 2022	DWG. NO 38164/1027D/ RALOT-01/14

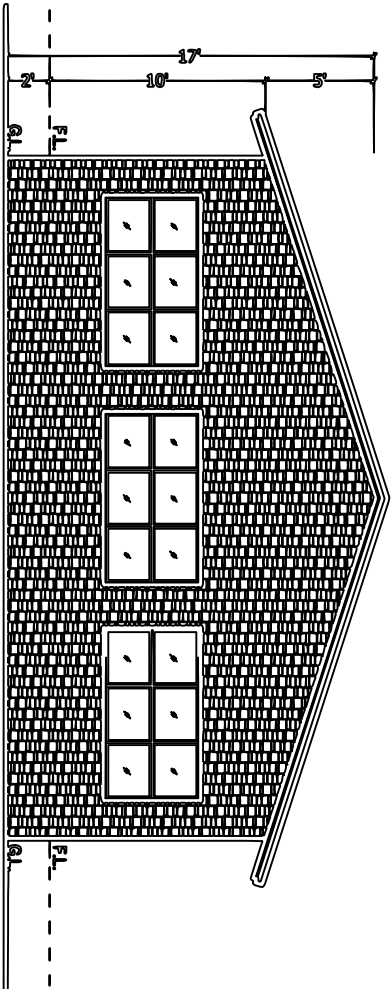

FRONT ELEVATION

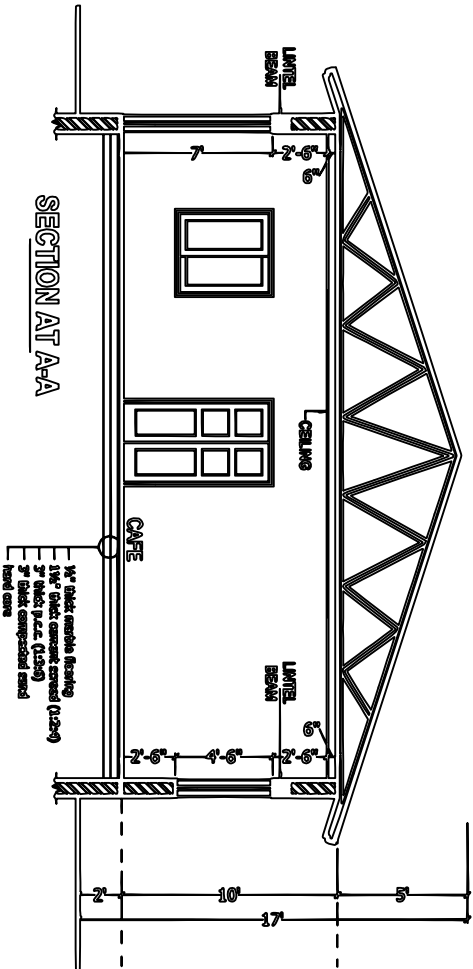

SECTION AT A-A

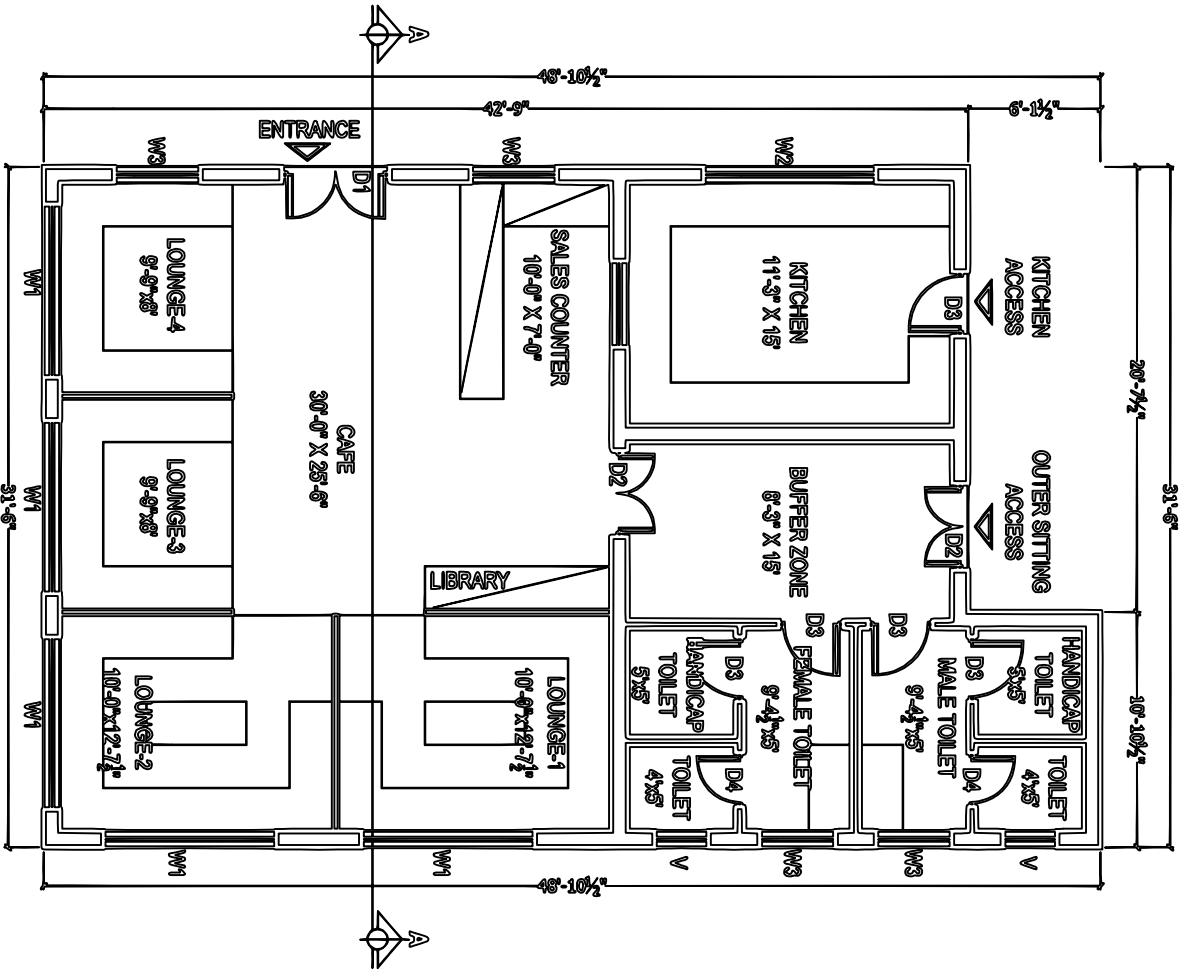


CAFE / KHAWA KHANA
COVERED AREA = 1415 SFT.

SCHEDULE OF OPENING			
S.NO.	TYPE	SIZE	SA LEVEL
01	D1	6'-0" X 7'-0"	+0'-0"
02	D1	4'-0" X 7'-0"	+0'-0"
03	D2	3'-0" X 7'-0"	+0'-0"
04	D3	2'-0" X 7'-0"	+0'-0"
05	W1	6'-0" X 4'-0"	+2'-0"
06	W2	6'-0" X 6'-0"	+3'-0"
07	W3	3'-0" X 4'-0"	+2'-0"
08	V	2'-0" X 2'-0"	+3'-0"


BUILDING SPECIFICATION

- * PCC (1:4:8) IN FOUNDATIONS.
- * 2" THICK DPC (DAMP PROOF COURSE) IN (1:2:4) PCC WITH 2 COATS OF HOT BITUMEN WITH POLYTHENE SHEET.
- * BURNT BRICK MASONRY IN 1:6 CEMENT SAND RATIO MORTAR.
- * 1/2" THICK PLASTER ON WALLS IN 1:6 CEMENT SAND RATIO.
- * ALL LINTELS & BEAMS IN (1:2:4) CEMENT: SAND: AGGREGATE RATIO WITH 14 DAYS CURING.
- * ALL ELECTRICAL WIRING TO BE CONCEALED.
- * ALL LOAD BEARING WALLS SHALL BE MINIMUM 9" THICK.
- * ALL PARTITION WALLS SHALL BE 9" THICK
- * THEN 1 1/2" BRICK TILES SET IN 1:3 CEMENT SAND RATIO.
- * ALL INTER FLOOR SLABS SHALL BE COVERED WITH 2" OF PCC (1:4:8) IN SLOPE THEN 24" X 24" IMPORTED CERAMIC TILES AS APPROVED BY THE ENGINEER.
- * ALL GROUND FLOORS SHALL BE LAID ON COMPACTED EARTH THEN 6" OF WATERED AND RAMMED SAND THEN 4" OF (1:4:8) IN SLOPE THEN 2" (1:2:4) THEN 24" X 24" IMPORTED CERAMIC TILES AS APPROVED BY THE ENGINEER.


CLIENT: KHYBER PAKHTUNKHWA INTEGRATED TOURISM AND ENTERPRISE DEVELOPMENT PROJECT PMU (KITE) C&W DEPARTMENT KP		CONSULTANT: NATIONAL ENGINEERING SERVICES PAKISTAN (PVT.) LTD.								
REV		DATE		DESCRIPTION		APPROVED		PROJECT: REHABILITATION AND REMODELING OF MANKIAL BADA SARAI ROAD IN DISTRICT SWAT - 22 KM LOT-01: KM 0+000 ~ 09+300		
								TITLE: REST AREA (CAFE / KEHWA KHANA) PLAN, ELEVATION, SECTION, SPECIFICATION		
		DATE:				DWG. NO				
		JANUARY 2022				38164/102TTD /		RAI/LOT-01/15		

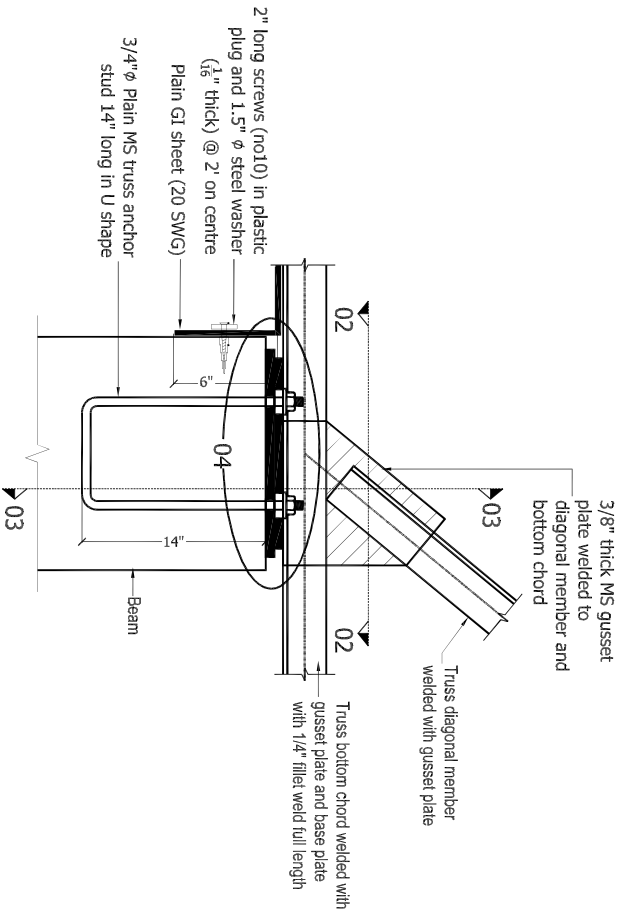


BASE PLATE DETAIL
(All trusses)

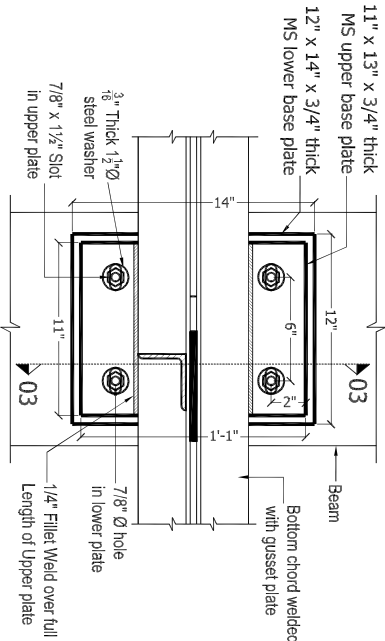


SECTION 02-02

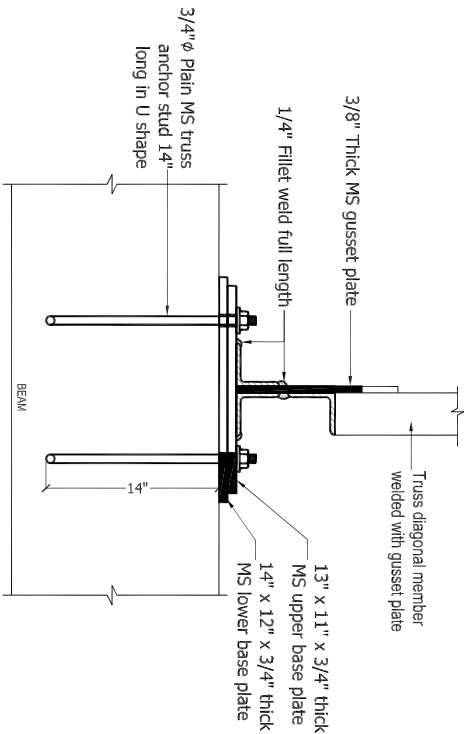


SECTION 03-03

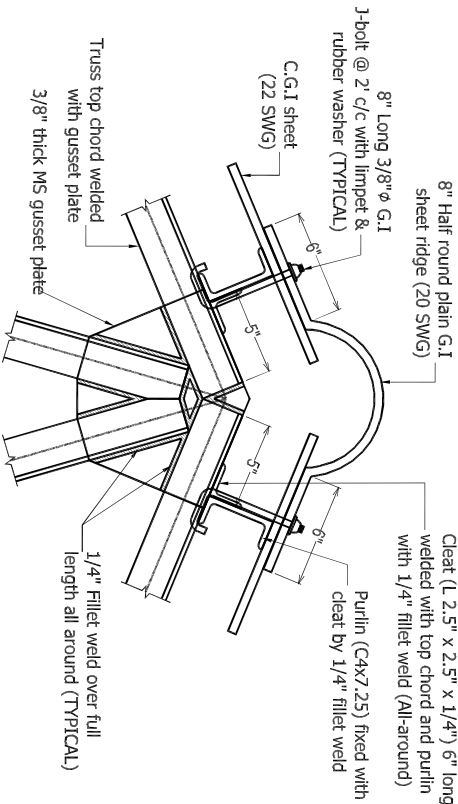


TYPICAL TOP CHORD CONNECTION DETAIL

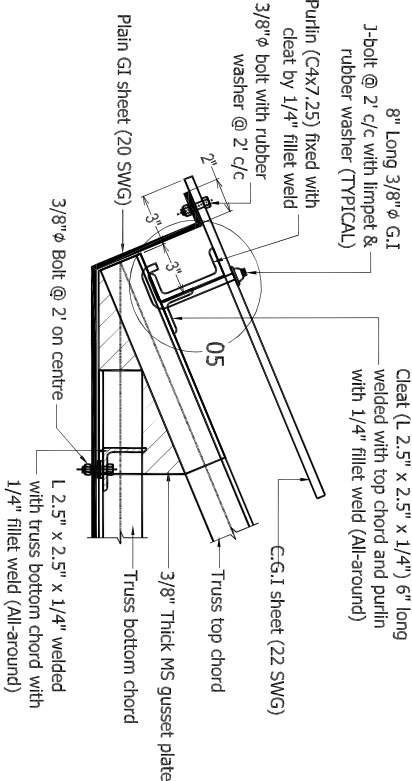


END OF TRUSS PORTION (Elevation)
(All trusses)

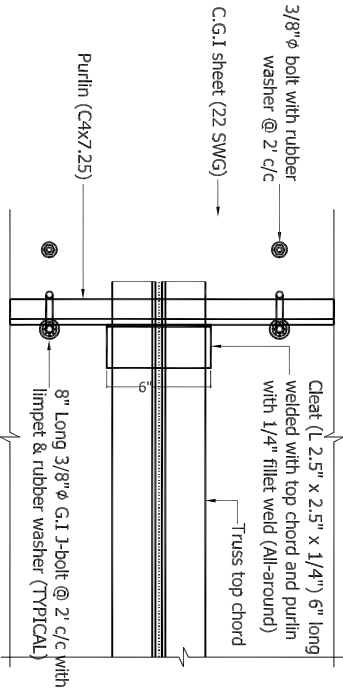


END OF TRUSS PORTION (Plan)

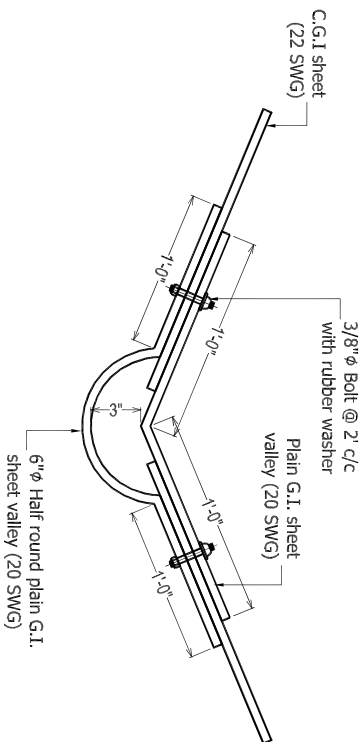

VALLEY DETAIL

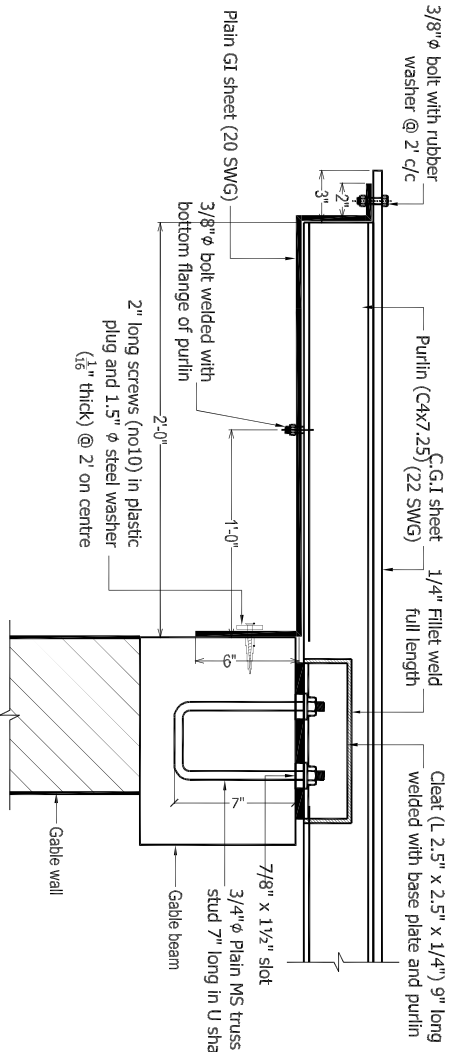


PGI SHEET DETAIL AT GABLE WALL

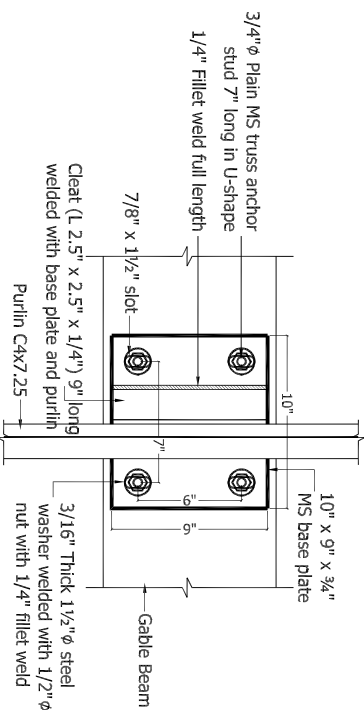

CONNECTION DETAIL
FOR PURLIN ON GABLE WALL


CLIENT:		CONSULTANT:		DRAWN		PROJECT:	
KHYBER PAKHTUNKHWA INTEGRATED TOURISM AND ENTERPRISE DEVELOPMENT PROJECT PMU (KITE) C&W DEPARTMENT KP		NATIONAL ENGINEERING SERVICES PAKISTAN (PVT.) LTD.				REHABILITATION AND REMODELING OF MANKIAL BADA SARAI ROAD IN DISTRICT SWAT - 22 KM LOT-01: KM 0+000 ~ 09+300	
				REV	DATE		
TITLE:		DATE:		DWG. NO		JANUARY 2022	
REST AREA (CAFE/ KEHWA KHANA) TRUSS DETAIL						38164/102TRD/ RALOT-02/16	

R.c.c columns upto DPC level .
At DPC 9" thick tie beam will be provided
over 9" thick brick walls, no extra DPC
then required.After Providing Tie beam 9"x9"
on walls & columns at shown position.
Normal 9" thick brick wall is provided.

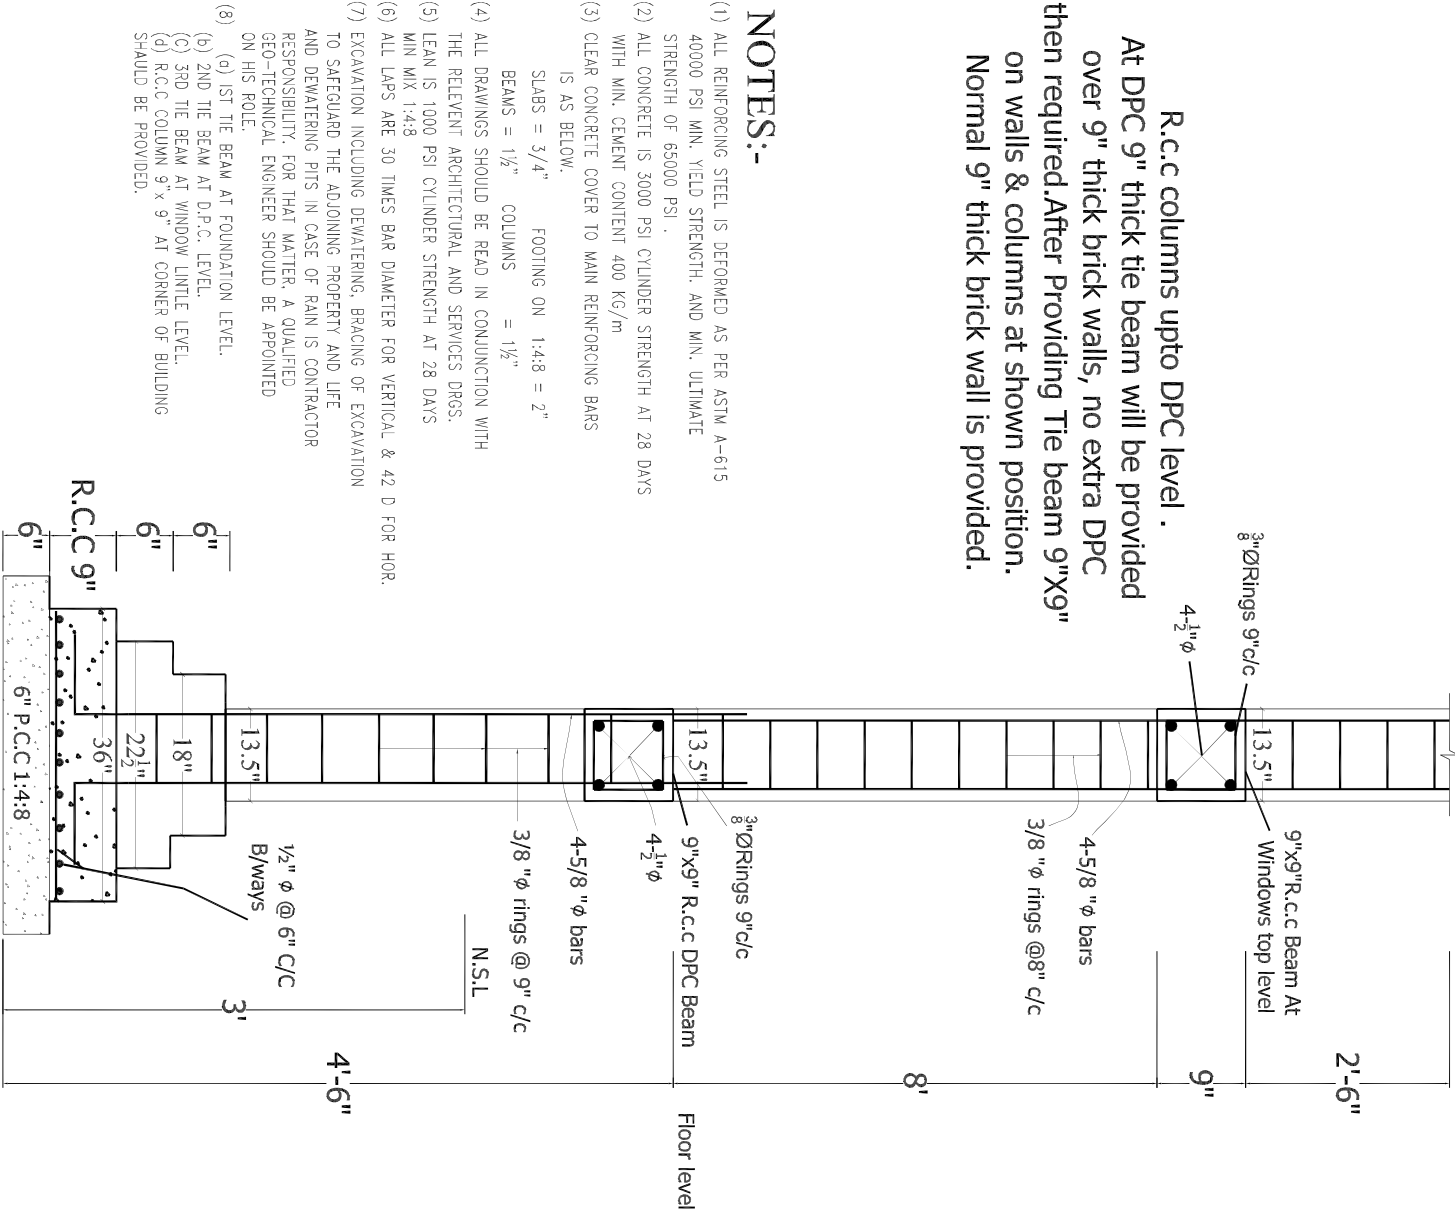


- NOTES:-**
- (1) ALL REINFORCING STEEL IS DEFORMED AS PER ASTM A-615 40000 PSI MIN. YIELD STRENGTH. AND MIN. ULTIMATE STRENGTH OF 65000 PSI .
 - (2) ALL CONCRETE IS 3000 PSI CYLINDER STRENGTH AT 28 DAYS WITH MIN. CEMENT CONTENT 400 KG/m³
 - (3) CLEAR CONCRETE COVER TO MAIN REINFORCING BARS IS AS BELOW.
SLABS = 3/4" FOOTING ON 1:4:8 = 2" BEAMS = 1 1/2" COLUMNS = 1 1/2"
 - (4) ALL DRAWINGS SHOULD BE READ IN CONJUNCTION WITH THE RELEVANT ARCHITECTURAL AND SERVICES DRGS.
 - (5) LEAN IS 1000 PSI CYLINDER STRENGTH AT 28 DAYS MIN MIX 1:4:8
 - (6) ALL LAPS ARE 30 TIMES BAR DIAMETER FOR VERTICAL & 42 D FOR HOR.
 - (7) EXCAVATION INCLUDING DEWATERING, BRACING OF EXCAVATION TO SAFEGUARD THE ADJOINING PROPERTY AND LIFE AND DEWATERING PITS IN CASE OF RAIN IS CONTRACTOR RESPONSIBILITY. FOR THAT MATTER, A QUALIFIED GEO-TECHNICAL ENGINEER SHOULD BE APPOINTED ON HIS ROLE.
 - (8) (a) 1ST TIE BEAM AT FOUNDATION LEVEL.
(b) 2ND TIE BEAM AT D.P.C. LEVEL.
(c) 3RD TIE BEAM AT WINDOW LINTLE LEVEL.
(d) R.C.C COLUMN 9" x 9" AT CORNER OF BUILDING SHOULD BE PROVIDED.

R.c.c Foundation Detail
For R.c.c Column Portion

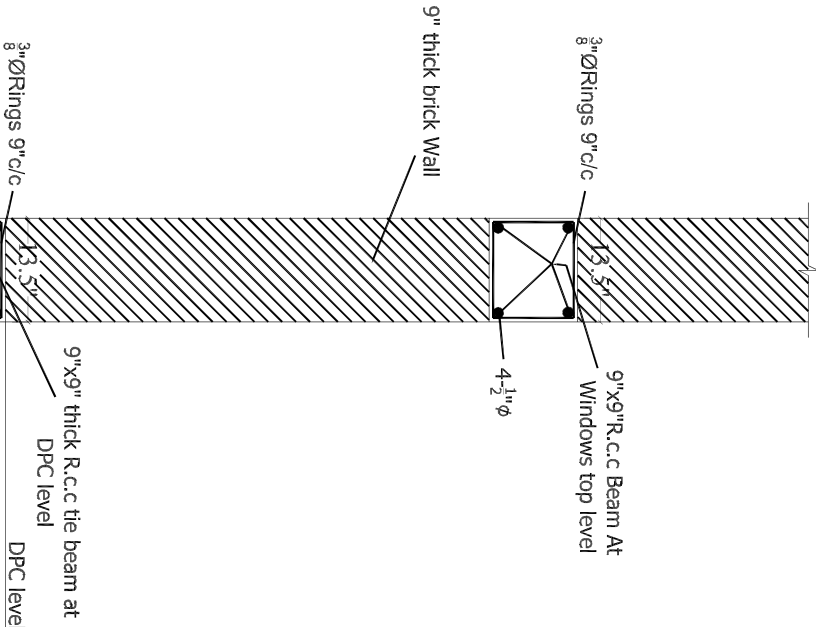


R.C.C. STRIP FOUNDATION
FOR GROUND FLOOR

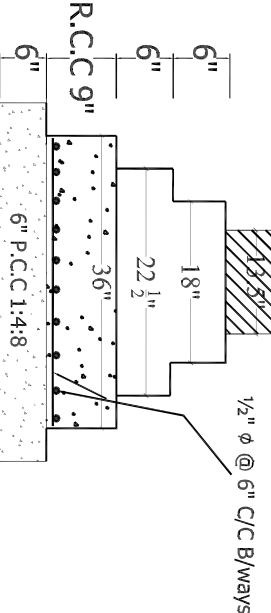


VERANDAH COLUMNS FOUNDATION DETAIL

C-1

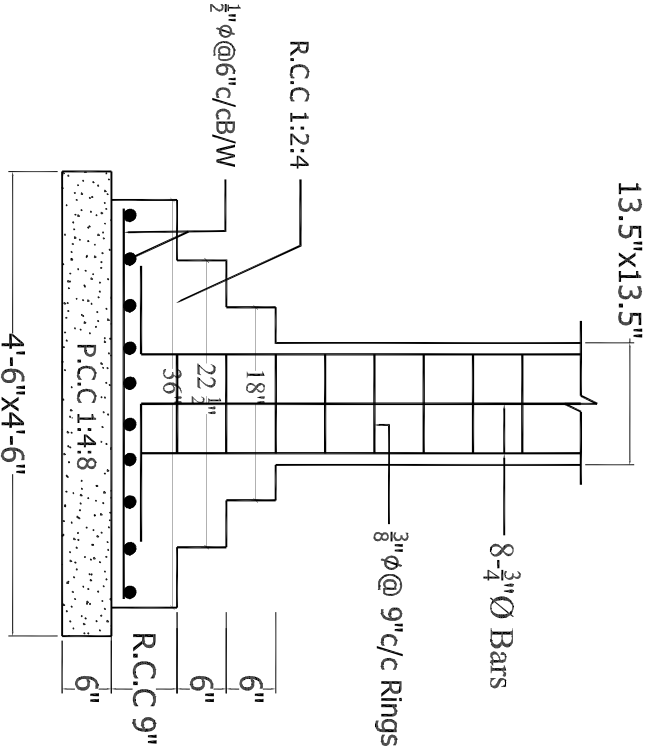


VERANDAH COLUMN DETAIL


C-2

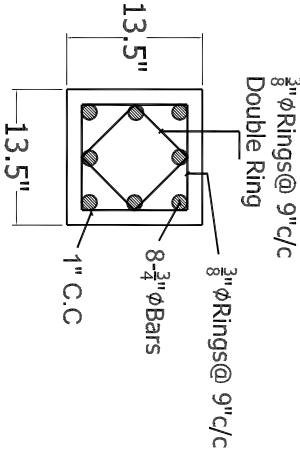

CLIENT:		CONSULTANT:		DRAWN		PROJECT:		TITLE:			
 KHYBER PAKHTUNKHWA INTEGRATED TOURISM AND ENTERPRISE DEVELOPMENT PROJECT PMU (KITE) C&W DEPARTMENT KP		 NATIONAL ENGINEERING SERVICES PAKISTAN (PVT.) LTD.					REHABILITATION AND REMODELING OF MANKIAL BADA SARAI ROAD IN DISTRICT SWAT - 22 KM LOT-01: KM 0+000 ~ 09+300			REST AREA (CAFE/ KEHWA KHANA) FOUNDATION, COLUMNS AND WALLS DETAIL	
REV	DATE	DESCRIPTION	APPROVED								

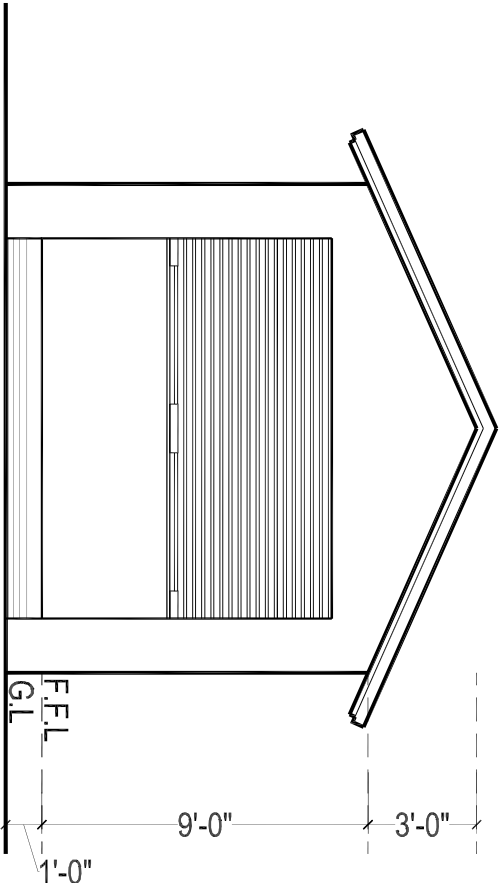

FRONT ELEVATION

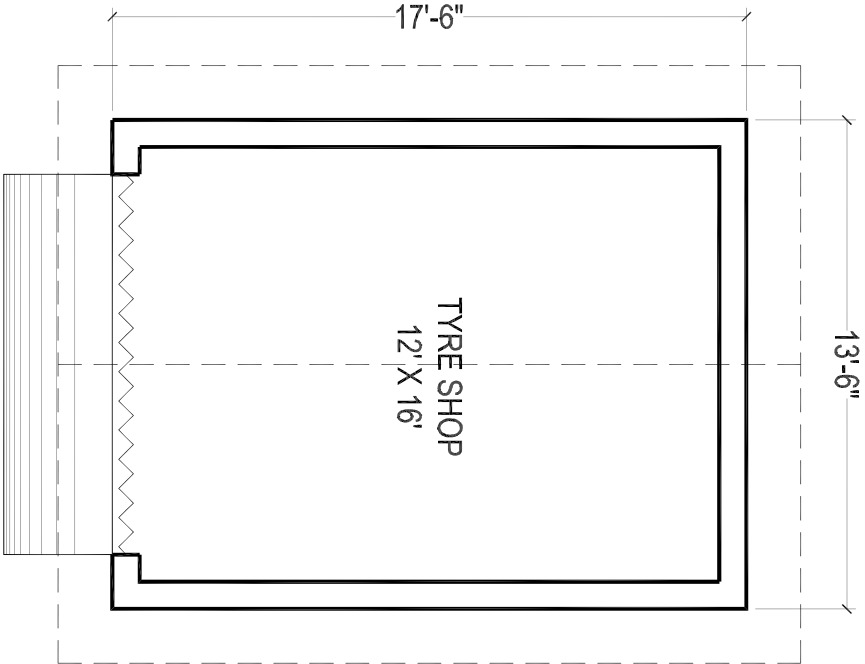

TYRE SHOP

COVERED AREA = 236 SFT

BUILDING SPECIFICATION

- * PCC (1:4:8) IN FOUNDATIONS.
- * 2" THICK DPC (DAMP PROOF COURSE) IN (1:2:4) PCC WITH 2 COATS OF HOT BITUMEN WITH POLYTHENE SHEET.
- * BURNT BRICK MASONRY IN 1:6 CEMENT SAND RATIO MORTAR.
- * 1/2" THICK PLASTER ON WALLS IN 1:6 CEMENT SAND RATIO.
- * ALL LINTELS & BEAMS IN (1:2:4) CEMENT: SAND: AGGREGATE RATIO WITH 14 DAYS CURING.
- * ALL ELECTRICAL WIRING TO BE CONCEALED.
- * ALL LOAD BEARING WALLS SHALL BE MINIMUM 9" THICK.
- * ALL PARTITION WALLS SHALL BE 9" THICK.
- * THEN 1 1/2" BRICK TILES SET IN 1:3 CEMENT SAND RATIO.
- * ALL INTER FLOOR SLABS SHALL BE COVERED WITH 2" OF PCC (1:4:8) IN SLOPE THEN 24" X 24" IMPORTED CERAMIC TILES AS APPROVED BY THE ENGINEER.
- * ALL GROUND FLOORS SHALL BE LAID ON COMPACTED EARTH THEN 6" OF WATERED AND RAMMED SAND THEN 4" OF (1:4:8) IN SLOPE THEN 2" (1:2:4) THEN 24" X 24" IMPORTED CERAMIC TILES AS APPROVED BY THE ENGINEER.

CLIENT:		CONSULTANT:		DRAWN		PROJECT:		TITLE:	
 KHYBER PAKHTUNKHWA INTEGRATED TOURISM AND ENTERPRISE DEVELOPMENT PROJECT PMU (KITE) C&W DEPARTMENT KP		 NATIONAL ENGINEERING SERVICES PAKISTAN (PVT.) LTD.				REHABILITATION AND REMODELING OF MANKIAL BADA SARAI ROAD IN DISTRICT SWAT - 22 KM LOT-01: KM 0+000 ~ 09+300		REST AREA (TYRE SHOP) PLAN, ELEVATION, SPECIFICATION	
REV		DATE		DESCRIPTION		APPROVED		DATE:	
								JANUARY 2022	
								DWG. NO	
								38164/102/TTD / RAI/LOT-01/18	

GOVERNMENT OF KHYBER PAKHTUNKHWA


C & W DEPARTMENT



REHABILITATION AND REMODELING OF MANKIAL BADA SARAI ROAD IN DISTRICT SWAT (22 KM) LOT-01: KM 0+000 ~ 09+300

TENDER DRAWINGS

JANUARY 2022

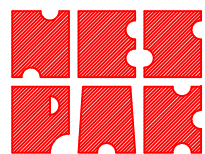

NATIONAL ENGINEERING SERVICES PAKISTAN (PVT.) LIMITED.
NESPAK HOUSE 2nd Floor Attaturk Avenue, Sector G-5/2 Islamabad- Pakistan.

LIST OF DRAWINGS

Sr.No.	TITLE OF DRAWING	DRAWING No.	TOTAL NO OF SHEETS
1	LIST OF DRAWINGS AND GENERAL NOTES	38164/102/TD/LDG001	01
2	KEY MAP	38164/102/TD/KM002	01
3	SYMBOLS AND ABBREVIATIONS	38164/102/TD/SA002A	01
4	ROUTE LOCATION PLAN	38164/102/TD/RLP 01~16	16
5	TYPICAL CROSS SECTIONS	38164/102/TD/TS001	01
6	SCHEDULE OF STRUCTURES	38164/102/TD/SS003,004	02
7	TRAVERSE STATION DATA	38164/102/TD/TS005	01
8	SLAB CULVERT DETAILS (SINGLE CELL)	38164/102/TD/SC007	01
9	TYPICAL CULVERT DETAILS (MULTI CELL)	38164/102/TD/SC008	01
10	TYPICAL SLAB CULVERT REINFORCEMENT DETAILS	38164/102/TD/SC009	01
11	SUPERELEVATION SCHEME ROAD -1	4169/102/TD/SS001~006	06
12	SUPERELEVATION SCHEME ROAD -2	4169/102/TD/SS001~006	06
13	TYPICAL STONE MASONRY RETAINING WALL DETAILS	38164/102/TD/RW011	01
14	GENERAL NOTES FOR STRUCTURES	38164/102/TD/GNS0012	01
15	REBAR SHAPE CODE	38164/102/TD/RS0013	01
16	STRUCTURES DRAWINGS	38164/102/TD/P1G001,002,003	03
17	MISCELLANEOUS PROTECTION DETAIL	38164/102/TD/0014	01
18	TYPICAL DRAIN DETAIL	38164/102/TD/D0015	01
19	TYP DETAIL OF SERVICE DUCTS	38164/102/TD/D0016	01
20	TYPICAL RCC CAUSEWAY DETAILS	38164/102/TD/0017	01
21	TYPICAL SUPERELEVATION DETAILS	38164/102/TD/TS0018	01
22	TYPICAL ROAD SIGN DETAILS	38164/102/TD/RS0019~28	09
23	PAVEMENT MARKING AND ROAD STUDS	38164/102/TD/PMS0029	01
24	METAL GUARD RAIL	38164/102/TD/GR030,031	02
25	DETAIL PLAN & PROFILE DRAWINGS	4169/102/TD/PL&PR 001~032	32

GENERAL NOTES

- ALL DIMENSIONS SHOWN ON PLAN AND PROFILE DRAWINGS ARE IN METERS WHEREAS ANGULAR MEASUREMENTS ARE IN DEGREES, MINUTES AND SECONDS (360° TO A CIRCLE).
- EACH DRAWING SHALL BE READ IN CONJUNCTION WITH OTHER DRAWINGS.
- GRID CO-ORDINATES AND ELEVATIONS ARE BASED ON UTM ZONE 42-N.
- MINOR CHANGES IN HORIZONTAL/VERTICAL ALIGNMENT MAY BE CARRIED OUT AT SITE WITH PRIOR APPROVAL OF THE ENGINEER.
- STRUCTURES SHOWN ON PLAN/PROFILE ARE SYMBOLIC. FOR DETAIL OF STRUCTURES AND PROTECTION WORKS SEE RELEVANT DRAWING. HOWEVER DETAILED INVENTORY OF STRUCTURES SHALL BE PREPARED AS PER SITE CONDITION/REQUIREMENTS AND SUBMITTED TO THE ENGINEER FOR APPROVAL PRIOR TO COMMENCEMENT OF CONSTRUCTION ACTIVITIES AT SITE.
- FOR PAVEMENT MARKING AND ROAD SIGNS, CONTRACTOR SHALL SUBMIT DETAILED PLANS DRAWINGS FOR APPROVAL OF THE ENGINEER.
- LOCATION OF UNDER GROUND CABLES/UTILITIES SHOWN ON PLANS ARE APPROXIMATE. EXACT LOCATION SHALL BE DETERMINED BY THE CONTRACTOR AT HIS OWN COST.
- ANY DAMAGE DONE TO THE UTILITIES DURING EXCAVATION/EXECUTION OF WORKS SHALL BE IMMEDIATELY REPAIRED BY THE CONTRACTOR AT HIS OWN COST TO THE SATISFACTION OF CONCERNED DEPARTMENTS.
- THE SUBGRADE MATERIAL SHALL HAVE A MINIMUM SOAKED C.B.R. OF 30% AT 95% M.D.D. AASHTO T-180 FOR BOTH FILL AND CUT SECTIONS.
- THE LENGTHS, SIZES, SLOPES, INVERT LEVELS AND OTHERS GIVEN DETAILS REGARDING CULVERTS, AS SHOWN IN SCHEDULE OF STRUCTURES ARE TENTATIVE. THE CONTRACTOR SHALL PREPARE SHOP DRAWINGS OF EACH CULVERT LOCATIONS WITH THE REQUIRED SKEW ANGLE AS PER SITE REQUIREMENTS AND SHALL SUBMIT THE SAME TO THE ENGINEER FOR APPROVAL PRIOR TO CONSTRUCTION EXECUTION.
- THE CONTRACTOR SHALL BE RESPONSIBLE TO CATER FOR ALL TEMPORARY TRAFFIC DIVERSIONS BEFORE START OF CONSTRUCTION OF THE ROAD TO THE ENTIRE SATISFACTION OF THE ENGINEER INCLUDING DETOUR ROAD IF REQUIRED AND ITS MAINTENANCE, SPRINKLING OF WATER, GRADING AND COMPACTION WHEN AND WHERE REQUIRED AT HIS OWN COST.
- RETAINING/BREAST/TOE WALL, GUARD RAIL, CONCRETE CURB STONES, FOOTPATH, ROAD SIGNS, GANTRY SIGNS, PAVEMENT STUDS AND OTHER ANCILLARY ITEMS SHALL BE PROVIDED AS PER THE BOQ ITEMS, AS PER SITE REQUIREMENT OR AS DIRECTED BY THE ENGINEER. CONTRACTOR SHALL PREPARE THE SHOP DRAWINGS FOR EACH ACTIVITY/ LOCATION ALONG WITH METHODOLOGY AND SHALL SUBMIT FOR APPROVAL TO THE ENGINEER PRIOR TO START OF CONSTRUCTION.
- TWO COATS OF BITUMEN PAINT SHALL BE APPLIED ON CONCRETE FACES IN CONTACT WITH THE SOIL. COST OF THIS ITEM IS DEEMED TO BE INCLUDED IN THE RELEVANT BOQ ITEM RATES AND NO SEPERATE PAYMENT SHALL BE MADE FOR THIS ITEM OF WORK.
- RETAINING/DRAINAGE STRUCTURES FOUNDATION SHALL BE PLACED ON FIRM, HARD AND ROCKY STRATA, OR AS DIRECTED BY ENGINEER.
- ROADWAY EXCAVATION MATERIAL SHALL BE UTILIZED IN MOST EFFECTIVE MANNER IN THE EMBANKMENT EVEN WITH BLENDING / MIXING WITH THE SUPERIOR MATERIALS (IF REQUIRED, WITHOUT AT ANY EXTRA COST). ROADWAY EXCAVATION SHALL NOT BE DISPOSED OFF OUTSIDE RIGHT OF WAY.
- NSL PROVIDED IN ROAD PROFILE DRAWING IS GENERATED USING TIN, WHICH MAY HAVE SLIGHT VARIATION FROM ACTUAL NSL AT SITE. PRIOR TO EXECUTION, JOINT CROSS SECTION / ACTUAL NSL OF DESIGN CENTER LINE WILL BE PROVIDED TO M/S NESPAK TO FINALIZE THE ROAD PROFILE PRIOR TO COMMENCE CONSTRUCTION ACTIVITIES AT SITE.



KHYBER PAKHTUNKHWA
INTEGRATED TOURISM
AND ENTERPRISE
DEVELOPMENT PROJECT
C&W DEPARTMENT, KP



NATIONAL ENGINEERING SERVICES
PAKISTAN (PVT.) LTD.

REV.	DATE	DESCRIPTION	APPROVED	APPROVED

PROJECT:

CONSTRUCTION OF
MANKIAL BADA SERA ROAD
PROJECT (22 Km)

TITLE

LIST OF DRAWINGS
& GENERAL NOTES

DATE

JANUARY, 2021

DWG NO.

38164/102/TD/LDG001

SYMBOLS

DESIGN CENTER LINE

AGRICULTURE LAND

LAND ACQUISITION

TREES

BUSHES

MOSQUE

PERMANENT HOUSE / TEMPORARY

GRAVES / GRAVE YARD

TELEPHONE POLE

ELECTRIC & T&T LINE

DIRT TRACK

METALLED ROAD

ELECTRIC POLE

HIGH TENSION LINE PYLON

HORIZONTAL CURVE DATA

GRID NORTH

TRAVERSE /BM POINTS

POINT OF INTERSECTION

FENCE

SUI GAS & WATER PIPE LINE

TUBE WELL

BOUNDARY LINE

MANHOLE

NULLAH

CULVERT / BRIDGE

T&T BOX

HAND PUMP

CANAL / DRAIN

LINED WATER COURSE

UNLINED WATER COURSE

SPUR STRUCTURE

GRID LINE

SPOT LEVEL (TYP.)

ROAD SIGN (IN PLAN)






EXISTING GROUND LEVEL (PROFILE)

FINISHED GRADE LINE

C/WAYS IN PROFILE

CULVERT IN PROFILE


C/WAYS IN PLAN

     

ABBREVIATIONS

A	AREA
ALIG.	ALIGNMENT
B	BREADTH
BC	BOX CULVERT
B.M	BENCH MARK
BOP	BEGINNING OF PROJECT
C	CHORD LENGTH
C.B.R	CALIFORNIA BEARING RATIO
C/C	CENTER TO CENTER
CHD.	CHECKED
C/L & E	CENTER LINE
CM/cm	CENTIMETER
CONC.	CONCRETE
CONST/JT	CONSTRUCTION JOINT
CS	CURVE TO SPIRAL
CUL	CULVERT
Cu.m	CUBIC METER
CURVE LEN	VERTICAL CURVE LENGTH
DC	DEPTH OF CUT
D _a	DEGREE OF CURVE (BY ARC)
D _c	DEGREE OF CURVE (BY CHORD)
DEG	DEGREE
DIA.	DIAMETER
DM.	DIMENSION
D/S	DOWNSTREAM
D.S.T	DOUBLE SURFACE TREATMENT
DRG.	DRAWING
E	EASTING, EAST, EXTERNAL DISTANCE (SHIFT)
ELEV./EL	ELEVATION
EOP	END OF PROJECT
EXP/JT	EXPANSION JOINT
G.I	GALVANIZED IRON
H/HOR.	HORIZONTAL
H.T/L.T	HIGH TENSION/LOW TENSION
HF	HEIGHT OF FILL
HFL	HIGH FLOOD LEVEL
HWY.	HIGHWAY
I	DEFLECTION ANGLE (HORIZONTAL CURVE)
I _c	CIRCULAR DEFLECTION ANGLE
ILL	INVERT LEVEL
K	SMOOTHNESS FACTOR (IN CASE OF VERTICAL CURVE)
Kg.	KILOGRAM
KM/Km	KILOMETER
L	LENGTH OF HORIZONTAL CURVE/SPIRAL
LINE.M	LINEAR METER
LHS.	LEFT HAND SIDE
LT.	LEFT
LT	LONG TANGENT
M/m	METER
M	MIDDLE ORDINATE
MAX.	MAXIMUM
M.H	MAN HOLE
MIN.	MINIMUM
mm	MILLIMETER
N.S.L	NATURAL SURFACE LEVEL (E.G.L)
N	NORTHING, NORTH
NO.	NUMBER
N.T.S	NOT TO SCALE

P	OFFSET OF TANGENT LINE TO PC OF SHIFTED CIRCLE CURVE
PC	POINT OF HORIZONTAL CURVATURE (START OF HORIZONTAL CURVE)
P.C.	REINFORCED CONCRETE PIPE CULVERT
PGL	PROFILE GRADE LINE
P.I	PLASTICITY INDEX
PI	POINT OF HORIZONTAL INTERSECTION
PR	POINT OF ROTATION
PT	POINT OF HORIZONTAL TANGENCY (END OF HORIZONTAL CURVE)
R	RADIUS OF HORIZONTAL CURVE
R.C	REINFORCED CONCRETE
REINF.	REINFORCEMENT
REV.	REVISION
RHS.	RIGHT HAND SIDE
R.O.W.	RIGHT OF WAY
RT.	RIGHT
R/W	RETAINING WALL
RWC	RELOCATED WATER COURSE
S	SLOPE GRADIENT (PERCENT)
SE	SUPERELEVATION
S.B.P	SHOULDER BREAK POINT
S.C.	SLAB CULVERT
SC	SPIRAL TO CURVE, SLAB CULVERT
SHLD	SHOULDER
Sq.m	SQUARE METER
S.T.	SHORT TANGENT
ST	SPIRAL TO TANGENT
STA./STA	STATION (CHAINAGE)
STRUCT	STRUCTURE
SUPEREL	SUPERELEVATION
S'WALK	SIDE WALK
T	TANGENT LENGTH OF HORIZONTAL CURVE
TS	TANGENT TO SPIRAL
T.S.T	TRIPPLE SURFACE TREATMENT
TAN.	TANGENT
TH	THICKNESS
TR	TRANSITION
TYP.	TYPICAL
U/S	UPSTREAM
V	VERTICAL
VAR.	VARIABLE
VER.	VERIFIED
VPC	VERTICAL POINT OF CURVATURE (START OF VERTICAL CURVE)
VPI	VERTICAL POINT OF INTERSECTION OF PROFILE GRADE.
VPT	VERTICAL POINT OF TANGENCY (END OF VERTICAL CURVE)
W.	WEST, WIDTH OF ROADWAY
W.B.M	WATER BOUND MACADAM
WC	WATER COURSE
X	DISTANCE, PERPENDICULAR TO THE TANGENT, FROM BEGINNING TO THE END OF SPIRAL
Y	DISTANCE, PERPENDICULAR TO THE TANGENT, FROM BEGINNING TO THE END OF SPIRAL
θ	SKEW ANGLE

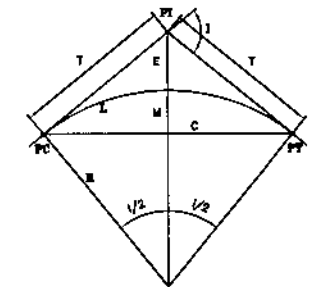

CIRCULAR CURVE PARAMETERS



KHYBER PAKHTUNKHWA
INTEGRATED TOURISM
AND ENTERPRISE
DEVELOPMENT PROJECT
C&W DEPARTMENT, KP



NATIONAL ENGINEERING SERVICES
PAKISTAN (PVT.) LTD.

REV.	DATE	DESCRIPTION	APPROVED	APPROVED

PROJECT:
CONSTRUCTION OF
MANKIAL BADA SERA ROAD
PROJECT (22 Km)

TITLE
SYMBOLS AND ABBREVIATIONS

DATE
JANUARY, 2021

DWG NO.
38164/102/TD/SA002A

SUMMARY OF SURVEY CONTROL POINTS

SR. No.	Easting (m)	Northing (m)	Elevation (m)	Code	SR. No.	Easting (m)	Northing (m)	Elevation (m)	Code
1	185838.79	3087089.97	1368.40	BK-1/CP-138	36	253535.00	3074925.34	1289.37	BK-36
2	186537.59	3082353.05	1412.03	BK-2	37	253676.01	3074862.46	1288.25	BK-37
3	186583.60	3081938.91	1414.28	BK-3	38	258564.58	3074486.67	1288.12	BK-38
4	188000.67	3077640.99	1476.53	BK-4	39	259003.26	3074734.04	1282.74	BK-39
5	188299.31	3077119.14	1476.41	BK-5	40	265168.76	3075304.87	1220.53	BK-40
6	190494.00	3073513.35	1434.17	BK-6	41	267485.96	3071646.20	1230.97	BK-40A
7	190599.66	3073344.95	1432.25	BK-7	42	267304.37	3071940.87	1236.25	BK-41
8	193574.38	3069231.04	1437.73	BK-8	43	185843.88	3087075.09	1368.98	BM-1
9	194437.32	3068864.47	1466.58	BK-9	44	185886.39	3086688.61	1371.36	BM-2
10	196510.39	3069085.22	1457.76	BK-10	45	188016.96	3077634.16	1476.90	BM-3
11	196870.77	3068929.37	1432.54	BK-11	46	188320.20	3077108.76	1474.73	BM-4
12	202128.29	3065216.25	1305.24	BK-12	47	193987.84	3068989.10	1444.42	BM-5
13	202421.54	3065227.74	1300.96	BK-13	48	194474.49	3068761.13	1456.00	BM-6
14	205884.23	3063305.82	1271.54	BK-14	49	201870.99	3065606.53	1308.01	BM-7
15	205839.31	3062816.20	1270.03	BK-15	50	210118.18	3061248.78	1270.12	BM-7A
16	210661.63	3061602.44	1275.02	BK-16	51	202024.68	3065416.60	1304.84	BM-8
17	210983.02	3062140.22	1292.13	BK-17	52	210425.39	3061485.61	1271.13	BM-8A
18	213449.71	3063620.71	1247.89	BK-18	53	217453.08	3061470.52	1193.19	BM-09
19	214086.22	3063344.61	1234.69	BK-19	54	218019.56	3061072.97	1182.37	BM-10
20	219044.66	3061405.99	1178.37	BK-20	55	225390.70	3065658.60	1183.80	BM-11
21	219477.51	3061550.24	1180.63	BK-21	56	225732.66	3065975.56	1186.97	BM-12
22	222445.68	3063380.33	1162.29	BK-22	57	235197.72	3069377.50	1266.17	BM-13
23	222704.22	3063536.18	1162.19	BK-23	58	235495.23	3069461.26	1267.78	BM-14
24	226034.09	3066166.04	1189.59	BK-24	59	243711.37	3071573.75	1350.26	BM-15
25	226495.67	3066470.58	1197.39	BK-25	60	244014.31	3071620.97	1346.11	BM-16
26	230337.92	3067276.84	1208.14	BK-26	61	252361.44	3074956.51	1292.76	BM-17
27	230748.54	3067418.83	1211.79	BK-27	62	252818.91	3075136.51	1300.68	BM-18
28	234667.28	3069232.63	1252.41	BK-28	63	261600.27	3075953.44	1249.07	BM-19
29	235192.19	3069411.70	1265.20	BK-29	64	261817.46	3075944.64	1254.76	BM-20
30	239748.26	3070658.00	1308.78	BK-30	65	267497.24	3071635.18	1230.69	BM-21
31	240173.01	3070732.39	1325.63	BK-31	66	267502.09	3071531.05	1229.01	BM-22
32	244127.35	3071682.51	1350.72	BK-32	67	223930.09	3066420.57	1188.05	F-C
33	244769.53	3071767.24	1336.00	BK-33	68	263125.31	3079825.61	1269.96	NHA
34	248954.22	3073626.92	1322.08	BK-34	69	188130.92	3088698.65	1385.90	TP-12
35	249237.99	3073754.75	1319.26	BK-35	70	188809.12	3089029.15	1395.26	TP-14



KHYBER PAKHTUNKHWA
INTEGRATED TOURISM
AND ENTERPRISE
DEVELOPMENT PROJECT
C&W DEPARTMENT, KP






NATIONAL ENGINEERING SERVICES
PAKISTAN (PVT.) LTD.

REV.	DATE	DESCRIPTION	APPROVED	DRAWN	SUBMITTED	RECOMMENDED	CHD./VER.	APPROVED



PROJECT:
CONSTRUCTION OF
MANKIAL BADA SERA ROAD
PROJECT (22 Km)

TITLE
TRAVERSE STATIONS
DATE
JANUARY, 2021
DWG NO.
38164/102/TD/ SS003D

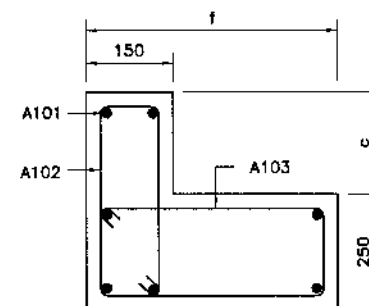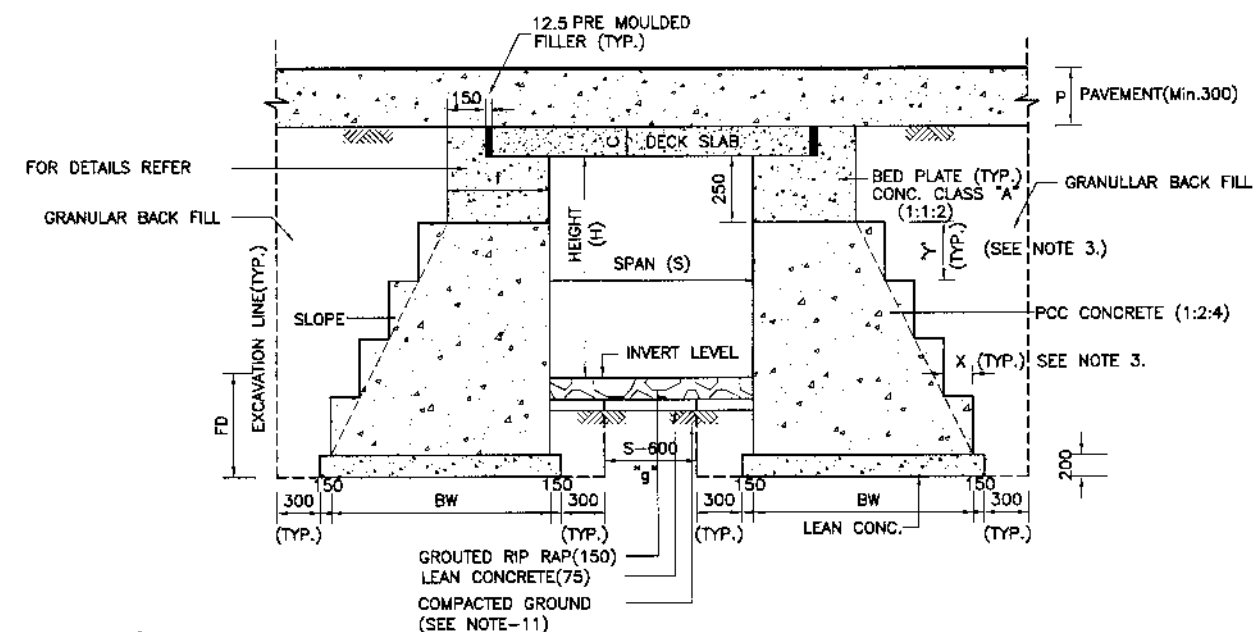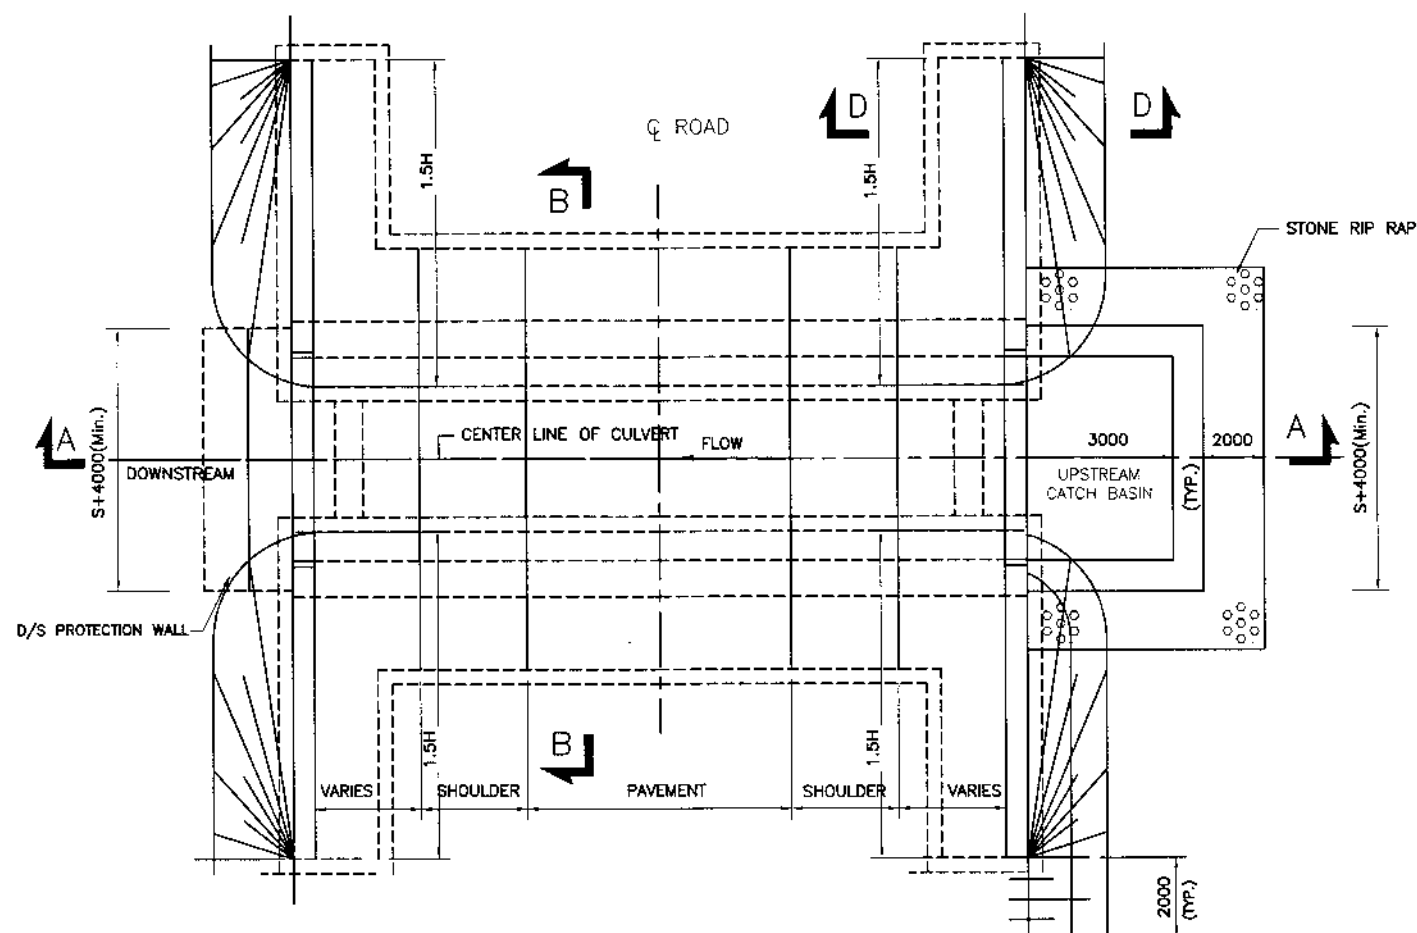

- NOTES:—

1. ALL DIMENSIONS ARE IN MILLIMETERS UNLESS NOTED OTHERWISE.
2. READ THIS DWG. IN CONJUNCTION WITH DWG. No 38164/102/TD/009.
3. DIMENSION 'X' & 'Y' SHALL BE FIXED FOR EACH INDIVIDUAL CASE DEPENDING UPON SLOPE OF THE MASONARY WALL.
4. FOR DIMENSION BW,c,f,FD,H AND S REFER TABLES ON DWG. No. 38164/102/TD/008
5. EXPANSION JOINT BETWEEN DECK SLAB AND BED PLATE SHALL NOT BE PAID SEPERATELY.
6. FOR DETAILS OF REINFORCEMENT IN BED PLATE REFER DWG.No.38164/102/TD/007
7. FOR DECK SLAB AND EDGE BEAM REINFORCEMENT, SEE DETAILS ON DWG.
8. A MINIMUM OF 1500 mm HIGH RETAINING WALL TYPE RW-1 SHALL BE CONSTRUCTED AT D/S OF ALL THOSE CULVERTS WHOSE INTRUSION OF CULVERT ABUTMENT INTO NATURAL GROUND IS LESS THAN 1000 AT D/S OF CVLVERT. THIS HEIGHT MAY BE INCREASED DEPENDING UPON D/S SLOPE WITH PRIOR APPROVAL OF THE ENGINEER.
9. IN CASE OF MILD SLOPES AT D/S, CUTOFF WALL MAY BE CONSTRUCTED AT AN HORIZONTAL OFFSET (MAX. UPTO 2000) AWAY FROM THE ABUTMENT. IN SUCH CASES, SPACE BETWEEN THE ABUTMENT AND D/S CUTOFF WALL SHALL BE LINED WITH 300 THICK GROUTED RIPRAP.
10. HEIGHT OF WALL ALONG U/S CATCH BASIN MAY VARY DEPENDING UPON SITE CONDITION WITH PRIOR APPROVAL OF THE ENGINEER.
11. IN CASE DIMENSION 'g' IS LESS THAN 1000, THE EARTHEN WEDGE SHALL BE REMOVED AND REPLACED WITH APPROVED BACKFILL MATERIAL.
12. WEEP HOLES SHALL BE PROVIDED ALONG OUTLET WING WALL AT A LEVEL FLUSH WITH CULVERT INLET AT $\phi 2.0m$ C/C .

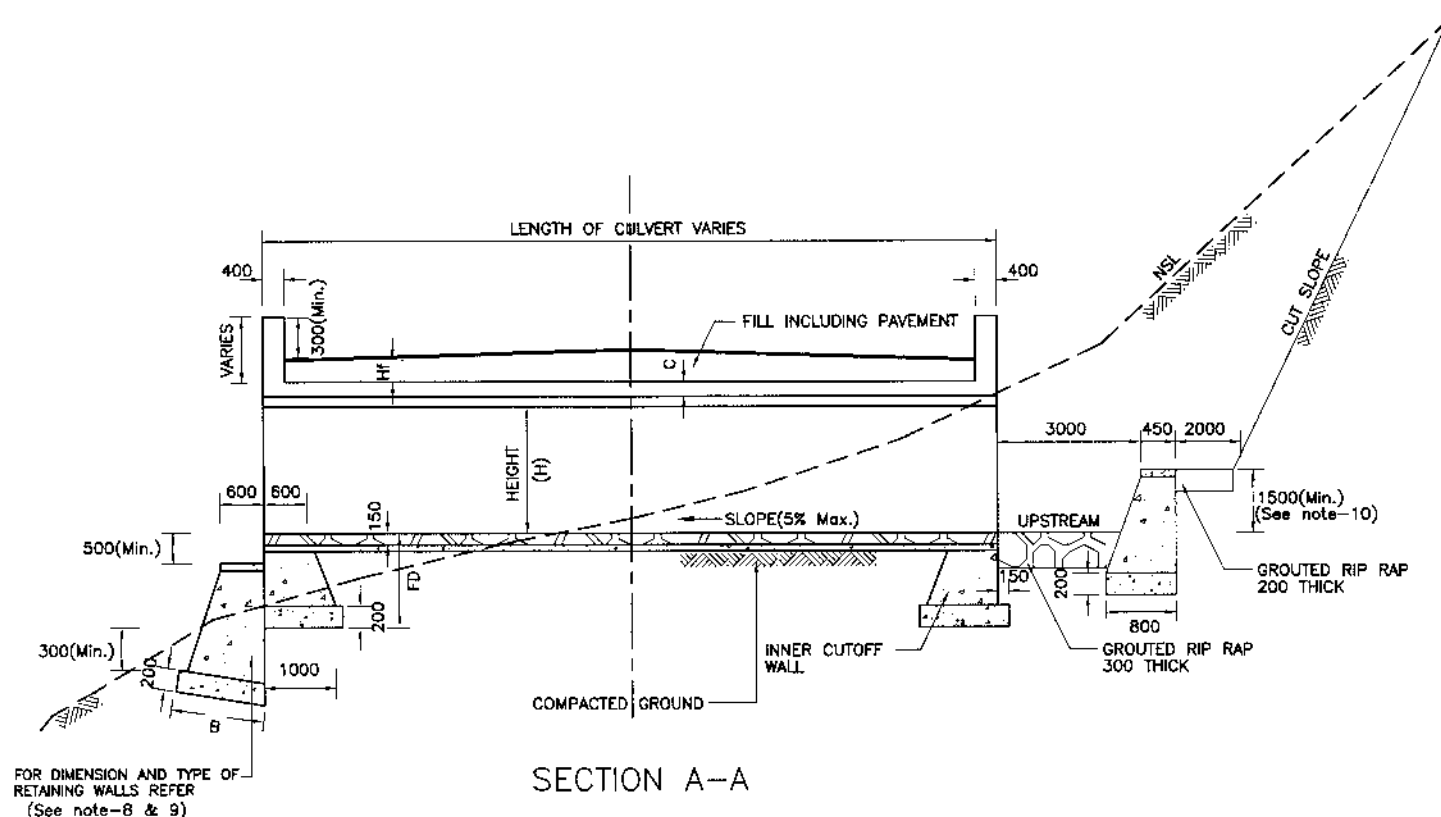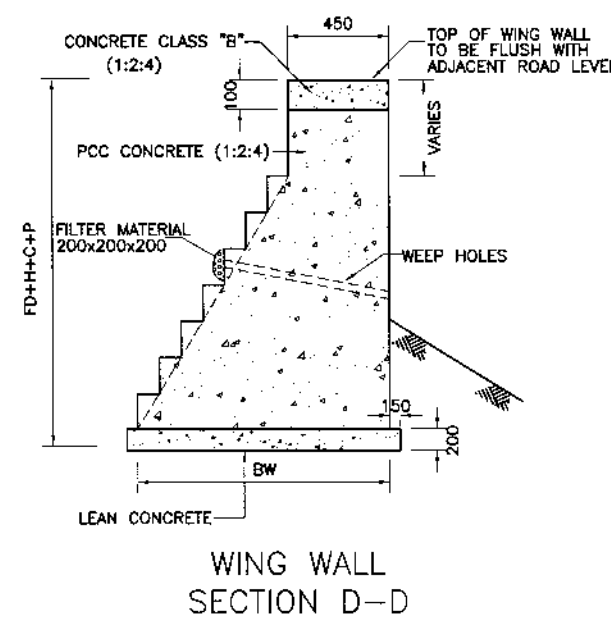

NEFA

NATIONAL ENGINEERING SERVICES
PAKISTAN (PVT.) LTD.

				DRAWN	
				SUBMITTED	
				RECOMMENDED	
				CHD./VER.	
REV.	DATE	DESCRIPTION	APPROVED	APPROVED	

PROJECT:

CONSTRUCTION OF
MANKIAL BADA SERA ROAD
PROJECT (22 Km)

	TITLE
--	-------



TYPICAL CULVERT DETAILS
(SINGLE CELL)

DATE _____

JANUARY, 2021


DWG NO.

38164/102/TD/ SC007

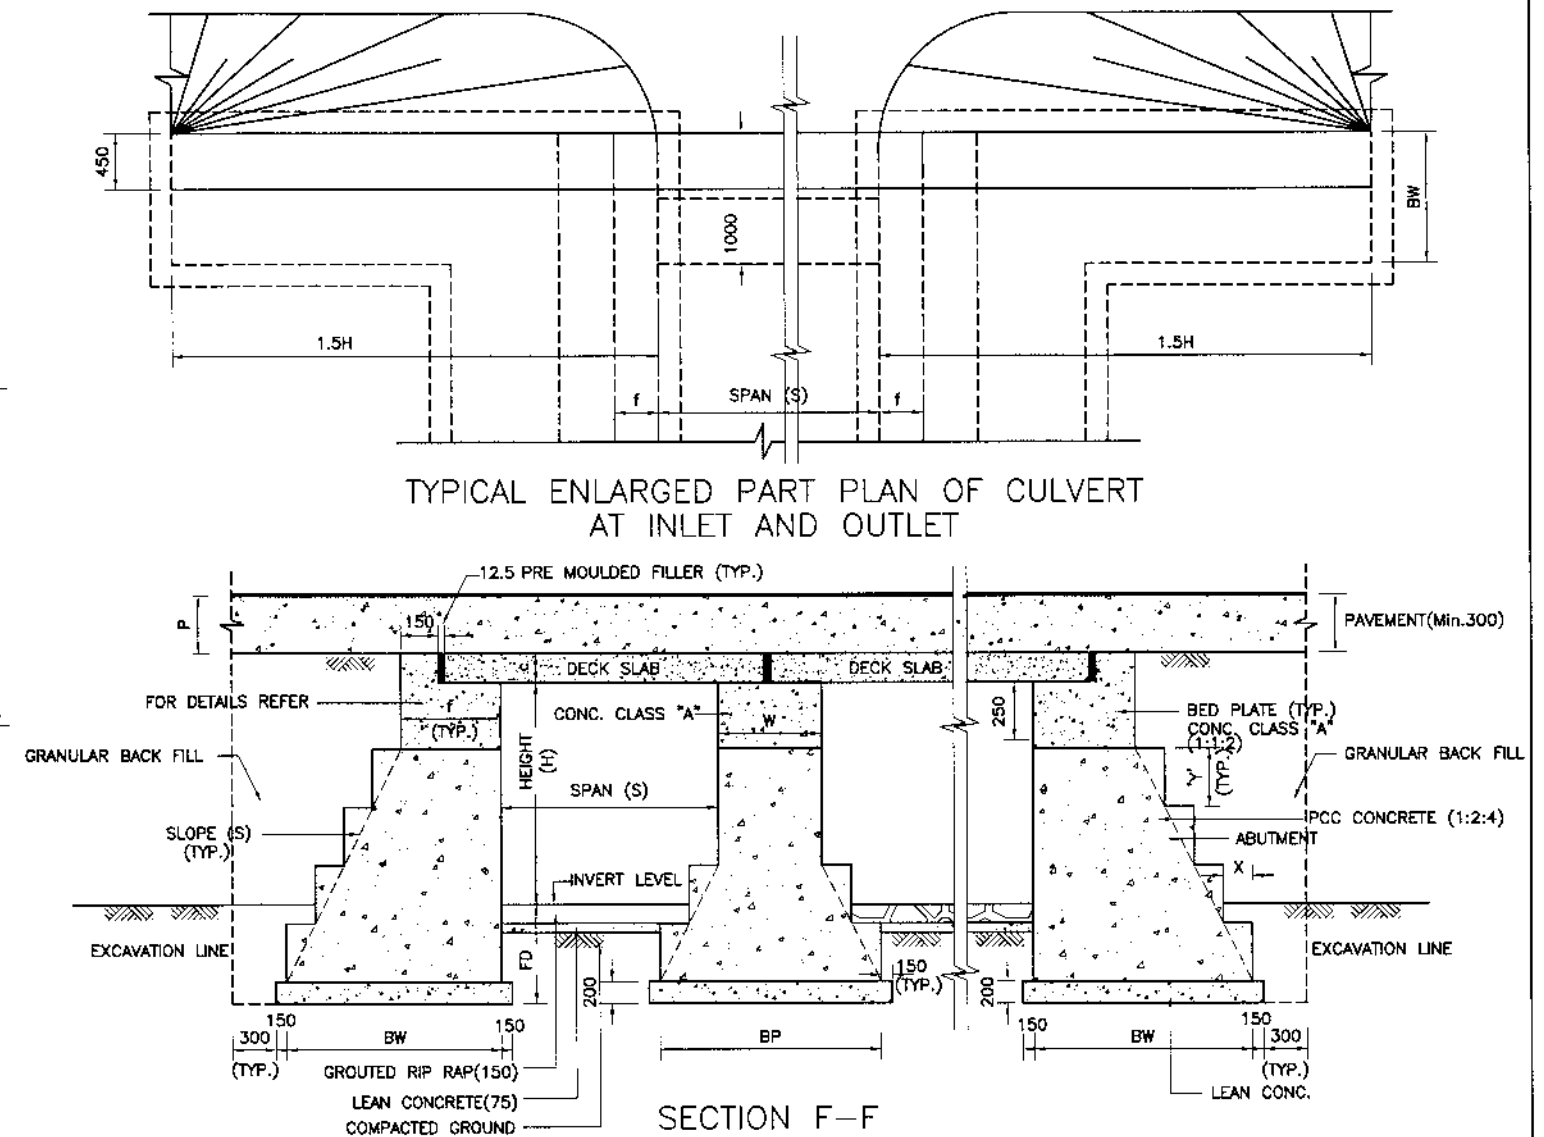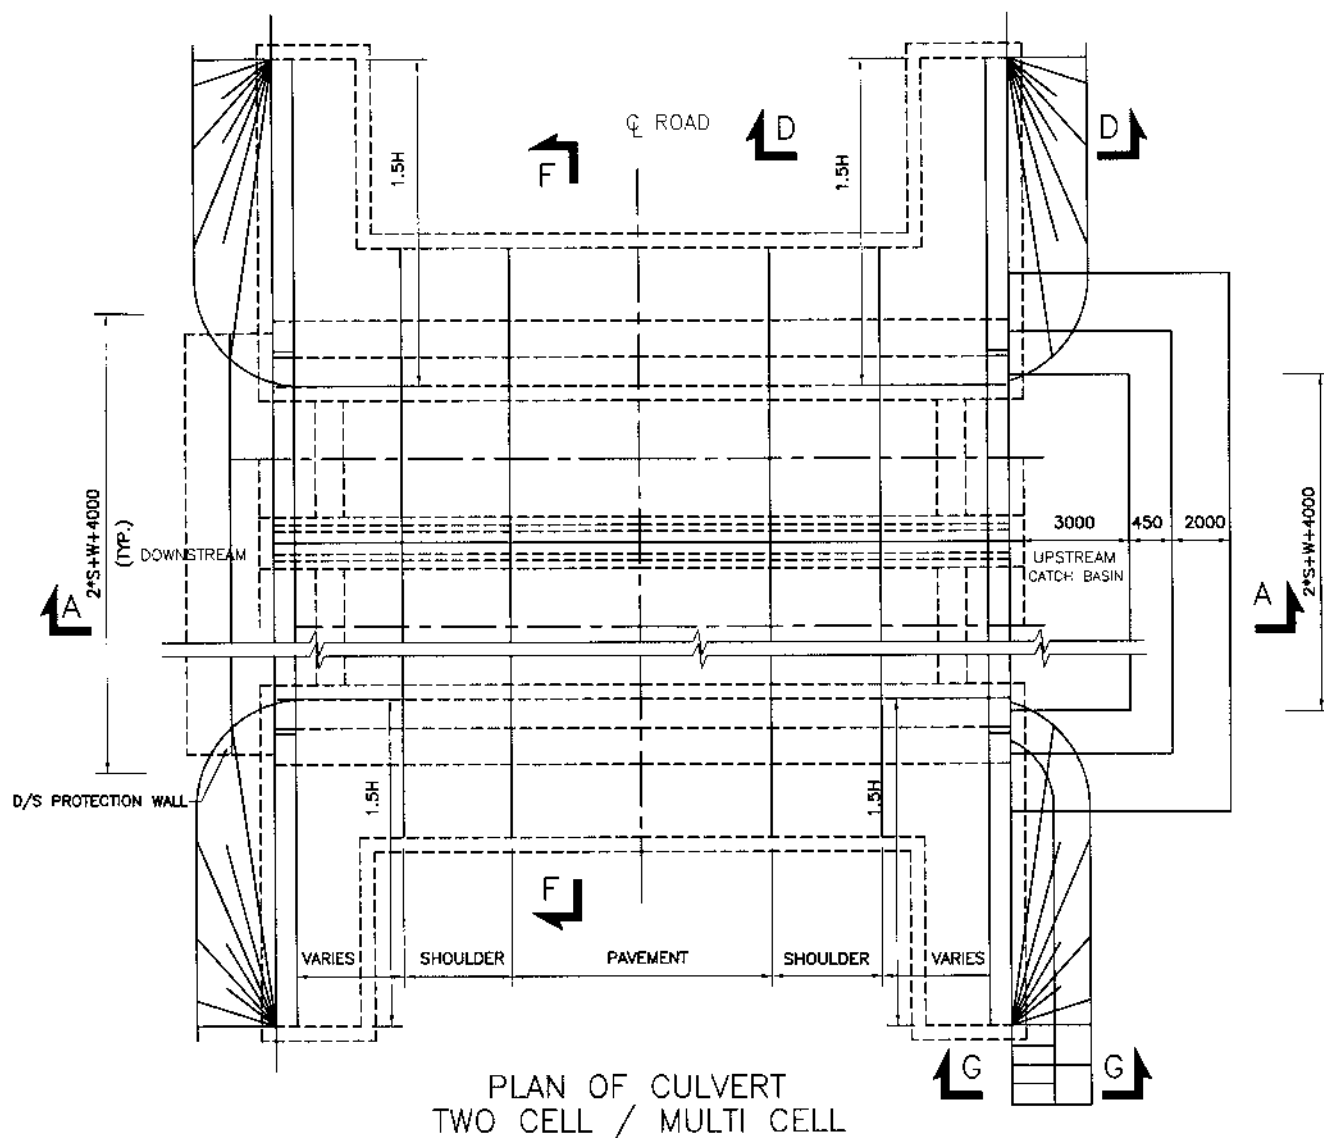

BED PLATE REINFORCEMENT

ABUTMENT						PIER					
SPAN (m)	BAR MARK	DIA mm	NOS.	BAR MARK	DIA mm	SPACING	BAR MARK	DIA mm	NOS.	BAR MARK	DIA mm
0.6	A101	13	7	A102, A103	10	200	-	-	-	-	-
1.0	13	13	10	10	10	10	-	-	-	-	-
1.5	13	13	10	10	10	10	-	-	-	-	-
2.0	13	13	10	10	10	10	-	-	-	-	-
2.5	16	16	10	10	10	10	-	-	-	-	-
3.0	16	16	10	10	10	10	-	-	-	-	-
3.5	16	16	10	10	10	10	P101	16	4	P102	10
4.0	16	16	10	10	10	10	P101	16	4	P102	10
4.5	19	19	13	13	13	13	19	19	13	13	13
5.0	19	19	13	13	13	13	19	19	13	13	13
5.5	19	19	13	13	13	13	19	19	13	13	13
6.0	19	19	13	13	13	13	19	19	13	13	13
6.5	19	19	13	13	13	13	19	19	13	13	13
7.0	19	19	13	13	13	13	19	19	13	13	13

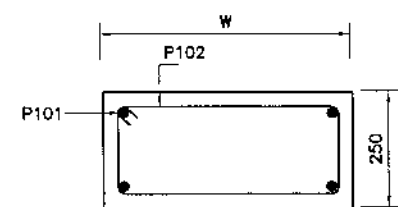

ABUTMENT BED PLATE
DIMENSIONS

SPAN (m)	c mm	f mm
0.6	200	450
1.0	200	450
1.5	200	450
2.0	250	450
2.5	250	450
3.0	300	600
3.5	300	600
4.0	350	600
4.5	350	600
5.0	400	600
5.5	400	600
6.0	450	650
6.5	450	650
7.0	500	700

ABUTMENT AND PIER
DIMENSIONS (WITHOUT FILL)

HEIGHT (m) H	FD mm	BW mm	W mm	BP mm
0.6	1120	1204	-	-
1.0	1200	1540	-	-
1.5	1300	1960	-	-
2.0	1400	2380	-	-
2.5	1500	2800	600	3950
3.0	1600	3220	600	3950
3.5	1700	3640	750	4150
4.0	1800	4060	750	4350
4.5	1900	4480	750	4550
5.0	2000	4900	900	4900
5.5	2100	5320	900	5100
6.0	2200	5740	1000	5400
6.5	2300	6160	1000	5600
7.0	2400	6580	1000	5800

FD = FOUNDATION DEPTH
BW = BASE WIDTH OF ABUTMENT AND
BASE WIDTH OF CUT-OFF WALL
W = WIDTH OF PIER
BP = BASE WIDTH OF PIER
f = WIDTH OF ABUTMENT BED PLATE
S = SPAN

NOTE:-
1. FOR NOTES REFER DWG. NO.38164/102/TD/SC008



KHYBER PAKHTUNKHWA
INTEGRATED TOURISM
AND ENTERPRISE
DEVELOPMENT PROJECT
C&W DEPARTMENT, KP




NATIONAL ENGINEERING SERVICES
PAKISTAN (PVT.) LTD.

REV.	DATE	DESCRIPTION	APPROVED	APPROVED

PROJECT:
CONSTRUCTION OF
MANKIAL BADA SARA ROAD
PROJECT (22 Km)

TITLE	DATE	DWG NO.
TYPICAL CULVERT DETAILS (MULTI CELL)	JANUARY, 2021	38164/102/TD/ SC008

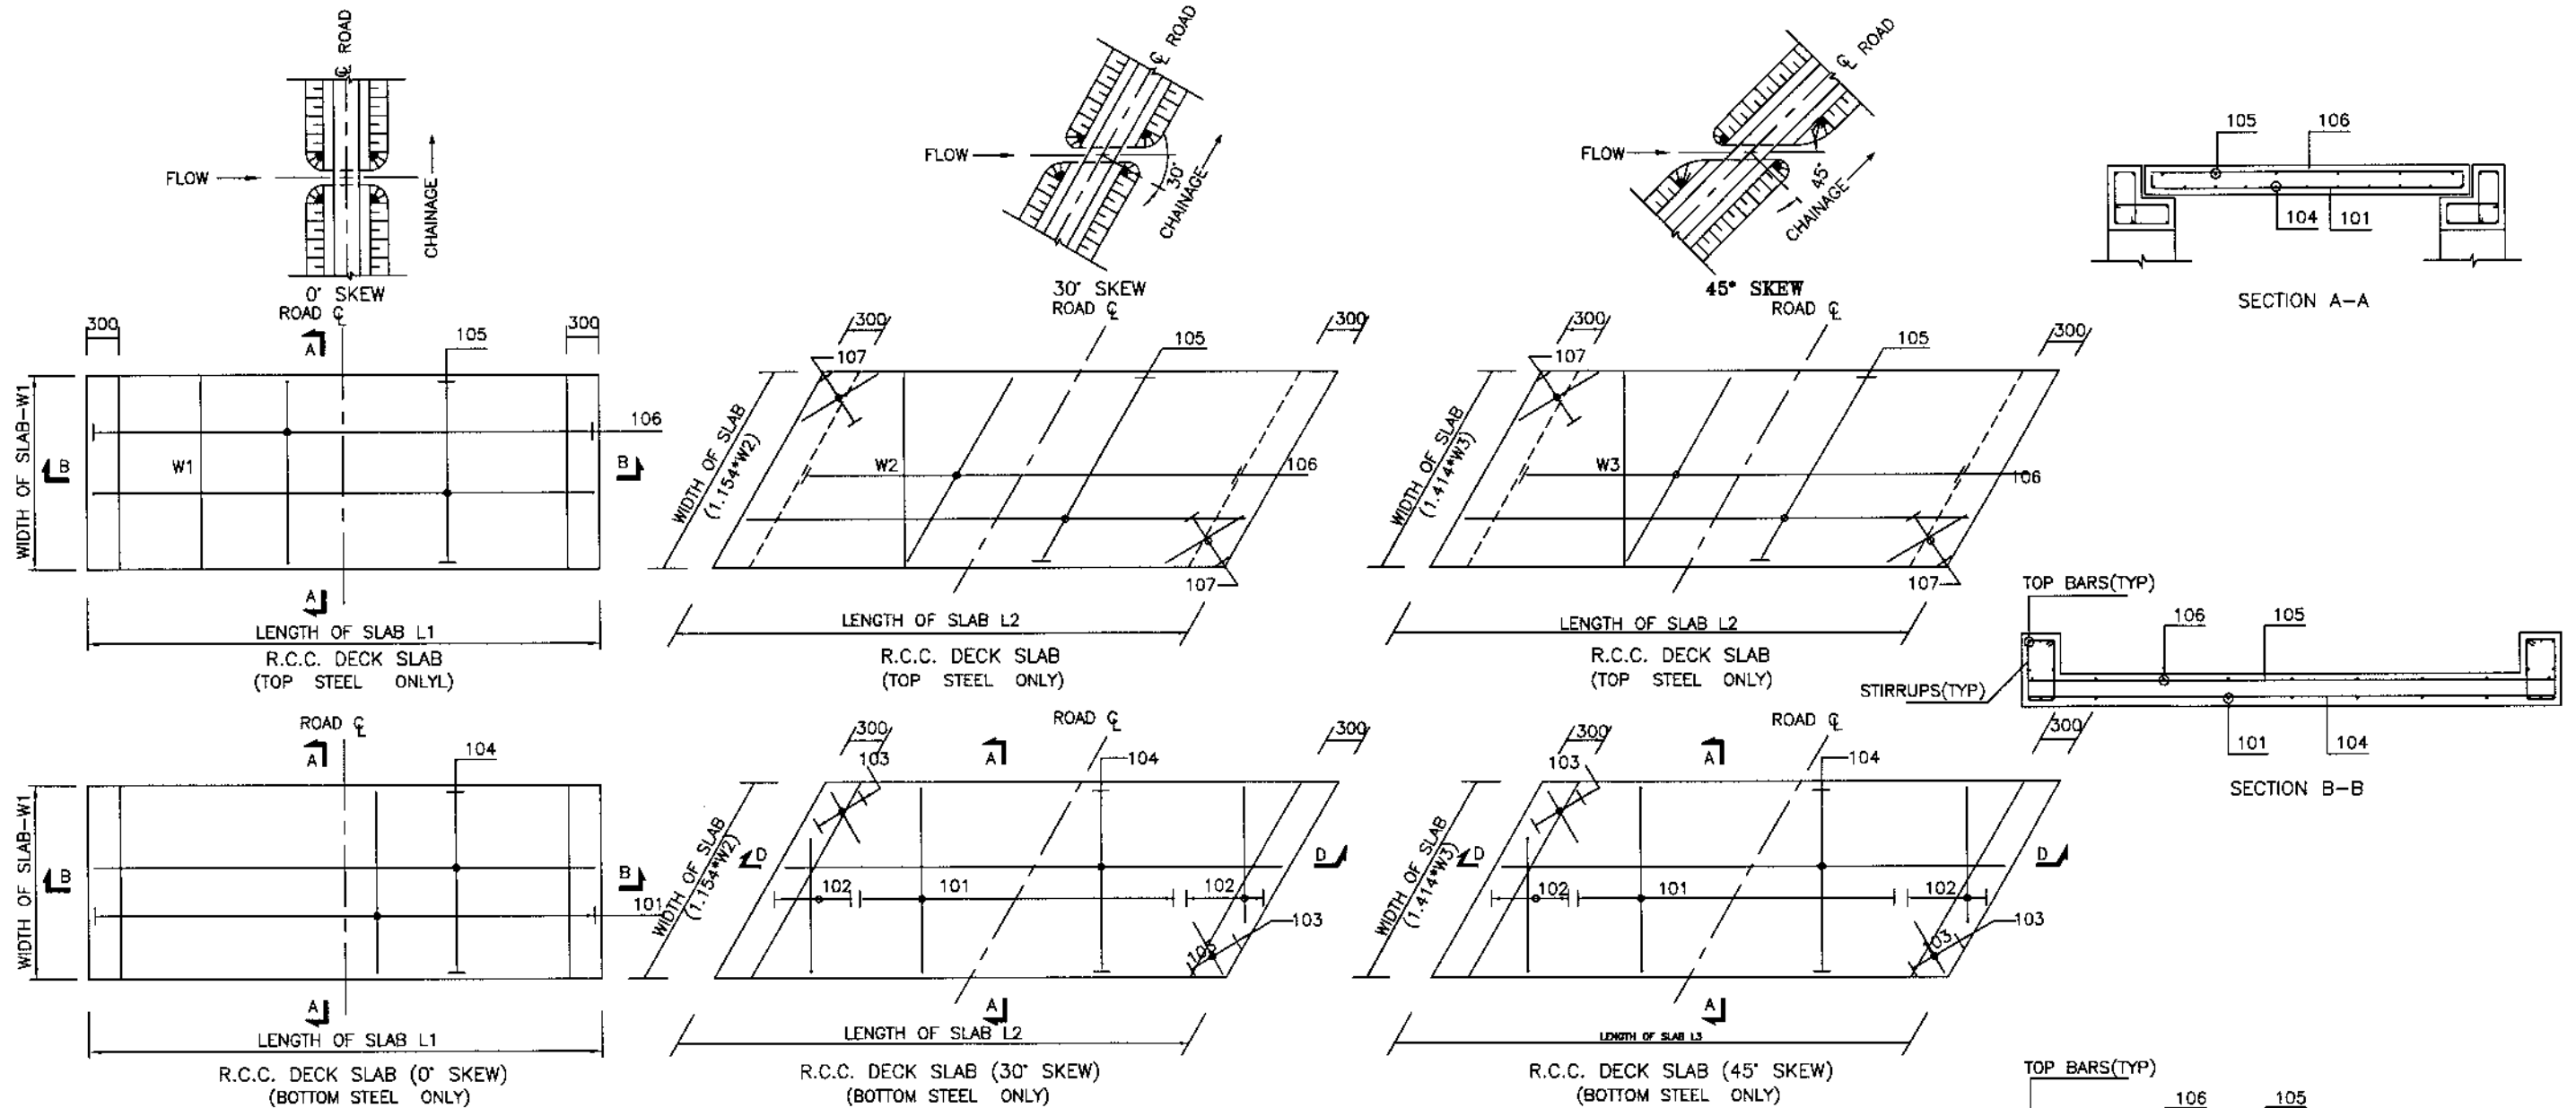

T A B L E

DECK SLAB REINFORCEMENT																						EDGE BEAM REINFORCEMENT																
SPAN	MARK	DIA. mm	SPAC. mm	MARK	DIA. mm	SPAC. mm	MARK	DIA. mm	SPAC. mm	MIN. NOS.	L m	MARK	DIA. mm	SPAC. mm	MARK	DIA. mm	SPAC. mm	MARK	DIA. mm	SPAC. mm	MIN. NOS	NORMAL				SKEW 30°				SKEW 45°				TOP BARS				
																						LONG DIA.	BARS NO.	STIRRUPS DIA.	SPACE	LONG DIA.	BARS NO.	STIRRUPS DIA.	SPACE	LONG DIA.	BARS NO.	STIRRUPS DIA.	SPACE	LONG DIA.	BARS NO.	STIRRUPS DIA.	SPACE	DIA. mm
0.60	101	13	160	102	13	160	103	13	200	3	0.75	104	13	200	105	13	300	106	13	300	107	13	300	2	13	4	10	300	13	6	10	300	13	8	10	300	13	4
1.00	101	16	160	102	16	160	103	13	200	4	0.75	104	13	200	105	13	300	106	13	300	107	13	300	2	16	4	10	300	16	6	10	300	16	8	10	300	14	4
1.50	101	16	110	102	16	110	103	13	170	6	1.00	104	13	170	105	13	300	106	13	300	107	13	300	2	16	4	10	250	16	6	10	250	16	8	13	250	16	4
2.00	101	19	150	102	19	150	103	13	170	7	1.25	104	13	170	105	13	300	106	13	300	107	13	300	3	19	4	13	300	19	6	13	250	19	8	13	250	19	4
2.50	101	19	120	102	19	120	103	16	250	7	1.50	104	16	250	105	13	300	106	13	300	107	13	300	3	19	4	13	300	19	6	13	250	19	8	13	200	19	4
3.00	101	19	110	102	19	110	103	16	250	9	1.75	104	16	250	105	13	300	106	13	300	107	13	300	3	19	4	13	300	19	6	13	250	19	8	13	200	19	4
3.50	101	25	150	102	25	150	103	16	220	10	1.75	104	16	220	105	13	300	106	16	300	107	16	300	3	25	4	13	300	25	6	13	300	25	8	13	300	19	4
4.00	101	25	150	102	25	150	103	16	220	12	2.00	104	16	220	105	13	300	106	16	300	107	16	300	4	25	4	13	300	25	6	13	300	25	8	13	300	19	4
4.50	101	25	130	102	25	130	103	16	200	13	2.00	104	16	200	105	16	300	106	16	300	107	16	300	4	25	4	13	300	25	6	13	300	25	8	13	300	19	4
5.00	101	25	130	102	25	130	103	16	200	14	2.25	104	16	200	105	16	300	106	16	300	107	16	300	4	25	4	13	300	25	6	13	300	25	8	13	300	19	4
5.50	101	25	110	102	25	110	103	16	200	15	2.25	104	16	200	105	16	300	106	16	300	107	16	300	4	25	4	13	300	25	6	13	300	25	8	13	300	19	4
6.00	101	32	180	102	32	180	103	16	200	16	2.50	104	16	200	105	16	300	106	16	300	107	16	300	4	32	4	13	250	32	6	13	250	32	8	13	250	19	4
6.50	101	32	160	102	32	160	103	16	200	18	2.75	104	16	200	105	16	300	106	16	300	107	16	300	4	32	4	13	250	32	6	13	250	32	8	13	250	19	4
7.00	101	32	140	102	32	140	103	16	200	18	2.75	104	16	200	105	16	300	106	16	300	107	16	300	4	32	4	13	250	32	6	13	250	32	8	13	250	19	4

SHAPE OF BARS

BARS	SHAPE
101	—
102	—
103	—
104	—
105	—
106	—
107	—

NOTE :-

- 1- ALL CONCRETE SHALL BE CLASS 'A' WHERE AS REINFORCEMENT BARS SHALL BE GRADE 40.
- 2- CLEAR COVER TO ALL REINFORCEMENT SHALL BE 40 mm.



KHYBER PAKHTUNKHWA
INTEGRATED TOURISM
AND ENTERPRISE
DEVELOPMENT PROJECT
C&W DEPARTMENT, KP



NATIONAL ENGINEERING SERVICES
PAKISTAN (PVT.) LTD.


REV.	DATE	DESCRIPTION	APPROVED	APPROVED

PROJECT:
CONSTRUCTION OF
MANKIAL BADA SERA ROAD
PROJECT (22 Km)


TITLE
TYPICAL SLAB CULVERT
REINFORCEMENT DETAILS

DATE
JANUARY, 2021


DWG NO.
38164/102/TD/ SC009

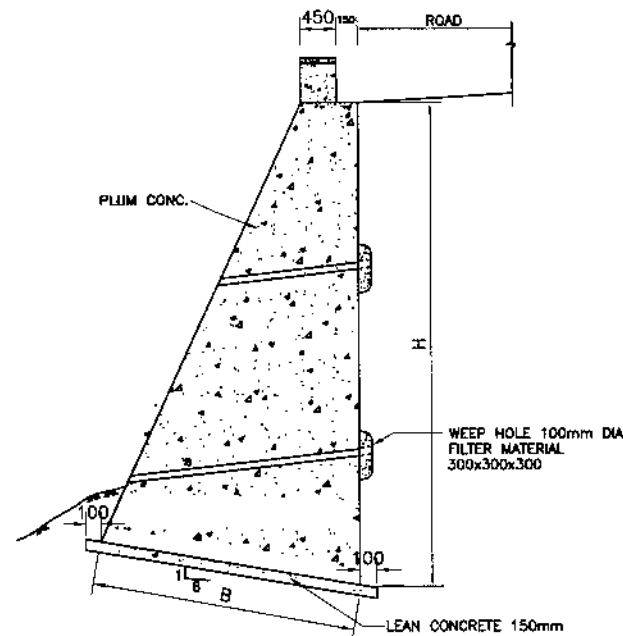


TYPICAL SECTION OF PLUM CONCRETE
RETAINING WALL TYPE 1

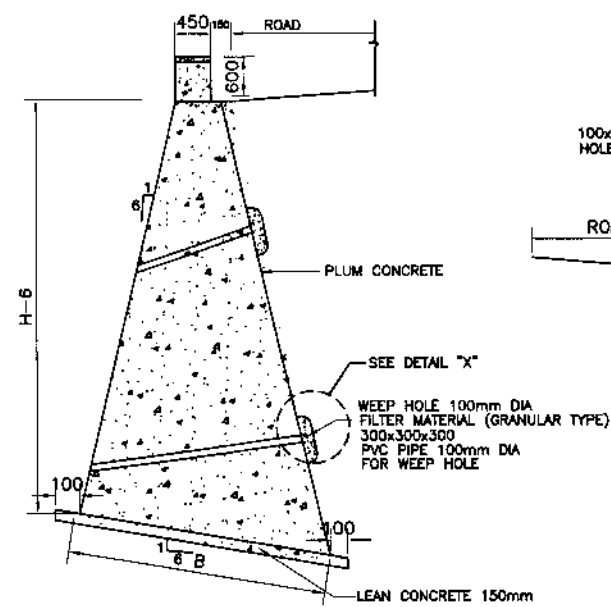


TYPICAL SECTION OF PLUM CONCRETE
RETAINING WALL TYPE 2

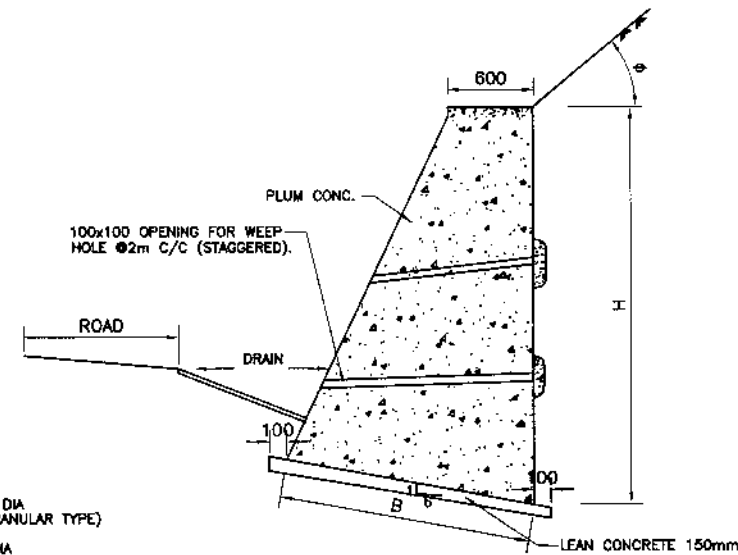

TYPICAL SECTION OF PLUM CONCRETE
RETAINING/BREAST WALL TYPE 3

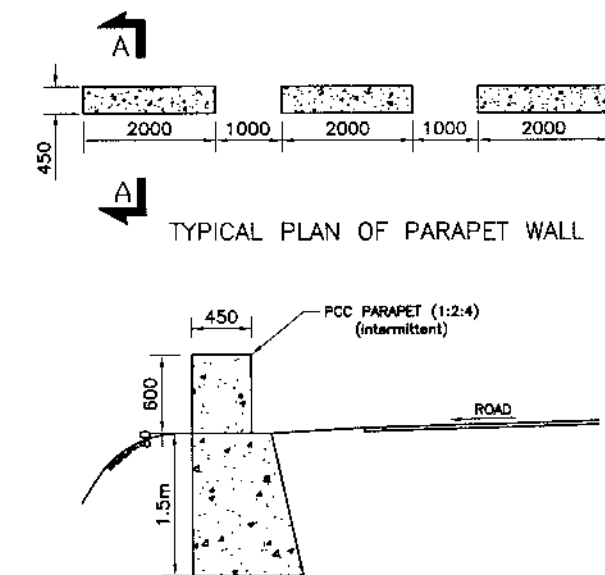

APPLICABLE WHERE NO RETAINING WALL EXISTS
SECTION A-A

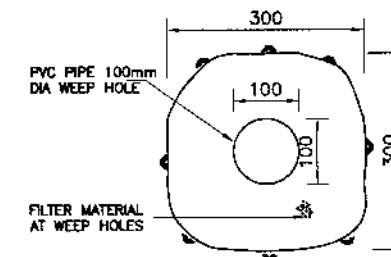

DETAIL "X"

TABLE:-

TYPE-1		TYPE-2		TYPE-3 $\theta < 40^\circ$		TYPE-3 $\theta \geq 40^\circ$	
H (m)	B (m)	H (m)	B (m)	H (m)	B (m)	H (m)	B (m)
1.50	0.60	1.50	0.80	1.50	0.80	1.50	1.10
2.00	0.80	2.00	1.05	2.00	1.00	2.00	1.40
2.50	1.00	2.50	1.40	2.50	1.40	2.50	1.70
3.00	1.20	3.00	1.70	3.00	1.70	3.00	2.00
3.50	1.50	3.50	2.10	3.50	2.00	3.50	2.30
4.00	1.80	4.00	2.40	4.00	2.40	4.00	2.70
4.50	2.00	4.50	2.70	4.50	2.70	4.50	3.00
5.00	2.30	5.00	3.00	5.00	3.00	5.00	3.60
5.50	2.60	5.50	3.30	5.50	3.30	5.50	3.90
6.00	2.90	6.00	4.00	6.00	3.70	6.00	4.30
7.00	3.40	7.00	4.70	6.50	4.00	6.50	4.70
8.00	3.90	8.00	5.50	7.00	4.40	7.00	5.00
		9.00	6.00	7.50	4.70		
		10.00	6.60	8.00	5.00		
		11.00	7.20				
		12.00	7.80				

NOTES

- ALL DIMENSIONS ARE IN MILLIMETERS UNLESS OTHERWISE NOTED.
- WEEP HOLES PVC PIPE 100mm DIA SHALL BE STAGGERED AT AN INTERVAL OF 2m VERTICAL AND HORIZONTAL AND AS ADDITIONALLY DIRECTED BY THE ENGINEER.
- THE SLOPE OF WEEP HOLE SHALL BE 1 IN 8 FROM BACK OF THE WALL TO THE OUTER FACE OR AS DIRECTED BY THE ENGINEER.
- TYPE OF RETAINING WALL SHALL BE DECIDED BY THE ENGINEER AS PER SITE CONDITIONS KEEPING FOLLOWING IN VIEW.
- PLUM CONCRETE (70% CONCRETE & 30% ROCK FILL MATERIAL HAVING STONE SIZE RANGING BETWEEN 200~300) BE UTILIZED.
- TYPE 1 RETAINING WALL SHALL BE PROVIDED WHERE THE ROAD IS WELL AWAY FROM THE NALLAH, RIVER/RVINE.
- TYPE 2 RETAINING WALL SHALL BE PROVIDED WHERE THE ROAD IS IN CLOSE VICINITY OF THE RIVER/RVINE OR CLIFF FACE.
- TYPE 3 RETAINING WALL SHALL BE PROVIDED TO RETAIN THE SCREED MATERIAL (BREAST WALL).
- PCC PARAPET SHALL BE PROVIDED AT TOP OF RETAINING WALL AND AT OTHER HAZARDOUS LOCATIONS. GUARD RAIL SHALL BE PROVIDED OVER 4m HIGH FILL OR AS DIRECTED BY THE ENGINEER.
- VERTICAL SLOPE TO THE OUTER FACE OF THE RETAINING WALL TYPE 2 CAN BE CHANGE UP TO 1 IN 10.
- PAYMENT FOR WEEP HOLES AND FILTER MATERIAL IS INCLUDED IN THE COST OF OTHER ITEMS AND SHALL NOT BE PAID SEPARATELY.



KHYBER PAKHTUNKHWA
INTEGRATED TOURISM
AND ENTERPRISE
DEVELOPMENT PROJECT
C&W DEPARTMENT, KP



NATIONAL ENGINEERING SERVICES
PAKISTAN (PVT.) LTD.

REV.	DATE	DESCRIPTION	APPROVED	APPROVED

PROJECT:
CONSTRUCTION OF
MANKIAL BADA SERA ROAD
PROJECT (22 Km)

TITLE
TYPICAL PLUM CONC.
RETAINING WALL DETAILS

DATE
JANUARY, 2021

DWG NO.
38164/102/TD/RWP011

Superelevation Region	Station	Description	Left Outside Lane	Right Outside Lane	Superelevation Region	Station	Description	Left Outside Lane	Right Outside Lane	Superelevation Region	Station	Description	Left Outside Lane	Right Outside Lane	Superelevation Region	Station	Description	Left Outside Lane	Right Outside Lane
	0+000.00m	Begin Alignment	-2.00%	-2.00%	8	0+389.16m	Level Crown	0.00%	-2.00%	16	0+736.13m	Reverse Crown	2.00%	-2.00%	24	1+222.05m	End Full Super	-4.40%	4.40%
1	0+026.83m	End Normal Crown	-2.00%	-2.00%	8	0+399.16m	Begin Normal Crown	-2.00%	-2.00%	16	0+745.72m	Level Crown	0.00%	-2.00%	24	1+233.50m	Reverse Crown	-2.00%	2.00%
1	0+017.16m	Level Crown	0.00%	-2.00%	9	0+376.54m	End Normal Crown	-2.00%	-2.00%	16	0+755.30m	Begin Normal Crown	-2.00%	-2.00%	24	1+243.05m	Level Crown	-2.00%	0.00%
1	0+007.49m	Reverse Crown	2.00%	-2.00%	9	0+385.83m	Level Crown	-2.00%	0.00%	17	0+710.32m	End Normal Crown	-2.00%	-2.00%	24	1+252.60m	Begin Normal Crown	-2.00%	-2.00%
1	0+011.84m	Begin Full Super	6.00%	-6.00%	9	0+395.11m	Reverse Crown	-2.00%	2.00%	17	0+719.82m	Level Crown	0.00%	-2.00%	25	1+222.33m	End Normal Crown	-2.00%	-2.00%
1	0+012.90m	End Full Super	6.00%	-6.00%	9	0+398.83m	Begin Full Super	-2.80%	2.80%	17	0+729.32m	Reverse Crown	2.00%	-2.00%	25	1+231.70m	Level Crown	-2.00%	0.00%
1	0+032.24m	Reverse Crown	2.00%	-2.00%	9	0+446.96m	End Full Super	-2.80%	2.80%	17	0+738.82m	Begin Full Super	4.00%	-4.00%	25	1+241.08m	Reverse Crown	-2.00%	2.00%
1	0+041.90m	Level Crown	0.00%	-2.00%	9	0+450.67m	Reverse Crown	-2.00%	2.00%	17	0+742.28m	End Full Super	4.00%	-4.00%	25	1+246.70m	Begin Full Super	-3.20%	3.20%
1	0+051.57m	Begin Normal Crown	-2.00%	-2.00%	9	0+459.96m	Level Crown	-2.00%	0.00%	17	0+751.78m	Reverse Crown	2.00%	-2.00%	25	1+268.20m	End Full Super	-3.20%	3.20%
2	0+003.86m	End Normal Crown	-2.00%	-2.00%	9	0+469.25m	Begin Normal Crown	-2.00%	-2.00%	17	0+761.28m	Level Crown	0.00%	-2.00%	25	1+273.83m	Reverse Crown	-2.00%	2.00%
2	0+005.81m	Level Crown	-2.00%	0.00%	10	0+487.60m	End Normal Crown	-2.00%	-2.00%	17	0+770.78m	Begin Normal Crown	-2.00%	-2.00%	25	1+283.20m	Level Crown	-2.00%	0.00%
2	0+015.47m	Reverse Crown	-2.00%	2.00%	10	0+497.60m	Level Crown	-2.00%	0.00%	18	0+740.82m	End Normal Crown	-2.00%	-2.00%	25	1+292.58m	Begin Normal Crown	-2.00%	-2.00%
2	0+029.37m	End Full Super	-6.00%	6.00%	10	0+507.60m	Reverse Crown	-2.00%	2.00%	18	0+750.82m	Level Crown	0.00%	-2.00%	26	1+255.86m	End Normal Crown	-2.00%	-2.00%
2	0+034.81m	Begin Full Super	-6.00%	6.00%	10	0+509.60m	Begin Full Super	-2.40%	2.40%	18	0+760.82m	Begin Full Super	2.00%	-2.00%	26	1+265.27m	Level Crown	0.00%	-2.00%
2	0+048.70m	Reverse Crown	-2.00%	2.00%	10	0+529.79m	End Full Super	-2.40%	2.40%	18	0+760.82m	Reverse Crown	2.00%	-2.00%	26	1+274.68m	Reverse Crown	2.00%	-2.00%
2	0+058.37m	Level Crown	-2.00%	0.00%	10	0+531.79m	Reverse Crown	-2.00%	2.00%	18	0+787.79m	End Full Super	2.00%	-2.00%	26	1+281.27m	Begin Full Super	3.40%	-3.40%
2	0+068.04m	Begin Normal Crown	-2.00%	-2.00%	10	0+541.79m	Level Crown	-2.00%	0.00%	18	0+787.79m	Reverse Crown	2.00%	-2.00%	26	1+299.64m	End Full Super	3.40%	-3.40%
3	0+013.96m	End Normal Crown	-2.00%	-2.00%	10	0+551.79m	Begin Normal Crown	-2.00%	-2.00%	18	0+797.79m	Level Crown	0.00%	-2.00%	26	1+306.23m	Reverse Crown	2.00%	-2.00%
3	0+023.63m	Level Crown	-2.00%	0.00%	11	0+519.98m	End Normal Crown	-2.00%	-2.00%	18	0+807.79m	Begin Normal Crown	-2.00%	-2.00%	26	1+315.64m	Level Crown	0.00%	-2.00%
3	0+033.29m	Reverse Crown	-2.00%	2.00%	11	0+529.50m	Level Crown	-2.00%	0.00%	19	0+804.22m	End Normal Crown	-2.00%	-2.00%	26	1+325.05m	Begin Normal Crown	-2.00%	-2.00%
3	0+040.91m	End Full Super	-6.00%	6.00%	11	0+539.03m	Reverse Crown	-2.00%	2.00%	19	0+814.22m	Level Crown	0.00%	-2.00%	27	1+292.28m	End Normal Crown	-2.00%	-2.00%
3	0+052.63m	Begin Full Super	-6.00%	6.00%	11	0+549.50m	Begin Full Super	-4.20%	4.20%	19	0+824.22m	Begin Full Super	2.00%	-2.00%	27	1+301.56m	Level Crown	-2.00%	0.00%
3	0+060.24m	Reverse Crown	-2.00%	2.00%	11	0+566.17m	End Full Super	-4.20%	4.20%	19	0+824.22m	Reverse Crown	2.00%	-2.00%	27	1+310.85m	Reverse Crown	-2.00%	2.00%
3	0+069.91m	Level Crown	-2.00%	0.00%	11	0+576.65m	Reverse Crown	-2.00%	2.00%	19	0+853.79m	End Full Super	2.00%	-2.00%	27	1+314.56m	Begin Full Super	-2.80%	2.80%
3	0+079.57m	Begin Normal Crown	-2.00%	-2.00%	11	0+586.17m	Level Crown	-2.00%	0.00%	19	0+853.79m	Reverse Crown	2.00%	-2.00%	27	1+343.62m	End Full Super	-2.80%	2.80%
4	0+080.30m	End Normal Crown	-2.00%	-2.00%	11	0+595.70m	Begin Normal Crown	-2.00%	-2.00%	19	0+863.79m	Level Crown	0.00%	-2.00%	27	1+347.33m	Reverse Crown	-2.00%	2.00%
4	0+089.59m	Level Crown	0.00%	-2.00%	12	0+567.97m	End Normal Crown	-2.00%	-2.00%	19	0+873.79m	Begin Normal Crown	-2.00%	-2.00%	27	1+356.62m	Level Crown	-2.00%	0.00%
4	0+098.87m	Reverse Crown	2.00%	-2.00%	12	0+577.50m	Level Crown	0.00%	-2.00%	20	0+843.15m	End Normal Crown	-2.00%	-2.00%	27	1+365.90m	Begin Normal Crown	-2.00%	-2.00%
4	0+102.59m	Begin Full Super	2.80%	-2.80%	12	0+587.02m	Reverse Crown	2.00%	-2.00%	20	0+852.65m	Level Crown	-2.00%	0.00%	28	1+393.58m	End Normal Crown	-2.00%	-2.00%
4	0+133.45m	End Full Super	2.80%	-2.80%	12	0+597.50m	Begin Full Super	4.20%	-4.20%	20	0+862.15m	Reverse Crown	-2.00%	2.00%	28	1+402.96m	Level Crown	-2.00%	0.00%
4	0+137.16m	Reverse Crown	2.00%	-2.00%	12	0+603.74m	End Full Super	4.20%	-4.20%	20	0+871.65m	Begin Full Super	-4.00%	4.00%	28	1+412.33m	Reverse Crown	-2.00%	2.00%
4	0+146.45m	Level Crown	0.00%	-2.00%	12	0+614.21m	Reverse Crown	2.00%	-2.00%	20	0+889.21m	End Full Super	-4.00%	4.00%	28	1+417.96m	Begin Full Super	-3.20%	3.20%
4	0+155.73m	Begin Normal Crown	-2.00%	-2.00%	12	0+623.74m	Level Crown	0.00%	-2.00%	20	0+898.71m	Reverse Crown	-2.00%	2.00%	28	1+436.78m	End Full Super	-3.20%	3.20%
5	0+144.16m	End Normal Crown	-2.00%	-2.00%	12	0+633.26m	Begin Normal Crown	-2.00%	-2.00%	20	0+908.21m	Level Crown	-2.00%	0.00%	28	1+442.41m	Reverse Crown	-2.00%	2.00%
5	0+153.57m	Level Crown	0.00%	-2.00%	13	0+590.17m	End Normal Crown	-2.00%	-2.00%	20	0+917.71m	Begin Normal Crown	-2.00%	-2.00%	28	1+451.78m	Level Crown	-2.00%	0.00%
5	0+162.98m	Reverse Crown	2.00%	-2.00%	13	0+599.77m	Level Crown	-2.00%	0.00%	21	0+894.28m	End Normal Crown	-2.00%	-2.00%	28	1+461.16m	Begin Normal Crown	-2.00%	-2.00%
5	0+169.57m	Begin Full Super	3.40%	-3.40%	13	0+609.37m	Reverse Crown	-2.00%	2.00%	21	0+903.78m	Level Crown	0.00%	-2.00%	29	1+428.42m	End Normal Crown	-2.00%	-2.00%
5	0+188.75m	End Full Super	3.40%	-3.40%	13	0+621.62m	End Full Super	-5.00%	5.00%	21	0+913.28m	Reverse Crown	2.00%	-2.00%	29	1+437.87m	Level Crown	0.00%	-2.00%
5	0+195.34m	Reverse Crown	2.00%	-2.00%	13	0+623.77m	Begin Full Super	-5.00%	5.00%	21	0+922.78m	Begin Full Super	4.00%	-4.00%	29	1+447.31m	Reverse Crown	2.00%	-2.00%
5	0+204.75m	Level Crown	0.00%	-2.00%	13	0+636.02m	Reverse Crown	-2.00%	2.00%	21	0+963.45m	End Full Super	4.00%	-4.00%	29	1+454.87m	Begin Full Super	3.60%	-3.60%
5	0+214.16m	Begin Normal Crown	-2.00%	-2.00%	13	0+645.62m	Level Crown	-2.00%	0.00%	21	0+972.95m	Reverse Crown	2.00%	-2.00%	29	1+480.32m	End Full Super	3.60%	-3.60%
6	0+254.32m	End Normal Crown	-2.00%	-2.00%	13	0+655.22m	Begin Normal Crown	-2.00%	-2.00%	21	0+982.45m	Level Crown	0.00%	-2.00%	29	1+487.88m	Reverse Crown	2.00%	-2.00%
6	0+263.98m	Level Crown	-2.00%	0.00%	14	0+619.75m	End Normal Crown	-2.00%	-2.00%	21	0+991.95m	Begin Normal Crown	-2.00%	-2.00%	29	1+497.32m	Level Crown	0.00%	-2.00%
6	0+273.65m	Reverse Crown	-2.00%	2.00%	14	0+629.22m	Level Crown	0.00%	-2.00%	22	1+021.57m	End Normal Crown	-2.00%	-2.00%	29	1+506.77m	Begin Normal Crown	-2.00%	-2.00%
6	0+292.98m	Begin Full Super	-6.00%	6.00%	14	0+638.70m	Reverse Crown	2.00%	-2.00%	22	1+031.22m	Level Crown	0.00%	-2.00%	30	1+518.20m	End Normal Crown	-2.00%	-2.00%
6	0+300.00m	End Full Super	-6.00%	6.00%	14	0+647.22m	Begin Full Super	3.80%	-3.80%	22	1+040.88m	Reverse Crown	2.00%	-2.00%	30	1+527.70m	Level Crown	0.00%	-2.00%
6	0+319.34m	Reverse Crown	-2.00%	2.00%	14	0+662.93m	End Full Super	3.80%	-3.80%	22	1+059.22m	Begin Full Super	5.80%	-5.80%	30	1+537.20m	Reverse Crown	2.00%	-2.00%
6	0+329.00m	Level Crown	-2.00%	0.00%	14	0+671.45m	Reverse Crown	2.00%	-2.00%	22	1+076.03m	End Full Super	5.80%	-5.80%	30	1+546.70m	Begin Full Super	4.00%	-4.00%
6	0+338.67m	Begin Normal Crown	-2.00%	-2.00%	14	0+680.93m	Level Crown	0.00%	-2.00%	22	1+094.37m	Reverse Crown	2.00%	-2.00%	30	1+564.73m	End Full Super	4.00%	-4.00%
7	0+291.11m	End Normal Crown	-2.00%	-2.00%	14	0+690.40m	Begin Normal Crown	-2.00%	-2.00%	22	1+104.03m	Level Crown	0.00%	-2.00%	30	1+574.23m	Reverse Crown	2.00%	-2.00%
7	0+300.64m	Level Crown	-2.00%	0.00%	15	0+647.25m	End Normal Crown	-2.00%	-2.00%	22	1+113.68m	Begin Normal Crown	-2.00%	-2.00%	30	1+583.73m	Level Crown	0.00%	-2.00%
7	0+310.16m	Reverse Crown	-2.00%	2.00%	15	0+656.88m	Level Crown	-2.00%	0.00%	23	1+082.64m	End Normal Crown	-2.00%	-2.00%	30	1+593.23m	Begin Normal Crown	-2.00%	-2.00%
7	0+320.64m	Begin Full Super	-4.20%	4.20%	15	0+666.51m	Reverse Crown	-2.00%	2.00%	23	1+092.05m	Level Crown	-2.00%	0.00%	31	1+568.82m	End Normal Crown	-2.00%	-2.00%
7	0+324.80m	End Full Super	-4.20%	4.20%	15	0+682.88m	Begin Full Super	-5.40%	5.40%	23	1+101.46m	Reverse Crown	-2.00%	2.00%	31	1+578.30m	Level Crown	-2.00%	0.00%
7	0+335.27m	Reverse Crown	-2.00%	2.00%	15	0+691.50m	End Full Super	-5.40%	5.40%	23	1+108.05m	Begin Full Super	-3.40%	3.40%	31	1+587.77m	Reverse Crown	-2.00%	2.00%
7	0+344.80m	Level Crown	-2.00%	0.00%	15	0+707.87m	Reverse Crown	-2.00%	2.00%	23	1+131.73m	End Full Super	-3.40%	3.40%	31	1+596.30m	Begin Full Super	-3.80%	3.80%
7	0+354.32m	Begin Normal Crown	-2.00%	-2.00%	15	0+717.50m	Level Crown	-2.00%	0.00%	23	1+138.32m	Reverse Crown	-2.00%	2.00%	31	1+645.38m	End Full Super	-3.80%	3.80%
8	0+345.86m	End Normal Crown	-2.00%	-2.00%	15	0+727.13m	Begin Normal Crown	-2.00%	-2.00%	23	1+147.73m	Level Crown	-2.00%	0.00%	31	1+653.90m	Reverse Crown	-2.00%	2.00%
8	0+355.86m	Level Crown	0.00%	-2.00%	16	0+688.05m	End Normal Crown	-2.00%	-2.00%	23	1+157.14m	Begin Normal Crown	-2.00%	-2.00%	31	1+663.38m	Level Crown	-2.00%	0.00%
8	0+365.86m	Begin Full Super	2.00%	-2.00%	16	0+697.63m	Level Crown	0.00%	-2.00%	24	1+165.69m	End Normal Crown	-2.00%	-2.00%	31	1+672.85m	Begin Normal Crown	-2.00%	-2.00%
8	0+365.86m	Reverse Crown	2.00%	-2.00%	16	0+707.21m	Reverse Crown	2.00%	-2.00%	24	1+175.24m	Level Crown	-2.00%	0.00%	32	1+651.22m	End Normal Crown	-2.00%	-2.00%
8	0+379.16m	End Full Super	2.00%	-2.00%	16	0+720.63m	Begin Full Super	4.80%	-4.80%	24	1+184.78m	Reverse Crown	-2.00%	2.00%	32	1+660.50m	Level Crown	0.00%	-2.00%
8	0+379.16m	Reverse Crown	2.00%	-2.00%	16	0+722.72m	End Full Super	4.80%	-4.80%	24	1+196.24m	Begin Full Super	-4.40%	4.40%	32	1+669.79m	Reverse Crown	2.00%	-2.00%



KHYBER PAKHTUNKHWA
INTEGRATED TOURISM
AND ENTERPRISE
DEVELOPMENT PROJECT
C&W DEPARTMENT, KP



NATIONAL ENGINEERING SERVICES
PAKISTAN (PVT.) LTD.

Superelevation Region	Station	Description	Left Outside Lane	Right Outside Lane	Superelevation Region	Station	Description	Left Outside Lane	Right Outside Lane	Superelevation Region	Station	Description	Left Outside Lane	Right Outside Lane	Superelevation Region	Station	Description	Left Outside Lane	Right Outside Lane
32	1+673.50m	Begin Full Super	2.80%	-2.80%	40	2+138.80m	Reverse Crown	2.00%	-2.00%	48	2+543.01m	Level Crown	-2.00%	0.00%	56	3+028.18m	End Normal Crown	-2.00%	-2.00%
32	1+704.68m	End Full Super	2.80%	-2.80%	40	2+149.27m	Begin Full Super	4.20%	-4.20%	48	2+552.67m	Reverse Crown	-2.00%	2.00%	56	3+037.46m	Level Crown	0.00%	-2.00%
32	1+708.40m	Reverse Crown	2.00%	-2.00%	40	2+169.71m	End Full Super	4.20%	-4.20%	48	2+571.76m	End Full Super	-6.00%	6.00%	56	3+046.75m	Reverse Crown	2.00%	-2.00%
32	1+717.68m	Level Crown	0.00%	-2.00%	40	2+180.18m	Reverse Crown	2.00%	-2.00%	48	2+572.01m	Begin Full Super	-6.00%	6.00%	56	3+050.46m	Begin Full Super	2.80%	-2.80%
32	1+726.97m	Begin Normal Crown	-2.00%	-2.00%	40	2+189.71m	Level Crown	0.00%	-2.00%	48	2+591.09m	Reverse Crown	-2.00%	2.00%	56	3+055.61m	End Full Super	2.80%	-2.80%
33	1+706.65m	End Normal Crown	-2.00%	-2.00%	40	2+199.23m	Begin Normal Crown	-2.00%	-2.00%	48	2+600.76m	Level Crown	-2.00%	0.00%	56	3+059.32m	Reverse Crown	2.00%	-2.00%
33	1+715.93m	Level Crown	-2.00%	0.00%	41	2+207.03m	End Normal Crown	-2.00%	-2.00%	48	2+610.42m	Begin Normal Crown	-2.00%	-2.00%	56	3+068.61m	Level Crown	0.00%	-2.00%
33	1+725.22m	Reverse Crown	-2.00%	2.00%	41	2+217.03m	Level Crown	0.00%	-2.00%	49	2+613.20m	End Normal Crown	-2.00%	-2.00%	56	3+077.89m	Begin Normal Crown	-2.00%	-2.00%
33	1+728.93m	Begin Full Super	-2.80%	2.80%	41	2+227.03m	Begin Full Super	2.00%	-2.00%	49	2+622.49m	Level Crown	0.00%	-2.00%	57	3+038.81m	End Normal Crown	-2.00%	-2.00%
33	1+798.22m	End Full Super	-2.80%	2.80%	41	2+227.03m	Reverse Crown	2.00%	-2.00%	49	2+631.77m	Reverse Crown	2.00%	-2.00%	57	3+048.39m	Level Crown	-2.00%	0.00%
33	1+801.94m	Reverse Crown	-2.00%	2.00%	41	2+255.70m	End Full Super	2.00%	-2.00%	49	2+635.49m	Begin Full Super	2.80%	-2.80%	57	3+057.98m	Reverse Crown	-2.00%	2.00%
33	1+811.22m	Level Crown	-2.00%	0.00%	41	2+255.70m	Reverse Crown	2.00%	-2.00%	49	2+668.18m	End Full Super	2.80%	-2.80%	57	3+071.39m	Begin Full Super	-4.80%	4.80%
33	1+820.51m	Begin Normal Crown	-2.00%	-2.00%	41	2+265.70m	Level Crown	0.00%	-2.00%	49	2+671.89m	Reverse Crown	2.00%	-2.00%	57	3+080.14m	End Full Super	-4.80%	4.80%
34	1+789.03m	End Normal Crown	-2.00%	-2.00%	41	2+275.70m	Begin Normal Crown	-2.00%	-2.00%	49	2+681.18m	Level Crown	0.00%	-2.00%	57	3+093.56m	Reverse Crown	-2.00%	2.00%
34	1+798.61m	Level Crown	0.00%	-2.00%	42	2+306.36m	End Normal Crown	-2.00%	-2.00%	49	2+690.46m	Begin Normal Crown	-2.00%	-2.00%	57	3+103.14m	Level Crown	-2.00%	0.00%
34	1+808.20m	Reverse Crown	2.00%	-2.00%	42	2+315.64m	Level Crown	-2.00%	0.00%	50	2+654.79m	End Normal Crown	-2.00%	-2.00%	57	3+112.73m	Begin Normal Crown	-2.00%	-2.00%
34	1+821.61m	Begin Full Super	4.80%	-4.80%	42	2+324.93m	Reverse Crown	-2.00%	2.00%	50	2+664.38m	Level Crown	0.00%	-2.00%	58	3+099.79m	End Normal Crown	-2.00%	-2.00%
34	1+840.39m	End Full Super	4.80%	-4.80%	42	2+328.64m	Begin Full Super	-2.80%	2.80%	50	2+673.96m	Reverse Crown	2.00%	-2.00%	58	3+109.27m	Level Crown	0.00%	-2.00%
34	1+853.80m	Reverse Crown	2.00%	-2.00%	42	2+372.01m	End Full Super	-2.80%	2.80%	50	2+687.38m	Begin Full Super	4.80%	-4.80%	58	3+118.74m	Reverse Crown	2.00%	-2.00%
34	1+863.39m	Level Crown	0.00%	-2.00%	42	2+375.72m	Reverse Crown	-2.00%	2.00%	50	2+689.42m	End Full Super	4.80%	-4.80%	58	3+127.27m	Begin Full Super	3.80%	-3.80%
34	1+872.97m	Begin Normal Crown	-2.00%	-2.00%	42	2+385.01m	Level Crown	-2.00%	0.00%	50	2+702.84m	Reverse Crown	2.00%	-2.00%	58	3+148.99m	End Full Super	3.80%	-3.80%
35	1+843.02m	End Normal Crown	-2.00%	-2.00%	42	2+394.29m	Begin Normal Crown	-2.00%	-2.00%	50	2+712.42m	Level Crown	0.00%	-2.00%	58	3+157.51m	Reverse Crown	2.00%	-2.00%
35	1+852.61m	Level Crown	0.00%	-2.00%	43	2+358.54m	End Normal Crown	-2.00%	-2.00%	50	2+722.00m	Begin Normal Crown	-2.00%	-2.00%	58	3+166.99m	Level Crown	0.00%	-2.00%
35	1+862.19m	Reverse Crown	2.00%	-2.00%	43	2+368.07m	Level Crown	0.00%	-2.00%	51	2+711.03m	End Normal Crown	-2.00%	-2.00%	58	3+176.46m	Begin Normal Crown	-2.00%	-2.00%
35	1+875.61m	Begin Full Super	4.80%	-4.80%	43	2+377.59m	Reverse Crown	2.00%	-2.00%	51	2+720.31m	Level Crown	0.00%	-2.00%	59	3+159.54m	End Normal Crown	-2.00%	-2.00%
35	1+889.65m	End Full Super	4.80%	-4.80%	43	2+387.72m	End Full Super	4.20%	-4.20%	51	2+729.60m	Reverse Crown	2.00%	-2.00%	59	3+168.98m	Level Crown	-2.00%	0.00%
35	1+903.07m	Reverse Crown	2.00%	-2.00%	43	2+388.07m	Begin Full Super	4.20%	-4.20%	51	2+733.31m	Begin Full Super	2.80%	-2.80%	59	3+178.42m	Reverse Crown	-2.00%	2.00%
35	1+912.65m	Level Crown	0.00%	-2.00%	43	2+398.20m	Reverse Crown	2.00%	-2.00%	51	2+804.27m	End Full Super	2.80%	-2.80%	59	3+185.98m	Begin Full Super	-3.60%	3.60%
35	1+922.23m	Begin Normal Crown	-2.00%	-2.00%	43	2+407.72m	Level Crown	0.00%	-2.00%	51	2+807.98m	Reverse Crown	2.00%	-2.00%	59	3+196.28m	End Full Super	-3.60%	3.60%
36	1+884.37m	End Normal Crown	-2.00%	-2.00%	43	2+417.24m	Begin Normal Crown	-2.00%	-2.00%	51	2+817.27m	Level Crown	0.00%	-2.00%	59	3+203.83m	Reverse Crown	-2.00%	2.00%
36	1+893.82m	Level Crown	-2.00%	0.00%	44	2+385.03m	End Normal Crown	-2.00%	-2.00%	51	2+826.55m	Begin Normal Crown	-2.00%	-2.00%	59	3+213.28m	Level Crown	-2.00%	0.00%
36	1+903.26m	Reverse Crown	-2.00%	2.00%	44	2+394.55m	Level Crown	0.00%	-2.00%	52	2+787.17m	End Normal Crown	-2.00%	-2.00%	59	3+222.72m	Begin Normal Crown	-2.00%	-2.00%
36	1+910.82m	Begin Full Super	-3.60%	3.60%	44	2+404.08m	Reverse Crown	2.00%	-2.00%	52	2+796.67m	Level Crown	-2.00%	0.00%	60	3+199.57m	End Normal Crown	-2.00%	-2.00%
36	1+939.82m	End Full Super	-3.60%	3.60%	44	2+411.49m	End Full Super	4.20%	-4.20%	52	2+806.17m	Reverse Crown	-2.00%	2.00%	60	3+208.86m	Level Crown	-2.00%	0.00%
36	1+947.37m	Reverse Crown	-2.00%	2.00%	44	2+414.55m	Begin Full Super	4.20%	-4.20%	52	2+815.35m	End Full Super	-4.00%	4.00%	60	3+218.14m	Reverse Crown	-2.00%	2.00%
36	1+956.82m	Level Crown	-2.00%	0.00%	44	2+421.97m	Reverse Crown	2.00%	-2.00%	52	2+815.67m	Begin Full Super	-4.00%	4.00%	60	3+221.86m	Begin Full Super	-2.80%	2.80%
36	1+966.26m	Begin Normal Crown	-2.00%	-2.00%	44	2+431.49m	Level Crown	0.00%	-2.00%	52	2+824.85m	Reverse Crown	-2.00%	2.00%	60	3+264.57m	End Full Super	-2.80%	2.80%
37	1+969.99m	End Normal Crown	-2.00%	-2.00%	44	2+441.01m	Begin Normal Crown	-2.00%	-2.00%	52	2+834.35m	Level Crown	-2.00%	0.00%	60	3+268.29m	Reverse Crown	-2.00%	2.00%
37	1+979.46m	Level Crown	-2.00%	0.00%	45	2+404.63m	End Normal Crown	-2.00%	-2.00%	52	2+843.85m	Begin Normal Crown	-2.00%	-2.00%	60	3+277.57m	Level Crown	-2.00%	0.00%
37	1+988.94m	Reverse Crown	-2.00%	2.00%	45	2+414.27m	Level Crown	-2.00%	0.00%	53	2+838.60m	End Normal Crown	-2.00%	-2.00%	60	3+286.86m	Begin Normal Crown	-2.00%	-2.00%
37	1+997.46m	Begin Full Super	-3.80%	3.80%	45	2+423.91m	Reverse Crown	-2.00%	2.00%	53	2+847.89m	Level Crown	-2.00%	0.00%	61	3+284.90m	End Normal Crown	-2.00%	-2.00%
37	2+021.37m	End Full Super	-3.80%	3.80%	45	2+441.27m	Begin Full Super	-5.60%	5.60%	53	2+857.17m	Reverse Crown	-2.00%	2.00%	61	3+294.18m	Level Crown	-2.00%	0.00%
37	2+029.90m	Reverse Crown	-2.00%	2.00%	45	2+442.30m	End Full Super	-5.60%	5.60%	53	2+860.89m	Begin Full Super	-2.80%	2.80%	61	3+303.47m	Reverse Crown	-2.00%	2.00%
37	2+039.37m	Level Crown	-2.00%	0.00%	45	2+459.66m	Reverse Crown	-2.00%	2.00%	53	2+870.46m	End Full Super	-2.80%	2.80%	61	3+307.18m	Begin Full Super	-2.80%	2.80%
37	2+048.84m	Begin Normal Crown	-2.00%	-2.00%	45	2+469.30m	Level Crown	-2.00%	0.00%	53	2+874.18m	Reverse Crown	-2.00%	2.00%	61	3+311.96m	End Full Super	-2.80%	2.80%
38	2+024.49m	End Normal Crown	-2.00%	-2.00%	45	2+478.94m	Begin Normal Crown	-2.00%	-2.00%	53	2+883.46m	Level Crown	-2.00%	0.00%	61	3+315.68m	Reverse Crown	-2.00%	2.00%
38	2+034.07m	Level Crown	-2.00%	0.00%	46	2+462.91m	End Normal Crown	-2.00%	-2.00%	53	2+892.75m	Begin Normal Crown	-2.00%	-2.00%	61	3+324.96m	Level Crown	-2.00%	0.00%
38	2+043.66m	Reverse Crown	-2.00%	2.00%	46	2+472.19m	Level Crown	0.00%	-2.00%	54	2+877.72m	End Normal Crown	-2.00%	-2.00%	61	3+334.25m	Begin Normal Crown	-2.00%	-2.00%
38	2+057.07m	Begin Full Super	-4.80%	4.80%	46	2+481.48m	Reverse Crown	2.00%	-2.00%	54	2+887.00m	Level Crown	-2.00%	0.00%	62	3+303.98m	End Normal Crown	-2.00%	-2.00%
38	2+079.74m	End Full Super	-4.80%	4.80%	46	2+485.19m	Begin Full Super	2.80%	-2.80%	54	2+896.29m	Reverse Crown	-2.00%	2.00%	62	3+313.42m	Level Crown	-2.00%	0.00%
38	2+093.16m	Reverse Crown	-2.00%	2.00%	46	2+519.05m	End Full Super	2.80%	-2.80%	54	2+900.00m	Begin Full Super	-2.80%	2.80%	62	3+322.87m	Reverse Crown	-2.00%	2.00%
38	2+102.74m	Level Crown	-2.00%	0.00%	46	2+522.76m	Reverse Crown	2.00%	-2.00%	54	2+918.06m	End Full Super	-2.80%	2.80%	62	3+330.42m	Begin Full Super	-3.60%	3.60%
38	2+112.33m	Begin Normal Crown	-2.00%	-2.00%	46	2+532.05m	Level Crown	0.00%	-2.00%	54	2+921.77m	Reverse Crown	-2.00%	2.00%	62	3+343.82m	End Full Super	-3.60%	3.60%
39	2+071.43m	End Normal Crown	-2.00%	-2.00%	46	2+541.33m	Begin Normal Crown	-2.00%	-2.00%	54	2+931.06m	Level Crown	-2.00%	0.00%	62	3+351.38m	Reverse Crown	-2.00%	2.00%
39	2+081.04m	Level Crown	0.00%	-2.00%	47	2+509.53m	End Normal Crown	-2.00%	-2.00%	54	2+940.34m	Begin Normal Crown	-2.00%	-2.00%	62	3+360.82m	Level Crown	-2.00%	0.00%
39	2+090.66m	Reverse Crown	2.00%	-2.00%	47	2+519.11m	Level Crown	0.00%	-2.00%	55	2+917.09m	End Normal Crown	-2.00%	-2.00%	62	3+370.27m	Begin Normal Crown	-2.00%	-2.00%
39	2+105.83m	End Full Super	5.20%	-5.20%	47	2+528.69m	Reverse Crown	2.00%	-2.00%	55	2+926.63m	Level Crown	-2.00%	0.00%	63	3+342.52m	End Normal Crown	-2.00%	-2.00%
39	2+106.04m	Begin Full Super	5.20%	-5.20%	47	2+542.11m	Begin Full Super	4.80%	-4.80%	55	2+936.18m	Reverse Crown	-2.00%	2.00%	63	3+352.12m	Level Crown	0.00%	-2.00%
39	2+121.21m	Reverse Crown	2.00%	-2.00%	47	2+551.24m	End Full Super	4.80%	-4.80%	55	2+947.63m	Begin Full Super	-4.40%	4.40%	63	3+361.72m	Reverse Crown	2.00%	-2.00%
39	2+130.83m	Level Crown	0.00%	-2.00%	47	2+564.65m	Reverse Crown	2.00%	-2.00%	55	2+961.37m	End Full Super	-4.40%	4.40%	63	3+376.12m	Begin Full Super	5.00%	-5.00%
39	2+140.44m	Begin Normal Crown	-2.00%	-2.00%	47	2+574.24m	Level Crown	0.00%	-2.00%	55	2+972.83m	Reverse Crown	-2.00%	2.00%	63	3+388.91m	End Full Super	5.00%	-5.00%
40	2+119.75m	End Normal Crown	-2.00%	-2.00%	47	2+583.82m	Begin Normal Crown	-2.00%	-2.00%	55	2+982.37m	Level Crown	-2.00%	0.00%	63	3+403.31m	Reverse Crown	2.00%	-2.00%
40	2+129.27m	Level Crown	0.00%	-2.00%	48	2+533.34m	End Normal Crown	-2.00%	-2.00%	55	2+991.92m	Begin Normal Crown	-2.00%	-2.00%	63	3+412.91m	Level Crown	0.00%	-2.00%



KHYBER PAKHTUNKHWA
INTEGRATED TOURISM
AND ENTERPRISE
DEVELOPMENT PROJECT
C&W DEPARTMENT, KP



Superelevation Region	Station	Description	Left Outside Lane	Right Outside Lane	Superelevation Region	Station	Description	Left Outside Lane	Right Outside Lane	Superelevation Region	Station	Description	Left Outside Lane	Right Outside Lane	Superelevation Region	Station	Description	Left Outside Lane	Right Outside Lane				
	63	3+422.51m	Begin Normal Crown	-2.00%	-2.00%		71	4+024.75m	Level Crown	0.00%	-2.00%		79	4+494.17m	Reverse Crown	2.00%	-2.00%		87	4+796.95m	End Full Super	-6.00%	6.00%
	64	3+383.75m	End Normal Crown	-2.00%	-2.00%		71	4+034.13m	Begin Normal Crown	-2.00%	-2.00%		79	4+504.17m	Level Crown	0.00%	-2.00%		87	4+816.28m	Reverse Crown	-2.00%	2.00%
	64	3+393.03m	Level Crown	-2.00%	0.00%		72	4+012.91m	End Normal Crown	-2.00%	-2.00%		79	4+514.17m	Begin Normal Crown	-2.00%	-2.00%		87	4+825.95m	Level Crown	-2.00%	0.00%
	64	3+402.32m	Reverse Crown	-2.00%	2.00%		72	4+022.41m	Level Crown	-2.00%	0.00%		80	4+486.37m	End Normal Crown	-2.00%	-2.00%		87	4+835.61m	Begin Normal Crown	-2.00%	-2.00%
	64	3+406.03m	Begin Full Super	-2.80%	2.80%		72	4+031.91m	Reverse Crown	-2.00%	2.00%		80	4+495.94m	Level Crown	0.00%	-2.00%		88	4+792.34m	End Normal Crown	-2.00%	-2.00%
	64	3+412.77m	End Full Super	-2.80%	2.80%		72	4+041.41m	Begin Full Super	-4.00%	4.00%		80	4+505.50m	Reverse Crown	2.00%	-2.00%		88	4+802.00m	Level Crown	0.00%	-2.00%
	64	3+416.48m	Reverse Crown	-2.00%	2.00%		72	4+067.02m	End Full Super	-4.00%	4.00%		80	4+517.46m	End Full Super	4.60%	-4.60%		88	4+811.67m	Reverse Crown	2.00%	-2.00%
	64	3+425.77m	Level Crown	-2.00%	0.00%		72	4+076.52m	Reverse Crown	-2.00%	2.00%		80	4+517.94m	Begin Full Super	4.60%	-4.60%		88	4+829.72m	End Full Super	6.00%	-6.00%
	64	3+435.05m	Begin Normal Crown	-2.00%	-2.00%		72	4+086.02m	Level Crown	-2.00%	0.00%		80	4+529.90m	Reverse Crown	2.00%	-2.00%		88	4+831.00m	Begin Full Super	6.00%	-6.00%
	65	3+474.43m	End Normal Crown	-2.00%	-2.00%		72	4+095.52m	Begin Normal Crown	-2.00%	-2.00%		80	4+539.46m	Level Crown	0.00%	-2.00%		88	4+849.05m	Reverse Crown	2.00%	-2.00%
	65	3+483.72m	Level Crown	-2.00%	0.00%		73	4+064.16m	End Normal Crown	-2.00%	-2.00%		80	4+549.03m	Begin Normal Crown	-2.00%	-2.00%		88	4+858.72m	Level Crown	0.00%	-2.00%
	65	3+493.00m	Reverse Crown	-2.00%	2.00%		73	4+073.82m	Level Crown	0.00%	-2.00%		81	4+506.60m	End Normal Crown	-2.00%	-2.00%		88	4+868.39m	Begin Normal Crown	-2.00%	-2.00%
	65	3+496.72m	Begin Full Super	-2.80%	2.80%		73	4+083.49m	Reverse Crown	2.00%	-2.00%		81	4+516.14m	Level Crown	-2.00%	0.00%		89	4+847.95m	End Normal Crown	-2.00%	-2.00%
	65	3+543.87m	End Full Super	-2.80%	2.80%		73	4+102.82m	Begin Full Super	6.00%	-6.00%		81	4+525.69m	Reverse Crown	-2.00%	2.00%		89	4+857.37m	Level Crown	-2.00%	0.00%
	65	3+547.58m	Reverse Crown	-2.00%	2.00%		73	4+126.36m	End Full Super	6.00%	-6.00%		81	4+537.14m	Begin Full Super	-4.40%	4.40%		89	4+866.78m	Reverse Crown	-2.00%	2.00%
	65	3+556.87m	Level Crown	-2.00%	0.00%		73	4+145.69m	Reverse Crown	2.00%	-2.00%		81	4+542.86m	End Full Super	-4.40%	4.40%		89	4+873.37m	Begin Full Super	-3.40%	3.40%
	65	3+566.16m	Begin Normal Crown	-2.00%	-2.00%		73	4+155.36m	Level Crown	0.00%	-2.00%		81	4+554.32m	Reverse Crown	-2.00%	2.00%		89	4+902.41m	End Full Super	-3.40%	3.40%
	66	3+550.73m	End Normal Crown	-2.00%	-2.00%		73	4+165.03m	Begin Normal Crown	-2.00%	-2.00%		81	4+563.86m	Level Crown	-2.00%	0.00%		89	4+909.00m	Reverse Crown	-2.00%	2.00%
	66	3+560.15m	Level Crown	0.00%	-2.00%		74	4+132.91m	End Normal Crown	-2.00%	-2.00%		81	4+573.41m	Begin Normal Crown	-2.00%	-2.00%		89	4+918.41m	Level Crown	-2.00%	0.00%
	66	3+569.56m	Reverse Crown	2.00%	-2.00%		74	4+142.57m	Level Crown	-2.00%	0.00%		82	4+541.84m	End Normal Crown	-2.00%	-2.00%		89	4+927.82m	Begin Normal Crown	-2.00%	-2.00%
	66	3+576.15m	Begin Full Super	3.40%	-3.40%		74	4+152.24m	Reverse Crown	-2.00%	2.00%		82	4+551.34m	Level Crown	0.00%	-2.00%		90	4+883.59m	End Normal Crown	-2.00%	-2.00%
	66	3+616.76m	End Full Super	3.40%	-3.40%		74	4+171.57m	Begin Full Super	-6.00%	6.00%		82	4+560.84m	Reverse Crown	2.00%	-2.00%		90	4+893.26m	Level Crown	0.00%	-2.00%
	66	3+623.35m	Reverse Crown	2.00%	-2.00%		74	4+178.97m	End Full Super	-6.00%	6.00%		82	4+570.34m	Begin Full Super	4.00%	-4.00%		90	4+902.93m	Reverse Crown	2.00%	-2.00%
	66	3+632.76m	Level Crown	0.00%	-2.00%		74	4+198.30m	Reverse Crown	-2.00%	2.00%		82	4+593.40m	End Full Super	4.00%	-4.00%		90	4+917.13m	End Full Super	6.00%	-6.00%
	66	3+642.17m	Begin Normal Crown	-2.00%	-2.00%		74	4+207.97m	Level Crown	-2.00%	0.00%		82	4+602.90m	Reverse Crown	2.00%	-2.00%		90	4+922.26m	Begin Full Super	6.00%	-6.00%
	67	3+706.27m	End Normal Crown	-2.00%	-2.00%		74	4+217.64m	Begin Normal Crown	-2.00%	-2.00%		82	4+612.40m	Level Crown	0.00%	-2.00%		90	4+936.46m	Reverse Crown	2.00%	-2.00%
	67	3+715.56m	Level Crown	-2.00%	0.00%		75	4+209.76m	End Normal Crown	-2.00%	-2.00%		82	4+621.90m	Begin Normal Crown	-2.00%	-2.00%		90	4+946.13m	Level Crown	0.00%	-2.00%
	67	3+724.85m	Reverse Crown	-2.00%	2.00%		75	4+219.28m	Level Crown	0.00%	-2.00%		83	4+583.97m	End Normal Crown	-2.00%	-2.00%		90	4+955.79m	Begin Normal Crown	-2.00%	-2.00%
	67	3+728.56m	Begin Full Super	-2.80%	2.80%		75	4+228.81m	Reverse Crown	2.00%	-2.00%		83	4+593.55m	Level Crown	-2.00%	0.00%		91	4+912.88m	End Normal Crown	-2.00%	-2.00%
	67	3+744.13m	End Full Super	-2.80%	2.80%		75	4+239.28m	Begin Full Super	4.20%	-4.20%		83	4+603.13m	Reverse Crown	-2.00%	2.00%		91	4+922.40m	Level Crown	-2.00%	0.00%
	67	3+747.84m	Reverse Crown	-2.00%	2.00%		75	4+260.53m	End Full Super	4.20%	-4.20%		83	4+616.55m	Begin Full Super	-4.80%	4.80%		91	4+931.93m	Reverse Crown	-2.00%	2.00%
	67	3+757.13m	Level Crown	-2.00%	0.00%		75	4+271.01m	Reverse Crown	2.00%	-2.00%		83	4+617.74m	End Full Super	-4.80%	4.80%		91	4+942.40m	Begin Full Super	-4.20%	4.20%
	67	3+766.41m	Begin Normal Crown	-2.00%	-2.00%		75	4+280.53m	Level Crown	0.00%	-2.00%		83	4+631.15m	Reverse Crown	-2.00%	2.00%		91	4+948.66m	End Full Super	-4.20%	4.20%
	68	3+770.67m	End Normal Crown	-2.00%	-2.00%		75	4+290.05m	Begin Normal Crown	-2.00%	-2.00%		83	4+640.74m	Level Crown	-2.00%	0.00%		91	4+959.13m	Reverse Crown	-2.00%	2.00%
	68	3+780.11m	Level Crown	0.00%	-2.00%		76	4+279.70m	End Normal Crown	-2.00%	-2.00%		83	4+650.32m	Begin Normal Crown	-2.00%	-2.00%		91	4+968.66m	Level Crown	-2.00%	0.00%
	68	3+789.56m	Reverse Crown	2.00%	-2.00%		76	4+289.30m	Level Crown	-2.00%	0.00%		84	4+599.64m	End Normal Crown	-2.00%	-2.00%		91	4+978.18m	Begin Normal Crown	-2.00%	-2.00%
	68	3+797.11m	Begin Full Super	3.60%	-3.60%		76	4+298.90m	Reverse Crown	-2.00%	2.00%		84	4+609.25m	Level Crown	0.00%	-2.00%		92	4+943.52m	End Normal Crown	-2.00%	-2.00%
	68	3+806.37m	End Full Super	3.60%	-3.60%		76	4+313.30m	Begin Full Super	-5.00%	5.00%		84	4+618.87m	Reverse Crown	2.00%	-2.00%		92	4+952.81m	Level Crown	0.00%	-2.00%
	68	3+813.93m	Reverse Crown	2.00%	-2.00%		76	4+332.79m	End Full Super	-5.00%	5.00%		84	4+634.25m	Begin Full Super	5.20%	-5.20%		92	4+962.09m	Reverse Crown	2.00%	-2.00%
	68	3+823.37m	Level Crown	0.00%	-2.00%		76	4+347.19m	Reverse Crown	-2.00%	2.00%		84	4+634.70m	End Full Super	5.20%	-5.20%		92	4+965.81m	Begin Full Super	2.80%	-2.80%
	68	3+832.82m	Begin Normal Crown	-2.00%	-2.00%		76	4+356.79m	Level Crown	-2.00%	0.00%		84	4+650.08m	Reverse Crown	2.00%	-2.00%		92	4+979.57m	End Full Super	2.80%	-2.80%
	69	3+797.88m	End Normal Crown	-2.00%	-2.00%		76	4+366.39m	Begin Normal Crown	-2.00%	-2.00%		84	4+659.70m	Level Crown	0.00%	-2.00%		92	4+983.28m	Reverse Crown	2.00%	-2.00%
	69	3+807.48m	Level Crown	-2.00%	0.00%		77	4+342.11m	End Normal Crown	-2.00%	-2.00%		84	4+669.32m	Begin Normal Crown	-2.00%	-2.00%		92	4+992.57m	Level Crown	0.00%	-2.00%
	69	3+817.08m	Reverse Crown	-2.00%	2.00%		77	4+351.61m	Level Crown	0.00%	-2.00%		85	4+651.99m	End Normal Crown	-2.00%	-2.00%		92	5+001.85m	Begin Normal Crown	-2.00%	-2.00%
	69	3+831.48m	Begin Full Super	-5.00%	5.00%		77	4+361.11m	Reverse Crown	2.00%	-2.00%		85	4+661.36m	Level Crown	-2.00%	0.00%		93	5+026.39m	End Normal Crown	-2.00%	-2.00%
	69	3+845.81m	End Full Super	-5.00%	5.00%		77	4+370.61m	Begin Full Super	4.00%	-4.00%		85	4+670.74m	Reverse Crown	-2.00%	2.00%		93	5+036.39m	Level Crown	0.00%	-2.00%
	69	3+860.21m	Reverse Crown	-2.00%	2.00%		77	4+373.92m	End Full Super	4.00%	-4.00%		85	4+676.36m	Begin Full Super	-3.20%	3.20%		93	5+046.39m	Reverse Crown	2.00%	-2.00%
	69	3+869.81m	Level Crown	-2.00%	0.00%		77	4+383.42m	Reverse Crown	2.00%	-2.00%		85	4+706.53m	End Full Super	-3.20%	3.20%		93	5+047.39m	Begin Full Super	2.20%	-2.20%
	69	3+879.41m	Begin Normal Crown	-2.00%	-2.00%		77	4+392.92m	Level Crown	0.00%	-2.00%		85	4+712.15m	Reverse Crown	-2.00%	2.00%		93	5+089.61m	End Full Super	2.20%	-2.20%
	70	3+900.47m	End Normal Crown	-2.00%	-2.00%		77	4+402.42m	Begin Normal Crown	-2.00%	-2.00%		85	4+721.53m	Level Crown	-2.00%	0.00%		93	5+090.61m	Reverse Crown	2.00%	-2.00%
	70	3+910.02m	Level Crown	0.00%	-2.00%		78	4+364.15m	End Normal Crown	-2.00%	-2.00%		85	4+730.90m	Begin Normal Crown	-2.00%	-2.00%		93	5+100.61m	Level Crown	0.00%	-2.00%
	70	3+919.56m	Reverse Crown	2.00%	-2.00%		78	4+373.68m	Level Crown	-2.00%	0.00%		86	4+702.65m	End Normal Crown	-2.00%	-2.00%		93	5+110.61m	Begin Normal Crown	-2.00%	-2.00%
	70	3+931.02m	Begin Full Super	4.40%	-4.40%		78	4+383.20m	Reverse Crown	-2.00%	2.00%		86	4+711.93m	Level Crown	-2.00%	0.00%		94	5+123.02m	End Normal Crown	-2.00%	-2.00%
	70	3+944.97m	End Full Super	4.40%	-4.40%		78	4+393.68m	Begin Full Super	-4.20%	4.20%		86	4+721.22m	Reverse Crown	-2.00%	2.00%		94	5+132.58m	Level Crown	0.00%	-2.00%
	70	3+956.43m	Reverse Crown	2.00%	-2.00%		78	4+426.21m	End Full Super	-4.20%	4.20%		86	4+724.93m	Begin Full Super	-2.80%	2.80%		94	5+142.15m	Reverse Crown	2.00%	-2.00%
	70	3+965.97m	Level Crown	0.00%	-2.00%		78	4+436.69m	Reverse Crown	-2.00%	2.00%		86	4+766.31m	End Full Super	-2.80%	2.80%		94	5+154.58m	Begin Full Super	4.60%	-4.60%
	70	3+975.52m	Begin Normal Crown	-2.00%	-2.00%		78	4+446.21m	Level Crown	-2.00%	0.00%		86	4+770.02m	Reverse Crown	-2.00%	2.00%		94	5+179.39m	End Full Super	4.60%	-4.60%
	71	3+953.93m	End Normal Crown	-2.00%	-2.00%		78	4+455.74m	Begin Normal Crown	-2.00%	-2.00%		86	4+779.31m	Level Crown	-2.00%	0.00%		94	5+191.82m	Reverse Crown	2.00%	-2.00%
	71	3+963.31m	Level Crown	0.00%	-2.00%		79	4+436.22m	End Normal Crown	-2.00%	-2.00%		86	4+788.59m	Begin Normal Crown	-2.00%	-2.00%		94	5+201.39m	Level Crown	0.00%	-2.0

Superelevation Region	Station	Description	Left Outside Lane	Right Outside Lane	Superelevation Region	Station	Description	Left Outside Lane	Right Outside Lane	Superelevation Region	Station	Description	Left Outside Lane	Right Outside Lane	Superelevation Region	Station	Description	Left Outside Lane	Right Outside Lane
95	5+305.62m	Begin Full Super	-3.00%	3.00%	103	5+587.12m	Reverse Crown	-2.00%	2.00%	111	6+239.47m	Level Crown	0.00%	-2.00%	119	6+609.11m	End Normal Crown	-2.00%	-2.00%
95	5+336.31m	End Full Super	-3.00%	3.00%	103	5+706.46m	Begin Full Super	-6.00%	6.00%	111	6+249.13m	Reverse Crown	2.00%	-2.00%	119	6+618.56m	Level Crown	0.00%	-2.00%
95	5+340.98m	Reverse Crown	-2.00%	2.00%	103	5+729.55m	End Full Super	-6.00%	6.00%	111	6+267.47m	Begin Full Super	5.80%	-5.80%	119	6+628.00m	Reverse Crown	2.00%	-2.00%
95	5+350.31m	Level Crown	-2.00%	0.00%	103	5+748.88m	Reverse Crown	-2.00%	2.00%	111	6+271.72m	End Full Super	5.80%	-5.80%	119	6+635.56m	Begin Full Super	3.60%	-3.60%
95	5+359.64m	Begin Normal Crown	-2.00%	-2.00%	103	5+758.55m	Level Crown	-2.00%	0.00%	111	6+290.07m	Reverse Crown	2.00%	-2.00%	119	6+650.80m	End Full Super	3.60%	-3.60%
96	5+344.15m	End Normal Crown	-2.00%	-2.00%	103	5+768.22m	Begin Normal Crown	-2.00%	-2.00%	111	6+299.72m	Level Crown	0.00%	-2.00%	119	6+658.35m	Reverse Crown	2.00%	-2.00%
96	5+353.73m	Level Crown	-2.00%	0.00%	104	5+736.73m	End Normal Crown	-2.00%	-2.00%	111	6+309.38m	Begin Normal Crown	-2.00%	-2.00%	119	6+667.80m	Level Crown	0.00%	-2.00%
96	5+363.32m	Reverse Crown	-2.00%	2.00%	104	5+746.17m	Level Crown	-2.00%	0.00%	112	6+260.91m	End Normal Crown	-2.00%	-2.00%	119	6+677.24m	Begin Normal Crown	-2.00%	-2.00%
96	5+376.73m	Begin Full Super	-4.80%	4.80%	104	5+755.62m	Reverse Crown	-2.00%	2.00%	112	6+270.49m	Level Crown	-2.00%	0.00%	120	6+684.97m	End Normal Crown	-2.00%	-2.00%
96	5+392.46m	End Full Super	-4.80%	4.80%	104	5+763.17m	Begin Full Super	-3.60%	3.60%	112	6+280.08m	Reverse Crown	-2.00%	2.00%	120	6+694.45m	Level Crown	0.00%	-2.00%
96	5+405.87m	Reverse Crown	-2.00%	2.00%	104	5+773.76m	End Full Super	-3.60%	3.60%	112	6+293.49m	Begin Full Super	-4.80%	4.80%	120	6+703.92m	Reverse Crown	2.00%	-2.00%
96	5+415.46m	Level Crown	-2.00%	0.00%	104	5+781.32m	Reverse Crown	-2.00%	2.00%	112	6+304.78m	End Full Super	-4.80%	4.80%	120	6+712.45m	Begin Full Super	3.80%	-3.80%
96	5+425.04m	Begin Normal Crown	-2.00%	-2.00%	104	5+790.76m	Level Crown	-2.00%	0.00%	112	6+318.19m	Reverse Crown	-2.00%	2.00%	120	6+757.31m	End Full Super	3.80%	-3.80%
97	5+427.70m	End Normal Crown	-2.00%	-2.00%	104	5+800.20m	Begin Normal Crown	-2.00%	-2.00%	112	6+327.78m	Level Crown	-2.00%	0.00%	120	6+765.84m	Reverse Crown	2.00%	-2.00%
97	5+436.99m	Level Crown	0.00%	-2.00%	105	5+791.47m	End Normal Crown	-2.00%	-2.00%	112	6+337.36m	Begin Normal Crown	-2.00%	-2.00%	120	6+775.31m	Level Crown	0.00%	-2.00%
97	5+446.27m	Reverse Crown	2.00%	-2.00%	105	5+800.97m	Level Crown	0.00%	-2.00%	113	6+306.93m	End Normal Crown	-2.00%	-2.00%	120	6+784.79m	Begin Normal Crown	-2.00%	-2.00%
97	5+449.99m	Begin Full Super	2.80%	-2.80%	105	5+810.47m	Reverse Crown	2.00%	-2.00%	113	6+316.48m	Level Crown	0.00%	-2.00%	121	6+745.13m	End Normal Crown	-2.00%	-2.00%
97	5+488.48m	End Full Super	2.80%	-2.80%	105	5+819.97m	Begin Full Super	4.00%	-4.00%	113	6+326.02m	Reverse Crown	2.00%	-2.00%	121	6+754.71m	Level Crown	-2.00%	0.00%
97	5+492.19m	Reverse Crown	2.00%	-2.00%	105	5+840.90m	End Full Super	4.00%	-4.00%	113	6+337.48m	Begin Full Super	4.40%	-4.40%	121	6+764.29m	Reverse Crown	-2.00%	2.00%
97	5+501.48m	Level Crown	0.00%	-2.00%	105	5+850.40m	Reverse Crown	2.00%	-2.00%	113	6+340.38m	End Full Super	4.40%	-4.40%	121	6+777.71m	Begin Full Super	-4.80%	4.80%
97	5+510.76m	Begin Normal Crown	-2.00%	-2.00%	105	5+859.90m	Level Crown	0.00%	-2.00%	113	6+351.84m	Reverse Crown	2.00%	-2.00%	121	6+808.52m	End Full Super	-4.80%	4.80%
98	5+497.67m	End Normal Crown	-2.00%	-2.00%	105	5+869.40m	Begin Normal Crown	-2.00%	-2.00%	113	6+361.38m	Level Crown	0.00%	-2.00%	121	6+821.94m	Reverse Crown	-2.00%	2.00%
98	5+507.34m	Level Crown	0.00%	-2.00%	106	5+839.46m	End Normal Crown	-2.00%	-2.00%	113	6+370.93m	Begin Normal Crown	-2.00%	-2.00%	121	6+831.52m	Level Crown	-2.00%	0.00%
98	5+517.01m	Reverse Crown	2.00%	-2.00%	106	5+848.90m	Level Crown	-2.00%	0.00%	114	6+323.96m	End Normal Crown	-2.00%	-2.00%	121	6+841.11m	Begin Normal Crown	-2.00%	-2.00%
98	5+536.34m	Begin Full Super	6.00%	-6.00%	106	5+858.35m	Reverse Crown	-2.00%	2.00%	114	6+333.62m	Level Crown	0.00%	-2.00%	122	6+794.41m	End Normal Crown	-2.00%	-2.00%
98	5+537.54m	End Full Super	6.00%	-6.00%	106	5+865.90m	Begin Full Super	-3.60%	3.60%	114	6+343.29m	Reverse Crown	2.00%	-2.00%	122	6+804.05m	Level Crown	0.00%	-2.00%
98	5+556.88m	Reverse Crown	2.00%	-2.00%	106	5+893.30m	End Full Super	-3.60%	3.60%	114	6+362.62m	Begin Full Super	6.00%	-6.00%	122	6+813.69m	Reverse Crown	2.00%	-2.00%
98	5+566.54m	Level Crown	0.00%	-2.00%	106	5+900.86m	Reverse Crown	-2.00%	2.00%	114	6+362.87m	End Full Super	6.00%	-6.00%	122	6+831.05m	Begin Full Super	5.60%	-5.60%
98	5+576.21m	Begin Normal Crown	-2.00%	-2.00%	106	5+910.30m	Level Crown	-2.00%	0.00%	114	6+382.20m	Reverse Crown	2.00%	-2.00%	122	6+834.10m	End Full Super	5.60%	-5.60%
99	5+524.52m	End Normal Crown	-2.00%	-2.00%	106	5+919.75m	Begin Normal Crown	-2.00%	-2.00%	114	6+391.87m	Level Crown	0.00%	-2.00%	122	6+851.46m	Reverse Crown	2.00%	-2.00%
99	5+534.07m	Level Crown	-2.00%	0.00%	107	5+882.12m	End Normal Crown	-2.00%	-2.00%	114	6+401.53m	Begin Normal Crown	-2.00%	-2.00%	122	6+861.10m	Level Crown	0.00%	-2.00%
99	5+543.61m	Reverse Crown	-2.00%	2.00%	107	5+891.64m	Level Crown	0.00%	-2.00%	115	6+409.34m	End Normal Crown	-2.00%	-2.00%	122	6+870.75m	Begin Normal Crown	-2.00%	-2.00%
99	5+555.07m	Begin Full Super	-4.40%	4.40%	107	5+901.16m	Reverse Crown	2.00%	-2.00%	115	6+418.82m	Level Crown	-2.00%	0.00%	123	6+867.69m	End Normal Crown	-2.00%	-2.00%
99	5+568.17m	End Full Super	-4.40%	4.40%	107	5+911.64m	Begin Full Super	4.20%	-4.20%	115	6+428.29m	Reverse Crown	-2.00%	2.00%	123	6+877.17m	Level Crown	-2.00%	0.00%
99	5+579.62m	Reverse Crown	-2.00%	2.00%	107	5+936.37m	End Full Super	4.20%	-4.20%	115	6+436.82m	Begin Full Super	-3.80%	3.80%	123	6+886.64m	Reverse Crown	-2.00%	2.00%
99	5+589.17m	Level Crown	-2.00%	0.00%	107	5+946.84m	Reverse Crown	2.00%	-2.00%	115	6+454.29m	End Full Super	-3.80%	3.80%	123	6+895.17m	Begin Full Super	-3.80%	3.80%
99	5+598.71m	Begin Normal Crown	-2.00%	-2.00%	107	5+956.37m	Level Crown	0.00%	-2.00%	115	6+462.82m	Reverse Crown	-2.00%	2.00%	123	6+910.56m	End Full Super	-3.80%	3.80%
100	5+562.66m	End Normal Crown	-2.00%	-2.00%	107	5+965.89m	Begin Normal Crown	-2.00%	-2.00%	115	6+472.29m	Level Crown	-2.00%	0.00%	123	6+919.08m	Reverse Crown	-2.00%	2.00%
100	5+572.32m	Level Crown	0.00%	-2.00%	108	5+944.33m	End Normal Crown	-2.00%	-2.00%	115	6+481.77m	Begin Normal Crown	-2.00%	-2.00%	123	6+928.56m	Level Crown	-2.00%	0.00%
100	5+581.99m	Reverse Crown	2.00%	-2.00%	108	5+953.74m	Level Crown	0.00%	-2.00%	116	6+440.91m	End Normal Crown	-2.00%	-2.00%	123	6+938.03m	Begin Normal Crown	-2.00%	-2.00%
100	5+601.32m	Begin Full Super	6.00%	-6.00%	108	5+963.15m	Reverse Crown	2.00%	-2.00%	116	6+450.55m	Level Crown	-2.00%	0.00%	124	6+909.39m	End Normal Crown	-2.00%	-2.00%
100	5+607.15m	End Full Super	6.00%	-6.00%	108	5+969.74m	Begin Full Super	3.40%	-3.40%	116	6+460.20m	Reverse Crown	-2.00%	2.00%	124	6+919.03m	Level Crown	-2.00%	0.00%
100	5+626.49m	Reverse Crown	2.00%	-2.00%	108	6+005.92m	End Full Super	3.40%	-3.40%	116	6+477.55m	Begin Full Super	-5.60%	5.60%	124	6+928.67m	Reverse Crown	-2.00%	2.00%
100	5+636.15m	Level Crown	0.00%	-2.00%	108	6+012.51m	Reverse Crown	2.00%	-2.00%	116	6+489.37m	End Full Super	-5.60%	5.60%	124	6+946.03m	Begin Full Super	-5.60%	5.60%
100	5+645.82m	Begin Normal Crown	-2.00%	-2.00%	108	6+021.92m	Level Crown	0.00%	-2.00%	116	6+506.72m	Reverse Crown	-2.00%	2.00%	124	6+946.42m	End Full Super	-5.60%	5.60%
101	5+605.71m	End Normal Crown	-2.00%	-2.00%	108	6+031.34m	Begin Normal Crown	-2.00%	-2.00%	116	6+516.37m	Level Crown	-2.00%	0.00%	124	6+963.78m	Reverse Crown	-2.00%	2.00%
101	5+615.37m	Level Crown	0.00%	-2.00%	109	5+997.16m	End Normal Crown	-2.00%	-2.00%	116	6+526.01m	Begin Normal Crown	-2.00%	-2.00%	124	6+973.42m	Level Crown	-2.00%	0.00%
101	5+625.04m	Reverse Crown	2.00%	-2.00%	109	6+006.66m	Level Crown	-2.00%	0.00%	117	6+497.26m	End Normal Crown	-2.00%	-2.00%	124	6+983.06m	Begin Normal Crown	-2.00%	-2.00%
101	5+644.37m	Begin Full Super	6.00%	-6.00%	109	6+016.16m	Reverse Crown	-2.00%	2.00%	117	6+506.70m	Level Crown	0.00%	-2.00%	125	6+928.29m	End Normal Crown	-2.00%	-2.00%
101	5+657.48m	End Full Super	6.00%	-6.00%	109	6+025.66m	Begin Full Super	-4.00%	4.00%	117	6+516.15m	Reverse Crown	2.00%	-2.00%	125	6+937.94m	Level Crown	0.00%	-2.00%
101	5+676.81m	Reverse Crown	2.00%	-2.00%	109	6+092.45m	End Full Super	-4.00%	4.00%	117	6+523.70m	Begin Full Super	3.60%	-3.60%	125	6+947.58m	Reverse Crown	2.00%	-2.00%
101	5+686.48m	Level Crown	0.00%	-2.00%	109	6+101.95m	Reverse Crown	-2.00%	2.00%	117	6+544.13m	End Full Super	3.60%	-3.60%	125	6+961.43m	End Full Super	5.60%	-5.60%
101	5+696.15m	Begin Normal Crown	-2.00%	-2.00%	109	6+111.45m	Level Crown	-2.00%	0.00%	117	6+551.69m	Reverse Crown	2.00%	-2.00%	125	6+964.94m	Begin Full Super	5.60%	-5.60%
102	5+652.14m	End Normal Crown	-2.00%	-2.00%	109	6+120.95m	Begin Normal Crown	-2.00%	-2.00%	117	6+561.13m	Level Crown	0.00%	-2.00%	125	6+978.78m	Reverse Crown	2.00%	-2.00%
102	5+661.80m	Level Crown	-2.00%	0.00%	110	6+126.48m	End Normal Crown	-2.00%	-2.00%	117	6+570.58m	Begin Normal Crown	-2.00%	-2.00%	125	6+988.43m	Level Crown	0.00%	-2.00%
102	5+671.45m	Reverse Crown	-2.00%	2.00%	110	6+135.81m	Level Crown	-2.00%	0.00%	118	6+576.62m	End Normal Crown	-2.00%	-2.00%	125	6+998.07m	Begin Normal Crown	-2.00%	-2.00%
102	5+684.66m	End Full Super	-5.80%	5.80%	110	6+145.14m	Reverse Crown	-2.00%	2.00%	118	6+586.19m	Level Crown	-2.00%	0.00%	126	6+974.49m	End Normal Crown	-2.00%	-2.00%
102	5+689.80m	Begin Full Super	-5.80%	5.80%	110	6+149.81m	Begin Full Super	-3.00%	3.00%	118	6+595.75m	Reverse Crown	-2.00%	2.00%	126	6+984.05m	Level Crown	0.00%	-2.00%
102	5+703.01m	Reverse Crown	-2.00%	2.00%	110	6+195.34m	End Full Super	-3.00%	3.00%	118	6+608.19m	Begin Full Super	-4.60%	4.60%	126	6+993.62m	Reverse Crown	2.00%	-2.00%
102	5+712.66m	Level Crown	-2.00%	0.00%	110	6+200.01m	Reverse Crown	-2.00%	2.00%	118	6+617.92m	End Full Super	-4.60%	4.60%	126	7+006.05m	Begin Full Super	4.60%	-4.60%
102	5+722.32m	Begin Normal Crown	-2.00%	-2.00%	110	6+209.34m	Level Crown	-2.00%	0.00%	118	6+630.35m	Reverse Crown	-2.00%	2.00%	126	7+010.62m	End Full Super	4.60%	-4.60%
103	5+667.79m	End Normal Crown	-2.00%	-2.00%	110	6+218.67m	Begin Normal Crown	-2.00%	-2.00%	118	6+639.92m	Level Crown	-2.00%	0.00%	126	7+023.05m	Reverse Crown	2.00%	-2.00%
103	5+677.46m	Level Crown	-2.00%	0.00%	111	6+229.82m	End Normal Crown	-2.00%	-2.00%	118	6+649.48m	Begin Normal Crown	-2.00%	-2.00%	126				

Superelevation Region	Station	Description	Left Outside Lane	Right Outside Lane	Superelevation Region	Station	Description	Left Outside Lane	Right Outside Lane	Superelevation Region	Station	Description	Left Outside Lane	Right Outside Lane	Superelevation Region	Station	Description	Left Outside Lane	Right Outside Lane
126	7+042.18m	Begin Normal Crown	-2.00%	-2.00%	134	7+563.04m	Level Crown	-2.00%	0.00%	142	7+959.86m	Reverse Crown	2.00%	-2.00%	150	8+261.65m	End Full Super	-4.40%	4.40%
127	6+994.12m	End Normal Crown	-2.00%	-2.00%	134	7+572.51m	Begin Normal Crown	-2.00%	-2.00%	142	7+969.41m	Level Crown	0.00%	-2.00%	150	8+273.10m	Reverse Crown	-2.00%	2.00%
127	7+003.78m	Level Crown	0.00%	-2.00%	135	7+535.51m	End Normal Crown	-2.00%	-2.00%	142	7+978.95m	Begin Normal Crown	-2.00%	-2.00%	150	8+282.65m	Level Crown	-2.00%	0.00%
127	7+013.43m	Reverse Crown	2.00%	-2.00%	135	7+544.99m	Level Crown	0.00%	-2.00%	143	7+934.09m	End Normal Crown	-2.00%	-2.00%	150	8+292.19m	Begin Normal Crown	-2.00%	-2.00%
127	7+028.53m	End Full Super	5.80%	-5.80%	135	7+554.46m	Reverse Crown	2.00%	-2.00%	143	7+943.64m	Level Crown	-2.00%	0.00%	151	8+337.51m	End Normal Crown	-2.00%	-2.00%
127	7+031.78m	Begin Full Super	5.80%	-5.80%	135	7+562.99m	Begin Full Super	3.80%	-3.80%	143	7+953.18m	Reverse Crown	-2.00%	2.00%	151	8+347.03m	Level Crown	-2.00%	0.00%
127	7+046.87m	Reverse Crown	2.00%	-2.00%	135	7+583.06m	End Full Super	3.80%	-3.80%	143	7+964.64m	Begin Full Super	-4.40%	4.40%	151	8+356.56m	Reverse Crown	-2.00%	2.00%
127	7+056.53m	Level Crown	0.00%	-2.00%	135	7+591.59m	Reverse Crown	2.00%	-2.00%	143	7+974.32m	End Full Super	-4.40%	4.40%	151	8+367.03m	Begin Full Super	-4.20%	4.20%
127	7+066.18m	Begin Normal Crown	-2.00%	-2.00%	135	7+601.06m	Level Crown	0.00%	-2.00%	143	7+985.77m	Reverse Crown	-2.00%	2.00%	151	8+378.51m	End Full Super	-4.20%	4.20%
128	7+013.87m	End Normal Crown	-2.00%	-2.00%	135	7+610.54m	Begin Normal Crown	-2.00%	-2.00%	143	7+995.32m	Level Crown	-2.00%	0.00%	151	8+388.99m	Reverse Crown	-2.00%	2.00%
128	7+023.53m	Level Crown	-2.00%	0.00%	136	7+621.37m	End Normal Crown	-2.00%	-2.00%	143	8+004.86m	Begin Normal Crown	-2.00%	-2.00%	151	8+398.51m	Level Crown	-2.00%	0.00%
128	7+033.18m	Reverse Crown	-2.00%	2.00%	136	7+630.82m	Level Crown	-2.00%	0.00%	144	7+975.20m	End Normal Crown	-2.00%	-2.00%	151	8+408.03m	Begin Normal Crown	-2.00%	-2.00%
128	7+051.53m	Begin Full Super	-5.80%	5.80%	136	7+640.26m	Reverse Crown	-2.00%	2.00%	144	7+984.67m	Level Crown	0.00%	-2.00%	152	8+360.89m	End Normal Crown	-2.00%	-2.00%
128	7+055.56m	End Full Super	-5.80%	5.80%	136	7+647.82m	Begin Full Super	-3.60%	3.60%	144	7+994.14m	Reverse Crown	2.00%	-2.00%	152	8+370.56m	Level Crown	0.00%	-2.00%
128	7+073.90m	Reverse Crown	-2.00%	2.00%	136	7+684.03m	End Full Super	-3.60%	3.60%	144	8+002.67m	Begin Full Super	3.80%	-3.80%	152	8+380.22m	Reverse Crown	2.00%	-2.00%
128	7+083.56m	Level Crown	-2.00%	0.00%	136	7+691.58m	Reverse Crown	-2.00%	2.00%	144	8+016.75m	End Full Super	3.80%	-3.80%	152	8+399.56m	Begin Full Super	6.00%	-6.00%
128	7+093.21m	Begin Normal Crown	-2.00%	-2.00%	136	7+701.03m	Level Crown	-2.00%	0.00%	144	8+025.27m	Reverse Crown	2.00%	-2.00%	152	8+400.37m	End Full Super	6.00%	-6.00%
129	7+062.73m	End Normal Crown	-2.00%	-2.00%	136	7+710.47m	Begin Normal Crown	-2.00%	-2.00%	144	8+034.75m	Level Crown	0.00%	-2.00%	152	8+419.71m	Reverse Crown	2.00%	-2.00%
129	7+072.14m	Level Crown	0.00%	-2.00%	137	7+694.07m	End Normal Crown	-2.00%	-2.00%	144	8+044.22m	Begin Normal Crown	-2.00%	-2.00%	152	8+429.37m	Level Crown	0.00%	-2.00%
129	7+081.55m	Reverse Crown	2.00%	-2.00%	137	7+703.67m	Level Crown	0.00%	-2.00%	145	8+005.39m	End Normal Crown	-2.00%	-2.00%	152	8+439.04m	Begin Normal Crown	-2.00%	-2.00%
129	7+088.14m	Begin Full Super	3.40%	-3.40%	137	7+713.27m	Reverse Crown	2.00%	-2.00%	145	8+014.95m	Level Crown	-2.00%	0.00%	153	8+467.23m	End Normal Crown	-2.00%	-2.00%
129	7+106.98m	End Full Super	3.40%	-3.40%	137	7+727.67m	Begin Full Super	5.00%	-5.00%	145	8+024.52m	Reverse Crown	-2.00%	2.00%	153	8+476.90m	Level Crown	-2.00%	0.00%
129	7+113.57m	Reverse Crown	2.00%	-2.00%	137	7+739.21m	End Full Super	5.00%	-5.00%	145	8+036.95m	Begin Full Super	-4.60%	4.60%	153	8+486.57m	Reverse Crown	-2.00%	2.00%
129	7+122.98m	Level Crown	0.00%	-2.00%	137	7+753.61m	Reverse Crown	2.00%	-2.00%	145	8+040.44m	End Full Super	-4.60%	4.60%	153	8+505.90m	Begin Full Super	-6.00%	6.00%
129	7+132.40m	Begin Normal Crown	-2.00%	-2.00%	137	7+763.21m	Level Crown	0.00%	-2.00%	145	8+052.88m	Reverse Crown	-2.00%	2.00%	153	8+528.64m	End Full Super	-6.00%	6.00%
130	7+150.01m	End Normal Crown	-2.00%	-2.00%	137	7+772.81m	Begin Normal Crown	-2.00%	-2.00%	145	8+062.44m	Level Crown	-2.00%	0.00%	153	8+547.98m	Reverse Crown	-2.00%	2.00%
130	7+159.45m	Level Crown	-2.00%	0.00%	138	7+728.97m	End Normal Crown	-2.00%	-2.00%	145	8+072.01m	Begin Normal Crown	-2.00%	-2.00%	153	8+557.64m	Level Crown	-2.00%	0.00%
130	7+168.90m	Reverse Crown	-2.00%	2.00%	138	7+738.42m	Level Crown	-2.00%	0.00%	146	8+038.36m	End Normal Crown	-2.00%	-2.00%	153	8+567.31m	Begin Normal Crown	-2.00%	-2.00%
130	7+176.45m	Begin Full Super	-3.60%	3.60%	138	7+747.86m	Reverse Crown	-2.00%	2.00%	146	8+047.88m	Level Crown	0.00%	-2.00%	154	8+525.19m	End Normal Crown	-2.00%	-2.00%
130	7+187.21m	End Full Super	-3.60%	3.60%	138	7+755.42m	Begin Full Super	-3.60%	3.60%	146	8+057.41m	Reverse Crown	2.00%	-2.00%	154	8+534.64m	Level Crown	0.00%	-2.00%
130	7+194.76m	Reverse Crown	-2.00%	2.00%	138	7+789.76m	End Full Super	-3.60%	3.60%	146	8+067.88m	Begin Full Super	4.20%	-4.20%	154	8+544.08m	Reverse Crown	2.00%	-2.00%
130	7+204.21m	Level Crown	-2.00%	0.00%	138	7+797.32m	Reverse Crown	-2.00%	2.00%	146	8+072.64m	End Full Super	4.20%	-4.20%	154	8+551.64m	Begin Full Super	3.60%	-3.60%
130	7+213.65m	Begin Normal Crown	-2.00%	-2.00%	138	7+806.76m	Level Crown	-2.00%	0.00%	146	8+083.11m	Reverse Crown	2.00%	-2.00%	154	8+564.03m	End Full Super	3.60%	-3.60%
131	7+174.12m	End Normal Crown	-2.00%	-2.00%	138	7+816.21m	Begin Normal Crown	-2.00%	-2.00%	146	8+092.64m	Level Crown	0.00%	-2.00%	154	8+571.58m	Reverse Crown	2.00%	-2.00%
131	7+183.64m	Level Crown	0.00%	-2.00%	139	7+780.94m	End Normal Crown	-2.00%	-2.00%	146	8+102.16m	Begin Normal Crown	-2.00%	-2.00%	154	8+581.03m	Level Crown	0.00%	-2.00%
131	7+193.17m	Reverse Crown	2.00%	-2.00%	139	7+790.41m	Level Crown	0.00%	-2.00%	147	8+056.27m	End Normal Crown	-2.00%	-2.00%	154	8+590.47m	Begin Normal Crown	-2.00%	-2.00%
131	7+203.64m	Begin Full Super	4.20%	-4.20%	139	7+799.89m	Reverse Crown	2.00%	-2.00%	147	8+065.89m	Level Crown	-2.00%	0.00%	155	8+560.60m	End Normal Crown	-2.00%	-2.00%
131	7+217.00m	End Full Super	4.20%	-4.20%	139	7+808.41m	Begin Full Super	3.80%	-3.80%	147	8+075.50m	Reverse Crown	-2.00%	2.00%	155	8+570.24m	Level Crown	0.00%	-2.00%
131	7+227.48m	Reverse Crown	2.00%	-2.00%	139	7+837.15m	End Full Super	3.80%	-3.80%	147	8+090.89m	Begin Full Super	-5.20%	5.20%	155	8+579.89m	Reverse Crown	2.00%	-2.00%
131	7+237.00m	Level Crown	0.00%	-2.00%	139	7+845.68m	Reverse Crown	2.00%	-2.00%	147	8+090.92m	End Full Super	-5.20%	5.20%	155	8+597.24m	Begin Full Super	5.60%	-5.60%
131	7+246.53m	Begin Normal Crown	-2.00%	-2.00%	139	7+855.15m	Level Crown	0.00%	-2.00%	147	8+106.31m	Reverse Crown	-2.00%	2.00%	155	8+615.11m	End Full Super	5.60%	-5.60%
132	7+205.81m	End Normal Crown	-2.00%	-2.00%	139	7+864.62m	Begin Normal Crown	-2.00%	-2.00%	147	8+115.92m	Level Crown	-2.00%	0.00%	155	8+632.47m	Reverse Crown	2.00%	-2.00%
132	7+215.48m	Level Crown	-2.00%	0.00%	140	7+847.16m	End Normal Crown	-2.00%	-2.00%	147	8+125.54m	Begin Normal Crown	-2.00%	-2.00%	155	8+642.11m	Level Crown	0.00%	-2.00%
132	7+225.14m	Reverse Crown	-2.00%	2.00%	140	7+856.76m	Level Crown	0.00%	-2.00%	148	8+083.44m	End Normal Crown	-2.00%	-2.00%	155	8+651.75m	Begin Normal Crown	-2.00%	-2.00%
132	7+244.48m	Begin Full Super	-6.00%	6.00%	140	7+866.36m	Reverse Crown	2.00%	-2.00%	148	8+092.94m	Level Crown	0.00%	-2.00%	156	8+603.79m	End Normal Crown	-2.00%	-2.00%
132	7+270.53m	End Full Super	-6.00%	6.00%	140	7+880.76m	Begin Full Super	5.00%	-5.00%	148	8+102.44m	Reverse Crown	2.00%	-2.00%	156	8+613.36m	Level Crown	-2.00%	0.00%
132	7+289.86m	Reverse Crown	-2.00%	2.00%	140	7+883.26m	End Full Super	5.00%	-5.00%	148	8+111.94m	Begin Full Super	4.00%	-4.00%	156	8+622.92m	Reverse Crown	-2.00%	2.00%
132	7+299.53m	Level Crown	-2.00%	0.00%	140	7+897.66m	Reverse Crown	2.00%	-2.00%	148	8+136.84m	End Full Super	4.00%	-4.00%	156	8+635.36m	Begin Full Super	-4.60%	4.60%
132	7+309.19m	Begin Normal Crown	-2.00%	-2.00%	140	7+907.26m	Level Crown	0.00%	-2.00%	148	8+146.34m	Reverse Crown	2.00%	-2.00%	156	8+647.87m	End Full Super	-4.60%	4.60%
133	7+289.31m	End Normal Crown	-2.00%	-2.00%	140	7+916.86m	Begin Normal Crown	-2.00%	-2.00%	148	8+155.84m	Level Crown	0.00%	-2.00%	156	8+660.30m	Reverse Crown	-2.00%	2.00%
133	7+298.97m	Level Crown	0.00%	-2.00%	141	7+868.80m	End Normal Crown	-2.00%	-2.00%	148	8+165.34m	Begin Normal Crown	-2.00%	-2.00%	156	8+669.87m	Level Crown	-2.00%	0.00%
133	7+308.62m	Reverse Crown	2.00%	-2.00%	141	7+878.42m	Level Crown	-2.00%	0.00%	149	8+178.49m	End Normal Crown	-2.00%	-2.00%	156	8+679.43m	Begin Normal Crown	-2.00%	-2.00%
133	7+326.97m	Begin Full Super	5.80%	-5.80%	141	7+888.03m	Reverse Crown	-2.00%	2.00%	149	8+187.90m	Level Crown	0.00%	-2.00%	157	8+763.69m	End Normal Crown	-2.00%	-2.00%
133	7+352.32m	End Full Super	5.80%	-5.80%	141	7+903.42m	Begin Full Super	-5.20%	5.20%	149	8+197.31m	Reverse Crown	2.00%	-2.00%	157	8+773.10m	Level Crown	0.00%	-2.00%
133	7+370.66m	Reverse Crown	2.00%	-2.00%	141	7+907.74m	End Full Super	-5.20%	5.20%	149	8+203.90m	Begin Full Super	3.40%	-3.40%	157	8+782.51m	Reverse Crown	2.00%	-2.00%
133	7+380.32m	Level Crown	0.00%	-2.00%	141	7+923.13m	Reverse Crown	-2.00%	2.00%	149	8+237.93m	End Full Super	3.40%	-3.40%	157	8+789.10m	Begin Full Super	3.40%	-3.40%
133	7+389.97m	Begin Normal Crown	-2.00%	-2.00%	141	7+932.74m	Level Crown	-2.00%	0.00%	149	8+244.52m	Reverse Crown	2.00%	-2.00%	157	8+829.48m	End Full Super	3.40%	-3.40%
134	7+492.57m	End Normal Crown	-2.00%	-2.00%	141	7+942.36m	Begin Normal Crown	-2.00%	-2.00%	149	8+253.93m	Level Crown	0.00%	-2.00%	157	8+836.06m	Reverse Crown	2.00%	-2.00%
134	7+502.04m	Level Crown	-2.00%	0.00%	142	7+909.50m	End Normal Crown	-2.00%	-2.00%	149	8+263.35m	Begin Normal Crown	-2.00%	-2.00%	157	8+845.48m	Level Crown	0.00%	-2.00%
134	7+511.51m	Reverse Crown	-2.00%	2.00%	142	7+919.05m	Level Crown	0.00%	-2.00%	150	8+223.50m	End Normal Crown	-2.00%	-2.00%	157	8+854.89m	Begin Normal Crown	-2.00%	-2.00%
134	7+520.04m	Begin Full Super	-3.80%	3.80%	142	7+928.59m	Reverse Crown	2.00%	-2.00%	150	8+233.05m	Level Crown	-2.00%	0.00%	158	8+847.54m	End Normal Crown	-2.00%	-2.00%
134	7+545.04m	End Full Super	-3.80%	3.80%	142	7+940.05m	Begin Full Super	4.40%	-4.40%	150	8+242.59m	Reverse Crown	-2.00%	2.00%	158	8+857.13m	Level Crown	0.00%	-2.00%
134	7+553.56m	Reverse Crown	-2.00%	2.00%	142	7+948.41m	End Full Super	4.40%	-4.40%	150	8+254.05								

Superelevation Region	Station	Description	Left Outside Lane	Right Outside Lane	Superelevation Region	Station	Description	Left Outside Lane	Right Outside Lane	Superelevation Region	Station	Description	Left Outside Lane	Right Outside Lane	Superelevation Region	Station	Description	Left Outside Lane	Right Outside Lane
158	8+880.13m	Begin Full Super	4.80%	-4.80%	161	9+130.21m	Reverse Crown	2.00%	-2.00%	164	9+341.82m	Begin Normal Crown	-2.00%	-2.00%	168	9+617.15m	Level Crown	0.00%	-2.00%
158	8+894.04m	End Full Super	4.80%	-4.80%	161	9+139.49m	Level Crown	0.00%	-2.00%	165	9+414.11m	End Normal Crown	-2.00%	-2.00%	168	9+626.82m	Reverse Crown	2.00%	-2.00%
158	8+907.45m	Reverse Crown	2.00%	-2.00%	161	9+148.78m	Begin Normal Crown	-2.00%	-2.00%	165	9+423.49m	Level Crown	-2.00%	0.00%	168	9+646.15m	Begin Full Super	6.00%	-6.00%
158	8+917.04m	Level Crown	0.00%	-2.00%	162	9+121.06m	End Normal Crown	-2.00%	-2.00%	165	9+432.86m	Reverse Crown	-2.00%	2.00%	168	9+657.16m	End Full Super	6.00%	-6.00%
158	8+926.62m	Begin Normal Crown	-2.00%	-2.00%	162	9+130.71m	Level Crown	-2.00%	0.00%	165	9+438.49m	Begin Full Super	-3.20%	3.20%	168	9+676.50m	Reverse Crown	2.00%	-2.00%
159	8+883.96m	End Normal Crown	-2.00%	-2.00%	162	9+140.37m	Reverse Crown	-2.00%	2.00%	165	9+492.73m	End Full Super	-3.20%	3.20%	168	9+686.16m	Level Crown	0.00%	-2.00%
159	8+893.55m	Level Crown	-2.00%	0.00%	162	9+158.71m	Begin Full Super	-5.80%	5.80%	165	9+498.36m	Reverse Crown	-2.00%	2.00%	168	9+695.83m	Begin Normal Crown	-2.00%	-2.00%
159	8+903.13m	Reverse Crown	-2.00%	2.00%	162	9+175.06m	End Full Super	-5.80%	5.80%	165	9+507.73m	Level Crown	-2.00%	0.00%	169	9+693.58m	End Normal Crown	-2.00%	-2.00%
159	8+916.55m	Begin Full Super	-4.80%	4.80%	162	9+193.40m	Reverse Crown	-2.00%	2.00%	165	9+517.11m	Begin Normal Crown	-2.00%	-2.00%	169	9+703.08m	Level Crown	0.00%	-2.00%
159	8+940.06m	End Full Super	-4.80%	4.80%	162	9+203.06m	Level Crown	-2.00%	0.00%	166	9+496.32m	End Normal Crown	-2.00%	-2.00%	169	9+712.58m	Reverse Crown	2.00%	-2.00%
159	8+953.48m	Reverse Crown	-2.00%	2.00%	162	9+212.71m	Begin Normal Crown	-2.00%	-2.00%	166	9+505.90m	Level Crown	-2.00%	0.00%	169	9+722.08m	Begin Full Super	4.00%	-4.00%
159	8+963.06m	Level Crown	-2.00%	0.00%	163	9+182.78m	End Normal Crown	-2.00%	-2.00%	166	9+515.48m	Reverse Crown	-2.00%	2.00%	169	9+744.01m	End Full Super	4.00%	-4.00%
159	8+972.65m	Begin Normal Crown	-2.00%	-2.00%	163	9+192.44m	Level Crown	0.00%	-2.00%	166	9+528.90m	Begin Full Super	-4.80%	4.80%	169	9+753.51m	Reverse Crown	2.00%	-2.00%
160	8+952.73m	End Normal Crown	-2.00%	-2.00%	163	9+202.11m	Reverse Crown	2.00%	-2.00%	166	9+562.18m	End Full Super	-4.80%	4.80%	169	9+763.01m	Level Crown	0.00%	-2.00%
160	8+962.21m	Level Crown	0.00%	-2.00%	163	9+221.44m	Begin Full Super	6.00%	-6.00%	166	9+575.60m	Reverse Crown	-2.00%	2.00%	169	9+772.51m	Begin Normal Crown	-2.00%	-2.00%
160	8+971.68m	Reverse Crown	2.00%	-2.00%	163	9+233.25m	End Full Super	6.00%	-6.00%	166	9+585.18m	Level Crown	-2.00%	0.00%	169	9+757.04m	End Alignment	-2.00%	-2.00%
160	8+980.21m	Begin Full Super	3.80%	-3.80%	163	9+252.58m	Reverse Crown	2.00%	-2.00%	166	9+594.76m	Begin Normal Crown	-2.00%	-2.00%					
160	9+032.02m	End Full Super	3.80%	-3.80%	163	9+262.25m	Level Crown	0.00%	-2.00%	167	9+548.54m	End Normal Crown	-2.00%	-2.00%					
160	9+040.54m	Reverse Crown	2.00%	-2.00%	163	9+271.92m	Begin Normal Crown	-2.00%	-2.00%	167	9+558.14m	Level Crown	0.00%	-2.00%					
160	9+050.02m	Level Crown	0.00%	-2.00%	164	9+264.83m	End Normal Crown	-2.00%	-2.00%	167	9+567.74m	Reverse Crown	2.00%	-2.00%					
160	9+059.49m	Begin Normal Crown	-2.00%	-2.00%	164	9+274.83m	Level Crown	-2.00%	0.00%	167	9+582.14m	Begin Full Super	5.00%	-5.00%					
161	9+068.67m	End Normal Crown	-2.00%	-2.00%	164	9+284.83m	Reverse Crown	-2.00%	2.00%	167	9+600.29m	End Full Super	5.00%	-5.00%					
161	9+077.96m	Level Crown	0.00%	-2.00%	164	9+286.83m	Begin Full Super	-2.40%	2.40%	167	9+614.69m	Reverse Crown	2.00%	-2.00%					
161	9+087.25m	Reverse Crown	2.00%	-2.00%	164	9+319.82m	End Full Super	-2.40%	2.40%	167	9+624.29m	Level Crown	0.00%	-2.00%					
161	9+090.96m	Begin Full Super	2.80%	-2.80%	164	9+321.82m	Reverse Crown	-2.00%	2.00%	167	9+633.89m	Begin Normal Crown	-2.00%	-2.00%					
161	9+126.49m	End Full Super	2.80%	-2.80%	164	9+331.82m	Level Crown	-2.00%	0.00%	168	9+607.48m	End Normal Crown	-2.00%	-2.00%					



KHYBER PAKHTUNKHWA
INTEGRATED TOURISM
AND ENTERPRISE
DEVELOPMENT PROJECT
C&W DEPARTMENT, KP



NATIONAL ENGINEERING SERVICES
PAKISTAN (PVT.) LTD.

						DRAWN	
						SUBMITTED	
						RECOMMENDED	
						CHD./VER.	
REV.	DATE	DESCRIPTION	APPROVED	APPROVED			

PROJECT:
UPGRADATION OF MANKIAL
BADA SERI ROAD SWAT

TITLE
SUPERELEVATION SCHEME

DATE
JANUARY 2021

DWG NO.
4169/(iii)/TD PD006

Superelevation Region	Station	Description	Left Outside Lane	Right Outside Lane	Superelevation Region	Station	Description	Left Outside Lane	Right Outside Lane	Superelevation Region	Station	Description	Left Outside Lane	Right Outside Lane	Superelevation Region	Station	Description	Left Outside Lane	Right Outside Lane
1	0+000.00m	Begin Alignment	-2.00%	-2.00%	7	0+477.67m	End Normal Shoulder	-2.00%	-2.00%	12	1+101.85m	Begin Normal Shoulder	-2.00%	-2.00%	18	1+340.60m	End Full Super	5.60%	-5.60%
1	0+037.22m	End Normal Shoulder	-2.00%	-2.00%	7	0+492.07m	End Normal Crown	-2.00%	-2.00%	13	1+080.33m	End Normal Shoulder	-2.00%	-2.00%	18	1+343.49m	Low Shoulder Match	5.00%	-5.00%
1	0+022.76m	End Normal Crown	-2.00%	-2.00%	7	0+501.67m	Level Crown	0.00%	-2.00%	13	1+094.83m	End Normal Crown	-2.00%	-2.00%	18	1+357.96m	Reverse Crown	2.00%	-2.00%
1	0+013.12m	Level Crown	-2.00%	0.00%	7	0+511.27m	Reverse Crown	2.00%	-2.00%	13	1+104.49m	Level Crown	0.00%	-2.00%	18	1+367.60m	Level Crown	0.00%	-2.00%
1	0+003.47m	Reverse Crown	-2.00%	2.00%	7	0+525.67m	Begin Full Super	5.00%	-5.00%	13	1+114.16m	Reverse Crown	2.00%	-2.00%	18	1+377.24m	Begin Normal Crown	-2.00%	-2.00%
1	0+010.99m	Low Shoulder Match	-5.00%	5.00%	7	0+531.45m	End Full Super	5.00%	-5.00%	13	1+128.66m	Low Shoulder Match	5.00%	-5.00%	18	1+391.71m	Begin Normal Shoulder	-2.00%	-2.00%
1	0+013.88m	Begin Full Super	-5.60%	5.60%	7	0+545.85m	Reverse Crown	2.00%	-2.00%	13	1+133.49m	Begin Full Super	6.00%	-6.00%	19	1+318.62m	End Normal Shoulder	-2.00%	-2.00%
1	0+024.47m	End Full Super	-5.60%	5.60%	7	0+555.45m	Level Crown	0.00%	-2.00%	13	1+142.98m	End Full Super	6.00%	-6.00%	19	1+333.12m	End Normal Crown	-2.00%	-2.00%
1	0+027.36m	Low Shoulder Match	-5.00%	5.00%	7	0+565.05m	Begin Normal Crown	-2.00%	-2.00%	13	1+147.81m	Low Shoulder Match	5.00%	-5.00%	19	1+342.79m	Level Crown	-2.00%	0.00%
1	0+041.82m	Reverse Crown	-2.00%	2.00%	7	0+579.45m	Begin Normal Shoulder	-2.00%	-2.00%	13	1+162.31m	Reverse Crown	2.00%	-2.00%	19	1+352.46m	Reverse Crown	-2.00%	2.00%
1	0+051.47m	Level Crown	-2.00%	0.00%	8	0+560.94m	End Normal Shoulder	-2.00%	-2.00%	13	1+171.98m	Level Crown	0.00%	-2.00%	19	1+366.96m	Low Shoulder Match	-5.00%	5.00%
1	0+061.11m	Begin Normal Crown	-2.00%	-2.00%	8	0+575.34m	End Normal Crown	-2.00%	-2.00%	13	1+181.64m	Begin Normal Crown	-2.00%	-2.00%	19	1+371.79m	Begin Full Super	-6.00%	6.00%
1	0+075.57m	Begin Normal Shoulder	-2.00%	-2.00%	8	0+584.94m	Level Crown	-2.00%	0.00%	13	1+196.14m	Begin Normal Shoulder	-2.00%	-2.00%	19	1+377.79m	End Full Super	-6.00%	6.00%
2	0+027.21m	End Normal Shoulder	-2.00%	-2.00%	8	0+594.54m	Reverse Crown	-2.00%	2.00%	14	1+114.74m	End Normal Shoulder	-2.00%	-2.00%	19	1+382.62m	Low Shoulder Match	-5.00%	5.00%
2	0+041.05m	End Normal Crown	-2.00%	-2.00%	8	0+608.94m	Begin Full Super	-5.00%	5.00%	14	1+129.24m	End Normal Crown	-2.00%	-2.00%	19	1+397.12m	Reverse Crown	-2.00%	2.00%
2	0+050.28m	Level Crown	-2.00%	0.00%	8	0+630.78m	End Full Super	-5.00%	5.00%	14	1+138.91m	Level Crown	0.00%	-2.00%	19	1+406.79m	Level Crown	-2.00%	0.00%
2	0+059.51m	Reverse Crown	-2.00%	2.00%	8	0+645.18m	Reverse Crown	-2.00%	2.00%	14	1+148.57m	Reverse Crown	2.00%	-2.00%	19	1+416.46m	Begin Normal Crown	-2.00%	-2.00%
2	0+062.28m	Begin Full Super	-2.60%	2.60%	8	0+654.78m	Level Crown	-2.00%	0.00%	14	1+163.07m	Low Shoulder Match	5.00%	-5.00%	19	1+430.96m	Begin Normal Shoulder	-2.00%	-2.00%
2	0+091.71m	End Full Super	-2.60%	2.60%	8	0+664.38m	Begin Normal Crown	-2.00%	-2.00%	14	1+167.91m	Begin Full Super	6.00%	-6.00%	20	1+348.17m	End Normal Shoulder	-2.00%	-2.00%
2	0+094.48m	Reverse Crown	-2.00%	2.00%	8	0+678.78m	Begin Normal Shoulder	-2.00%	-2.00%	14	1+175.30m	End Full Super	6.00%	-6.00%	20	1+362.67m	End Normal Crown	-2.00%	-2.00%
2	0+103.71m	Level Crown	-2.00%	0.00%	9	0+738.74m	End Normal Shoulder	-2.00%	-2.00%	14	1+180.13m	Low Shoulder Match	5.00%	-5.00%	20	1+372.34m	Level Crown	0.00%	-2.00%
2	0+112.94m	Begin Normal Crown	-2.00%	-2.00%	9	0+752.90m	End Normal Crown	-2.00%	-2.00%	14	1+194.63m	Reverse Crown	2.00%	-2.00%	20	1+382.01m	Reverse Crown	2.00%	-2.00%
2	0+126.79m	Begin Normal Shoulder	-2.00%	-2.00%	9	0+762.35m	Level Crown	0.00%	-2.00%	14	1+204.30m	Level Crown	0.00%	-2.00%	20	1+396.51m	Low Shoulder Match	5.00%	-5.00%
3	0+185.49m	End Normal Shoulder	-2.00%	-2.00%	9	0+771.79m	Reverse Crown	2.00%	-2.00%	14	1+213.97m	Begin Normal Crown	-2.00%	-2.00%	20	1+399.62m	End Full Super	6.00%	-6.00%
3	0+200.49m	End Normal Crown	-2.00%	-2.00%	9	0+779.35m	Begin Full Super	3.60%	-3.60%	14	1+228.47m	Begin Normal Shoulder	-2.00%	-2.00%	20	1+401.34m	Begin Full Super	6.00%	-6.00%
3	0+210.49m	Level Crown	-2.00%	0.00%	9	0+814.95m	End Full Super	3.60%	-3.60%	15	1+161.84m	End Normal Shoulder	-2.00%	-2.00%	20	1+404.45m	Low Shoulder Match	5.00%	-5.00%
3	0+220.49m	Begin Full Super	-2.00%	2.00%	9	0+822.51m	Reverse Crown	2.00%	-2.00%	15	1+176.12m	End Normal Crown	-2.00%	-2.00%	20	1+418.95m	Reverse Crown	2.00%	-2.00%
3	0+220.49m	Reverse Crown	-2.00%	2.00%	9	0+831.95m	Level Crown	0.00%	-2.00%	15	1+185.65m	Level Crown	-2.00%	0.00%	20	1+428.62m	Level Crown	0.00%	-2.00%
3	0+259.37m	End Full Super	-2.00%	2.00%	9	0+841.40m	Begin Normal Crown	-2.00%	-2.00%	15	1+195.17m	Reverse Crown	-2.00%	2.00%	20	1+438.29m	Begin Normal Crown	-2.00%	-2.00%
3	0+259.37m	Reverse Crown	-2.00%	2.00%	9	0+855.56m	Begin Normal Shoulder	-2.00%	-2.00%	15	1+205.65m	Begin Full Super	-4.20%	4.20%	20	1+452.79m	Begin Normal Shoulder	-2.00%	-2.00%
3	0+269.37m	Level Crown	-2.00%	0.00%	10	0+809.58m	End Normal Shoulder	-2.00%	-2.00%	15	1+227.59m	End Full Super	-4.20%	4.20%	21	1+404.98m	End Normal Shoulder	-2.00%	-2.00%
3	0+279.37m	Begin Normal Crown	-2.00%	-2.00%	10	0+823.51m	End Normal Crown	-2.00%	-2.00%	15	1+238.07m	Reverse Crown	-2.00%	2.00%	21	1+419.46m	End Normal Crown	-2.00%	-2.00%
3	0+294.37m	Begin Normal Shoulder	-2.00%	-2.00%	10	0+832.79m	Level Crown	0.00%	-2.00%	15	1+247.59m	Level Crown	-2.00%	0.00%	21	1+429.12m	Level Crown	-2.00%	0.00%
4	0+257.38m	End Normal Shoulder	-2.00%	-2.00%	10	0+842.08m	Reverse Crown	2.00%	-2.00%	15	1+257.12m	Begin Normal Crown	-2.00%	-2.00%	21	1+438.77m	Reverse Crown	-2.00%	2.00%
4	0+271.55m	End Normal Crown	-2.00%	-2.00%	10	0+845.79m	Begin Full Super	2.80%	-2.80%	15	1+271.40m	Begin Normal Shoulder	-2.00%	-2.00%	21	1+453.26m	Low Shoulder Match	-5.00%	5.00%
4	0+280.99m	Level Crown	0.00%	-2.00%	10	0+904.84m	End Full Super	2.80%	-2.80%	16	1+204.62m	End Normal Shoulder	-2.00%	-2.00%	21	1+453.81m	End Full Super	-5.80%	5.80%
4	0+290.44m	Reverse Crown	2.00%	-2.00%	10	0+908.56m	Reverse Crown	2.00%	-2.00%	16	1+219.02m	End Normal Crown	-2.00%	-2.00%	21	1+457.12m	Begin Full Super	-5.80%	5.80%
4	0+297.99m	Begin Full Super	3.60%	-3.60%	10	0+917.84m	Level Crown	0.00%	-2.00%	16	1+228.62m	Level Crown	0.00%	-2.00%	21	1+457.68m	Low Shoulder Match	-5.00%	5.00%
4	0+341.46m	End Full Super	3.60%	-3.60%	10	0+927.13m	Begin Normal Crown	-2.00%	-2.00%	16	1+238.22m	Reverse Crown	2.00%	-2.00%	21	1+472.16m	Reverse Crown	-2.00%	2.00%
4	0+349.02m	Reverse Crown	2.00%	-2.00%	10	0+941.06m	Begin Normal Shoulder	-2.00%	-2.00%	16	1+252.62m	Begin Full Super	5.00%	-5.00%	21	1+481.81m	Level Crown	-2.00%	0.00%
4	0+358.46m	Level Crown	0.00%	-2.00%	11	0+963.53m	End Normal Shoulder	-2.00%	-2.00%	16	1+260.03m	End Full Super	5.00%	-5.00%	21	1+491.47m	Begin Normal Crown	-2.00%	-2.00%
4	0+367.91m	Begin Normal Crown	-2.00%	-2.00%	11	0+978.03m	End Normal Crown	-2.00%	-2.00%	16	1+274.43m	Reverse Crown	2.00%	-2.00%	21	1+505.95m	Begin Normal Shoulder	-2.00%	-2.00%
4	0+382.07m	Begin Normal Shoulder	-2.00%	-2.00%	11	0+987.70m	Level Crown	-2.00%	0.00%	16	1+284.03m	Level Crown	0.00%	-2.00%	22	1+434.28m	End Normal Shoulder	-2.00%	-2.00%
5	0+350.89m	End Normal Shoulder	-2.00%	-2.00%	11	0+997.37m	Reverse Crown	-2.00%	2.00%	16	1+293.63m	Begin Normal Crown	-2.00%	-2.00%	22	1+448.78m	End Normal Crown	-2.00%	-2.00%
5	0+365.01m	End Normal Crown	-2.00%	-2.00%	11	1+011.87m	Low Shoulder Match	-5.00%	5.00%	16	1+308.03m	Begin Normal Shoulder	-2.00%	-2.00%	22	1+458.45m	Level Crown	0.00%	-2.00%
5	0+374.42m	Level Crown	-2.00%	0.00%	11	1+016.70m	Begin Full Super	-6.00%	6.00%	17	1+234.87m	End Normal Shoulder	-2.00%	-2.00%	22	1+468.11m	Reverse Crown	2.00%	-2.00%
5	0+383.83m	Reverse Crown	-2.00%	2.00%	11	1+020.47m	End Full Super	-6.00%	6.00%	17	1+249.37m	End Normal Crown	-2.00%	-2.00%	22	1+481.85m	End Full Super	6.00%	-6.00%
5	0+390.42m	Begin Full Super	-3.40%	3.40%	11	1+025.30m	Low Shoulder Match	-5.00%	5.00%	17	1+259.03m	Level Crown	-2.00%	0.00%	22	1+482.61m	Low Shoulder Match	5.00%	-5.00%
5	0+418.74m	End Full Super	-3.40%	3.40%	11	1+039.80m	Reverse Crown	-2.00%	2.00%	17	1+268.70m	Reverse Crown	-2.00%	2.00%	22	1+486.69m	Low Shoulder Match	5.00%	-5.00%
5	0+425.33m	Reverse Crown	-2.00%	2.00%	11	1+049.47m	Level Crown	-2.00%	0.00%	17	1+283.20m	Low Shoulder Match	-5.00%	5.00%	22	1+487.45m	Begin Full Super	6.00%	-6.00%
5	0+434.74m	Level Crown	-2.00%	0.00%	11	1+059.13m	Begin Normal Crown	-2.00%	-2.00%	17	1+288.03m	Begin Full Super	-6.00%	6.00%	22	1+501.19m	Reverse Crown	2.00%	-2.00%
5	0+444.15m	Begin Normal Crown	-2.00%	-2.00%	11	1+073.63m	Begin Normal Shoulder	-2.00%	-2.00%	17	1+301.02m	End Full Super	-6.00%	6.00%	22	1+510.85m	Level Crown	0.00%	-2.00%
5	0+458.27m	Begin Normal Shoulder	-2.00%	-2.00%	12	0+988.26m	End Normal Shoulder	-2.00%	-2.00%	17	1+305.86m	Low Shoulder Match	-5.00%	5.00%	22	1+520.52m	Begin Normal Crown	-2.00%	-2.00%
6	0+398.59m	End Normal Shoulder	-2.00%	-2.00%	12	1+002.76m	End Normal Crown	-2.00%	-2.00%	17	1+320.36m	Reverse Crown	-2.00%	2.00%	22	1+535.02m	Begin Normal Shoulder	-2.00%	-2.00%
6	0+412.80m	End Normal Crown	-2.00%	-2.00%	12	1+012.43m	Level Crown	-2.00%	0.00%	17	1+330.02m	Level Crown	-2.00%	0.00%	23	1+452.12m	End Normal Shoulder	-2.00%	-2.00%
6	0+422.27m	Level Crown	-2.00%	0.00%	12	1+022.10m	Reverse Crown	-2.00%	2.00%	17	1+339.69m	Begin Normal Crown	-2.00%	-2.00%	23	1+466.62m	End Normal Crown	-2.00%	-2.00%
6	0+431.75m	Reverse Crown	-2.00%	2.00%	12	1+036.60m	Low Shoulder Match	-5.00%	5.00%	17	1+354.19m	Begin Normal Shoulder	-2.00%	-2.00%	23	1+476.29m	Level Crown	0.00%	-2.00%
6	0+440.27m	Begin Full Super	-3.80%	3.80%	12	1+041.43m	Begin Full Super	-6.00%	6.00%	18	1+275.47m	End Normal Shoulder	-2.00%	-2.00%	23	1+485.95m	Reverse Crown	2.00%	-2.00%
6	0+503.40m	End Full Super	-3.80%	3.80%	12	1+048.69m	End Full Super	-6.00%	6.00%	18	1+289.93m	End Normal Crown	-2.00%	-2.00%	23	1+497.25m	End Full Super	6.00%	-6.00%
6	0+511.92m	Reverse Crown	-2.00%	2.00%	12	1+053.52m	Low Shoulder Match	-5.00%	5.00%	18	1+299.58m	Level Crown	0.00%	-2.00%	23	1+500.45m	Low Shoulder Match	5.00%	-5.00%
6	0+521.40m	Level Crown	-2.00%	0.00%	12	1+068.02m	Reverse Crown	-2.00%	2.00%	18	1+309.22m	Reverse Crown	2.00%	-2.00%	23	1+502.08m	Low Shoulder Match	5.00%	-5.00%
6	0+530.87m	Begin Normal Crown	-2.00%	-2.00%	12	1+077.69m	Level Crown	-2.00%	0.00%	18	1+323.68m	Low Shoulder Match	5.00%	-5.00%	23	1+505.29m	Begin Full Super	6.00%	-6.00%
6	0+545.08m	Begin Normal Shoulder	-2.00%	-2.00%	12	1+087.35m	Begin Normal Crown	-2.00%	-2.00%	18	1+326.58m	Begin Full Super	5.60%	-5.60%	23	1+516.58m	Reverse Crown	2.00%	-2.00%



KHYBER PAKHTUNKHWA
INTEGRATED TOURISM
AND ENTERPRISE
DEVELOPMENT PROJECT
C&W DEPARTMENT, KP



NATIONAL ENGINEERING SERVICES
PAKIST

Superelevation Region	Station	Description	Left Outside Lane	Right Outside Lane	Superelevation Region	Station	Description	Left Outside Lane	Right Outside Lane	Superelevation Region	Station	Description	Left Outside Lane	Right Outside Lane	Superelevation Region	Station	Description	Left Outside Lane	Right Outside Lane
23	1+526.25m	Level Crown	0.00%	-2.00%	29	1+759.14m	Reverse Crown	-2.00%	2.00%	35	2+022.95m	Begin Full Super	2.00%	-2.00%	41	2+475.07m	Begin Full Super	-4.60%	4.60%
23	1+535.91m	Begin Normal Crown	-2.00%	-2.00%	29	1+768.72m	Level Crown	-2.00%	0.00%	35	2+022.95m	Reverse Crown	2.00%	-2.00%	41	2+495.08m	End Full Super	-4.60%	4.60%
23	1+550.41m	Begin Normal Shoulder	-2.00%	-2.00%	29	1+778.31m	Begin Normal Crown	-2.00%	-2.00%	35	2+061.19m	End Full Super	2.00%	-2.00%	41	2+507.52m	Reverse Crown	-2.00%	2.00%
24	1+485.30m	End Normal Shoulder	-2.00%	-2.00%	29	1+792.68m	Begin Normal Shoulder	-2.00%	-2.00%	35	2+061.19m	Reverse Crown	2.00%	-2.00%	41	2+517.08m	Level Crown	-2.00%	0.00%
24	1+499.68m	End Normal Crown	-2.00%	-2.00%	30	1+717.28m	End Normal Shoulder	-2.00%	-2.00%	35	2+071.19m	Level Crown	0.00%	-2.00%	41	2+526.65m	Begin Normal Crown	-2.00%	-2.00%
24	1+509.26m	Level Crown	-2.00%	0.00%	30	1+731.76m	End Normal Crown	-2.00%	-2.00%	35	2+081.19m	Begin Normal Crown	-2.00%	-2.00%	41	2+541.00m	Begin Normal Shoulder	-2.00%	-2.00%
24	1+518.84m	Reverse Crown	-2.00%	2.00%	30	1+741.42m	Level Crown	0.00%	-2.00%	35	2+096.19m	Begin Normal Shoulder	-2.00%	-2.00%	42	2+475.05m	End Normal Shoulder	-2.00%	-2.00%
24	1+532.26m	Begin Full Super	-4.80%	4.80%	30	1+751.07m	Reverse Crown	2.00%	-2.00%	36	2+091.14m	End Normal Shoulder	-2.00%	-2.00%	42	2+489.34m	End Normal Crown	-2.00%	-2.00%
24	1+542.94m	End Full Super	-4.80%	4.80%	30	1+765.56m	Low Shoulder Match	5.00%	-5.00%	36	2+106.14m	End Normal Crown	-2.00%	-2.00%	42	2+498.86m	Level Crown	-2.00%	0.00%
24	1+556.36m	Reverse Crown	-2.00%	2.00%	30	1+769.42m	Begin Full Super	5.80%	-5.80%	36	2+116.14m	Level Crown	-2.00%	0.00%	42	2+508.39m	Reverse Crown	-2.00%	2.00%
24	1+565.94m	Level Crown	-2.00%	0.00%	30	1+769.78m	End Full Super	5.80%	-5.80%	36	2+126.14m	Reverse Crown	-2.00%	2.00%	42	2+518.86m	Begin Full Super	-4.20%	4.20%
24	1+575.52m	Begin Normal Crown	-2.00%	-2.00%	30	1+773.64m	Low Shoulder Match	5.00%	-5.00%	36	2+128.14m	Begin Full Super	-2.40%	2.40%	42	2+533.52m	End Full Super	-4.20%	4.20%
24	1+589.90m	Begin Normal Shoulder	-2.00%	-2.00%	30	1+788.12m	Reverse Crown	2.00%	-2.00%	36	2+154.62m	End Full Super	-2.40%	2.40%	42	2+544.00m	Reverse Crown	-2.00%	2.00%
25	1+535.56m	End Normal Shoulder	-2.00%	-2.00%	30	1+797.78m	Level Crown	0.00%	-2.00%	36	2+156.62m	Reverse Crown	-2.00%	2.00%	42	2+553.52m	Level Crown	-2.00%	0.00%
25	1+549.84m	End Normal Crown	-2.00%	-2.00%	30	1+807.43m	Begin Normal Crown	-2.00%	-2.00%	36	2+166.62m	Level Crown	-2.00%	0.00%	42	2+563.04m	Begin Normal Crown	-2.00%	-2.00%
25	1+559.36m	Level Crown	0.00%	-2.00%	30	1+821.91m	Begin Normal Shoulder	-2.00%	-2.00%	36	2+176.62m	Begin Normal Crown	-2.00%	-2.00%	42	2+577.33m	Begin Normal Shoulder	-2.00%	-2.00%
25	1+568.89m	Reverse Crown	2.00%	-2.00%	31	1+751.99m	End Normal Shoulder	-2.00%	-2.00%	36	2+191.62m	Begin Normal Shoulder	-2.00%	-2.00%	43	2+547.16m	End Normal Shoulder	-2.00%	-2.00%
25	1+579.36m	Begin Full Super	4.20%	-4.20%	31	1+766.16m	End Normal Crown	-2.00%	-2.00%	37	2+155.33m	End Normal Shoulder	-2.00%	-2.00%	43	2+561.16m	End Normal Crown	-2.00%	-2.00%
25	1+597.38m	End Full Super	4.20%	-4.20%	31	1+775.60m	Level Crown	-2.00%	0.00%	37	2+169.75m	End Normal Crown	-2.00%	-2.00%	43	2+570.50m	Level Crown	0.00%	-2.00%
25	1+607.86m	Reverse Crown	2.00%	-2.00%	31	1+785.05m	Reverse Crown	-2.00%	2.00%	37	2+179.37m	Level Crown	-2.00%	0.00%	43	2+579.83m	Reverse Crown	2.00%	-2.00%
25	1+617.38m	Level Crown	0.00%	-2.00%	31	1+792.60m	Begin Full Super	-3.60%	3.60%	37	2+188.98m	Reverse Crown	-2.00%	2.00%	43	2+584.50m	Begin Full Super	3.00%	-3.00%
25	1+626.91m	Begin Normal Crown	-2.00%	-2.00%	31	1+818.89m	End Full Super	-3.60%	3.60%	37	2+203.41m	Low Shoulder Match	-5.00%	5.00%	43	2+643.38m	End Full Super	3.00%	-3.00%
25	1+641.19m	Begin Normal Shoulder	-2.00%	-2.00%	31	1+826.44m	Reverse Crown	-2.00%	2.00%	37	2+204.37m	Begin Full Super	-5.20%	5.20%	43	2+648.04m	Reverse Crown	2.00%	-2.00%
26	1+583.95m	End Normal Shoulder	-2.00%	-2.00%	31	1+835.89m	Level Crown	-2.00%	0.00%	37	2+208.60m	End Full Super	-5.20%	5.20%	43	2+657.38m	Level Crown	0.00%	-2.00%
26	1+598.45m	End Normal Crown	-2.00%	-2.00%	31	1+845.33m	Begin Normal Crown	-2.00%	-2.00%	37	2+209.57m	Low Shoulder Match	-5.00%	5.00%	43	2+666.71m	Begin Normal Crown	-2.00%	-2.00%
26	1+608.12m	Level Crown	-2.00%	0.00%	31	1+859.50m	Begin Normal Shoulder	-2.00%	-2.00%	37	2+223.99m	Reverse Crown	-2.00%	2.00%	43	2+680.71m	Begin Normal Shoulder	-2.00%	-2.00%
26	1+617.79m	Reverse Crown	-2.00%	2.00%	32	1+787.91m	End Normal Shoulder	-2.00%	-2.00%	37	2+233.60m	Level Crown	-2.00%	0.00%	44	2+634.28m	End Normal Shoulder	-2.00%	-2.00%
26	1+632.29m	Low Shoulder Match	-5.00%	5.00%	32	1+802.41m	End Normal Crown	-2.00%	-2.00%	37	2+243.22m	Begin Normal Crown	-2.00%	-2.00%	44	2+649.28m	End Normal Crown	-2.00%	-2.00%
26	1+633.79m	End Full Super	-6.00%	6.00%	32	1+812.08m	Level Crown	0.00%	-2.00%	37	2+257.64m	Begin Normal Shoulder	-2.00%	-2.00%	44	2+659.28m	Level Crown	-2.00%	0.00%
26	1+637.12m	Begin Full Super	-6.00%	6.00%	32	1+821.75m	Reverse Crown	2.00%	-2.00%	38	2+181.91m	End Normal Shoulder	-2.00%	-2.00%	44	2+669.28m	Begin Full Super	-2.00%	2.00%
26	1+638.62m	Low Shoulder Match	-5.00%	5.00%	32	1+836.25m	Low Shoulder Match	5.00%	-5.00%	38	2+196.16m	End Normal Crown	-2.00%	-2.00%	44	2+669.28m	Reverse Crown	-2.00%	2.00%
26	1+653.12m	Reverse Crown	-2.00%	2.00%	32	1+841.08m	Begin Full Super	6.00%	-6.00%	38	2+205.66m	Level Crown	0.00%	-2.00%	44	2+711.04m	End Full Super	-2.00%	2.00%
26	1+662.79m	Level Crown	-2.00%	0.00%	32	1+852.41m	End Full Super	6.00%	-6.00%	38	2+215.16m	Reverse Crown	2.00%	-2.00%	44	2+711.04m	Reverse Crown	-2.00%	2.00%
26	1+672.46m	Begin Normal Crown	-2.00%	-2.00%	32	1+857.25m	Low Shoulder Match	5.00%	-5.00%	38	2+224.66m	Begin Full Super	4.00%	-4.00%	44	2+721.04m	Level Crown	-2.00%	0.00%
26	1+686.96m	Begin Normal Shoulder	-2.00%	-2.00%	32	1+871.75m	Reverse Crown	2.00%	-2.00%	38	2+242.46m	End Full Super	4.00%	-4.00%	44	2+731.04m	Begin Normal Crown	-2.00%	-2.00%
27	1+603.49m	End Normal Shoulder	-2.00%	-2.00%	32	1+881.41m	Level Crown	0.00%	-2.00%	38	2+251.96m	Reverse Crown	2.00%	-2.00%	44	2+746.04m	Begin Normal Shoulder	-2.00%	-2.00%
27	1+617.95m	End Normal Crown	-2.00%	-2.00%	32	1+891.08m	Begin Normal Crown	-2.00%	-2.00%	38	2+261.46m	Level Crown	0.00%	-2.00%	45	2+698.66m	End Normal Shoulder	-2.00%	-2.00%
27	1+627.60m	Level Crown	0.00%	-2.00%	32	1+905.58m	Begin Normal Shoulder	-2.00%	-2.00%	38	2+270.96m	Begin Normal Crown	-2.00%	-2.00%	45	2+712.59m	End Normal Crown	-2.00%	-2.00%
27	1+637.24m	Reverse Crown	2.00%	-2.00%	33	1+829.55m	End Normal Shoulder	-2.00%	-2.00%	38	2+285.21m	Begin Normal Shoulder	-2.00%	-2.00%	45	2+721.87m	Level Crown	0.00%	-2.00%
27	1+651.70m	Low Shoulder Match	5.00%	-5.00%	33	1+844.03m	End Normal Crown	-2.00%	-2.00%	39	2+241.95m	End Normal Shoulder	-2.00%	-2.00%	45	2+731.16m	Reverse Crown	2.00%	-2.00%
27	1+654.60m	Begin Full Super	5.60%	-5.60%	33	1+853.69m	Level Crown	-2.00%	0.00%	39	2+256.12m	End Normal Crown	-2.00%	-2.00%	45	2+734.87m	Begin Full Super	2.80%	-2.80%
27	1+660.92m	End Full Super	5.60%	-5.60%	33	1+863.34m	Reverse Crown	-2.00%	2.00%	39	2+265.56m	Level Crown	-2.00%	0.00%	45	2+745.03m	End Full Super	2.80%	-2.80%
27	1+663.81m	Low Shoulder Match	5.00%	-5.00%	33	1+877.83m	Low Shoulder Match	-5.00%	5.00%	39	2+275.00m	Reverse Crown	-2.00%	2.00%	45	2+748.75m	Reverse Crown	2.00%	-2.00%
27	1+678.27m	Reverse Crown	2.00%	-2.00%	33	1+881.69m	Begin Full Super	-5.80%	5.80%	39	2+282.56m	Begin Full Super	-3.60%	3.60%	45	2+758.03m	Level Crown	0.00%	-2.00%
27	1+687.92m	Level Crown	0.00%	-2.00%	33	1+891.10m	End Full Super	-5.80%	5.80%	39	2+303.53m	End Full Super	-3.60%	3.60%	45	2+767.32m	Begin Normal Crown	-2.00%	-2.00%
27	1+697.56m	Begin Normal Crown	-2.00%	-2.00%	33	1+894.97m	Low Shoulder Match	-5.00%	5.00%	39	2+311.08m	Reverse Crown	-2.00%	2.00%	45	2+781.25m	Begin Normal Shoulder	-2.00%	-2.00%
27	1+712.02m	Begin Normal Shoulder	-2.00%	-2.00%	33	1+909.45m	Reverse Crown	-2.00%	2.00%	39	2+320.53m	Level Crown	-2.00%	0.00%	46	2+719.21m	End Normal Shoulder	-2.00%	-2.00%
28	1+637.89m	End Normal Shoulder	-2.00%	-2.00%	33	1+919.10m	Level Crown	-2.00%	0.00%	39	2+329.97m	Begin Normal Crown	-2.00%	-2.00%	46	2+733.53m	End Normal Crown	-2.00%	-2.00%
28	1+652.29m	End Normal Crown	-2.00%	-2.00%	33	1+928.76m	Begin Normal Crown	-2.00%	-2.00%	39	2+344.14m	Begin Normal Shoulder	-2.00%	-2.00%	46	2+743.07m	Level Crown	0.00%	-2.00%
28	1+661.89m	Level Crown	-2.00%	0.00%	33	1+943.24m	Begin Normal Shoulder	-2.00%	-2.00%	40	2+374.62m	End Normal Shoulder	-2.00%	-2.00%	46	2+752.62m	Reverse Crown	2.00%	-2.00%
28	1+671.49m	Reverse Crown	-2.00%	2.00%	34	1+877.28m	End Normal Shoulder	-2.00%	-2.00%	40	2+388.93m	End Normal Crown	-2.00%	-2.00%	46	2+764.07m	Begin Full Super	4.40%	-4.40%
28	1+685.89m	Begin Full Super	-5.00%	5.00%	34	1+891.21m	End Normal Crown	-2.00%	-2.00%	40	2+398.48m	Level Crown	0.00%	-2.00%	46	2+774.92m	End Full Super	4.40%	-4.40%
28	1+693.12m	End Full Super	-5.00%	5.00%	34	1+900.49m	Level Crown	0.00%	-2.00%	40	2+408.03m	Reverse Crown	2.00%	-2.00%	46	2+786.38m	Reverse Crown	2.00%	-2.00%
28	1+707.52m	Reverse Crown	-2.00%	2.00%	34	1+909.78m	Reverse Crown	2.00%	-2.00%	40	2+419.48m	Begin Full Super	4.40%	-4.40%	46	2+795.92m	Level Crown	0.00%	-2.00%
28	1+717.12m	Level Crown	-2.00%	0.00%	34	1+913.49m	Begin Full Super	2.80%	-2.80%	40	2+446.86m	End Full Super	4.40%	-4.40%	46	2+805.47m	Begin Normal Crown	-2.00%	-2.00%
28	1+726.72m	Begin Normal Crown	-2.00%	-2.00%	34	2+001.33m	End Full Super	2.80%	-2.80%	40	2+458.31m	Reverse Crown	2.00%	-2.00%	46	2+819.79m	Begin Normal Shoulder	-2.00%	-2.00%
28	1+741.12m	Begin Normal Shoulder	-2.00%	-2.00%	34	2+005.04m	Reverse Crown	2.00%	-2.00%	40	2+467.86m	Level Crown	0.00%	-2.00%	47	2+742.08m	End Normal Shoulder	-2.00%	-2.00%
29	1+685.24m	End Normal Shoulder	-2.00%	-2.00%	34	2+014.33m	Level Crown	0.00%	-2.00%	40	2+477.40m	Begin Normal Crown	-2.00%	-2.00%	47	2+756.58m	End Normal Crown	-2.00%	-2.00%
29	1+699.61m	End Normal Crown	-2.00%	-2.00%	34	2+023.61m	Begin Normal Crown	-2.00%	-2.00%	40	2+491.72m	Begin Normal Shoulder	-2.00%	-2.00%	47	2+766.25m	Level Crown	-2.00%	0.00%
29	1+709.19m	Level Crown	-2.00%	0.00%	34	2+037.54m	Begin Normal Shoulder	-2.00%	-2.00%	41	2+429.16m	End Normal Shoulder	-2.00%	-2.00%	47	2+775.92m	Reverse Crown	-2.00%	2.00%
29	1+718.78m	Reverse Crown	-2.00%	2.00%	35	1+987.95m	End Normal Shoulder	-2.00%	-2.00%	41	2+443.51m	End Normal Crown	-2.00%	-2.00%	47	2+790.42m	Low Shoulder Match	-5.00%	5.00%
29	1+732.19m	Begin Full Super	-4.80%	4.80%	35	2+002.95m	End Normal Crown	-2.00%	-2.00%	41	2+453.07m	Level Crown	-2.00%	0.00%	47	2+792.71m	End Full Super	-6.00%	6.00%
29	1+745.72m	End Full Super	-4.80%	4.80%	35	2+012.95m	Level Crown	0.00%	-2.00%	41	2+462.64m	Reverse Crown	-2.00%	2.00%	47	2+795.25m	Begin Full Super	-6.00%	6.00%



KHYBER PAKHTUNKHWA
INTEGRATED TOURISM
AND ENTERPRISE
DEVELOPMENT PROJECT
C&W DEPARTMENT, KP

Superelevation Region	Station	Description	Left Outside Lane	Right Outside Lane	Superelevation Region	Station	Description	Left Outside Lane	Right Outside Lane	Superelevation Region	Station	Description	Left Outside Lane	Right Outside Lane	Superelevation Region	Station	Description	Left Outside Lane	Right Outside Lane
47	2+797.54m	Low Shoulder Match	-5.00%	5.00%	53	3+186.54m	Begin Normal Crown	-2.00%	-2.00%	59	3+540.53m	Begin Normal Shoulder	-2.00%	-2.00%	66	4+003.22m	Level Crown	0.00%	-2.00%
47	2+812.04m	Reverse Crown	-2.00%	2.00%	53	3+200.83m	Begin Normal Shoulder	-2.00%	-2.00%	60	3+506.61m	End Normal Shoulder	-2.00%	-2.00%	66	4+013.22m	Reverse Crown	2.00%	-2.00%
47	2+821.71m	Level Crown	-2.00%	0.00%	54	3+132.92m	End Normal Shoulder	-2.00%	-2.00%	60	3+521.61m	End Normal Crown	-2.00%	-2.00%	66	4+015.22m	Begin Full Super	2.40%	-2.40%
47	2+831.37m	Begin Normal Crown	-2.00%	-2.00%	54	3+147.03m	End Normal Crown	-2.00%	-2.00%	60	3+531.61m	Level Crown	0.00%	-2.00%	66	4+042.66m	End Full Super	2.40%	-2.40%
47	2+845.87m	Begin Normal Shoulder	-2.00%	-2.00%	54	3+156.45m	Level Crown	0.00%	-2.00%	60	3+541.61m	Reverse Crown	2.00%	-2.00%	66	4+044.66m	Reverse Crown	2.00%	-2.00%
48	2+796.59m	End Normal Shoulder	-2.00%	-2.00%	54	3+165.86m	Reverse Crown	2.00%	-2.00%	60	3+543.61m	Begin Full Super	2.40%	-2.40%	66	4+054.66m	Level Crown	0.00%	-2.00%
48	2+811.59m	End Normal Crown	-2.00%	-2.00%	54	3+172.45m	Begin Full Super	3.40%	-3.40%	60	3+574.63m	End Full Super	2.40%	-2.40%	66	4+064.66m	Begin Normal Crown	-2.00%	-2.00%
48	2+821.59m	Level Crown	-2.00%	0.00%	54	3+204.54m	End Full Super	3.40%	-3.40%	60	3+576.63m	Reverse Crown	2.00%	-2.00%	66	4+079.66m	Begin Normal Shoulder	-2.00%	-2.00%
48	2+831.59m	Begin Full Super	-2.00%	2.00%	54	3+211.13m	Reverse Crown	2.00%	-2.00%	60	3+586.63m	Level Crown	0.00%	-2.00%	67	4+029.38m	End Normal Shoulder	-2.00%	-2.00%
48	2+831.59m	Reverse Crown	-2.00%	2.00%	54	3+220.54m	Level Crown	0.00%	-2.00%	60	3+596.63m	Begin Normal Crown	-2.00%	-2.00%	67	4+043.31m	End Normal Crown	-2.00%	-2.00%
48	2+852.07m	End Full Super	-2.00%	2.00%	54	3+229.95m	Begin Normal Crown	-2.00%	-2.00%	60	3+611.63m	Begin Normal Shoulder	-2.00%	-2.00%	67	4+052.59m	Level Crown	-2.00%	0.00%
48	2+852.07m	Reverse Crown	-2.00%	2.00%	54	3+244.07m	Begin Normal Shoulder	-2.00%	-2.00%	61	3+589.76m	End Normal Shoulder	-2.00%	-2.00%	67	4+061.88m	Reverse Crown	-2.00%	2.00%
48	2+862.07m	Level Crown	-2.00%	0.00%	55	3+175.86m	End Normal Shoulder	-2.00%	-2.00%	61	3+603.93m	End Normal Crown	-2.00%	-2.00%	67	4+065.59m	Begin Full Super	-2.80%	2.80%
48	2+872.07m	Begin Normal Crown	-2.00%	-2.00%	55	3+190.18m	End Normal Crown	-2.00%	-2.00%	61	3+613.37m	Level Crown	0.00%	-2.00%	67	4+108.87m	End Full Super	-2.80%	2.80%
48	2+887.07m	Begin Normal Shoulder	-2.00%	-2.00%	55	3+199.72m	Level Crown	-2.00%	0.00%	61	3+622.81m	Reverse Crown	2.00%	-2.00%	67	4+112.59m	Reverse Crown	-2.00%	2.00%
49	2+825.55m	End Normal Shoulder	-2.00%	-2.00%	55	3+209.27m	Reverse Crown	-2.00%	2.00%	61	3+630.37m	Begin Full Super	3.60%	-3.60%	67	4+121.87m	Level Crown	-2.00%	0.00%
49	2+839.67m	End Normal Crown	-2.00%	-2.00%	55	3+220.72m	Begin Full Super	-4.40%	4.40%	61	3+660.74m	End Full Super	3.60%	-3.60%	67	4+131.16m	Begin Normal Crown	-2.00%	-2.00%
49	2+849.08m	Level Crown	-2.00%	0.00%	55	3+224.42m	End Full Super	-4.40%	4.40%	61	3+668.30m	Reverse Crown	2.00%	-2.00%	67	4+145.09m	Begin Normal Shoulder	-2.00%	-2.00%
49	2+858.49m	Reverse Crown	-2.00%	2.00%	55	3+235.87m	Reverse Crown	-2.00%	2.00%	61	3+677.74m	Level Crown	0.00%	-2.00%	68	4+078.01m	End Normal Shoulder	-2.00%	-2.00%
49	2+865.08m	Begin Full Super	-3.40%	3.40%	55	3+245.42m	Level Crown	-2.00%	0.00%	61	3+687.19m	Begin Normal Crown	-2.00%	-2.00%	68	4+092.22m	End Normal Crown	-2.00%	-2.00%
49	2+875.04m	End Full Super	-3.40%	3.40%	55	3+254.96m	Begin Normal Crown	-2.00%	-2.00%	61	3+701.35m	Begin Normal Shoulder	-2.00%	-2.00%	68	4+101.70m	Level Crown	0.00%	-2.00%
49	2+881.62m	Reverse Crown	-2.00%	2.00%	55	3+269.28m	Begin Normal Shoulder	-2.00%	-2.00%	62	3+670.87m	End Normal Shoulder	-2.00%	-2.00%	68	4+111.17m	Reverse Crown	2.00%	-2.00%
49	2+891.04m	Level Crown	-2.00%	0.00%	56	3+241.46m	End Normal Shoulder	-2.00%	-2.00%	62	3+685.22m	End Normal Crown	-2.00%	-2.00%	68	4+119.70m	Begin Full Super	3.80%	-3.80%
49	2+900.45m	Begin Normal Crown	-2.00%	-2.00%	56	3+255.39m	End Normal Crown	-2.00%	-2.00%	62	3+694.79m	Level Crown	-2.00%	0.00%	68	4+154.95m	End Full Super	3.80%	-3.80%
49	2+914.56m	Begin Normal Shoulder	-2.00%	-2.00%	56	3+264.68m	Level Crown	-2.00%	0.00%	62	3+704.35m	Reverse Crown	-2.00%	2.00%	68	4+163.47m	Reverse Crown	2.00%	-2.00%
50	2+856.86m	End Normal Shoulder	-2.00%	-2.00%	56	3+273.96m	Reverse Crown	-2.00%	2.00%	62	3+716.79m	Begin Full Super	-4.60%	4.60%	68	4+172.95m	Level Crown	0.00%	-2.00%
50	2+871.26m	End Normal Crown	-2.00%	-2.00%	56	3+277.68m	Begin Full Super	-2.80%	2.80%	62	3+749.53m	End Full Super	-4.60%	4.60%	68	4+182.42m	Begin Normal Crown	-2.00%	-2.00%
50	2+880.86m	Level Crown	0.00%	-2.00%	56	3+310.74m	End Full Super	-2.80%	2.80%	62	3+761.97m	Reverse Crown	-2.00%	2.00%	68	4+196.63m	Begin Normal Shoulder	-2.00%	-2.00%
50	2+890.46m	Reverse Crown	2.00%	-2.00%	56	3+314.45m	Reverse Crown	-2.00%	2.00%	62	3+771.53m	Level Crown	-2.00%	0.00%	69	4+123.01m	End Normal Shoulder	-2.00%	-2.00%
50	2+904.86m	Begin Full Super	5.00%	-5.00%	56	3+323.74m	Level Crown	-2.00%	0.00%	62	3+781.10m	Begin Normal Crown	-2.00%	-2.00%	69	4+137.41m	End Normal Crown	-2.00%	-2.00%
50	2+921.88m	End Full Super	5.00%	-5.00%	56	3+333.02m	Begin Normal Crown	-2.00%	-2.00%	62	3+795.45m	Begin Normal Shoulder	-2.00%	-2.00%	69	4+147.01m	Level Crown	-2.00%	0.00%
50	2+936.28m	Reverse Crown	2.00%	-2.00%	56	3+346.95m	Begin Normal Shoulder	-2.00%	-2.00%	63	3+738.90m	End Normal Shoulder	-2.00%	-2.00%	69	4+156.61m	Reverse Crown	-2.00%	2.00%
50	2+945.88m	Level Crown	0.00%	-2.00%	57	3+306.46m	End Normal Shoulder	-2.00%	-2.00%	63	3+753.90m	End Normal Crown	-2.00%	-2.00%	69	4+171.01m	Begin Full Super	-5.00%	5.00%
50	2+955.48m	Begin Normal Crown	-2.00%	-2.00%	57	3+320.67m	End Normal Crown	-2.00%	-2.00%	63	3+763.90m	Level Crown	0.00%	-2.00%	69	4+181.98m	End Full Super	-5.00%	5.00%
50	2+969.88m	Begin Normal Shoulder	-2.00%	-2.00%	57	3+330.14m	Level Crown	0.00%	-2.00%	63	3+773.90m	Reverse Crown	2.00%	-2.00%	69	4+196.38m	Reverse Crown	-2.00%	2.00%
51	2+970.17m	End Normal Shoulder	-2.00%	-2.00%	57	3+339.62m	Reverse Crown	2.00%	-2.00%	63	3+775.90m	Begin Full Super	2.40%	-2.40%	69	4+205.98m	Level Crown	-2.00%	0.00%
51	2+985.17m	End Normal Crown	-2.00%	-2.00%	57	3+348.14m	Begin Full Super	3.80%	-3.80%	63	3+810.51m	End Full Super	2.40%	-2.40%	69	4+215.58m	Begin Normal Crown	-2.00%	-2.00%
51	2+995.17m	Level Crown	0.00%	-2.00%	57	3+372.04m	End Full Super	3.80%	-3.80%	63	3+812.51m	Reverse Crown	2.00%	-2.00%	69	4+229.98m	Begin Normal Shoulder	-2.00%	-2.00%
51	3+005.17m	Reverse Crown	2.00%	-2.00%	57	3+380.57m	Reverse Crown	2.00%	-2.00%	63	3+822.51m	Level Crown	0.00%	-2.00%	70	4+167.57m	End Normal Shoulder	-2.00%	-2.00%
51	3+007.17m	Begin Full Super	2.40%	-2.40%	57	3+390.04m	Level Crown	0.00%	-2.00%	63	3+832.51m	Begin Normal Crown	-2.00%	-2.00%	70	4+181.78m	End Normal Crown	-2.00%	-2.00%
51	3+021.40m	End Full Super	2.40%	-2.40%	57	3+399.52m	Begin Normal Crown	-2.00%	-2.00%	63	3+847.51m	Begin Normal Shoulder	-2.00%	-2.00%	70	4+191.26m	Level Crown	0.00%	-2.00%
51	3+023.40m	Reverse Crown	2.00%	-2.00%	57	3+413.73m	Begin Normal Shoulder	-2.00%	-2.00%	64	3+853.48m	End Normal Shoulder	-2.00%	-2.00%	70	4+200.73m	Reverse Crown	2.00%	-2.00%
51	3+033.40m	Level Crown	0.00%	-2.00%	58	3+443.06m	End Normal Shoulder	-2.00%	-2.00%	64	3+867.69m	End Normal Crown	-2.00%	-2.00%	70	4+209.26m	Begin Full Super	3.80%	-3.80%
51	3+043.40m	Begin Normal Crown	-2.00%	-2.00%	58	3+357.53m	End Normal Crown	-2.00%	-2.00%	64	3+877.17m	Level Crown	0.00%	-2.00%	70	4+226.64m	End Full Super	3.80%	-3.80%
51	3+058.40m	Begin Normal Shoulder	-2.00%	-2.00%	58	3+367.17m	Level Crown	-2.00%	0.00%	64	3+886.64m	Reverse Crown	2.00%	-2.00%	70	4+235.16m	Reverse Crown	2.00%	-2.00%
52	2+997.84m	End Normal Shoulder	-2.00%	-2.00%	58	3+376.81m	Reverse Crown	-2.00%	2.00%	64	3+895.17m	Begin Full Super	3.80%	-3.80%	70	4+244.64m	Level Crown	0.00%	-2.00%
52	3+012.84m	End Normal Crown	-2.00%	-2.00%	58	3+391.28m	Low Shoulder Match	-5.00%	5.00%	64	3+936.61m	End Full Super	3.80%	-3.80%	70	4+254.11m	Begin Normal Crown	-2.00%	-2.00%
52	3+022.84m	Level Crown	-2.00%	0.00%	58	3+394.17m	Begin Full Super	-5.60%	5.60%	64	3+945.14m	Reverse Crown	2.00%	-2.00%	70	4+268.32m	Begin Normal Shoulder	-2.00%	-2.00%
52	3+032.84m	Reverse Crown	-2.00%	2.00%	58	3+403.87m	End Full Super	-5.60%	5.60%	64	3+954.61m	Level Crown	0.00%	-2.00%	71	4+238.11m	End Normal Shoulder	-2.00%	-2.00%
52	3+034.84m	Begin Full Super	-2.40%	2.40%	58	3+406.76m	Low Shoulder Match	-5.00%	5.00%	64	3+964.08m	Begin Normal Crown	-2.00%	-2.00%	71	4+253.11m	End Normal Crown	-2.00%	-2.00%
52	3+060.55m	End Full Super	-2.40%	2.40%	58	3+421.23m	Reverse Crown	-2.00%	2.00%	64	3+978.29m	Begin Normal Shoulder	-2.00%	-2.00%	71	4+263.11m	Level Crown	-2.00%	0.00%
52	3+062.55m	Reverse Crown	-2.00%	2.00%	58	3+430.87m	Level Crown	-2.00%	0.00%	65	3+914.65m	End Normal Shoulder	-2.00%	-2.00%	71	4+273.11m	Begin Full Super	-2.00%	2.00%
52	3+072.55m	Level Crown	-2.00%	0.00%	58	3+440.51m	Begin Normal Crown	-2.00%	-2.00%	65	3+929.65m	End Normal Crown	-2.00%	-2.00%	71	4+273.11m	Reverse Crown	-2.00%	2.00%
52	3+082.55m	Begin Normal Crown	-2.00%	-2.00%	58	3+454.98m	Begin Normal Shoulder	-2.00%	-2.00%	65	3+939.65m	Level Crown	-2.00%	0.00%	71	4+299.77m	End Full Super	-2.00%	2.00%
52	3+097.55m	Begin Normal Shoulder	-2.00%	-2.00%	59	3+433.44m	End Normal Shoulder	-2.00%	-2.00%	65	3+949.65m	Reverse Crown	-2.00%	2.00%	71	4+299.77m	Reverse Crown	-2.00%	2.00%
53	3+092.84m	End Normal Shoulder	-2.00%	-2.00%	59	3+447.61m	End Normal Crown	-2.00%	-2.00%	65	3+951.65m	Begin Full Super	-2.40%	2.40%	71	4+309.77m	Level Crown	-2.00%	0.00%
53	3+107.13m	End Normal Crown	-2.00%	-2.00%	59	3+457.05m	Level Crown	0.00%	-2.00%	65	3+997.29m	End Full Super	-2.40%	2.40%	71	4+319.77m	Begin Normal Crown	-2.00%	-2.00%
53	3+116.65m	Level Crown	-2.00%	0.00%	59	3+466.50m	Reverse Crown	2.00%	-2.00%	65	3+999.29m	Reverse Crown	-2.00%	2.00%	71	4+334.77m	Begin Normal Shoulder	-2.00%	-2.00%
53	3+126.17m	Reverse Crown	-2.00%	2.00%	59	3+474.05m	Begin Full Super	3.60%	-3.60%	65	4+009.29m	Level Crown	-2.00%	0.00%	72	4+330.85m	End Normal Shoulder	-2.00%	-2.00%
53	3+136.65m	Begin Full Super	-4.20%	4.20%	59	3+499.91m	End Full Super	3.60%	-3.60%	65	4+019.29m	Begin Normal Crown	-2.00%	-2.00%	72	4+345.85m	End Normal Crown	-2.00%	-2.00%
53	3+157.02m	End Full Super	-4.20%	4.20%	59	3+507.47m	Reverse Crown	2.00%	-2.00%	65	4+034.29m	Begin Normal Shoulder	-2.00%	-2.00%	72	4+355.85m	Level Crown	-2.00%	0.00%
53	3+167.50m	Reverse Crown	-2.00%	2.00%	59	3+516.91m	Level Crown	0.00%	-2.00%	66	3+978.22m	End Normal Shoulder	-2.00%	-2.00%	72	4+365.85m	Begin Full Super	-2.00%	2.00%
53	3+177.02m	Level Crown	-2.00%	0.00%	59	3+526.36m	Begin Normal Crown	-2.00%	-2.00%	66	3+993.22m	End Normal Crown	-2.00%	-2.00%	72	4+365.85m	Reverse Crown	-2.00%	2.00%



KHYBER PAKHTUNKHWA
INTEGRATED TOURISM
AND ENTERPRISE
DEVELOPMENT PROJECT
C&W DEPARTMENT, KP

Superelevation Region	Station	Description	Left Outside Lane	Right Outside Lane	Superelevation Region	Station	Description	Left Outside Lane	Right Outside Lane	Superelevation Region	Station	Description	Left Outside Lane	Right Outside Lane	Superelevation Region	Station	Description	Left Outside Lane	Right Outside Lane
72	4+398.60m	End Full Super	-2.00%	2.00%	78	4+900.28m	End Full Super	-6.00%	6.00%	84	5+282.10m	Reverse Crown	-2.00%	2.00%	90	5+622.04m	Begin Full Super	-3.60%	3.60%
72	4+398.60m	Reverse Crown	-2.00%	2.00%	78	4+905.11m	Low Shoulder Match	-5.00%	5.00%	84	5+288.68m	Begin Full Super	-3.40%	3.40%	90	5+652.47m	End Full Super	-3.60%	3.60%
72	4+408.60m	Level Crown	-2.00%	0.00%	78	4+919.61m	Reverse Crown	-2.00%	2.00%	84	5+311.51m	End Full Super	-3.40%	3.40%	90	5+660.03m	Reverse Crown	-2.00%	2.00%
72	4+418.60m	Begin Normal Crown	-2.00%	-2.00%	78	4+929.28m	Level Crown	-2.00%	0.00%	84	5+318.10m	Reverse Crown	-2.00%	2.00%	90	5+669.47m	Level Crown	-2.00%	0.00%
72	4+433.60m	Begin Normal Shoulder	-2.00%	-2.00%	78	4+938.95m	Begin Normal Crown	-2.00%	-2.00%	84	5+327.51m	Level Crown	-2.00%	0.00%	90	5+678.91m	Begin Normal Crown	-2.00%	-2.00%
73	4+469.79m	End Normal Shoulder	-2.00%	-2.00%	78	4+953.45m	Begin Normal Shoulder	-2.00%	-2.00%	84	5+336.92m	Begin Normal Crown	-2.00%	-2.00%	90	5+693.08m	Begin Normal Shoulder	-2.00%	-2.00%
73	4+483.95m	End Normal Crown	-2.00%	-2.00%	79	4+935.26m	End Normal Shoulder	-2.00%	-2.00%	84	5+351.04m	Begin Normal Shoulder	-2.00%	-2.00%	91	5+660.57m	End Normal Shoulder	-2.00%	-2.00%
73	4+493.40m	Level Crown	-2.00%	0.00%	79	4+949.76m	End Normal Crown	-2.00%	-2.00%	85	5+334.76m	End Normal Shoulder	-2.00%	-2.00%	91	5+674.50m	End Normal Crown	-2.00%	-2.00%
73	4+502.84m	Reverse Crown	-2.00%	2.00%	79	4+959.42m	Level Crown	0.00%	-2.00%	85	5+349.76m	End Normal Crown	-2.00%	-2.00%	91	5+683.78m	Level Crown	-2.00%	0.00%
73	4+510.40m	Begin Full Super	-3.60%	3.60%	79	4+969.09m	Reverse Crown	2.00%	-2.00%	85	5+359.76m	Level Crown	0.00%	-2.00%	91	5+693.07m	Reverse Crown	-2.00%	2.00%
73	4+550.35m	End Full Super	-3.60%	3.60%	79	4+983.59m	Low Shoulder Match	5.00%	-5.00%	85	5+369.76m	Reverse Crown	2.00%	-2.00%	91	5+696.78m	Begin Full Super	-2.80%	2.80%
73	4+557.90m	Reverse Crown	-2.00%	2.00%	79	4+983.67m	End Full Super	6.00%	-6.00%	85	5+370.76m	Begin Full Super	2.20%	-2.20%	91	5+761.02m	End Full Super	-2.80%	2.80%
73	4+567.35m	Level Crown	-2.00%	0.00%	79	4+988.42m	Begin Full Super	6.00%	-6.00%	85	5+404.97m	End Full Super	2.20%	-2.20%	91	5+764.73m	Reverse Crown	-2.00%	2.00%
73	4+576.79m	Begin Normal Crown	-2.00%	-2.00%	79	4+988.50m	Low Shoulder Match	5.00%	-5.00%	85	5+405.97m	Reverse Crown	2.00%	-2.00%	91	5+774.02m	Level Crown	-2.00%	0.00%
73	4+590.96m	Begin Normal Shoulder	-2.00%	-2.00%	79	5+003.00m	Reverse Crown	2.00%	-2.00%	85	5+415.97m	Level Crown	0.00%	-2.00%	91	5+783.30m	Begin Normal Crown	-2.00%	-2.00%
74	4+589.85m	End Normal Shoulder	-2.00%	-2.00%	79	5+012.67m	Level Crown	0.00%	-2.00%	85	5+425.97m	Begin Normal Crown	-2.00%	-2.00%	91	5+797.23m	Begin Normal Shoulder	-2.00%	-2.00%
74	4+604.13m	End Normal Crown	-2.00%	-2.00%	79	5+022.33m	Begin Normal Crown	-2.00%	-2.00%	85	5+440.97m	Begin Normal Shoulder	-2.00%	-2.00%	92	5+924.03m	End Normal Shoulder	-2.00%	-2.00%
74	4+613.66m	Level Crown	0.00%	-2.00%	79	5+036.83m	Begin Normal Shoulder	-2.00%	-2.00%	86	5+389.32m	End Normal Shoulder	-2.00%	-2.00%	92	5+937.96m	End Normal Crown	-2.00%	-2.00%
74	4+623.18m	Reverse Crown	2.00%	-2.00%	80	4+951.32m	End Normal Shoulder	-2.00%	-2.00%	86	5+403.69m	End Normal Crown	-2.00%	-2.00%	92	5+947.24m	Level Crown	-2.00%	0.00%
74	4+633.66m	Begin Full Super	4.20%	-4.20%	80	4+965.82m	End Normal Crown	-2.00%	-2.00%	86	5+413.28m	Level Crown	-2.00%	0.00%	92	5+956.53m	Reverse Crown	-2.00%	2.00%
74	4+659.46m	End Full Super	4.20%	-4.20%	80	4+975.49m	Level Crown	0.00%	-2.00%	86	5+422.86m	Reverse Crown	-2.00%	2.00%	92	5+960.24m	Begin Full Super	-2.80%	2.80%
74	4+669.93m	Reverse Crown	2.00%	-2.00%	80	4+985.16m	Reverse Crown	2.00%	-2.00%	86	5+436.28m	Begin Full Super	-4.80%	4.80%	92	6+054.78m	End Full Super	-2.80%	2.80%
74	4+679.46m	Level Crown	0.00%	-2.00%	80	4+999.66m	Low Shoulder Match	5.00%	-5.00%	86	5+457.43m	End Full Super	-4.80%	4.80%	92	6+058.49m	Reverse Crown	-2.00%	2.00%
74	4+688.98m	Begin Normal Crown	-2.00%	-2.00%	80	5+004.49m	Begin Full Super	6.00%	-6.00%	86	5+470.84m	Reverse Crown	-2.00%	2.00%	92	6+067.78m	Level Crown	-2.00%	0.00%
74	4+703.27m	Begin Normal Shoulder	-2.00%	-2.00%	80	5+009.41m	End Full Super	6.00%	-6.00%	86	5+480.43m	Level Crown	-2.00%	0.00%	92	6+077.06m	Begin Normal Crown	-2.00%	-2.00%
75	4+640.80m	End Normal Shoulder	-2.00%	-2.00%	80	5+014.24m	Low Shoulder Match	5.00%	-5.00%	86	5+490.01m	Begin Normal Crown	-2.00%	-2.00%	92	6+090.99m	Begin Normal Shoulder	-2.00%	-2.00%
75	4+655.05m	End Normal Crown	-2.00%	-2.00%	80	5+028.74m	Reverse Crown	2.00%	-2.00%	86	5+504.38m	Begin Normal Shoulder	-2.00%	-2.00%	93	6+112.70m	End Normal Shoulder	-2.00%	-2.00%
75	4+664.55m	Level Crown	-2.00%	0.00%	80	5+038.41m	Level Crown	0.00%	-2.00%	87	5+426.11m	End Normal Shoulder	-2.00%	-2.00%	93	6+126.91m	End Normal Crown	-2.00%	-2.00%
75	4+674.05m	Reverse Crown	-2.00%	2.00%	80	5+048.08m	Begin Normal Crown	-2.00%	-2.00%	87	5+440.61m	End Normal Crown	-2.00%	-2.00%	93	6+136.38m	Level Crown	0.00%	-2.00%
75	4+683.55m	Begin Full Super	-4.00%	4.00%	80	5+062.58m	Begin Normal Shoulder	-2.00%	-2.00%	87	5+450.28m	Level Crown	0.00%	-2.00%	93	6+145.85m	Reverse Crown	2.00%	-2.00%
75	4+712.27m	End Full Super	-4.00%	4.00%	81	5+017.03m	End Normal Shoulder	-2.00%	-2.00%	87	5+459.95m	Reverse Crown	2.00%	-2.00%	93	6+154.38m	Begin Full Super	3.80%	-3.80%
75	4+721.77m	Reverse Crown	-2.00%	2.00%	81	5+030.95m	End Normal Crown	-2.00%	-2.00%	87	5+474.45m	Low Shoulder Match	5.00%	-5.00%	93	6+234.02m	End Full Super	3.80%	-3.80%
75	4+731.27m	Level Crown	-2.00%	0.00%	81	5+040.24m	Level Crown	0.00%	-2.00%	87	5+479.28m	Begin Full Super	6.00%	-6.00%	93	6+242.54m	Reverse Crown	2.00%	-2.00%
75	4+740.77m	Begin Normal Crown	-2.00%	-2.00%	81	5+049.53m	Reverse Crown	2.00%	-2.00%	87	5+487.11m	End Full Super	6.00%	-6.00%	93	6+252.02m	Level Crown	0.00%	-2.00%
75	4+755.02m	Begin Normal Shoulder	-2.00%	-2.00%	81	5+053.24m	Begin Full Super	2.80%	-2.80%	87	5+491.94m	Low Shoulder Match	5.00%	-5.00%	93	6+261.49m	Begin Normal Crown	-2.00%	-2.00%
76	4+724.82m	End Normal Shoulder	-2.00%	-2.00%	81	5+088.92m	End Full Super	2.80%	-2.80%	87	5+506.44m	Reverse Crown	2.00%	-2.00%	93	6+275.70m	Begin Normal Shoulder	-2.00%	-2.00%
76	4+739.17m	End Normal Crown	-2.00%	-2.00%	81	5+092.63m	Reverse Crown	2.00%	-2.00%	87	5+516.11m	Level Crown	0.00%	-2.00%	94	6+638.94m	End Normal Shoulder	-2.00%	-2.00%
76	4+748.73m	Level Crown	0.00%	-2.00%	81	5+101.92m	Level Crown	0.00%	-2.00%	87	5+525.78m	Begin Normal Crown	-2.00%	-2.00%	94	6+653.94m	End Normal Crown	-2.00%	-2.00%
76	4+758.30m	Reverse Crown	2.00%	-2.00%	81	5+111.20m	Begin Normal Crown	-2.00%	-2.00%	87	5+540.28m	Begin Normal Shoulder	-2.00%	-2.00%	94	6+663.94m	Level Crown	0.00%	-2.00%
76	4+770.73m	Begin Full Super	4.60%	-4.60%	81	5+125.13m	Begin Normal Shoulder	-2.00%	-2.00%	88	5+481.42m	End Normal Shoulder	-2.00%	-2.00%	94	6+673.94m	Reverse Crown	2.00%	-2.00%
76	4+806.89m	End Full Super	4.60%	-4.60%	82	5+095.48m	End Normal Shoulder	-2.00%	-2.00%	88	5+495.82m	End Normal Crown	-2.00%	-2.00%	94	6+675.94m	Begin Full Super	2.40%	-2.40%
76	4+819.32m	Reverse Crown	2.00%	-2.00%	82	5+109.69m	End Normal Crown	-2.00%	-2.00%	88	5+505.42m	Level Crown	-2.00%	0.00%	94	6+728.42m	End Full Super	2.40%	-2.40%
76	4+828.89m	Level Crown	0.00%	-2.00%	82	5+119.16m	Level Crown	0.00%	-2.00%	88	5+515.02m	Reverse Crown	-2.00%	2.00%	94	6+730.42m	Reverse Crown	2.00%	-2.00%
76	4+838.45m	Begin Normal Crown	-2.00%	-2.00%	82	5+128.64m	Reverse Crown	2.00%	-2.00%	88	5+529.42m	Begin Full Super	-5.00%	5.00%	94	6+740.42m	Level Crown	0.00%	-2.00%
76	4+852.80m	Begin Normal Shoulder	-2.00%	-2.00%	82	5+137.16m	Begin Full Super	3.80%	-3.80%	88	5+563.47m	End Full Super	-5.00%	5.00%	94	6+750.42m	Begin Normal Crown	-2.00%	-2.00%
77	4+800.31m	End Normal Shoulder	-2.00%	-2.00%	82	5+173.00m	End Full Super	3.80%	-3.80%	88	5+577.87m	Reverse Crown	-2.00%	2.00%	94	6+765.42m	Begin Normal Shoulder	-2.00%	-2.00%
77	4+814.81m	End Normal Crown	-2.00%	-2.00%	82	5+181.53m	Reverse Crown	2.00%	-2.00%	88	5+587.47m	Level Crown	-2.00%	0.00%	95	6+789.14m	End Normal Shoulder	-2.00%	-2.00%
77	4+824.48m	Level Crown	-2.00%	0.00%	82	5+191.00m	Level Crown	0.00%	-2.00%	88	5+597.07m	Begin Normal Crown	-2.00%	-2.00%	95	6+803.07m	End Normal Crown	-2.00%	-2.00%
77	4+834.15m	Reverse Crown	-2.00%	2.00%	82	5+200.48m	Begin Normal Crown	-2.00%	-2.00%	88	5+611.47m	Begin Normal Shoulder	-2.00%	-2.00%	95	6+812.36m	Level Crown	-2.00%	0.00%
77	4+848.65m	Low Shoulder Match	-5.00%	5.00%	82	5+214.69m	Begin Normal Shoulder	-2.00%	-2.00%	89	5+543.99m	End Normal Shoulder	-2.00%	-2.00%	95	6+821.64m	Reverse Crown	-2.00%	2.00%
77	4+853.48m	Begin Full Super	-6.00%	6.00%	83	5+209.02m	End Normal Shoulder	-2.00%	-2.00%	89	5+558.06m	End Normal Crown	-2.00%	-2.00%	95	6+825.36m	Begin Full Super	-2.80%	2.80%
77	4+858.11m	End Full Super	-6.00%	6.00%	83	5+222.95m	End Normal Crown	-2.00%	-2.00%	89	5+567.43m	Level Crown	-2.00%	0.00%	95	6+912.95m	End Full Super	-2.80%	2.80%
77	4+862.94m	Low Shoulder Match	-5.00%	5.00%	83	5+232.24m	Level Crown	0.00%	-2.00%	89	5+576.81m	Reverse Crown	-2.00%	2.00%	95	6+916.67m	Reverse Crown	-2.00%	2.00%
77	4+877.44m	Reverse Crown	-2.00%	2.00%	83	5+241.52m	Reverse Crown	2.00%	-2.00%	89	5+582.43m	Begin Full Super	-3.20%	3.20%	95	6+925.95m	Level Crown	-2.00%	0.00%
77	4+887.11m	Level Crown	-2.00%	0.00%	83	5+245.24m	Begin Full Super	2.80%	-2.80%	89	5+596.29m	End Full Super	-3.20%	3.20%	95	6+935.24m	Begin Normal Crown	-2.00%	-2.00%
77	4+896.77m	Begin Normal Crown	-2.00%	-2.00%	83	5+270.25m	End Full Super	2.80%	-2.80%	89	5+601.91m	Reverse Crown	-2.00%	2.00%	95	6+949.17m	Begin Normal Shoulder	-2.00%	-2.00%
77	4+911.27m	Begin Normal Shoulder	-2.00%	-2.00%	83	5+273.96m	Reverse Crown	2.00%	-2.00%	89	5+611.29m	Level Crown	-2.00%	0.00%	96	6+995.96m	End Normal Shoulder	-2.00%	-2.00%
78	4+833.49m	End Normal Shoulder	-2.00%	-2.00%	83	5+283.25m	Level Crown	0.00%	-2.00%	89	5+620.66m	Begin Normal Crown	-2.00%	-2.00%	96	7+010.46m	End Normal Crown	-2.00%	-2.00%
78	4+847.99m	End Normal Crown	-2.00%	-2.00%	83	5+292.53m	Begin Normal Crown	-2.00%	-2.00%	89	5+634.72m	Begin Normal Shoulder	-2.00%	-2.00%	96	7+020.13m	Level Crown	-2.00%	0.00%
78	4+857.66m	Level Crown	-2.00%	0.00%	83	5+306.46m	Begin Normal Shoulder	-2.00%	-2.00%	90	5+581.43m	End Normal Shoulder	-2.00%	-2.00%	96	7+029.79m	Reverse Crown	-2.00%	2.00%
78	4+867.33m	Reverse Crown	-2.00%	2.00%	84	5+249.16m	End Normal Shoulder	-2.00%	-2.00%	90	5+595.59m	End Normal Crown	-2.00%	-2.00%	96	7+044.29m	Low Shoulder Match	-5.00%	5.00%
78	4+881.83m	Low Shoulder Match	-5.00%	5.00%	84	5+263.27m	End Normal Crown	-2.00%	-2.00%	90	5+605.04m	Level Crown	-2.00%	0.00%	96	7+049.13m	Begin Full Super	-6.00%	6.00%
78	4+886.66m	Begin Full Super	-6.00%	6.00%	84	5+272.68m	Level Crown	-2.00%	0.00%	90	5+614.48m	Reverse Crown	-2.00%	2.00%	96	7+067.71m	End Full Super	-6.00%	6.00%



KHYBER PAKHTUNKHWA
INTEGRATED TOURISM
AND ENTERPRISE
DEVELOPMENT PROJECT
C&W DEPARTMENT, KP

Superelevation Region	Station	Description	Left Outside Lane	Right Outside Lane	Superelevation Region	Station	Description	Left Outside Lane	Right Outside Lane	Superelevation Region	Station	Description	Left Outside Lane	Right Outside Lane	Superelevation Region	Station	Description	Left Outside Lane	Right Outside Lane
96	7+072.55m	Low Shoulder Match	-5.00%	5.00%	102	8+023.64m	Level Crown	-2.00%	0.00%	108	8+556.38m	End Full Super	4.20%	-4.20%	114	8+896.33m	Reverse Crown	2.00%	-2.00%
96	7+087.05m	Reverse Crown	-2.00%	2.00%	102	8+033.64m	Begin Full Super	-2.00%	2.00%	108	8+566.85m	Reverse Crown	2.00%	-2.00%	114	8+905.77m	Level Crown	0.00%	-2.00%
96	7+096.71m	Level Crown	-2.00%	0.00%	102	8+033.64m	Reverse Crown	-2.00%	2.00%	108	8+576.38m	Level Crown	0.00%	-2.00%	114	8+915.22m	Begin Normal Crown	-2.00%	-2.00%
96	7+106.38m	Begin Normal Crown	-2.00%	-2.00%	102	8+085.87m	End Full Super	-2.00%	2.00%	108	8+585.91m	Begin Normal Crown	-2.00%	-2.00%	114	8+929.38m	Begin Normal Shoulder	-2.00%	-2.00%
96	7+120.88m	Begin Normal Shoulder	-2.00%	-2.00%	102	8+085.87m	Reverse Crown	-2.00%	2.00%	108	8+600.19m	Begin Normal Shoulder	-2.00%	-2.00%	115	8+945.60m	End Normal Shoulder	-2.00%	-2.00%
97	7+034.81m	End Normal Shoulder	-2.00%	-2.00%	102	8+095.87m	Level Crown	-2.00%	0.00%	109	8+574.05m	End Normal Shoulder	-2.00%	-2.00%	115	8+960.60m	End Normal Crown	-2.00%	-2.00%
97	7+049.31m	End Normal Crown	-2.00%	-2.00%	102	8+105.87m	Begin Normal Crown	-2.00%	-2.00%	109	8+588.37m	End Normal Crown	-2.00%	-2.00%	115	8+970.60m	Level Crown	-2.00%	0.00%
97	7+058.98m	Level Crown	-2.00%	0.00%	102	8+120.87m	Begin Normal Shoulder	-2.00%	-2.00%	109	8+597.92m	Level Crown	0.00%	-2.00%	115	8+980.60m	Reverse Crown	-2.00%	2.00%
97	7+068.64m	Reverse Crown	-2.00%	2.00%	103	8+100.78m	End Normal Shoulder	-2.00%	-2.00%	109	8+607.46m	Reverse Crown	2.00%	-2.00%	115	8+981.60m	Begin Full Super	-2.20%	2.20%
97	7+083.14m	Low Shoulder Match	-5.00%	5.00%	103	8+115.78m	End Normal Crown	-2.00%	-2.00%	109	8+618.92m	Begin Full Super	4.40%	-4.40%	115	9+026.34m	End Full Super	-2.20%	2.20%
97	7+087.98m	Begin Full Super	-6.00%	6.00%	103	8+125.78m	Level Crown	-2.00%	0.00%	109	8+650.13m	End Full Super	4.40%	-4.40%	115	9+027.34m	Reverse Crown	-2.00%	2.00%
97	7+101.45m	End Full Super	-6.00%	6.00%	103	8+135.78m	Begin Full Super	-2.00%	2.00%	109	8+661.59m	Reverse Crown	2.00%	-2.00%	115	9+037.34m	Level Crown	-2.00%	0.00%
97	7+106.28m	Low Shoulder Match	-5.00%	5.00%	103	8+135.78m	Reverse Crown	-2.00%	2.00%	109	8+671.13m	Level Crown	0.00%	-2.00%	115	9+047.34m	Begin Normal Crown	-2.00%	-2.00%
97	7+120.78m	Reverse Crown	-2.00%	2.00%	103	8+166.52m	End Full Super	-2.00%	2.00%	109	8+680.68m	Begin Normal Crown	-2.00%	-2.00%	115	9+062.34m	Begin Normal Shoulder	-2.00%	-2.00%
97	7+130.45m	Level Crown	-2.00%	0.00%	103	8+166.52m	Reverse Crown	-2.00%	2.00%	109	8+695.00m	Begin Normal Shoulder	-2.00%	-2.00%	116	9+095.75m	End Normal Shoulder	-2.00%	-2.00%
97	7+140.11m	Begin Normal Crown	-2.00%	-2.00%	103	8+176.52m	Level Crown	-2.00%	0.00%	110	8+706.32m	End Normal Shoulder	-2.00%	-2.00%	116	9+110.75m	End Normal Crown	-2.00%	-2.00%
97	7+154.61m	Begin Normal Shoulder	-2.00%	-2.00%	103	8+186.52m	Begin Normal Crown	-2.00%	-2.00%	110	8+720.53m	End Normal Crown	-2.00%	-2.00%	116	9+120.75m	Level Crown	-2.00%	0.00%
98	7+125.52m	End Normal Shoulder	-2.00%	-2.00%	103	8+201.52m	Begin Normal Shoulder	-2.00%	-2.00%	110	8+730.01m	Level Crown	-2.00%	0.00%	116	9+130.75m	Reverse Crown	-2.00%	2.00%
98	7+140.02m	End Normal Crown	-2.00%	-2.00%	104	8+146.73m	End Normal Shoulder	-2.00%	-2.00%	110	8+739.48m	Reverse Crown	-2.00%	2.00%	116	9+131.75m	Begin Full Super	-2.20%	2.20%
98	7+149.69m	Level Crown	0.00%	-2.00%	104	8+160.73m	End Normal Crown	-2.00%	-2.00%	110	8+748.01m	Begin Full Super	-3.80%	3.80%	116	9+186.46m	End Full Super	-2.20%	2.20%
98	7+159.36m	Reverse Crown	2.00%	-2.00%	104	8+170.06m	Level Crown	0.00%	-2.00%	110	8+779.97m	End Full Super	-3.80%	3.80%	116	9+187.46m	Reverse Crown	-2.00%	2.00%
98	7+173.86m	Low Shoulder Match	5.00%	-5.00%	104	8+179.40m	Reverse Crown	2.00%	-2.00%	110	8+788.50m	Reverse Crown	-2.00%	2.00%	116	9+197.46m	Level Crown	-2.00%	0.00%
98	7+178.69m	Begin Full Super	6.00%	-6.00%	104	8+184.06m	Begin Full Super	3.00%	-3.00%	110	8+797.97m	Level Crown	-2.00%	0.00%	116	9+207.46m	Begin Normal Crown	-2.00%	-2.00%
98	7+191.53m	End Full Super	6.00%	-6.00%	104	8+216.24m	End Full Super	3.00%	-3.00%	110	8+807.45m	Begin Normal Crown	-2.00%	-2.00%	116	9+222.46m	Begin Normal Shoulder	-2.00%	-2.00%
98	7+196.36m	Low Shoulder Match	5.00%	-5.00%	104	8+220.91m	Reverse Crown	2.00%	-2.00%	110	8+821.66m	Begin Normal Shoulder	-2.00%	-2.00%	117	9+203.91m	End Normal Shoulder	-2.00%	-2.00%
98	7+210.86m	Reverse Crown	2.00%	-2.00%	104	8+230.24m	Level Crown	0.00%	-2.00%	111	8+752.39m	End Normal Shoulder	-2.00%	-2.00%	117	9+218.07m	End Normal Crown	-2.00%	-2.00%
98	7+220.53m	Level Crown	0.00%	-2.00%	104	8+239.57m	Begin Normal Crown	-2.00%	-2.00%	111	8+766.60m	End Normal Crown	-2.00%	-2.00%	117	9+227.52m	Level Crown	-2.00%	0.00%
98	7+230.19m	Begin Normal Crown	-2.00%	-2.00%	104	8+253.57m	Begin Normal Shoulder	-2.00%	-2.00%	111	8+776.07m	Level Crown	0.00%	-2.00%	117	9+236.96m	Reverse Crown	-2.00%	2.00%
98	7+244.69m	Begin Normal Shoulder	-2.00%	-2.00%	105	8+197.68m	End Normal Shoulder	-2.00%	-2.00%	111	8+785.55m	Reverse Crown	2.00%	-2.00%	117	9+244.52m	Begin Full Super	-3.60%	3.60%
99	7+163.12m	End Normal Shoulder	-2.00%	-2.00%	105	8+211.96m	End Normal Crown	-2.00%	-2.00%	111	8+794.07m	Begin Full Super	3.80%	-3.80%	117	9+331.53m	End Full Super	-3.60%	3.60%
99	7+177.62m	End Normal Crown	-2.00%	-2.00%	105	8+221.49m	Level Crown	0.00%	-2.00%	111	8+812.77m	End Full Super	3.80%	-3.80%	117	9+339.09m	Reverse Crown	-2.00%	2.00%
99	7+187.29m	Level Crown	0.00%	-2.00%	105	8+231.01m	Reverse Crown	2.00%	-2.00%	111	8+821.29m	Reverse Crown	2.00%	-2.00%	117	9+348.53m	Level Crown	-2.00%	0.00%
99	7+196.96m	Reverse Crown	2.00%	-2.00%	105	8+241.49m	Begin Full Super	4.20%	-4.20%	111	8+830.77m	Level Crown	0.00%	-2.00%	117	9+357.98m	Begin Normal Crown	-2.00%	-2.00%
99	7+211.46m	Low Shoulder Match	5.00%	-5.00%	105	8+268.90m	End Full Super	4.20%	-4.20%	111	8+840.24m	Begin Normal Crown	-2.00%	-2.00%	117	9+372.14m	Begin Normal Shoulder	-2.00%	-2.00%
99	7+216.29m	Begin Full Super	6.00%	-6.00%	105	8+279.37m	Reverse Crown	2.00%	-2.00%	111	8+854.45m	Begin Normal Shoulder	-2.00%	-2.00%	118	9+352.08m	End Normal Shoulder	-2.00%	-2.00%
99	7+230.81m	End Full Super	6.00%	-6.00%	105	8+288.90m	Level Crown	0.00%	-2.00%	112	8+782.24m	End Normal Shoulder	-2.00%	-2.00%	118	9+366.29m	End Normal Crown	-2.00%	-2.00%
99	7+235.65m	Low Shoulder Match	5.00%	-5.00%	105	8+298.42m	Begin Normal Crown	-2.00%	-2.00%	112	8+796.62m	End Normal Crown	-2.00%	-2.00%	118	9+375.76m	Level Crown	0.00%	-2.00%
99	7+250.15m	Reverse Crown	2.00%	-2.00%	105	8+312.70m	Begin Normal Shoulder	-2.00%	-2.00%	112	8+806.20m	Level Crown	0.00%	-2.00%	118	9+385.23m	Reverse Crown	2.00%	-2.00%
99	7+259.81m	Level Crown	0.00%	-2.00%	106	8+257.20m	End Normal Shoulder	-2.00%	-2.00%	112	8+815.79m	Reverse Crown	2.00%	-2.00%	118	9+393.76m	Begin Full Super	3.80%	-3.80%
99	7+269.48m	Begin Normal Crown	-2.00%	-2.00%	106	8+271.05m	End Normal Crown	-2.00%	-2.00%	112	8+825.18m	End Full Super	4.80%	-4.80%	118	9+502.09m	End Full Super	3.80%	-3.80%
99	7+283.98m	Begin Normal Shoulder	-2.00%	-2.00%	106	8+280.28m	Level Crown	0.00%	-2.00%	112	8+829.20m	Begin Full Super	4.80%	-4.80%	118	9+510.62m	Reverse Crown	2.00%	-2.00%
100	7+483.72m	End Normal Shoulder	-2.00%	-2.00%	106	8+289.51m	Reverse Crown	2.00%	-2.00%	112	8+838.60m	Reverse Crown	2.00%	-2.00%	118	9+520.09m	Level Crown	0.00%	-2.00%
100	7+497.65m	End Normal Crown	-2.00%	-2.00%	106	8+292.28m	Begin Full Super	2.60%	-2.60%	112	8+848.18m	Level Crown	0.00%	-2.00%	118	9+529.57m	Begin Normal Crown	-2.00%	-2.00%
100	7+506.93m	Level Crown	-2.00%	0.00%	106	8+321.86m	End Full Super	2.60%	-2.60%	112	8+857.77m	Begin Normal Crown	-2.00%	-2.00%	118	9+543.78m	Begin Normal Shoulder	-2.00%	-2.00%
100	7+516.22m	Reverse Crown	-2.00%	2.00%	106	8+324.63m	Reverse Crown	2.00%	-2.00%	112	8+872.14m	Begin Normal Shoulder	-2.00%	-2.00%	119	9+525.21m	End Normal Shoulder	-2.00%	-2.00%
100	7+519.93m	Begin Full Super	-2.80%	2.80%	106	8+333.85m	Level Crown	0.00%	-2.00%	113	8+795.82m	End Normal Shoulder	-2.00%	-2.00%	119	9+539.14m	End Normal Crown	-2.00%	-2.00%
100	7+593.16m	End Full Super	-2.80%	2.80%	106	8+343.09m	Begin Normal Crown	-2.00%	-2.00%	113	8+810.32m	End Normal Crown	-2.00%	-2.00%	119	9+548.42m	Level Crown	-2.00%	0.00%
100	7+596.87m	Reverse Crown	-2.00%	2.00%	106	8+356.94m	Begin Normal Shoulder	-2.00%	-2.00%	113	8+819.98m	Level Crown	-2.00%	0.00%	119	9+557.71m	Reverse Crown	-2.00%	2.00%
100	7+606.16m	Level Crown	-2.00%	0.00%	107	8+435.51m	End Normal Shoulder	-2.00%	-2.00%	113	8+829.65m	Reverse Crown	-2.00%	2.00%	119	9+561.42m	Begin Full Super	-2.80%	2.80%
100	7+615.44m	Begin Normal Crown	-2.00%	-2.00%	107	8+449.88m	End Normal Crown	-2.00%	-2.00%	113	8+844.15m	Low Shoulder Match	-5.00%	5.00%	119	9+631.74m	End Full Super	-2.80%	2.80%
100	7+629.37m	Begin Normal Shoulder	-2.00%	-2.00%	107	8+459.46m	Level Crown	-2.00%	0.00%	113	8+844.81m	End Full Super	-6.00%	6.00%	119	9+635.45m	Reverse Crown	-2.00%	2.00%
101	7+823.32m	End Normal Shoulder	-2.00%	-2.00%	107	8+469.05m	Reverse Crown	-2.00%	2.00%	113	8+848.98m	Begin Full Super	-6.00%	6.00%	119	9+644.74m	Level Crown	-2.00%	0.00%
101	7+837.25m	End Normal Crown	-2.00%	-2.00%	107	8+482.46m	Begin Full Super	-4.80%	4.80%	113	8+849.65m	Low Shoulder Match	-5.00%	5.00%	119	9+654.02m	Begin Normal Crown	-2.00%	-2.00%
101	7+846.53m	Level Crown	-2.00%	0.00%	107	8+509.47m	End Full Super	-4.80%	4.80%	113	8+864.15m	Reverse Crown	-2.00%	2.00%	119	9+667.95m	Begin Normal Shoulder	-2.00%	-2.00%
101	7+855.82m	Reverse Crown	-2.00%	2.00%	107	8+522.89m	Reverse Crown	-2.00%	2.00%	113	8+873.81m	Level Crown	-2.00%	0.00%	120	9+693.75m	End Normal Shoulder	-2.00%	-2.00%
101	7+859.53m	Begin Full Super	-2.80%	2.80%	107	8+532.47m	Level Crown	-2.00%	0.00%	113	8+883.48m	Begin Normal Crown	-2.00%	-2.00%	120	9+707.68m	End Normal Crown	-2.00%	-2.00%
101	7+933.56m	End Full Super	-2.80%	2.80%	107	8+542.05m	Begin Normal Crown	-2.00%	-2.00%	113	8+897.98m	Begin Normal Shoulder	-2.00%	-2.00%	120	9+716.96m	Level Crown	-2.00%	0.00%
101	7+937.27m	Reverse Crown	-2.00%	2.00%	107	8+556.43m	Begin Normal Shoulder	-2.00%	-2.00%	114	8+829.08m	End Normal Shoulder	-2.00%	-2.00%	120	9+726.25m	Reverse Crown	-2.00%	2.00%
101	7+946.56m	Level Crown	-2.00%	0.00%	108	8+493.55m	End Normal Shoulder	-2.00%	-2.00%	114	8+843.25m	End Normal Crown	-2.00%	-2.00%	120	9+729.96m	Begin Full Super	-2.80%	2.80%
101	7+955.85m	Begin Normal Crown	-2.00%	-2.00%	108	8+507.84m	End Normal Crown	-2.00%	-2.00%	114	8+852.69m	Level Crown	0.00%	-2.00%	120	9+836.03m	End Full Super	-2.80%	2.80%
101	7+969.77m	Begin Normal Shoulder	-2.00%	-2.00%	108	8+517.36m	Level Crown	0.00%	-2.00%	114	8+862.14m	Reverse Crown	2.00%	-2.00%	120	9+839.74m	Reverse Crown	-2.00%	2.00%
102	7+998.64m	End Normal Shoulder	-2.00%	-2.00%	108	8+526.89m	Reverse Crown	2.00%	-2.00%	114	8+869.69m	Begin Full Super	3.60%	-3.60%	120	9+849.03m	Level Crown	-2.00%	0.00%
102	8+013.64m	End Normal Crown	-2.00%	-2.00%	108	8+537.36m	Begin Full Super	4.20%	-4.20%	114	8+888.77m	End Full Super	3						

Superelevation Region	Station	Description	Left Outside Lane	Right Outside Lane	Superelevation Region	Station	Description	Left Outside Lane	Right Outside Lane	Superelevation Region	Station	Description	Left Outside Lane	Right Outside Lane	Superelevation Region	Station	Description	Left Outside Lane	Right Outside Lane
124	10+744.62m	Level Crown	0.00%	-2.00%	126	11+199.94m	Level Crown	-2.00%	0.00%	127	11+601.42m	Level Crown	0.00%	-2.00%	129	11+796.76m	Level Crown	0.00%	-2.00%
124	10+754.62m	Begin Normal Crown	-2.00%	-2.00%	126	11+209.22m	Reverse Crown	-2.00%	2.00%	127	11+610.94m	Begin Normal Crown	-2.00%	-2.00%	129	11+806.17m	Reverse Crown	2.00%	-2.00%
124	10+769.62m	Begin Normal Shoulder	-2.00%	-2.00%	126	11+212.94m	Begin Full Super	-2.80%	2.80%	127	11+625.23m	Begin Normal Shoulder	-2.00%	-2.00%	129	11+812.76m	Begin Full Super	3.40%	-3.40%
125	11+088.36m	End Normal Shoulder	-2.00%	-2.00%	126	11+317.19m	End Full Super	-2.80%	2.80%	128	11+616.78m	End Normal Shoulder	-2.00%	-2.00%	129	11+948.05m	End Full Super	3.40%	-3.40%
125	11+103.36m	End Normal Crown	-2.00%	-2.00%	126	11+320.90m	Reverse Crown	-2.00%	2.00%	128	11+631.13m	End Normal Crown	-2.00%	-2.00%	129	11+954.64m	Reverse Crown	2.00%	-2.00%
125	11+113.36m	Level Crown	-2.00%	0.00%	126	11+330.19m	Level Crown	-2.00%	0.00%	128	11+640.69m	Level Crown	-2.00%	0.00%	129	11+964.05m	Level Crown	0.00%	-2.00%
125	11+123.36m	Begin Full Super	-2.00%	2.00%	126	11+339.47m	Begin Normal Crown	-2.00%	-2.00%	128	11+650.26m	Reverse Crown	-2.00%	2.00%	129	11+973.46m	Begin Normal Crown	-2.00%	-2.00%
125	11+123.36m	Reverse Crown	-2.00%	2.00%	126	11+353.40m	Begin Normal Shoulder	-2.00%	-2.00%	128	11+662.69m	Begin Full Super	-4.60%	4.60%	129	11+987.58m	Begin Normal Shoulder	-2.00%	-2.00%
125	11+173.52m	End Full Super	-2.00%	2.00%	127	11+445.25m	End Normal Shoulder	-2.00%	-2.00%	128	11+739.47m	End Full Super	-4.60%	4.60%		12+078.36m	End Alignment	-2.00%	-2.00%
125	11+173.52m	Reverse Crown	-2.00%	2.00%	127	11+459.53m	End Normal Crown	-2.00%	-2.00%	128	11+751.90m	Reverse Crown	-2.00%	2.00%					
125	11+183.52m	Level Crown	-2.00%	0.00%	127	11+469.06m	Level Crown	0.00%	-2.00%	128	11+761.47m	Level Crown	-2.00%	0.00%					
125	11+193.52m	Begin Normal Crown	-2.00%	-2.00%	127	11+478.58m	Reverse Crown	2.00%	-2.00%	128	11+771.03m	Begin Normal Crown	-2.00%	-2.00%					
125	11+208.52m	Begin Normal Shoulder	-2.00%	-2.00%	127	11+489.06m	Begin Full Super	4.20%	-4.20%	128	11+785.38m	Begin Normal Shoulder	-2.00%	-2.00%					
126	11+176.72m	End Normal Shoulder	-2.00%	-2.00%	127	11+581.42m	End Full Super	4.20%	-4.20%	129	11+773.23m	End Normal Shoulder	-2.00%	-2.00%					
126	11+190.65m	End Normal Crown	-2.00%	-2.00%	127	11+591.90m	Reverse Crown	2.00%	-2.00%	129	11+787.35m	End Normal Crown	-2.00%	-2.00%					



KHYBER PAKHTUNKHWA
INTEGRATED TOURISM
AND ENTERPRISE
DEVELOPMENT PROJECT
C&W DEPARTMENT, KP



NATIONAL ENGINEERING SERVICES
PAKISTAN (PVT.) LTD.

						DRAWN	
						SUBMITTED	
						RECOMMENDED	
						CHD./VER.	
REV.	DATE	DESCRIPTION	APPROVED	APPROVED			

PROJECT:
UPGRADATION OF MANKIAL
BADA SERI ROAD SWAT

TITLE
SUPERELEVATION SCHEME

DATE
JANUARY 2021

DWG NO.
4169/(iii)/TD SS006

1. GENERAL:

1.1 SPECIFIC TO PROJECT ONLY AND SHOULD BE READ IN CONJUNCTION WITH THE PROJECT SPECIFICATIONS, STRUCTURAL ENGINEERING DRAWINGS, RELEVANT CONTRACT CONDITIONS AND ENGINEER'S INSTRUCTIONS.

1.2 ALL DRAWINGS SHALL BE CO-ORDINATED WITH OTHER SPECIALTY DRAWINGS / DETAILS. ANY DISCREPANCY, ERROR OR RECTIFICATION IF REQUIRED, SHALL BE BROUGHT TO THE NOTICE OF THE ENGINEER FOR NECESSARY APPROVAL.

1.3 ALL DIMENSIONS ARE IN MILLIMETRES AND ELEVATIONS IN METRES. UNLESS SPECIFIED OTHERWISE.

1.4 ALL ELEVATIONS SHOWN ON DRAWINGS ARE FINISHED SURFACE LEVELS UNLESS NOTED OTHERWISE.

1.5 ALL EXPOSED CONCRETE CORNERS, EDGES AND ANGLES SHALL BE CHAMFERED OR FILLETED 20mm x 20 mm UNLESS SPECIFIED OTHERWISE.

1.6 THE CONTRACTOR SHALL SUBMIT, COMPLETE METHODOLOGY FOR DIFFERENT WORK ITEMS LIKE EXCAVATION/BACKFILLING, DEWATERING/DRAINAGE, CONCRETING, JOINTS ETC FOR APPROVAL OF ENGINEER.

1.7 ALL EXPOSED SURFACES SHALL HAVE CLASS 1 SURFACE FORM FINISH UNLESS SPECIFIED OTHERWISE.

2. MATERIALS:

2.1 ALL THE MATERIALS AND WORKMANSHIP SHALL BE ACCORDING TO THE AASHTO SPECIFICATIONS AND ASTM STANDARDS EXCEPT WHERE MODIFIED BELOW, OR IN "PARTICULAR SPECIFICATIONS AND SPECIAL PROVISIONS" OF TENDER DOCUMENTS.

2.2 CONCRETE

CONCRETE CLASSIFICATION AND STRENGTHS SHALL BE AS PER TABLE GIVEN BELOW:

CONCRETE	CLASS	28 DAYS (150cm X 30 Cm) CYLINDER STRENGTH Kg/Sq.Cm
----------	-------	---

CULVERT (TOP SLAB), BOTTOM SLAB, WALLS
BRIDGES (PIER, PILES, PILES CAP, TRANSOM, ABUTMENT CAP WING
WALL----- 1 : 1 : 2 (4000 psi)

APPROACH SLAB, CUTOFF WALL ----- 1 : 2 : 4 (3000 psi)
LEAN----- 1 : 3 : 6 (1,500 psi)

2.3 REINFORCEMENT

REINFORCING STEEL SHALL BE DEFORMED ROUND BARS OF INTERMEDIATE GRADE (GRADE 60) CONFORMING TO AASHTO M-31 (ASTM A-615) WITH MINIMUM YIELD STRENGTH OF 4,200 Kg/Sq.Cm (60,000 Psi).

3. CONCRETE COVER:

THE MINIMUM COVER TO REINFORCEMENT SHALL BE AS UNDER UNLESS SPECIFIED OTHERWISE.

- TOP SLAB	
TOP	40 mm
BOTTOM	25 mm
- APPROACH SLAB	
BOTTOM	50 mm
TOP	75 mm
- WALLS	
EARTH SIDE	50 mm
OTHER SIDE	40 mm

4. FOUNDATIONS:

4.1 ALL THE EXCAVATION FOR OPEN FOUNDATIONS / BOX CULVERTS SHALL BE SUBJECTED TO INSPECTION BY THE ENGINEER PRIOR TO POURING OF CONCRETE.

4.2 BEHIND THE ABUTMENT AND WING WALLS, COMPACTED GRANULAR BACKFILL SHALL BE PLACED IN LAYERS OF THICKNESS APPROPRIATE TO THE COMPACTION EQUIPMENT ENSURING A MINIMUM IN SITU COMPACTION OF 95% MODIFIED PROCTOR.

5. JOINTS:


5.1 THE CONTRACTOR SHALL SUBMIT COMPLETE LAYOUT AND DETAILS OF ALL CONSTRUCTION JOINTS FOR APPROVAL OF THE ENGINEER.

5.2 CONCRETE IN DECK SLAB SHALL BE PLACED IN FULL WIDTH. NO CONSTRUCTION JOINT SHALL BE PERMITTED. DIAPHRAGMS AND DECK SLAB SHALL BE CAST MONOLITHICALLY, EXCEPT AS SHOWN ON DRAWING AT LOCATION FOR INSTALLATION OF EXPANSION JOINTS.

5.3 CONCRETE FOR THE BARRIERS AND SIDEWALKS SHALL BE PLACED NO SOONER THAN 20 DAYS AFTER PLACING OF CONCRETE.

6. BAR BENDING SCHEDULE

DETAILED BAR BENDING SCHEDULE SHALL BE PREPARED BY THE CONTRACTOR AND SUBMITTED FOR ENGINEER'S APPROVAL. LAP LENGTHS AND STANDARD HOOKS SHALL BE AS GIVEN BELOW:

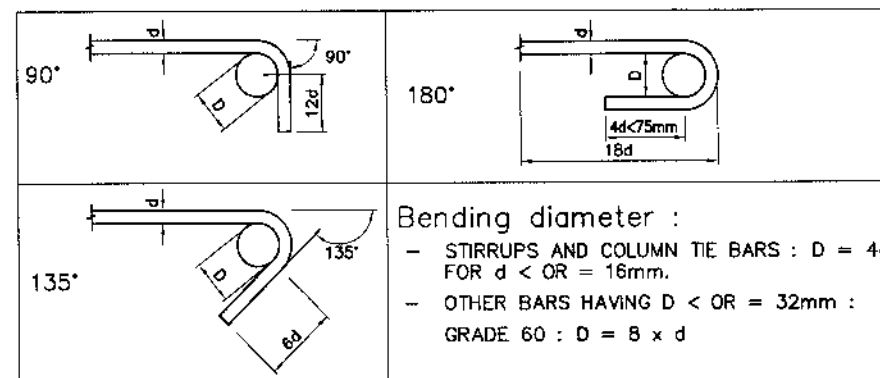

7. TENDER DOCUMENTS, DRAWINGS & CONSTRUCTION DRAWINGS:

7.1 TENDER DRAWINGS ISSUED WITH TENDER DOCUMENTS ARE TO APPRAISE THE BIDDERS OF THE GENERAL NATURE & FAIR IDEA OF THE WORK TO PREPARE BOQ & TENDER DOCUMENTS. ENGINEER SHALL ISSUE THE DETAILED CONSTRUCTION DRAWINGS & SUCH FIELD SKETCHES FROM TIME TO TIME AS NECESSARY FOR THE EASE OF CONSTRUCTION.

7.2 THE CONTRACTOR SHALL CHECK ALL CONSTRUCTION DRAWINGS AND CONTRACT DOCUMENTS CAREFULLY AS SOON AS PRACTICABLE AFTER RECEIPT THERE OF, AND SHALL PROMPTLY ADVISE THE ENGINEER'S REP OF ANY ERRORS OR OMISSIONS THERE IN PRIOR TO START OF ANY CONSTRUCTION ACTIVITIES.

8. SCAFFOLDING:

ALL SCAFFOLDING SHALL BE DESIGNED BY THE CONTRACTOR & THE TRAFFIC MOVEMENT UNDERNEATH SUCH SCAFFOLDING MAY REMAIN UNOBSTRUCTED.

9. LIST OF SYMBOLS AND ABBREVIATIONS:

B	=	BOTTOM
○ B.H	=	BORE HOLE
C. JT.	=	CONSTRUCTION JOINT
CL	=	CENTRELINE
C/C	=	CENTER TO CENTER
DIA.	=	DIAMETER
EXP. JT.	=	EXPANSION JOINT
E.F.	=	EACH FACE
ELE.	=	ELEVATION
F.F.	=	FAR FACE
G.I	=	GALVANIZED IRON
ID	=	INTERNAL DIAMETER
I.F	=	INNER FACE
m	=	METER
mm	=	MILLIMETER
N.F	=	NEAR FACE
N.S.L	=	NATURAL SURFACE LEVEL
P.G.L	=	PROFILE GRADE LEVEL
SYM.	=	SYMMETRICAL
T	=	TOP
TH.	=	THICK
TYP.	=	TYPICAL
θ	=	SKREW ANGLE IN DEGREES

TABLE NO.1

(i) SPLICE LENGTH IN TENSION

(a) TOP BARS										
Bar Size fc' Kg/cm ²	SPLICE LENGTH mm									
	#3	#4	#5	#6	#7	#8	#9	#10	#11	
210	710	945	1180	1410	2060	2355	2645	2940	3240	
280	610	820	1020	1225	1780	2040	2395	2550	2805	
350	425	565	705	845	1215	1390	1565	1765	1960	

(b) OTHER BARS

Bar Size fc/cmr	SPUCE LENGTH mm									
	#3	#4	#5	#6	#7	#8	#9	#10	#11	
210	550	730	905	1085	1590	1815	2035	2265	2490	
280	475	630	790	945	1375	1570	1785	1960	2160	
350	325	435	540	650	935	1070	1205	1360	1505	

(ii) SPLICE LENGTH IN COMPRESSION

SPLICE LENGTH (mm) IN COMPRESSION (F _y =4220Kg/cm ²)										
Bar Size	#3	#4	#5	#6	#7	#8	#9	#10	#11	
Splice Length	300	380	480	575	670	765	860	955	1050	

(iii) EMBEDMENT LENGTH IN TENSION

(a) TOP BARS										
Bar Size		SPLICE LENGTH mm								
fc' Kg/cm ²		#3	#4	#5	#6	#7	#8	#9	#10	#11
	210	545	730	910	1090	1590	1820	2050	2310	2565
	280	475	630	785	945	1360	1555	1755	1975	2190
	350	425	565	705	845	1215	1390	1565	1765	1960

(b) OTHER BARS										
Bar Size		SPLICE LENGTH mm								
fc' Kg/cm ²		#3	#4	#5	#6	#7	#8	#9	#10	#11
	210	420	560	700	840	1225	1400	1580	1775	1970
	280	365	485	605	725	1045	1195	1350	1520	1685
	350	325	435	540	650	935	1070	1205	1360	1505



KHYBER PAKHTUNKHWA
INTEGRATED TOURISM
AND ENTERPRISE
DEVELOPMENT PROJECT
C&W DEPARTMENT, KP



NATIONAL ENGINEERING SERVICES
PAKISTAN (PVT.) LTD.

				DRAWN	
				SUBMITTED	
				RECOMMENDED	
				CHD./VER.	
REV.	DATE	DESCRIPTION	APPROVED	APPROVED	

PROJECT:
CONSTRUCTION OF
MANKIAL BADA SERA ROAD
PROJECT (22 Km)

TITLE		GENERAL NOTES FOR STRUCTURES	
DATE	JANUARY, 2021	DWG NO.	38164/102/TD/GNS0012

SHAPE CODE	METHOD OF MEASUREMENT OF BENDING DIMENSIONS	TOTAL LENGTH OF BAR (L) MEASURED ALONG CENTERLINE	SKETCH AND DIMENSIONS TO BE GIVEN IN SCHEDULE	SHAPE CODE	METHOD OF MEASUREMENT OF BENDING DIMENSIONS	TOTAL LENGTH OF BAR (L) MEASURED ALONG CENTERLINE	SKETCH AND DIMENSIONS TO BE GIVEN IN SCHEDULE	SHAPE CODE	METHOD OF MEASUREMENT OF BENDING DIMENSIONS	TOTAL LENGTH OF BAR (L) MEASURED ALONG CENTERLINE	SKETCH AND DIMENSIONS TO BE GIVEN IN SCHEDULE	SHAPE CODE	METHOD OF MEASUREMENT OF BENDING DIMENSIONS	TOTAL LENGTH OF BAR (L) MEASURED ALONG CENTERLINE	SKETCH AND DIMENSIONS TO BE GIVEN IN SCHEDULE
1.		A	Straight	17.		A+B+C Where D is at least 2 diameters		33.		A+0.57B+C		49.		2A+2B+C+2D-R-2d	
2.		A+B		18.		A+2B+C+E If angle with horizontal is 45° or less		34.		A+B+C+D If angle with horizontal is 45° or less		50.		A+B	
3.		A+2H		19.		A+B+C+D+E-R-2d		35.		A+B+C-1/2R-d		51.		A+2B+2C-2R-4d	
4.		A+B		20.		2A+1.14B		36.		A+B+C If angle with horizontal is 45° or less		52.		A+2B-R-2d	
5.		A+2B		21.		2A+B+2D		37.		A+B+C+D-1/2R-3d		53.		A+B+C	
6.		A+B-1/2R-d		22.		A+B+C+D+E-2R-4d		38.		A+B+C+D+3E If angle with horizontal is 45° or less		54.		A+B+C+D-1/2R-3d	
7.		A+B+C-R-2d		23.		A+2B+C+10d		39.		A		55.		A+B+C+D+E	
8.		A+B+C+D+E-2R-4d		24.		A+10d		40.		A+B+C+D+E+F-1/2R-d		56.		A+B+C+D-1/2R-d	
9.		A+B+C-R-2d		25.		2A+2B+22d		41.		A+B+C		57.		A+B+C+D+E-2/2R-3d	
10.		A+B+C+D-1/2R-3d		26.		A+B+0.57C+D-1/2R-2.57d		42.		A+2B+2C-2R-4d		58.		A+B+C+D-R+32d	
11.		A+B+C+D+E-R-2d		27.		2A+B+20d		43.		A+2B+2C-2R-4d		59.		A+B+C-1/2R-d	
12.		A+B+C+D-1/2R-d		28.		2A+2B+C+20d		44.		A+2B+2C-R-2d		60.		2(A+B)+C-R-2d	
13.		A+B+C+D+E-1/2R-d		29.		A+B+C+10d		45.		A+2(B+C+D)-R-2d		61.		A+2B+C+D-R-2d	
14.		2(A+B+C)+D-R-2d		30.		w+20d		46.		2(A+B+C)+D-R-2d					
15.		$(C/B) \times 3.14 \times (A+d) + 5d$ Where, B is not greater than A/B. d = dia of bar.	HELIX A = internal dia.(mm) B = pitch of helix(mm) C = overall height(mm)	31.		A+B+C+D-1/2R-d		47.		A+B+C+D+E-2R-4d					
16.		A+B		32.		2(A+B+C)+D-R-2d		48.		A+B+C-1/2R-d					

NOTES:
1- "d" AND "D" ARE THE DIAMETER OF REINFORCEMENTS.
2- "R" IS THE RADIUS OF BEND IN RADII.



KHYBER PAKHTUNKHWA
INTEGRATED TOURISM
AND ENTERPRISE
DEVELOPMENT PROJECT
C&W DEPARTMENT, KP








NATIONAL ENGINEERING SERVICES
PAKISTAN (PVT.) LTD.

REV.	DATE	DESCRIPTION	APPROVED	APPROVED

PROJECT:
CONSTRUCTION OF
MANKIAL BADA SERA ROAD
PROJECT (22 Km)

TITLE
REBAR SHAPE CODE
DATE
JANUARY, 2021
DWG NO.
38164/102/TD/RS0013

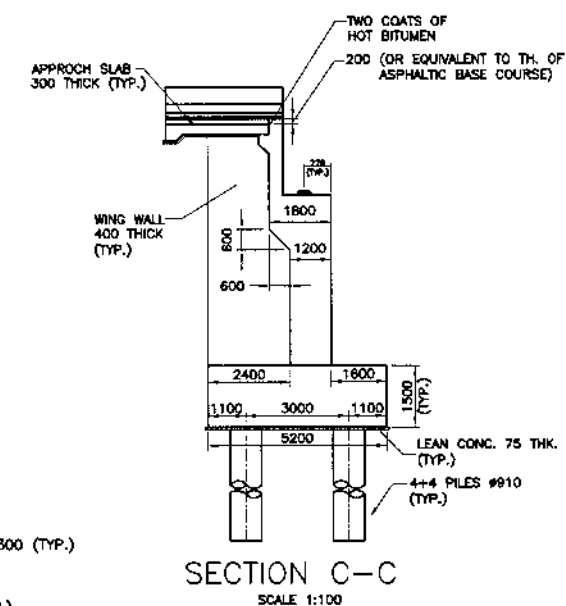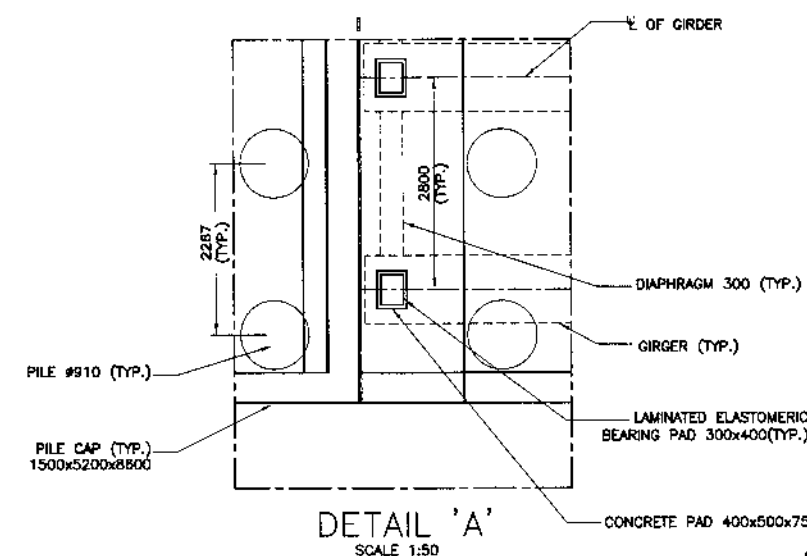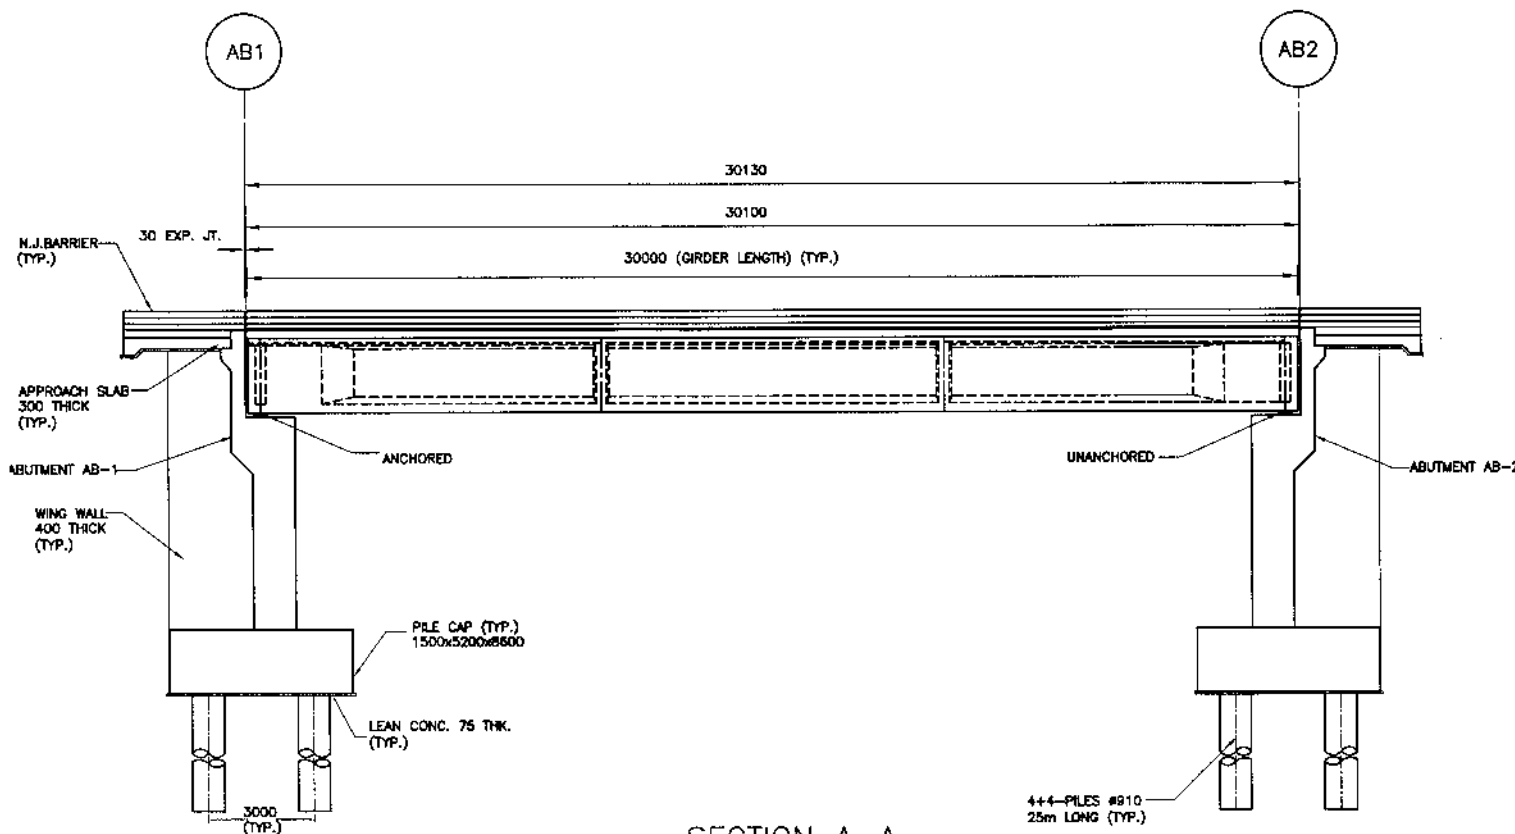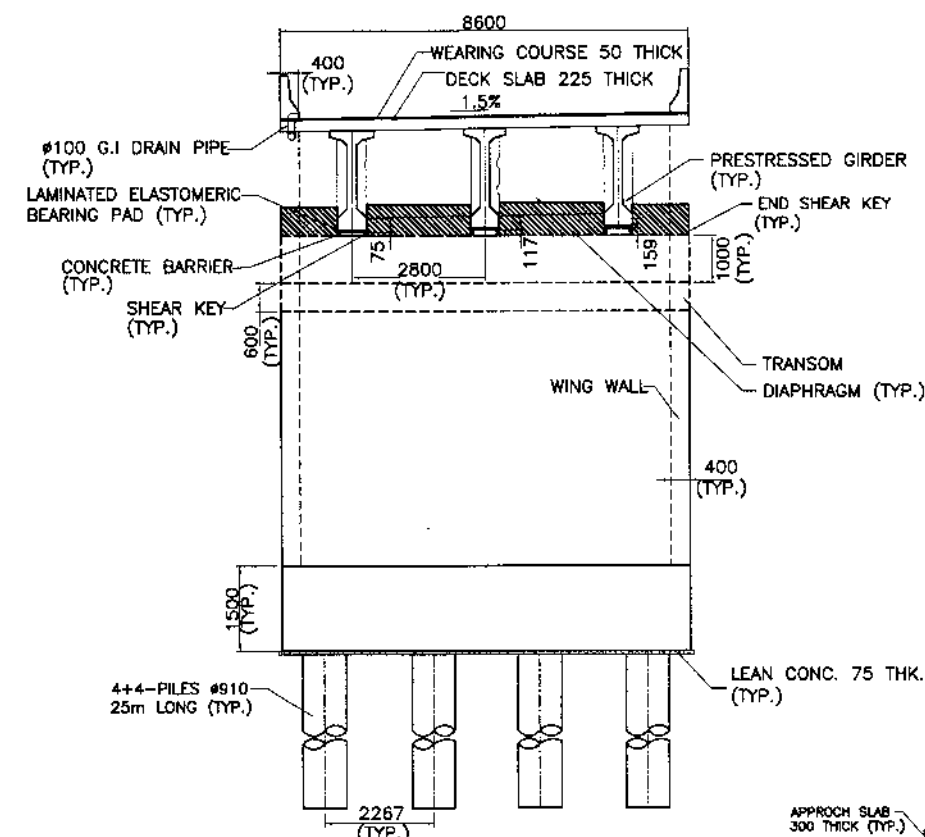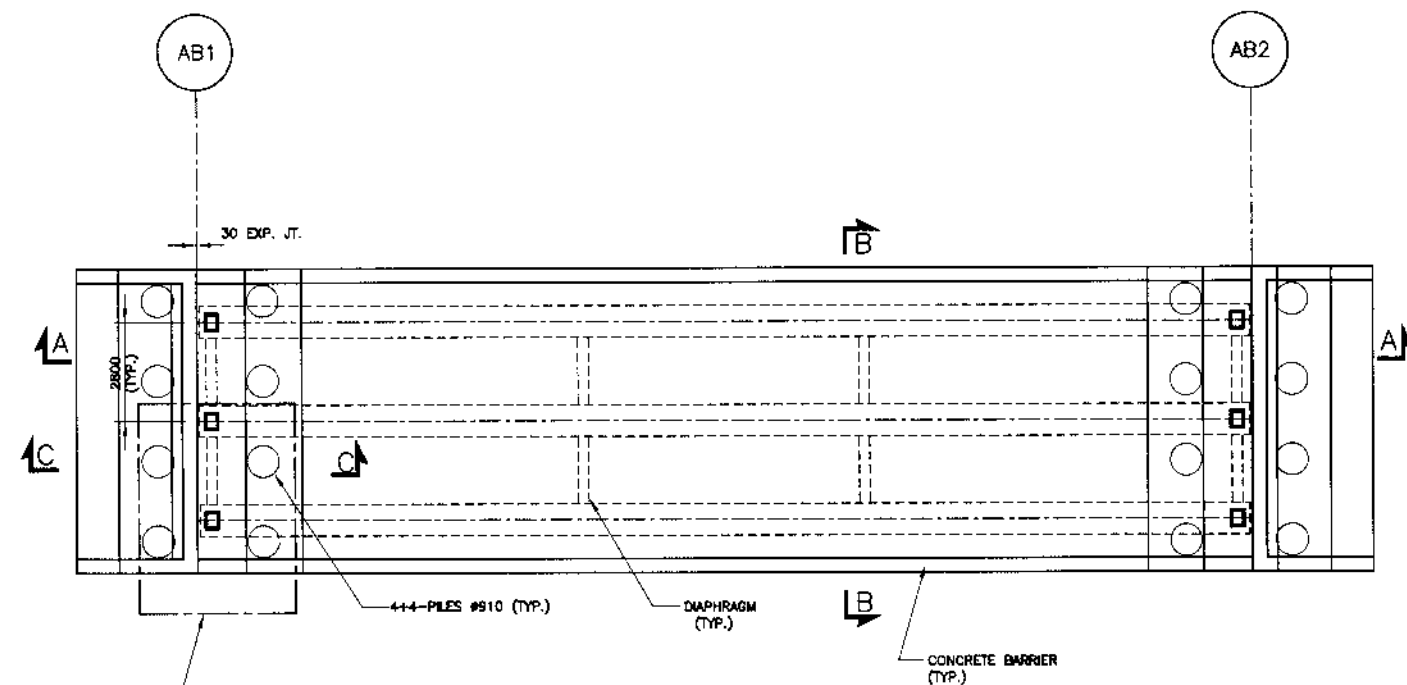

NOTES:

1. FOR GENERAL NOTES REFER DWG. NO. P1GNS0012
2. WORK THIS DRAWING IN CONJUNCTION WITH OTHER RELEVANT DRAWINGS.
3. LENGTH OF PILE SHOWN ARE AS PER GEOTECH REPORTS OF THE SAME BRIDGE AND SHALL BE FINALIZED AFTER PILE LOAD TEST RESULTS.



KHYBER PAKHTUNKHWA
INTEGRATED TOURISM
AND ENTERPRISE
DEVELOPMENT PROJECT
C&W DEPARTMENT, KP



NATIONAL ENGINEERING SERVICES
PAKISTAN (PVT.) LTD.


REV.	DATE	DESCRIPTION	APPROVED	APPROVED

PROJECT:
CONSTRUCTION OF
MANKIAL BADA SERA ROAD
PROJECT (22 Km)


TITLE
GENERAL ARRANGEMENT
PLAN, ELEVATION AND SECTION
BRIDGE-4+150, 4+820, 5+645 & 7+335

DATE
JANUARY, 2021


DWG NO.
4169 (iii)/102/TD/P1G001

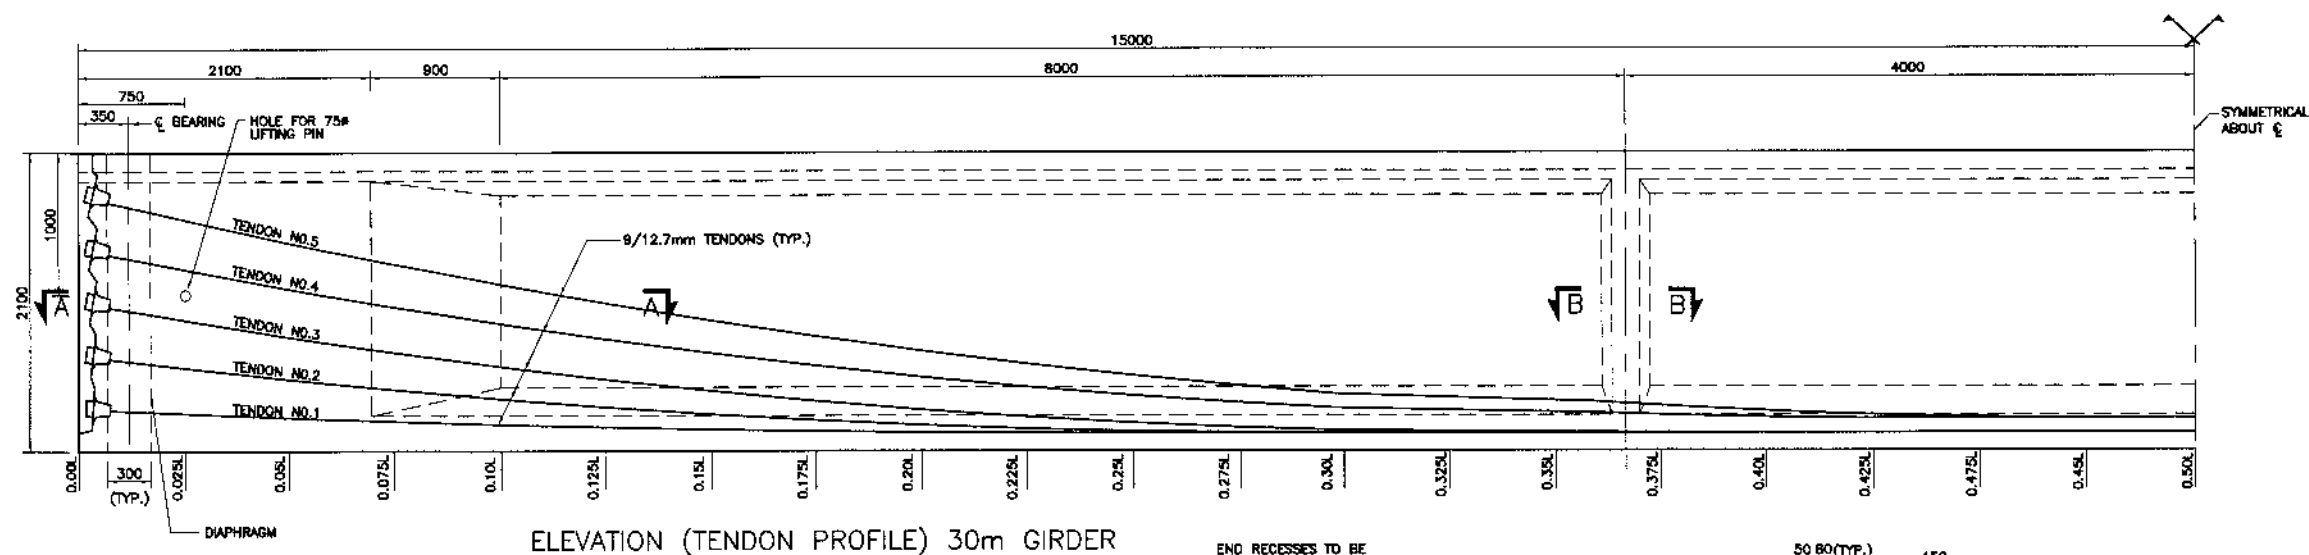


ELEVATION (TENDON PROFILE) 30m GIRDER

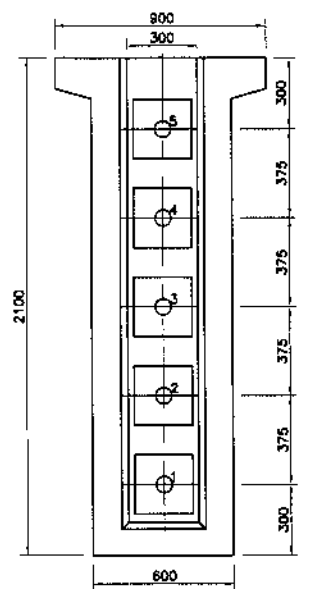


END VIEW OF GIRDER
SCALE 1:15

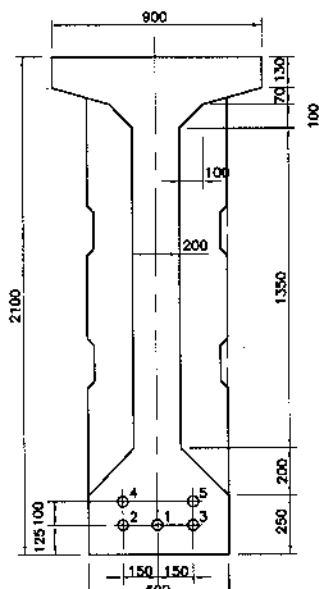


SECTION AT MIDSPAN
SCALE 1:15

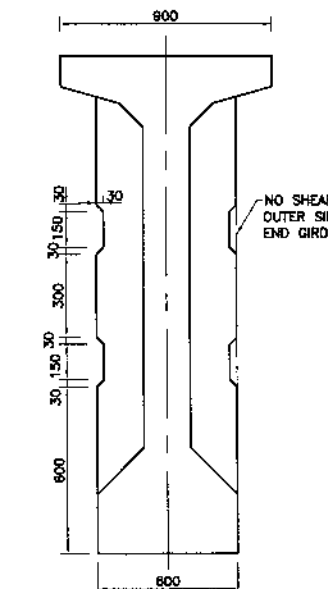


SECTION AT DIAPHRAGM
SCALE 1:15

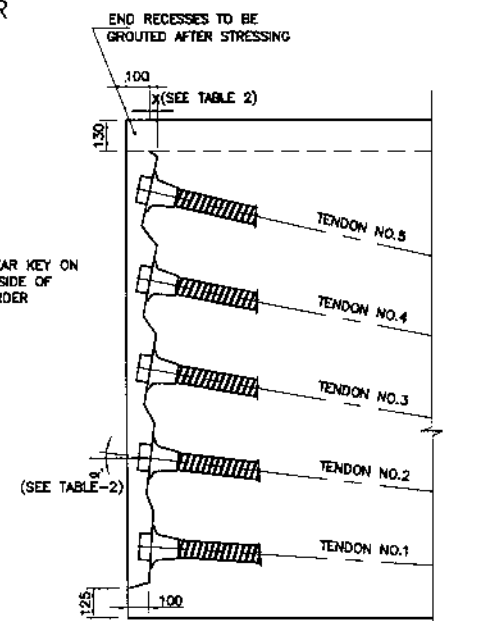


DETAIL OF ANCHORAGE RECESSES
SCALE 1:15

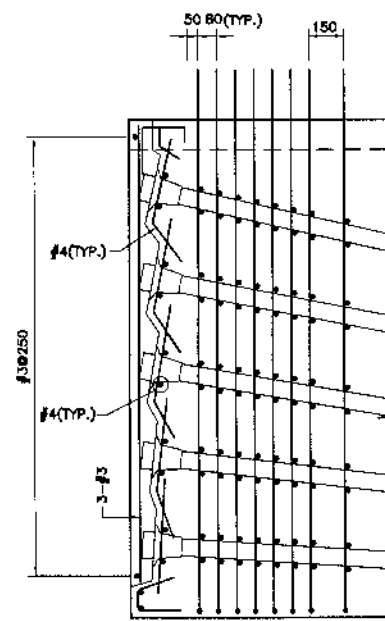


BURSTING REINF. DETAIL
SCALE 1:15

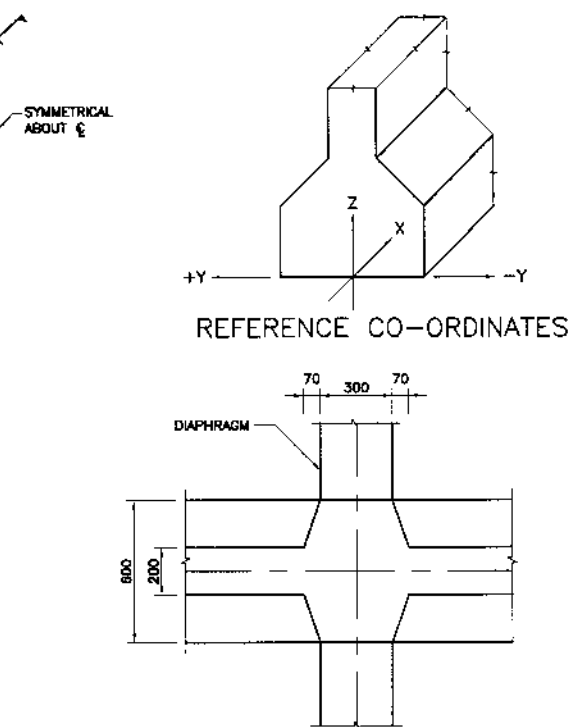

SECTIONAL PLAN B-B
SCALE 1:15

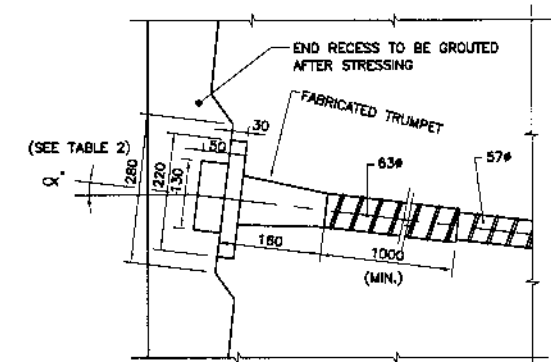

TYPICAL DETAIL
(ANCHORAGE RECESS)

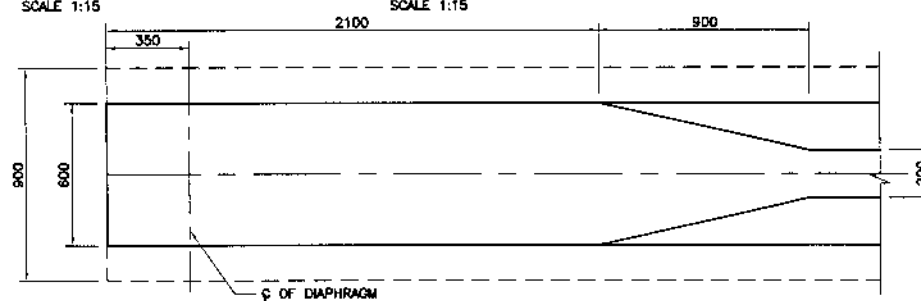


SECTIONAL PLAN A-A
SCALE 1:15

TENDON NO.		DATA FOR GIRDER																				EXTENSION AT EACH END (mm)	SEQUENCE OF STRESSING	
		END 0.00	0.025L	0.05L	0.075L	0.10L	0.125L	0.15L	0.175L	0.20L	0.225L	0.25L	0.275L	0.30L	0.325L	0.35L	0.375L	0.40L	0.425L	0.45L	0.475L			0.50L
1	Z	300	283	267	251	237	223	211	199	188	178	169	160	153	146	141	136	132	129	127	125	125	102	A
	Y	0	0	0	0	0	0	0	0	0	0	0	0	0	0	0	0	0	0	0	0	0		
2	Z	875	821	771	722	677	634	595	557	523	491	463	438	415	395	378	363	350	338	327	318	312	101	B
	Y	0	0	0	0	0	0	0	0	0	0	-25	-45	-60	-80	-90	-100	-120	-130	-140	-145	-150		
3	Z	1050	960	874	793	717	645	578	518	468	425	386	352	323	298	280	183	162	148	134	127	125	100	C
	Y	0	0	0	0	0	0	0	0	0	0	25	45	60	80	90	100	120	130	140	145	150		
4	Z	1425	1308	1197	1092	993	900	813	732	657	588	525	468	417	372	333	300	273	252	237	228	225	99	D
	Y	0	0	0	0	0	0	0	0	0	0	0	0	-15	-25	-50	-75	-110	-130	-145	-150			
5	Z	1800	1648	1501	1383	1233	1111	987	890	792	701	619	544	477	418	367	323	288	260	241	229	225	98	E
	Y	0	0	0	0	0	0	0	0	0	0	0	0	0	15	25	50	75	110	130	145	150		

TABLE-2

ANCHORAGE RECESS DATA		
TENDON NO.	ANGLE α°	X (mm)
1	1' 20' 11"	7
2	4' 12' 00"	21
3	7' 03' 49"	35
4	9' 09' 49"	45
5	12' 01' 38"	60

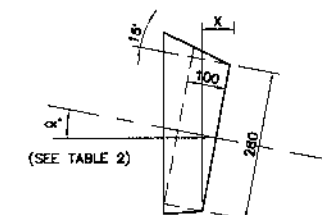

ANCHORAGE RECESS DETAILS

NOTES:

- FOR GENERAL NOTES REFER DRAWING No. GNS0012.
- THE FOLLOWING VALUES HAVE BEEN ASSUMED IN THE CALCULATION OF THEORETICAL ELONGATION/EXTENSION (A_0) OF TENDONS:
MODULUS OF ELASTICITY, $E=1,968,700 \text{ Kg/Sq.Cm}$ (28,000 ksi)
COEFFICIENT OF CURVATURE FRICTION=0.25 PER RADIAN
WOBBLE FRICTION COEFFICIENT=0.0033 PER METER
ANY DEVIATION FROM THE ABOVE VALUES SHALL BE REPORTED TO THE ENGINEER.
- STRESSING SHALL BE STOPPED AS SOON AS ONE OF THE FOLLOWING CONDITIONS IS FULFILLED:
-STRESS REACHES 0.75 TIMES GUARANTEED ULTIMATE TENSILE STRENGTH (GUTS)
-ACTUAL ELONGATION/EXTENSION REACHES 1.10 A_0
-IF AT 0.75 GUTS ACTUAL ELONGATION IS STILL BELOW 0.95 A_0 STRESSING SHALL BE PROCEEDED UP TO MAXIMUM OF 0.80 GUTS.
-IN THE EVENT OF NON-CONFORMANCE OF ABOVE, THE CABLE MAY BE REPLACED.
- TENDON EXTENSION GIVEN IN TABLE IS FOR THE JACKING END.
- STRESSING OF GIRDERS SHOULD BE DONE FROM BOTH ENDS.



KHYBER PAKHTUNKHWA
INTEGRATED TOURISM
AND ENTERPRISE
DEVELOPMENT PROJECT
C&W DEPARTMENT, KP



NATIONAL ENGINEERING SERVICES
PAKISTAN (PVT.) LTD.


REV.	DATE	DESCRIPTION	APPROVED	APPROVED

PROJECT:
CONSTRUCTION OF
MANKIAL BADA SERA ROAD
PROJECT (22 Km)





TITLE
30m PRESTRESSED GIRDER
CONC. OUTLINE & PRESTRESSING DETAILS
BRIDGE AT 4+150, 4+820, 5+645 & 7+335

DATE
JANUARY, 2021


DWG NO.
38164/102/TD/PIG002

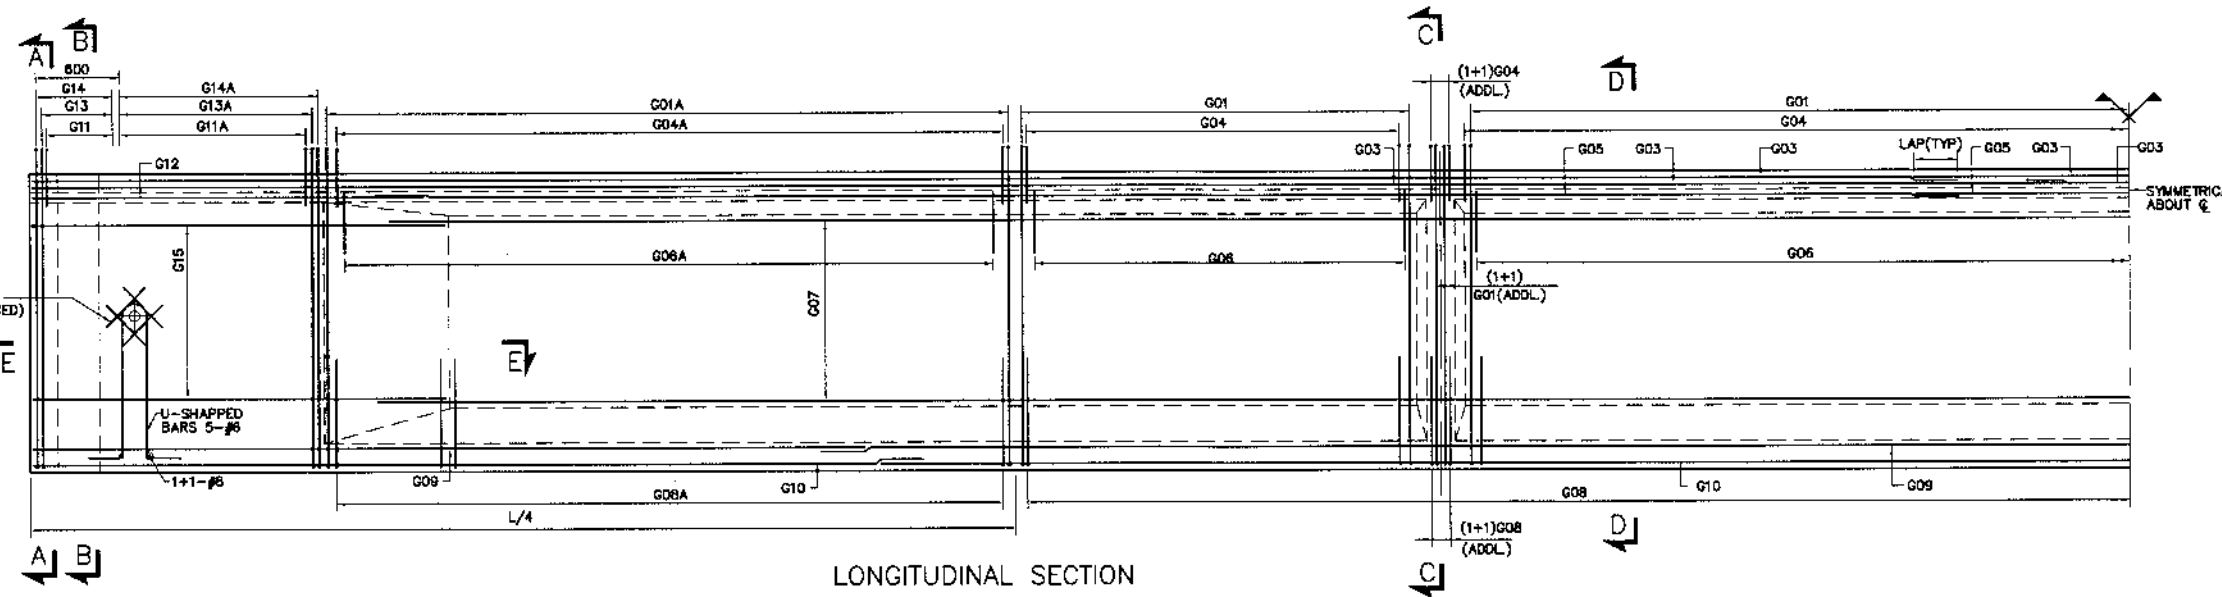


REINFORCEMENT SCHEDULE	
MARK	BAR DIA. & SPACING
G01	#4@300
G01A	#4@175
G02	4-#4
G03	2#4(E.F)
G04	#4@300
G04A	#4@175
G05	#4(E.F)
G06	#4@300
G06A	#4@175
G07	4-#4(E.F)
G08	#4@300
G08A	#4@175
G09	#4(E.F)
G10	8-#8
G11	#4@80
G11A	#4@150
G12	#4(E.F)
G13	#4@80
G13A	#4@150
G14	#4@80
G14A	#4@150
G15	4-#4(E.F)
G16	10x10-#4
G16A	10x7-#4
G17	#4@150
G18	8-#4
G19	#4@300
G20	#4@80/150
G21	#4@250

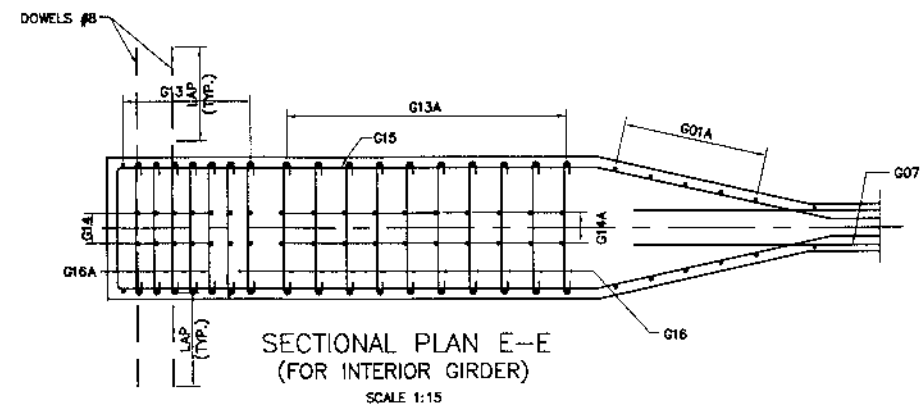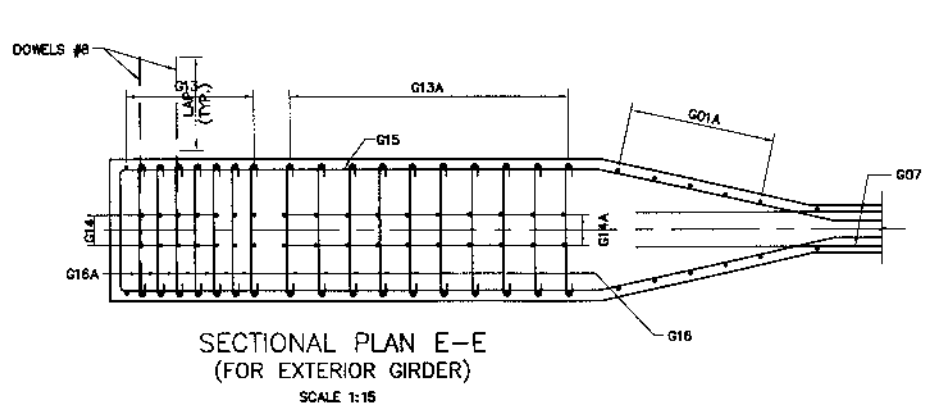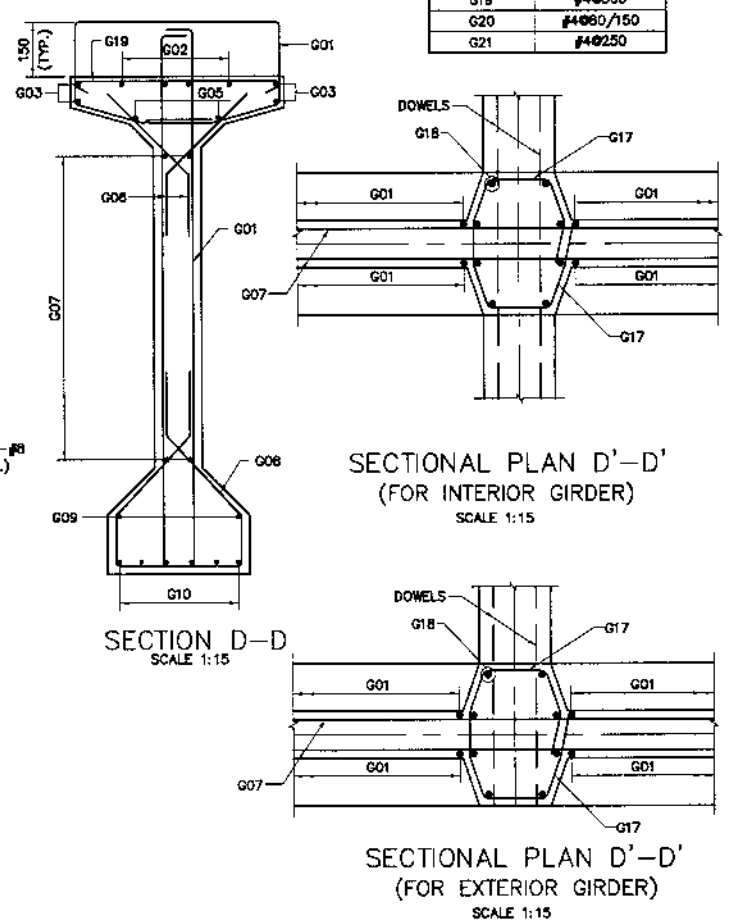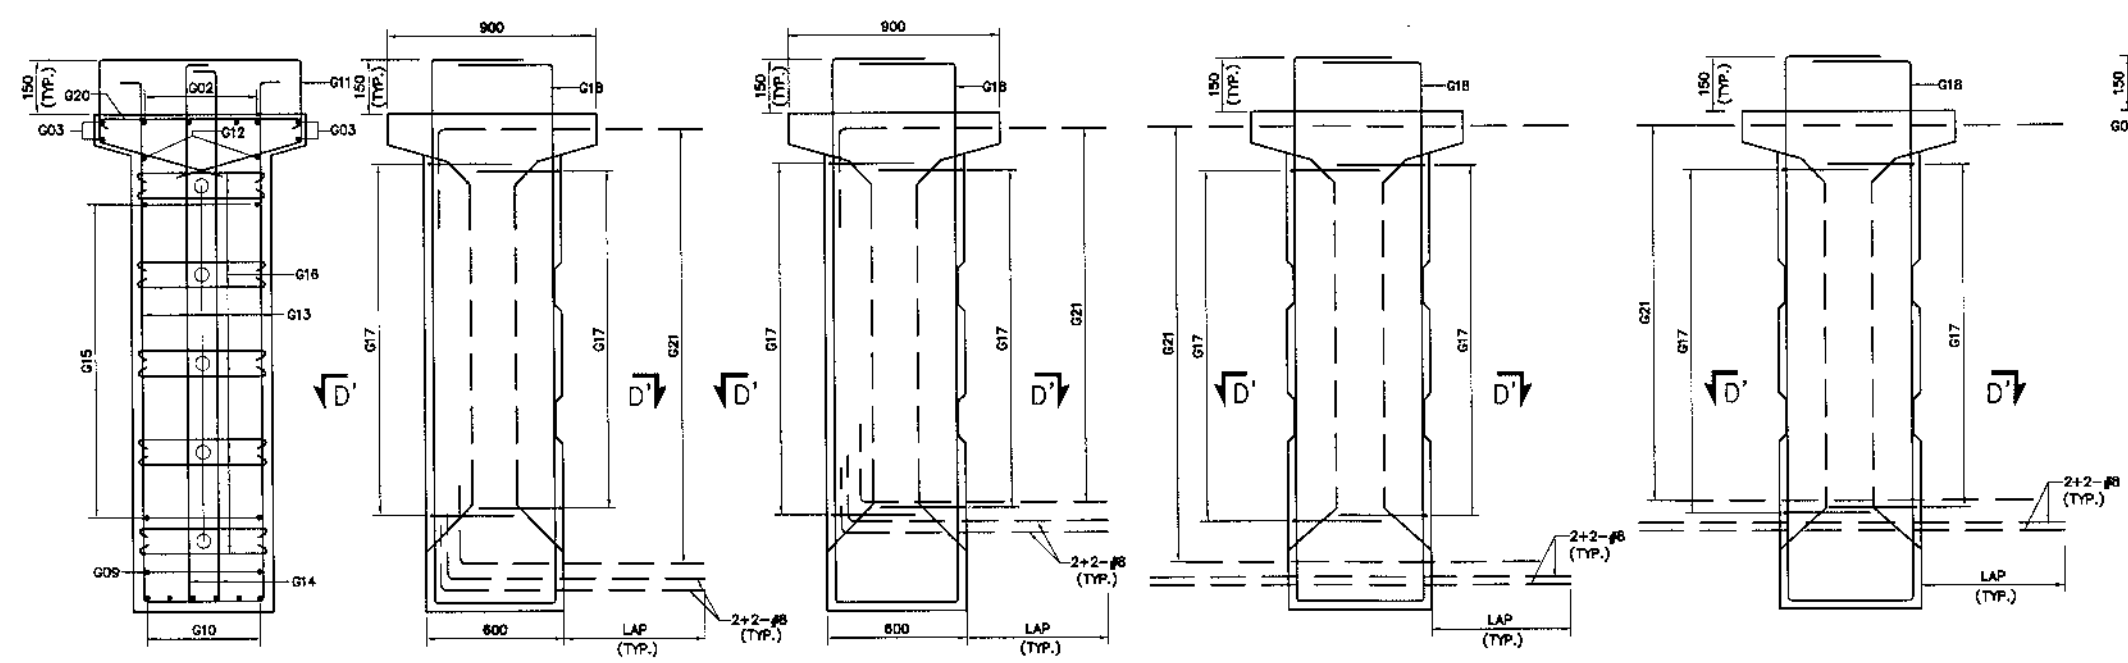

- NOTES:
1. FOR GENERAL NOTES REFER DWG. NO. GNS0012.
 2. ALL PRESTRESSED CONCRETE SHALL BE CLASS D1.
 3. REINFORCED CONCRETE SHALL BE DEFORMED ROUND BARS OF (GRADE 60) CONFORMING TO AASHTO M-31(ASTM A-615) WITH MINIMUM YIELD STRENGTH OF 4200 Kg/Sq.Cm (60,000psi).

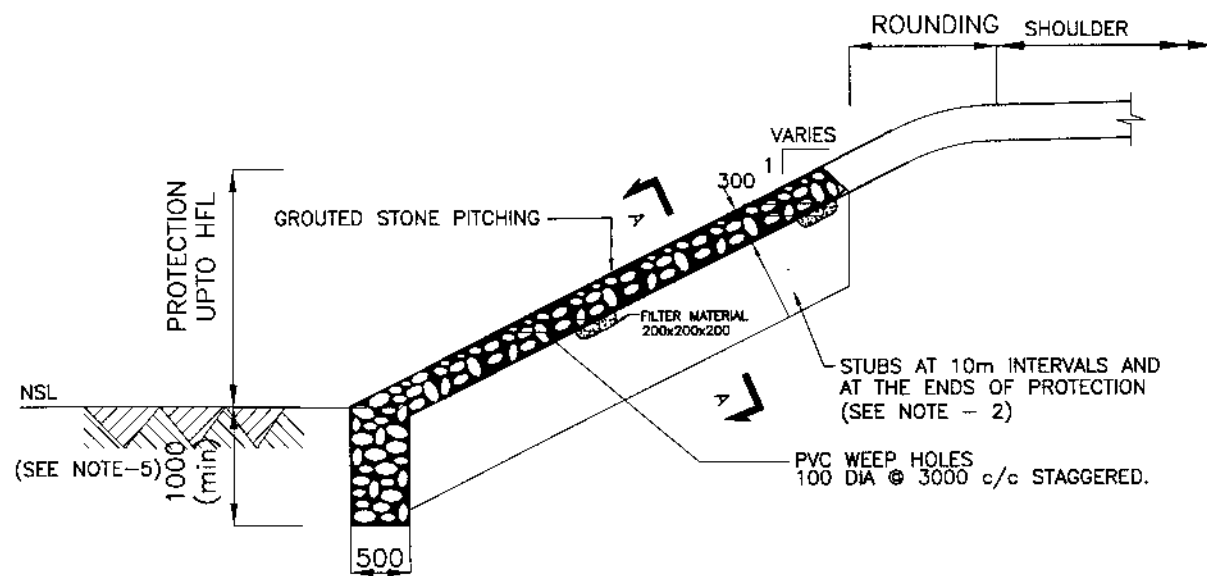

EMBANKMENT PROTECTION

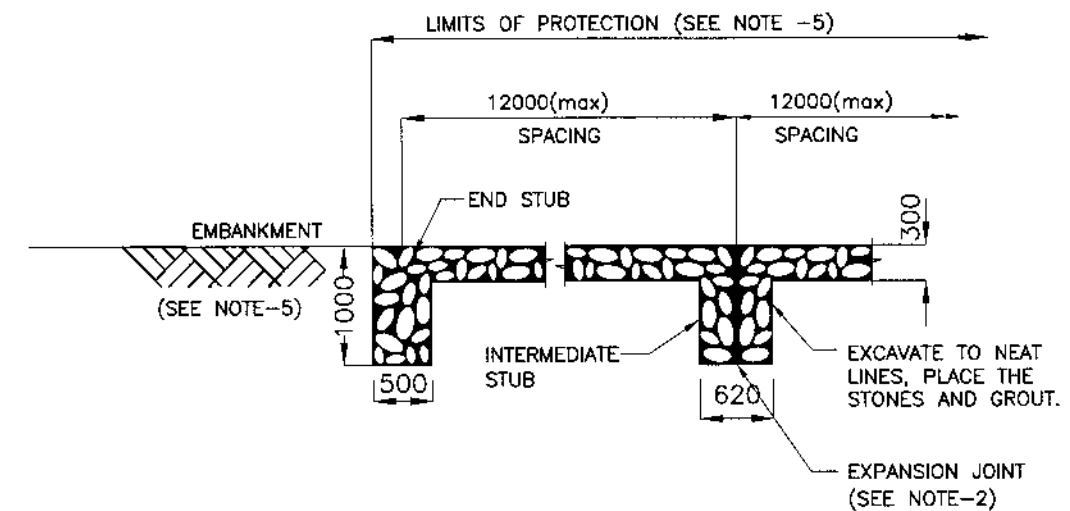

SECTION A - A

NOTES

1. ALL DIMENSIONS ARE IN MILLIMETERS UNLESS NOTED OTHERWISE.
2. EXPANSION JOINT IN MORTARED RIPRAP SHALL BE PROVIDED AT AN MAXIMUM INTERVAL OF 10m. TYPE OF MATERIAL TO BE USED SHALL BE AS APPROVED BY THE ENGINEER. NO SEPRATE PAYMENT SHALL BE MADE FOR PROVISION AND FIXATION OF EXPANSION JOINTS AND WEEP HOLES.
3. SUPPLY AND ERECTION OF STEEL ANGLE STAKES SHALL BE PROVIDED AS SHOWN ON DRAWINGS AT NO EXTRA COST TO THE EMPLOYER.
4. IN CASE ROCK IS ENCOUNTERED DEPTH OF PROTECTION WORKS SHALL BE ADJUSTED AS DIRECTED BY THE ENGINEER (MINIMUM DEPTH IN ROCK SHALL BE KEPT 300MM)
5. LOCATION & HEIGHT OF PROTECTION WORKS SHALL BE DECIDED BY THE ENGINEER ON COMPLETION OF EMBANKMENT WORKS.



KHYBER PAKHTUNKHWA
INTEGRATED TOURISM
AND ENTERPRISE
DEVELOPMENT PROJECT
C&W DEPARTMENT, KP



NATIONAL ENGINEERING SERVICES
PAKISTAN (PVT.) LTD.

REV.	DATE	DESCRIPTION	APPROVED	APPROVED

PROJECT:

CONSTRUCTION OF
MANKIAL BADA SERA ROAD
PROJECT (22 Km)

TITLE


MISCELLANEOUS PROTECTION DETAILS

DATE

JANUARY, 2021

DWG NO.

38164/102/TD/0014

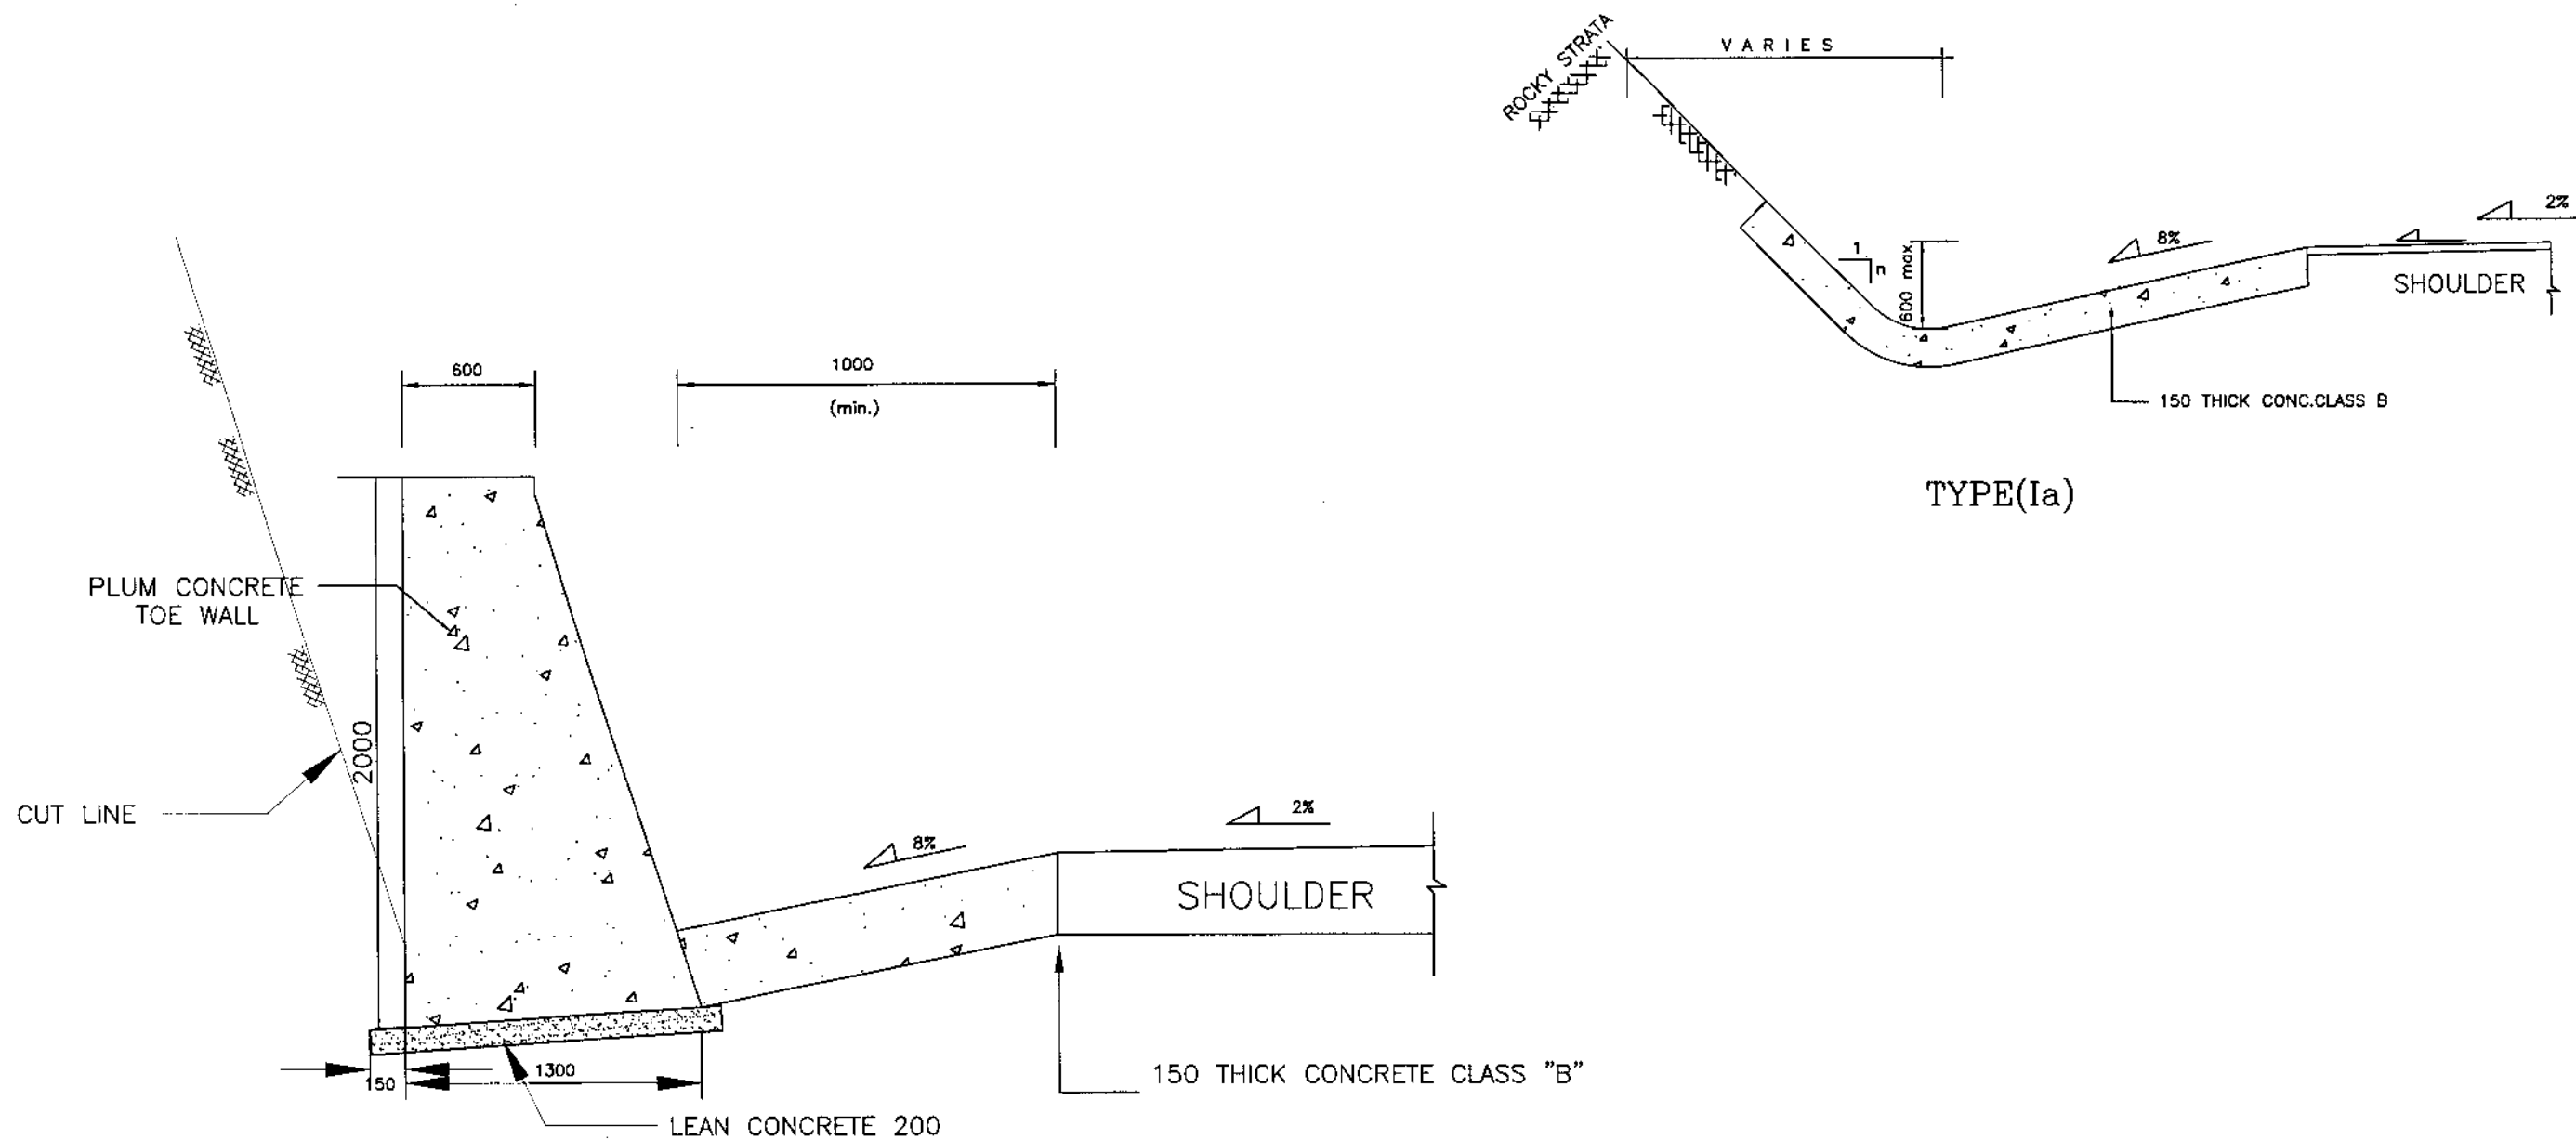

NOTES: —

1. ALL DIMENSIONS ARE IN MILLIMETERS UNLESS OTHERWISE SPECIFIED.
2. INVERT LEVEL OF DRAIN SHALL GENERALLY FOLLOW PROFILE GRADE AND SHALL BE CONNECTED TO ADJOINING CULVERTS/CHUTES.
3. ACTUAL TYPE ,LOCATION, LENGTH, SLOPE AND INVERT LEVEL OF DRAIN SHALL BE AS APPROVED BY THE ENGINEER PRIOR TO CONSTRUCTION AT SITE.
4. TOE WALL ALONG DRAIN TYPE(1b) SHALL BE PROVIDED WITH PLUM CONCRETE. WHERE HEIGHT EXCEEDING 2M, THE BASE SHOULD BE FOLLOWED AS PER DWG 4169/102/TD/ RW011.



KHYBER PAKHTUNKHWA
INTEGRATED TOURISM
AND ENTERPRISE
DEVELOPMENT PROJECT
C&W DEPARTMENT, KP



NATIONAL ENGINEERING SERVICES
PAKISTAN (PVT.) LTD.

REV.	DATE	DESCRIPTION	APPROVED	APPROVED

PROJECT:

CONSTRUCTION OF
MANKIAL BADA SERA ROAD
PROJECT (22 Km)

TITLE


TYPICAL DRAIN DETAIL

DATE


JANUARY, 2021

DWG NO.


38164/102/TD/D0015

 


(FUTURE DUCTS FOR
TELEPHONE CABLES TWO WAY)

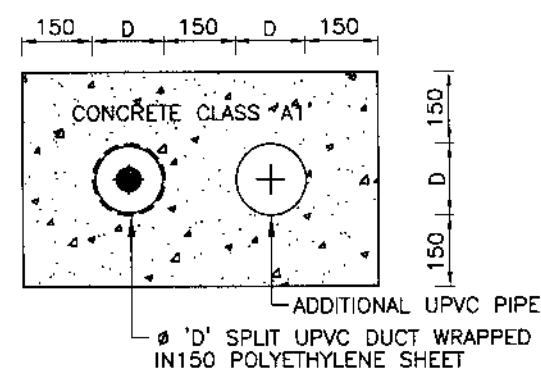

DUCT FOR PROTECTION OF EXISTING SERVICES

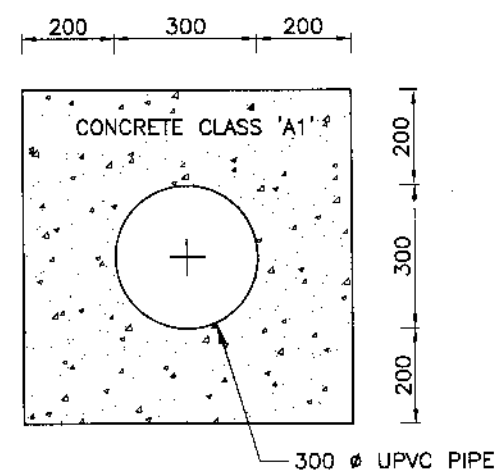

(FUTURE DUCTS FOR WATER LINES)

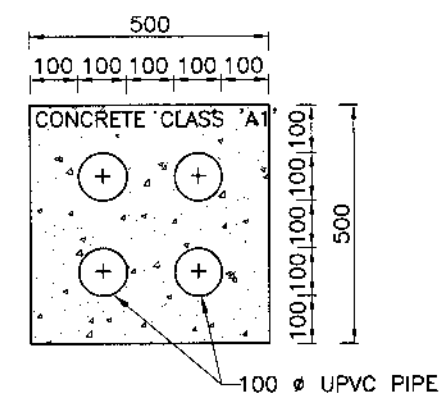

(FUTURE DUCTS FOR
TELEPHONE CABLES 4 WAY)

1. ALL DIMENSIONS ARE IN MILLIMETERS, UNLESS NOTED OTHERWISE.
2. SERVICE DUCTS WILL BE PROVIDED AS PER SITE REQUIREMENT. POSITION OF SERVICE DUCTS SHALL BE COORDINATED BY THE CONTRACTOR WITH THE CONCERNED AUTHORITY DURING CONSTRUCTION WITH APPROVAL OF THE ENGINEER'S REPRESENTATIVE.



KHYBER PAKHTUNKHWA
INTEGRATED TOURISM
AND ENTERPRISE
DEVELOPMENT PROJECT
C&W DEPARTMENT, KP



NATIONAL ENGINEERING SERVICES
PAKISTAN (PVT.) LTD.

				DRAWN	
				SUBMITTED	
				RECOMMENDED	
				CHD./VER.	
REV.	DATE	DESCRIPTION	APPROVED	APPROVED	

PROJECT:

CONSTRUCTION OF
MANKIAL BADA SERA ROAD
PROJECT (22 Km)

1	TITLE


DETAILS OF SERVICE DUCTS

DATE _____

JANUARY, 2021

DWG NO.

38164/102/TD/D0016

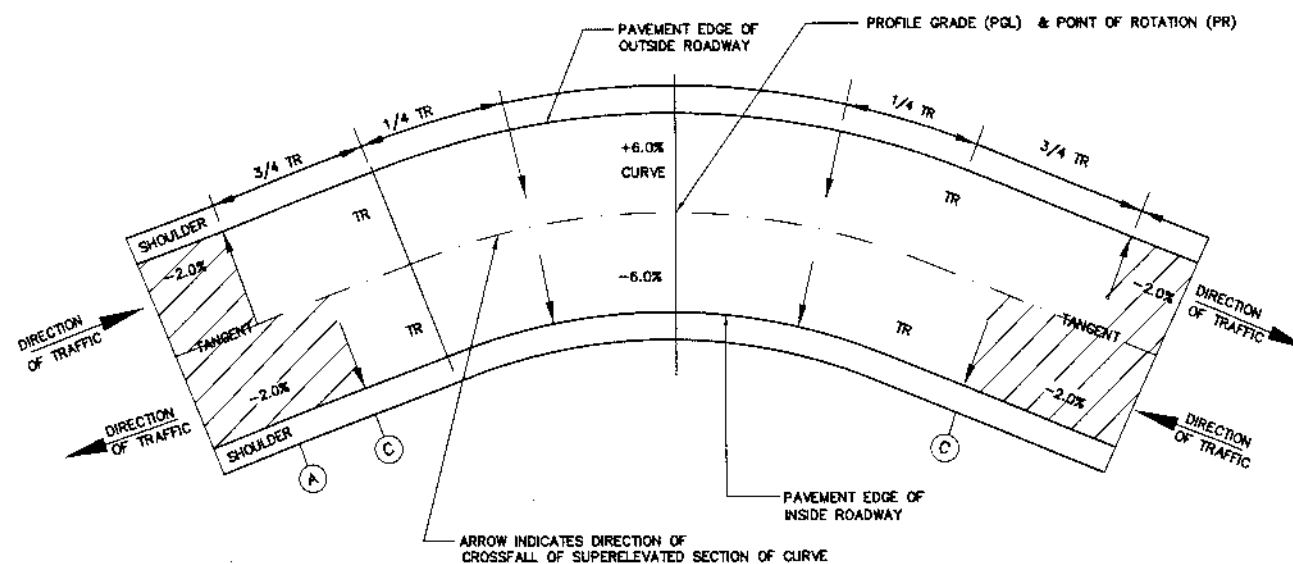

PLAN OF TYPICAL
SUPERELEVATION TRANSITION


	SHOULDER	PAVEMENT	PAVEMENT	SHOULDER
A	-4%	-2%	-2%	-4%
B	-2%	0%	-2%	-4%
	-1%	+1%	-2%	-4%
C	0%	+2%	-2%	-4%
D	-1%	+3%	-3%	-4%
E	2%	+4%	-4%	-4%
F	2%	+6%	-6%	-6%

SECTIONS OF TYPICAL
DISTRIBUTION OF SUPERELEVATION

TABLE-I
RELATIVE SLOPE FOR SUPERELEVATED EDGE (S%)

DESIGN SPEED Km / Hr	2 LANE ROAD	1 LANE RAMP	2 LANE RAMP
50	0.67	0.80	1.00
80	0.50		
100	0.45		
120*	0.40		

* VALUE TO BE ADOPTED FOR THIS PROJECT.

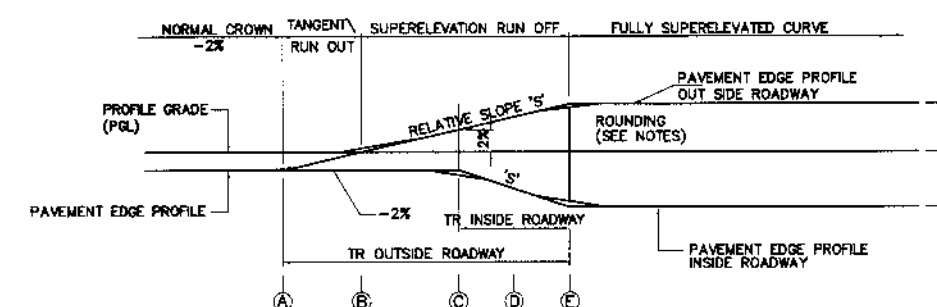

PROFILE OF TYPICAL EDGE
SUPERELEVATION TRANSITIONS

NOTES :-

- ALL DIMENSIONS ARE IN MILLIMETERS UNLESS OTHERWISE SHOWN.
- ALL SUPERELEVATION RATES ARE EXPRESSED IN UNITS PER HUNDRED (%).
- PROFILE GRADE LINE (PGL) AND POINT OF ROTATION (PR) SHALL BE AS SHOWN IN THE TYPICAL CROSS SECTION.
- FOLLOWING SIGN CONVENTION FOR SUPERELEVATION RATE ARE APPLICABLE
(-) WHEN LEFT EDGE OF PAVEMENT OR SHOULDER, IN DIRECTION OF TRAFFIC IS LOWER THAN RIGHT EDGE.
(+) WHEN LEFT EDGE OF PAVEMENT OR SHOULDER, IN DIRECTION OF TRAFFIC, IS HIGHER THAN RIGHT EDGE.
- EDGE PROFILES OF SUPERELEVATED PAVEMENT AND SHOULDERS SHALL BE FREE FROM IRREGULARITIES, ROUNDING AT POINTS A, C & E SHALL BE ACHIEVED USING A 20 METER MINIMUM VERTICAL CURVE.
- THE FORMULAE USED FOR CALCULATION OF INNER & OUTER TRs ARE AS UNDER:-
(I). LENGTH OF TR = $\frac{\text{REQUIRED S.E.} + \text{CROSS SLOPE}}{\text{S FACTOR}} \times \text{PAVEMENT WIDTH TO BE ROTATED}$
(II). 'S' FACTOR IS TAKEN FROM TABLE-I. THE LENGTH OF TRs ARE INDICATED ON PLAN & PROFILE SHEETS, WHICH MAY BE ADJUSTED AS PER SITE CONDITIONS AND/OR AS APPROVED BY THE ENGINEER'S REPRESENTATIVE.
- THE RATE OF SUPERELEVATION (S.E) IS RESTRICTED TO A MAXIMUM OF 6%.



KHYBER PAKHTUNKHWA
INTEGRATED TOURISM
AND ENTERPRISE
DEVELOPMENT PROJECT
C&W DEPARTMENT, KP



NATIONAL ENGINEERING SERVICES
PAKISTAN (PVT.) LTD.

				DRAWN	
				SUBMITTED	
				RECOMMENDED	
				CHD./VER.	
REV.	DATE	DESCRIPTION	APPROVED	APPROVED	

PROJECT:

CONSTRUCTION OF
MANKIAL BADA SERA ROAD
PROJECT (22 Km)

TITLE


TYPICAL SUPERELEVATION DETAILS

DATE

JANUARY, 2021


DWG NO.

38164/102/TD/ TS0018

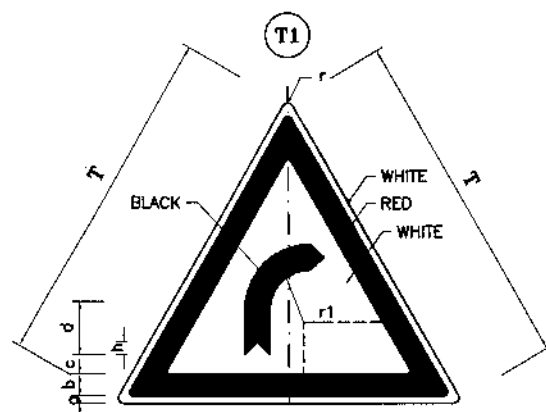


RIGHT BEND
DIMENSION(cm)

PARTS	SIGN SIZE	
	90cm	120cm
r	3.5	4.7
a	1.0	1.3
b	6.5	8.7
c	4.0	5.3
d	11.5	15.3
e	8.5	11.3
f	7.0	9.3
g	6.0	8.0
h	3.5	4.7
r1	12.5	16.7

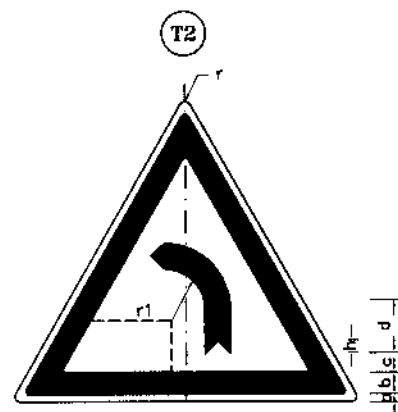


LEFT BEND
DIMENSION(cm)

PARTS	SIGN SIZE	
	90cm	120cm
r	3.5	4.7
a	1.0	1.3
b	6.5	8.7
c	4.0	5.3
d	11.5	15.3
e	8.5	11.3
f	7.0	9.3
g	6.0	8.0
h	3.5	4.7
r1	12.5	16.7

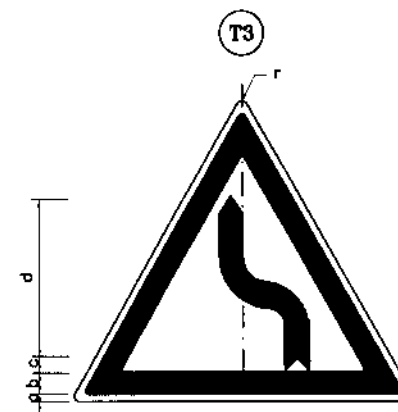


SERIES OF CURVES
(FIRST TO LEFT)
DIMENSION(cm)

PARTS	SIGN SIZE	
	90cm	120cm
r	3.5	4.7
a	1.0	1.3
b	6.5	8.7
c	3.0	4.0
d	33.0	44.0
e	14.0	18.7
f	8.0	10.7
g	7.0	9.3
h	2.0	2.7
i	3.5	4.7
r1	4.5	6.0

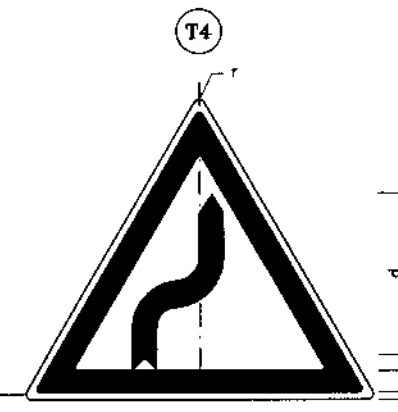


SERIES OF CURVES
(FIRST TO RIGHT)
DIMENSION(cm)

PARTS	SIGN SIZE	
	90cm	120cm
r	3.5	4.7
a	1.0	1.3
b	6.5	8.7
c	3.0	4.0
d	33.0	44.0
e	14.0	18.7
f	8.0	10.7
g	7.0	9.3
h	2.0	2.7
i	3.5	4.7
r1	4.5	6.0

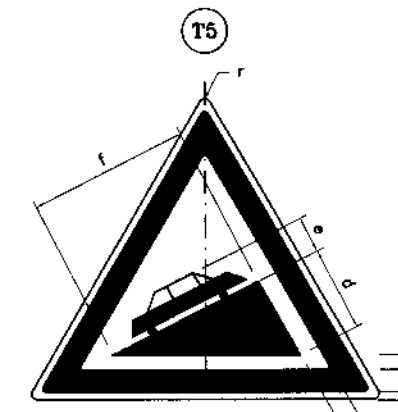


STEEP ASCEND
DIMENSION(cm)

PARTS	SIGN SIZE	
	90cm	120cm
r	3.5	4.7
a	1.0	1.3
b	6.5	8.7
c	3.5	4.7
d	23.5	31.3
e	11.5	15.3
f	33.0	44.0

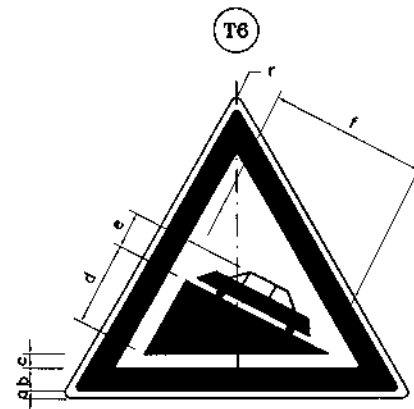


STEEP DESCEND
DIMENSION(cm)

PARTS	SIGN SIZE	
	90cm	120cm
r	3.5	4.7
a	1.0	1.3
b	6.5	8.7
c	3.5	4.7
d	23.5	31.3
e	11.5	15.3
f	33.0	44.0

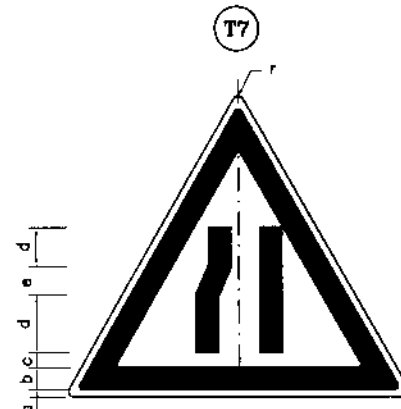


ROADWAY NARROWS
(FROM LEFT)
DIMENSION(cm)

PARTS	SIGN SIZE	
	90cm	120cm
r	3.5	4.7
a	1.0	1.3
b	6.5	8.7
c	3.5	4.7
d	10.0	13.3
e	14.0	18.7
f	2.5	3.3
g	5.0	6.7

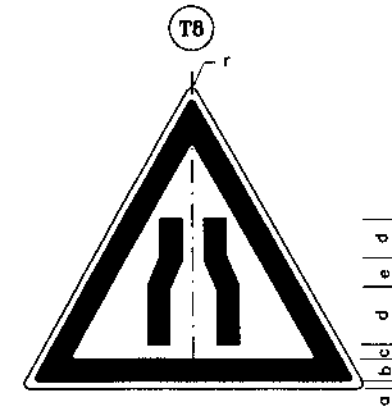


ROADWAY NARROWS
DIMENSION(cm)

PARTS	SIGN SIZE	
	90cm	120cm
r	3.5	4.7
a	1.0	1.3
b	6.5	8.7
c	3.5	4.7
d	10.0	13.3
e	14.0	18.7
f	2.5	3.3
g	5.0	6.7

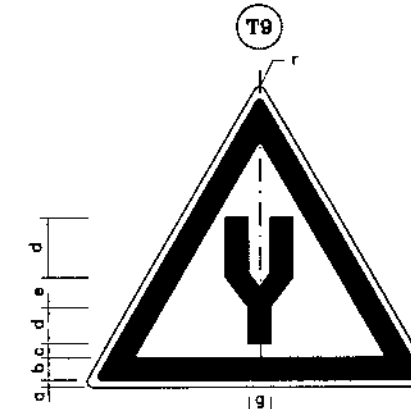

DUAL CARRIAGEWAY STARTS
DIMENSION(cm)

PARTS	SIGN SIZE	
	90cm	120cm
r	3.5	4.7
a	1.0	1.3
b	6.5	8.7
c	4.5	6.0
d	15.0	20.0
e	9.0	12.0
f	12.0	16.0
g	9.0	12.0
h	7.0	9.3

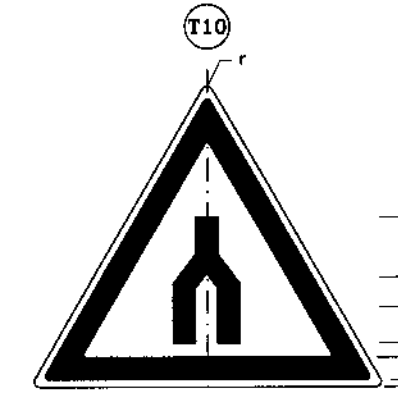

DUAL CARRIAGEWAY ENDS
DIMENSION(cm)

PARTS	SIGN SIZE	
	90cm	120cm
r	3.5	4.7
a	1.0	1.3
b	6.5	8.7
c	4.0	5.30
d	15.0	20.0
e	9.0	12.0
f	12.0	16.0
g	9.0	12.0
h	7.0	9.3



KHYBER PAKHTUNKHWA
INTEGRATED TOURISM
AND ENTERPRISE
DEVELOPMENT PROJECT
C&W DEPARTMENT, KP



NATIONAL ENGINEERING SERVICES
PAKISTAN (PVT.) LTD.

REV.	DATE	DESCRIPTION	APPROVED	APPROVED

PROJECT:

CONSTRUCTION OF
MANKIAL BADA SERA ROAD
PROJECT (22 Km)

TITLE


ROAD SIGNS (1)
(INFORMATORY SIGN)

DATE

JANUARY, 2021

DWG NO.


38164/102/TD/RS0019

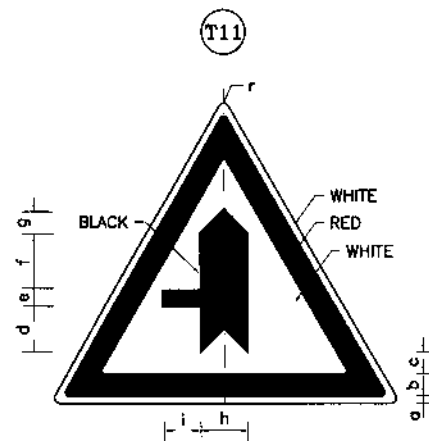

MINOR ROAD FROM LEFT

DIMENSION(cm)


PARTS	Sign Size	
	90cm	120cm
r	3.5	4.7
a	1.0	1.3
b	6.5	8.7
c	3.0	4.0
d	13.5	18.0
e	5.5	7.3
f	15.0	20.0
g	7.0	9.3
h	14.0	18.7
i	10.5	14.0

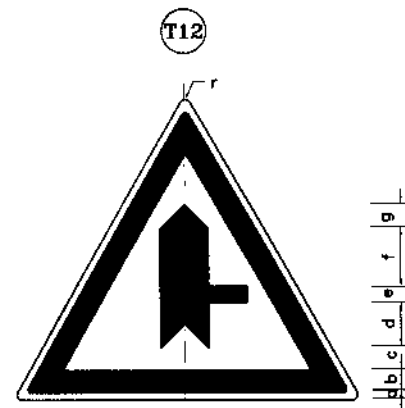

MINOR ROAD FROM RIGHT

DIMENSION(cm)


PARTS	Sign Size	
	90cm	120cm
r	3.5	4.7
a	1.0	1.3
b	6.5	8.7
c	3.0	4.0
d	13.5	18.0
e	5.5	7.3
f	15.0	20.0
g	7.0	9.3
h	14.0	18.7
i	10.5	14.0

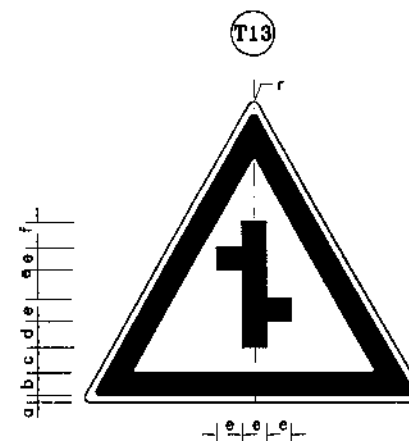

MINOR ROAD CROSSING
WITH AN OFFSET

DIMENSION(cm)


PARTS	Sign Size	
	90cm	120cm
r	3.5	4.7
a	1.0	1.3
b	6.5	8.7
c	2.5	3.3
d	8.0	10.7
e	7.5	10.0
f	9.0	12.0

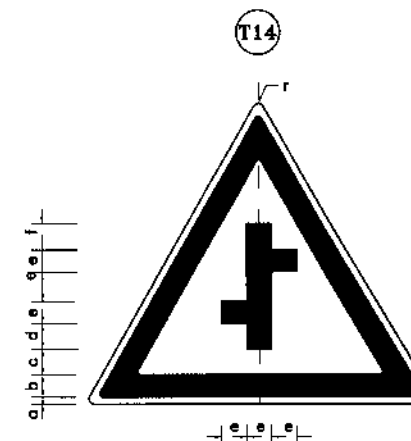

MINOR ROAD CROSSING
WITH AN OFFSET

DIMENSION(cm)


PARTS	Sign Size	
	90cm	120cm
r	3.5	4.7
a	1.0	1.3
b	6.5	8.7
c	2.5	3.3
d	8.0	10.7
e	7.5	10.0
f	9.0	12.0

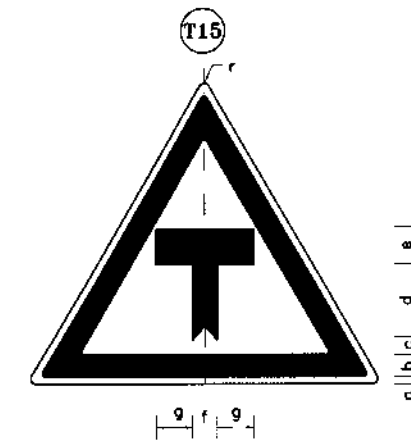

T- JUNCTION AHEAD

DIMENSION(cm)


PARTS	Sign Size	
	90cm	120cm
r	3.5	4.7
a	1.0	1.3
b	6.5	8.7
c	3.0	4.0
d	15.5	20.7
e	7.0	9.3
f	5.0	6.7
g	11.0	14.7
h	2.5	3.3

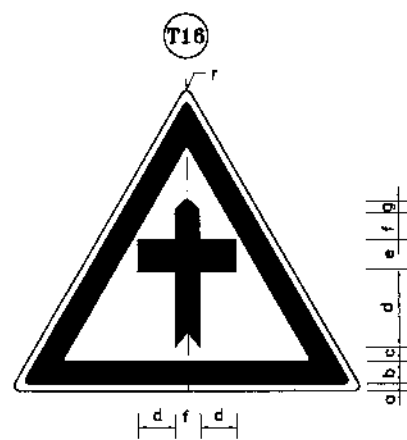

CROSS ROAD AHEAD

DIMENSION(cm)


PARTS	Sign Size	
	90cm	120cm
r	3.5	4.7
a	1.0	1.3
b	6.5	8.7
c	3.0	4.0
d	13.0	17.3
e	7.0	9.3
f	10.0	13.3
g	2.5	3.3
i	5.0	6.7

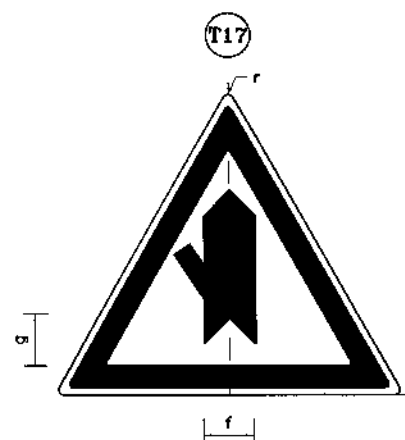

MINOR ROAD
FROM LEFT

DIMENSION(cm)


PARTS	Sign Size	
	90cm	120cm
r	3.5	4.7
a	1.0	1.3
b	6.5	8.7
c	3.5	4.7
d	33.0	44.0
e	7.0	9.3
f	14.0	18.7
g	15.0	20.0
h	3.0	4.0
i	5.5	7.3

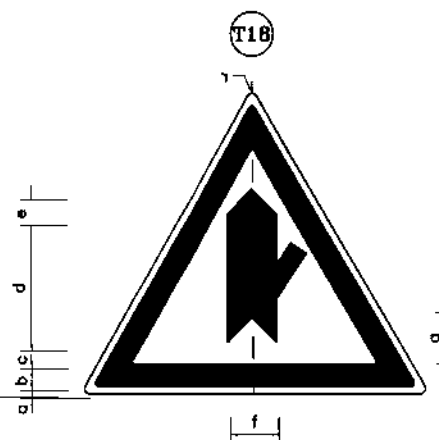

MINOR ROAD
FROM RIGHT

DIMENSION(cm)


PARTS	Sign Size	
	90cm	120cm
r	3.5	4.7
a	1.0	1.3
b	6.5	8.7
c	3.5	4.7
d	33.0	44.0
e	7.0	9.3
f	14.0	18.7
g	15.0	20.0
h	3.0	4.0
i	5.5	7.3

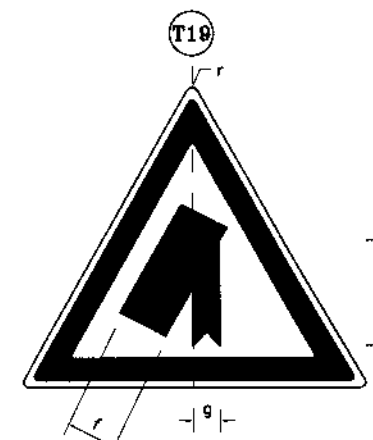

MAIN ROAD
(ON LEFT)

DIMENSION(cm)

PARTS	Sign Size	
	90cm	120cm
r	3.5	4.7
a	1.0	1.3
b	6.5	8.7
c	2.5	3.3
d	39.0	52.0
e	27.0	36.0
f	13.0	17.3
g	5.0	6.7

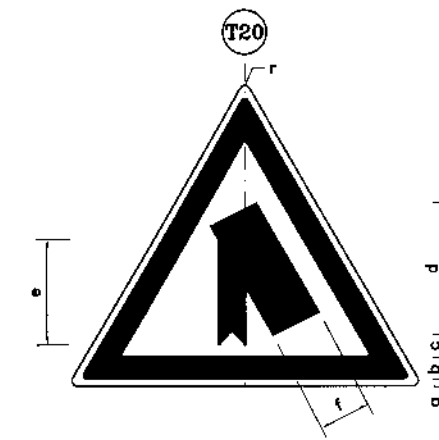

MAIN ROAD
(ON RIGHT)

DIMENSION(cm)

PARTS	Sign Size	
	90cm	120cm
r	3.5	4.7
a	1.0	1.3
b	6.5	8.7
c	2.5	3.3
d	39.0	52.0
e	27.0	36.0
f	13.0	17.3
g	5.0	6.7



KHYBER PAKHTUNKHWA
INTEGRATED TOURISM
AND ENTERPRISE
DEVELOPMENT PROJECT
C&W DEPARTMENT, KP



NATIONAL ENGINEERING SERVICES
PAKISTAN (PVT.) LTD.


REV.	DATE	DESCRIPTION	APPROVED	APPROVED

PROJECT:
CONSTRUCTION OF
MANKIAL BADA SERA ROAD
PROJECT (22 Km)

TITLE
ROAD SIGNS (2)
(INFORMATORY SIGN)

DATE
JANUARY, 2021


DWG NO.
38164/102/TD/ RS0020

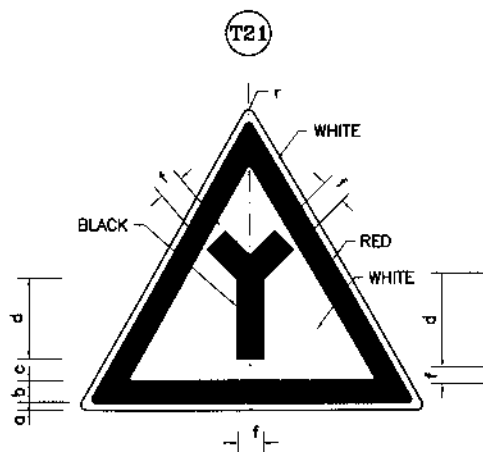

Y-JUNCTION

DIMENSION(cm)


PARTS	Sign Size	
	90cm	120cm
r	3.5	4.7
a	1.0	1.3
b	6.5	8.7
c	3.0	4.0
d	17.0	22.7
e	13.0	17.3
f	7.0	9.3

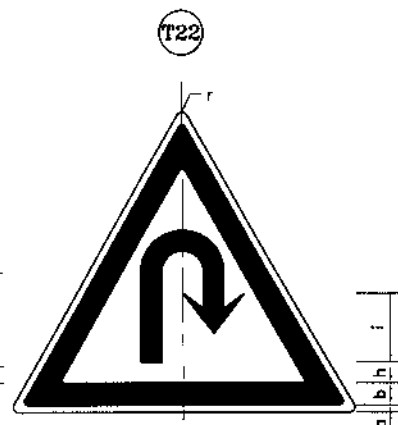

U-TURN

DIMENSION(cm)


PARTS	Sign Size	
	90cm	120cm
r	3.5	4.7
a	1.0	1.3
b	6.5	8.7
c	5.5	7.3
d	7.0	9.3
e	5.0	6.7
f	2.5	3.3
g	23.0	30.7
h	7.5	10.0
i	12.0	16.0

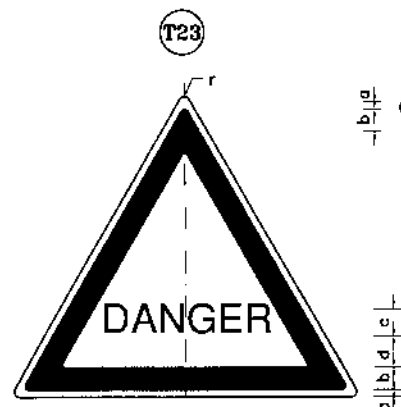

DANGER WARNING

DIMENSION(cm)


PARTS	Sign Size	
	90cm	120cm
r	3.5	4.7
a	1.0	1.3
b	6.5	8.7
c	6.5	8.7
d	7.0	9.3

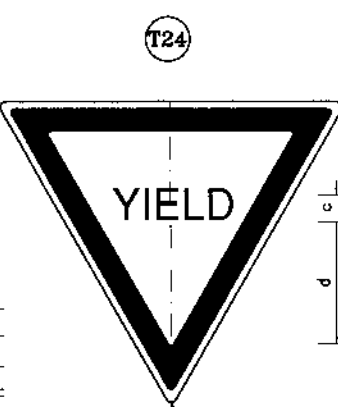

GIVE WAY

DIMENSION(cm)


PARTS	Sign Size	
	90cm	120cm
r	3.5	4.7
a	1.0	1.3
b	6.5	8.7
c	6.5	8.7
d	16.0	21.3

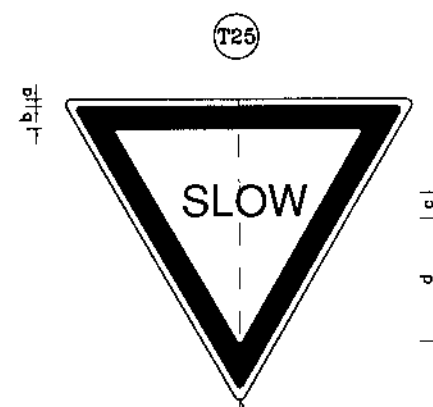

SLOW

DIMENSION(cm)


PARTS	Sign Size	
	90cm	120cm
r	3.5	4.7
a	1.0	1.3
b	6.5	8.7
c	6.5	8.7
d	16.0	21.3

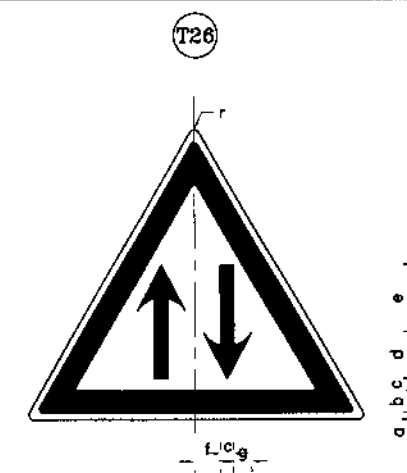

TWO WAY TRAFFIC

DIMENSION(cm)


PARTS	Sign Size	
	90cm	120cm
r	3.5	4.7
a	1.0	1.3
b	6.5	8.7
c	4.0	5.3
d	9.0	12.0
e	19.0	25.3
f	5.0	6.7
g	3.5	4.7

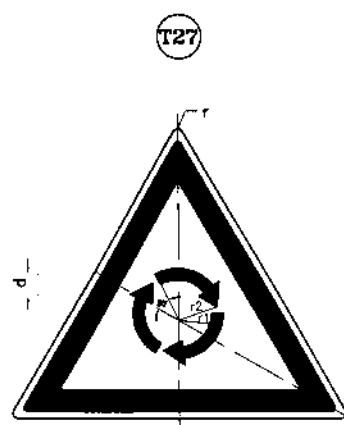

ROUNDAABOUT

DIMENSION(cm)


PARTS	Sign Size	
	90cm	120cm
r	3.5	4.7
a	1.0	1.3
b	6.5	8.7
c	3.0	4.0
d	9.0	12.0
r1	12.0	16.0
r2	16.0	21.3

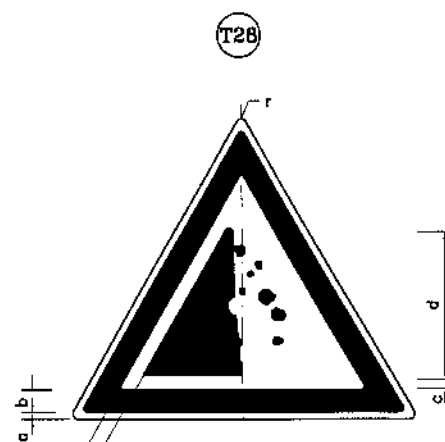


FALLING ROCKS

DIMENSION(cm)


PARTS	Sign Size	
	90cm	120cm
r	3.5	4.7
a	1.0	1.3
b	6.5	8.7
c	3.5	4.7
d	38.0	50.7
e	12.0	16.0

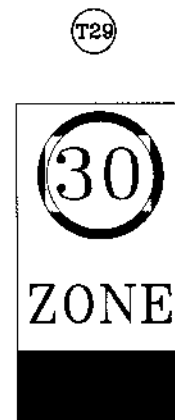

Entry to 30KM/h zone

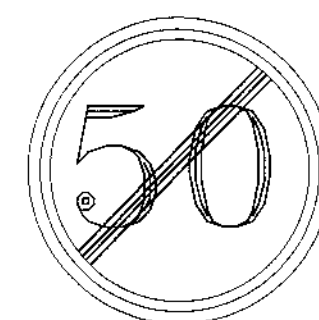

END OF SPEED LIMIT IMPOSED

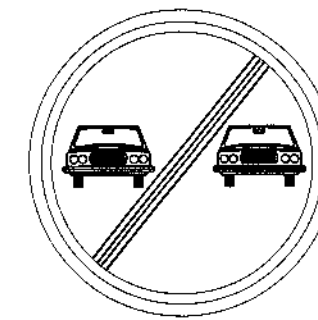

END OF PROHIBITION OF OVERTAKING



KHYBER PAKHTUNKHWA
INTEGRATED TOURISM
AND ENTERPRISE
DEVELOPMENT PROJECT
C&W DEPARTMENT, KP




NATIONAL ENGINEERING SERVICES
PAKISTAN (PVT.) LTD.

REV.	DATE	DESCRIPTION	APPROVED	DRAWN	SUBMITTED	RECOMMENDED	CHD./VER.	APPROVED


PROJECT:
CONSTRUCTION OF
MANKIAL BADA SERA ROAD
PROJECT (22 Km)

TITLE		ROAD SIGNS (3) (WARNING SIGN)	
DATE	DWG. NO.		
JANUARY, 2021	38164/102/TD/RS0021		

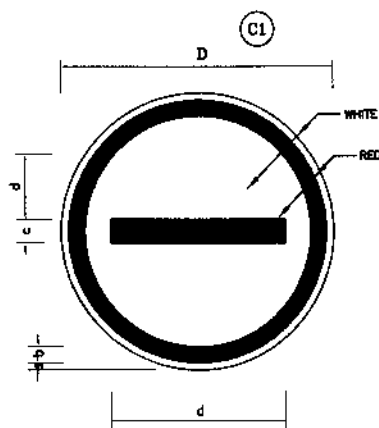


NO ENTRY
DIMENSION(cm)

PARTS	SIGN SIZE	
	90cm	120cm
a	1.0	1.3
b	4.0	5.3
c	8.0	10.7
d	64.0	85.3

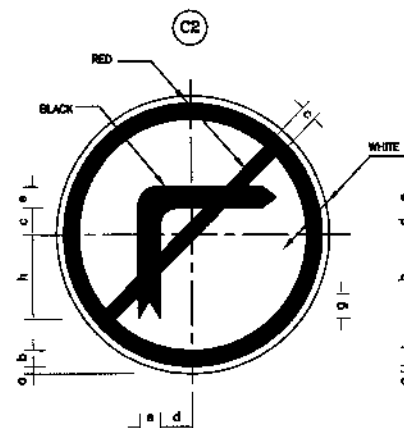


NO RIGHT TURN
DIMENSION(cm)

PARTS	SIGN SIZE	
	90cm	120cm
a	1.0	1.3
b	6.5	8.7
c	5.5	7.3
d	8.0	8.0
e	10.0	13.3
f	25.0	33.3
g	5.0	6.7
h	30.0	40.0

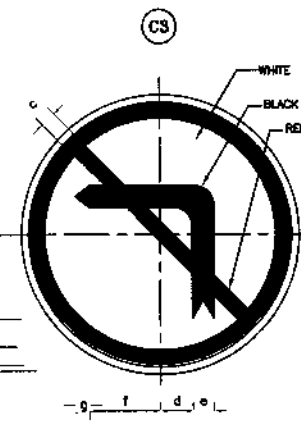


NO LEFT TURN
DIMENSION(cm)

PARTS	SIGN SIZE	
	90cm(C13)	120cm(C7)
a	1.0	1.3
b	6.5	8.7
c	5.5	7.3
d	8.0	8.0
e	10.0	13.3
f	25.0	33.3
g	5.0	6.7
h	30.0	40.0

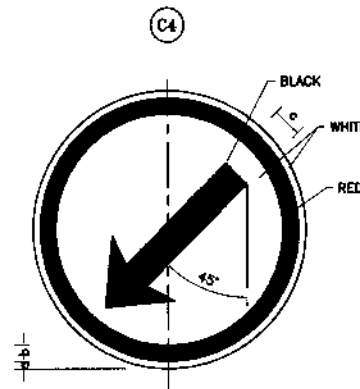


KEEP LEFT
DIMENSION(cm)

PARTS	SIGN SIZE	
	90cm(C4)	120cm(C3)
a	1.0	1.3
b	4.0	5.3
c	8.0	10.7
d	8.0	12.0
e	32.0	42.7
f	23.0	30.7
g	4.5	6.0

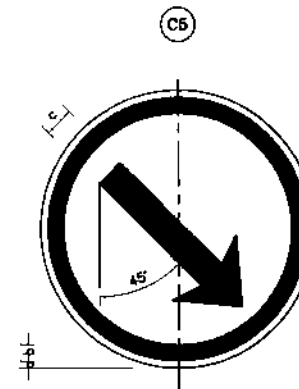

KEEP RIGHT
DIMENSION(cm)


PARTS	SIGN SIZE	
	90cm(C4)	120cm(C3)
a	1.0	1.3
b	4.0	5.3
c	8.0	10.7
d	8.0	12.0
e	32.0	42.7
f	23.0	30.7
g	4.5	6.0

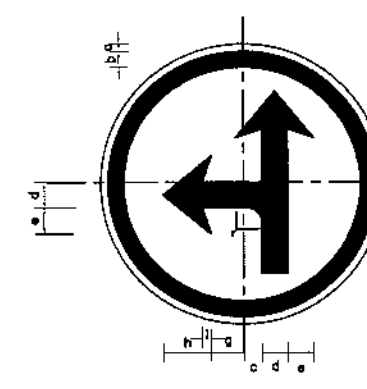

STRAIGHT OR LEFT ONLY SIGN

DIMENSION(cm)


PARTS	SIGN SIZE	
	90cm(C4)	120cm(C3)
a	1.0	1.3
b	6.5	8.7
c	10.0	13.3
d	8.0	10.7
e	9.0	12.0
f	34.0	45.3
g	10.5	14.0
h	23.5	31.3
i	4.5	6.0
r	8.0	10.7

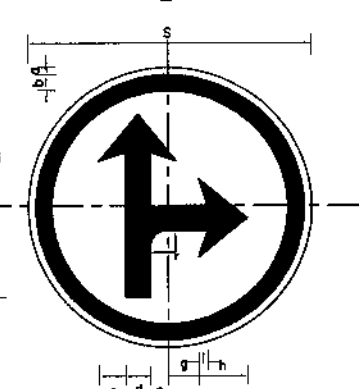

STRAIGHT OR RIGHT ONLY SIGN

DIMENSION(cm)

PARTS	SIGN SIZE	
	90cm(C4)	120cm(C3)
a	1.0	1.3
b	6.5	8.7
c	10.0	13.3
d	8.0	10.7
e	9.0	12.0
f	34.0	45.3
g	10.5	14.0
h	23.5	31.3
i	4.5	6.0
r	8.0	10.7

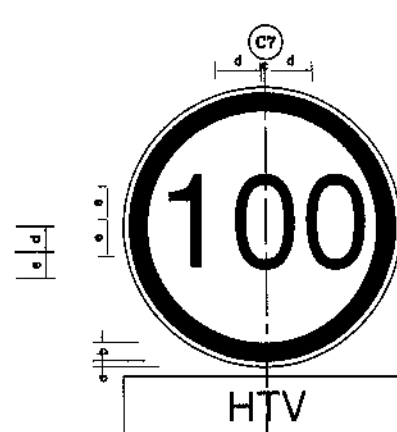


SPEED LIMIT (100)
DIMENSION(cm)

PARTS	SIGN SIZE	
	90cm(C4)	120cm(C3)
a	1.0	1.3
b	6.5	8.7
c	3.0	4.0
d	23.0	30.7
e	20.0	26.7




SPEED LIMIT (120)
DIMENSION(cm)

PARTS	SIGN SIZE	
	90cm	120cm
a	1.0	1.3
b	6.5	8.7
c	2.5	3.25
d	5.0	6.5
e	11.25	15.38
f	35.0	47.0
g	40.0	53.5

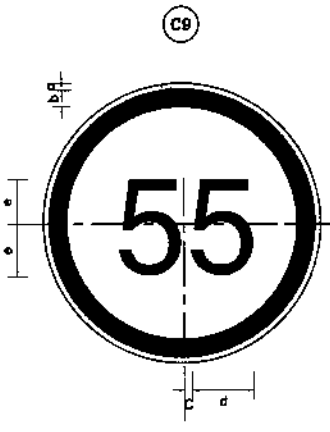


SPEED LIMIT (55)
DIMENSION(cm)

PARTS	SIGN SIZE	
	90cm	120cm
a	1.0	1.3
b	6.5	8.7
c	3.0	4.0
d	23.0	30.7
e	20.0	26.7

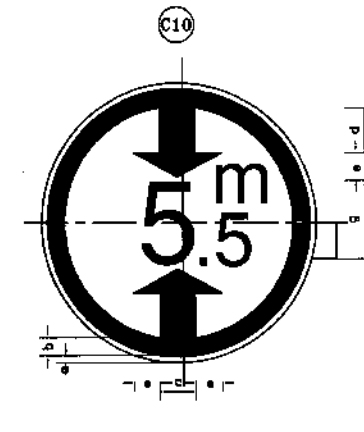


MIN. VERTICAL CLEARANCE
DIMENSION(cm)

PARTS	SIGN SIZE	
	90cm	120cm
a	1.0	1.3
b	6.5	8.7
c	13.5	18.0
d	12.5	17.0
e	8.5	11.5
f	31.0	41.0
g	24.5	32.5
h	12.5	16.5

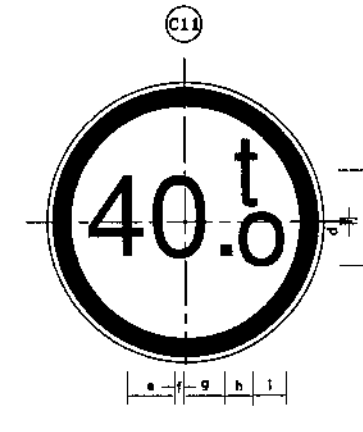

MAX. GROSS WEIGHT LIMIT
DIMENSION(cm)

PARTS	SIGN SIZE	
	90cm	120cm
a	1.0	1.3
b	6.5	8.67
c	32.0	42.50
d	2.5	3.50
e	17.0	22.50
f	1.5	2.0
g	17.0	22.50
h	3.5	4.50
i	10.0	13.50

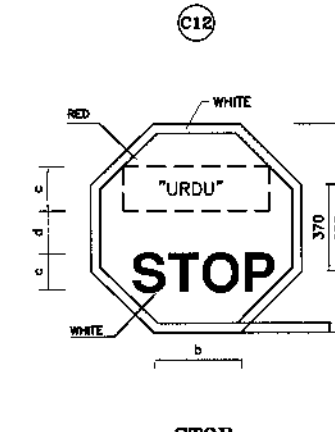

STOP

DIMENSION(cm)

PARTS	SIGN SIZE	
	90cm	120cm
a	1.0	1.30
b	37.0	49.5
c	20.0	25.0
d	15.0	20.0
e	38.0	43.0
f	90.0	120.0



KHYBER PAKHTUNKHWA
INTEGRATED TOURISM
AND ENTERPRISE
DEVELOPMENT PROJECT
C&W DEPARTMENT, KP




NATIONAL ENGINEERING SERVICES
PAKISTAN (PVT.) LTD.


REV.	DATE	DESCRIPTION	APPROVED

PROJECT:
CONSTRUCTION OF
MANKIAL BADA SARA ROAD
PROJECT (22 Km)


TITLE	ROAD SIGNS (4) (REGULATORY SIGN)
DATE	JANUARY, 2021
DWG NO.	38164/102/TD/RS0022

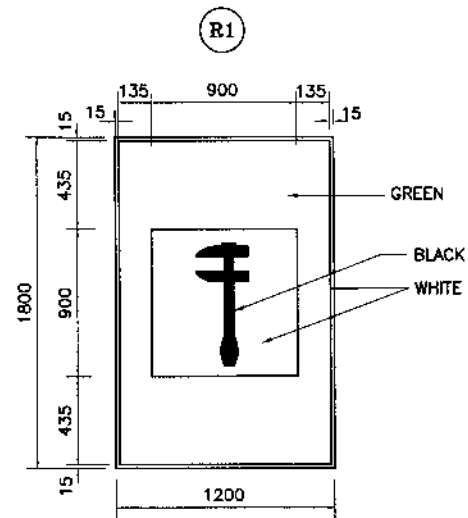


BREAKDOWN SERVICE

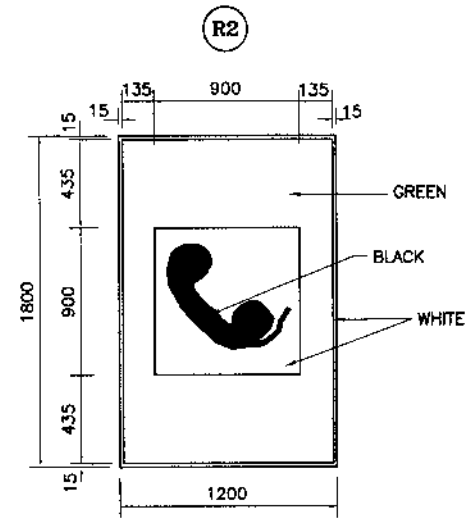


TELEPHONE

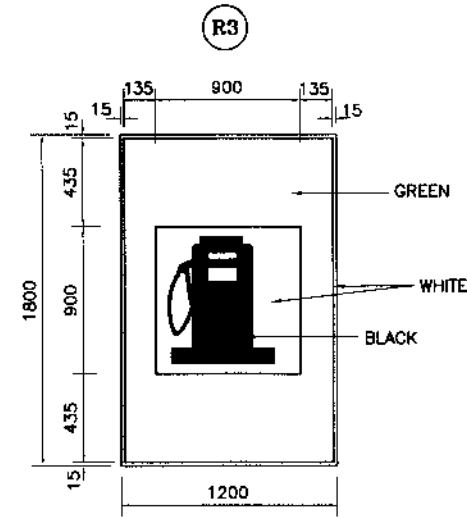


FILLING STATION

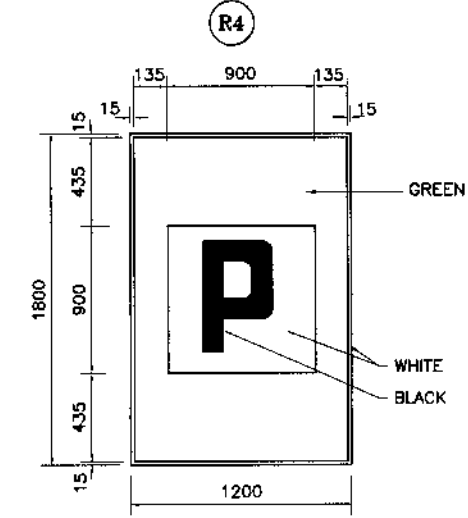


PARKING

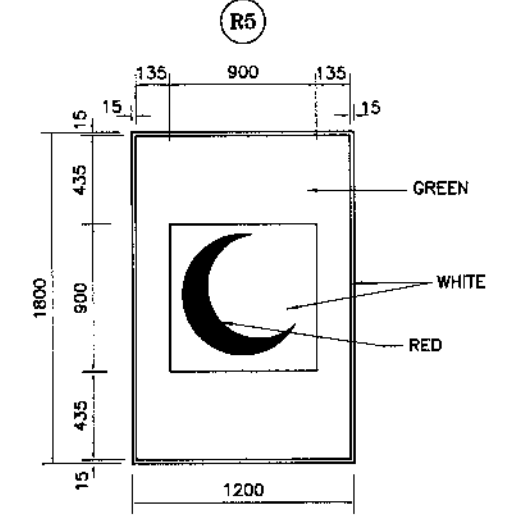


FIRST AID STATION

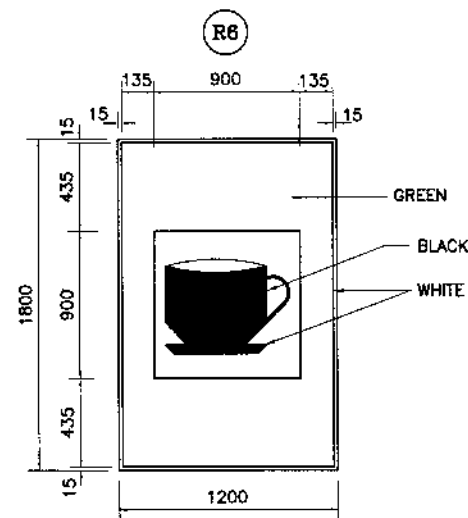


REFRESHMENT/CAFETERIA

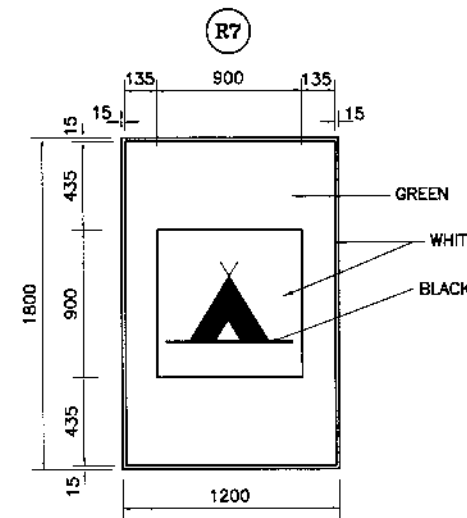


CAMPING SITE

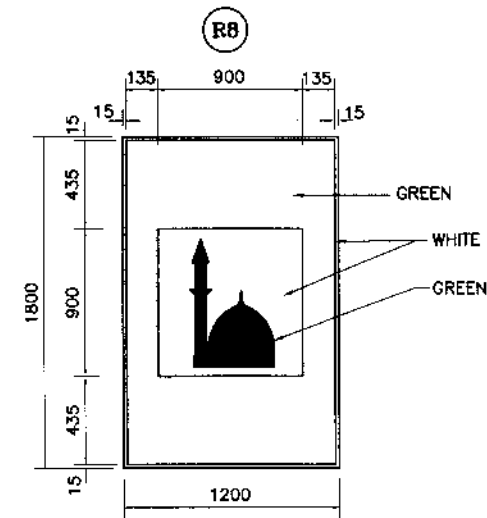




MOSQUE

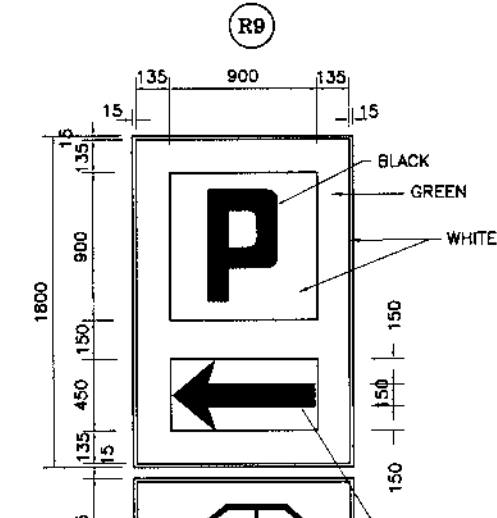


PARKING ON LEFT
(FOR CARS)

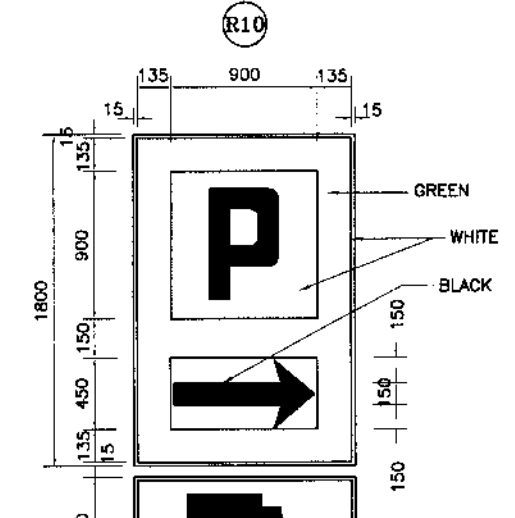

PARKING ON RIGHT
(FOR BUS/TRUCK)

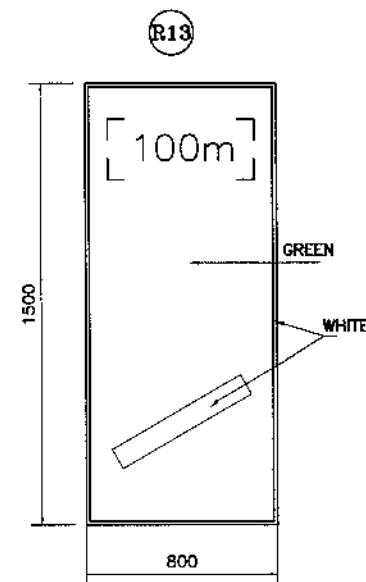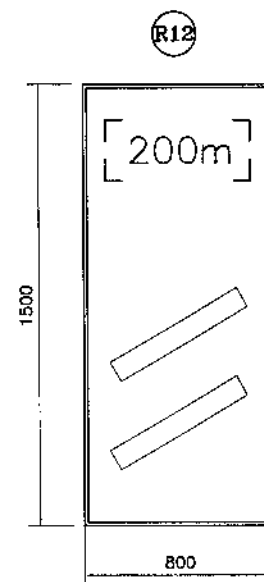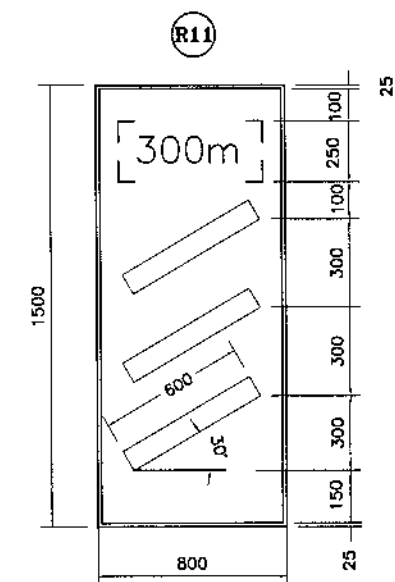

COUNT DOWN MARKERS

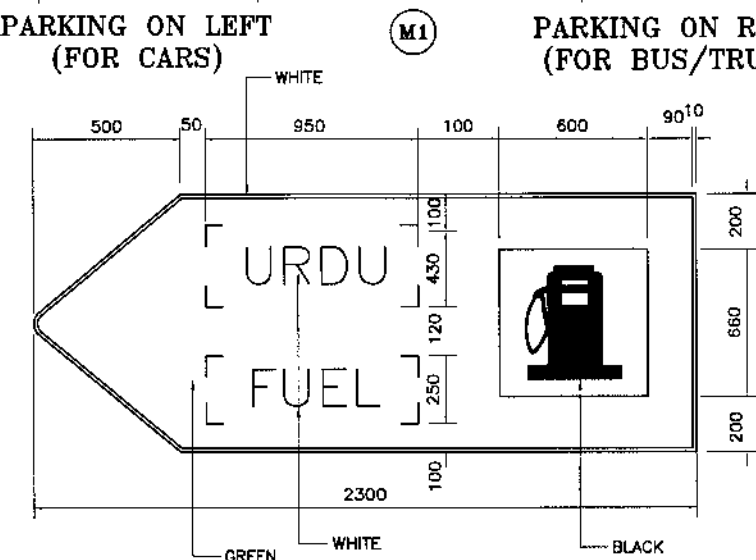

FILLING STATION ON LEFT



KHYBER PAKHTUNKHWA
INTEGRATED TOURISM
AND ENTERPRISE
DEVELOPMENT PROJECT
C&W DEPARTMENT, KP



NATIONAL ENGINEERING SERVICES
PAKISTAN (PVT.) LTD.

REV.	DATE	DESCRIPTION	APPROVED	APPROVED

PROJECT:

CONSTRUCTION OF
MANKIAL BADA SERA ROAD
PROJECT (22 Km)

TITLE


ROAD SIGNS (5)
(INFORMATORY SIGN)

DATE

JANUARY, 2021


DWG NO.

38164/102/TD/RS0023

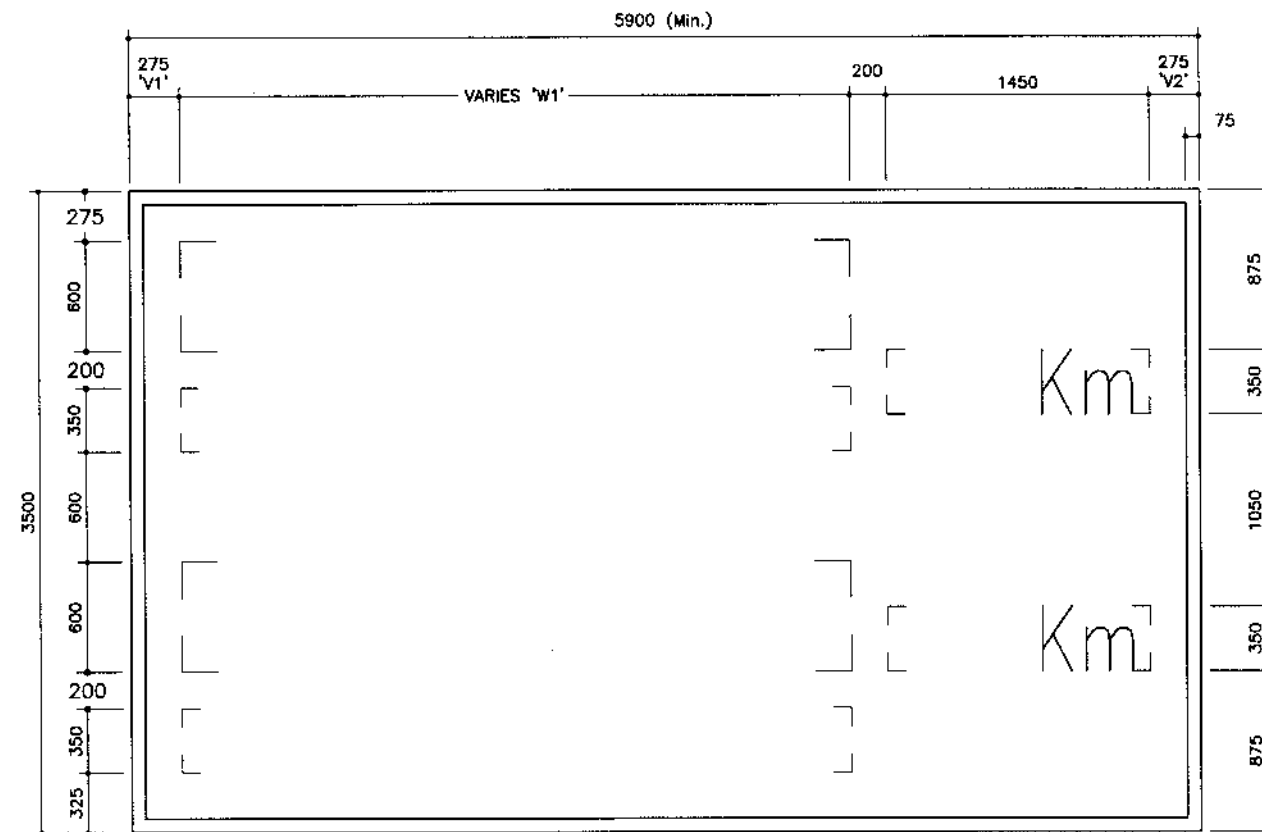


(R21)

DISTANCE SIGN
(After the junction)

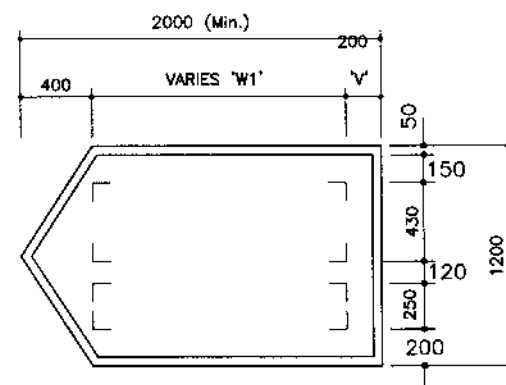

(R20)

EXIT SIGN
(At exit ramp nose)

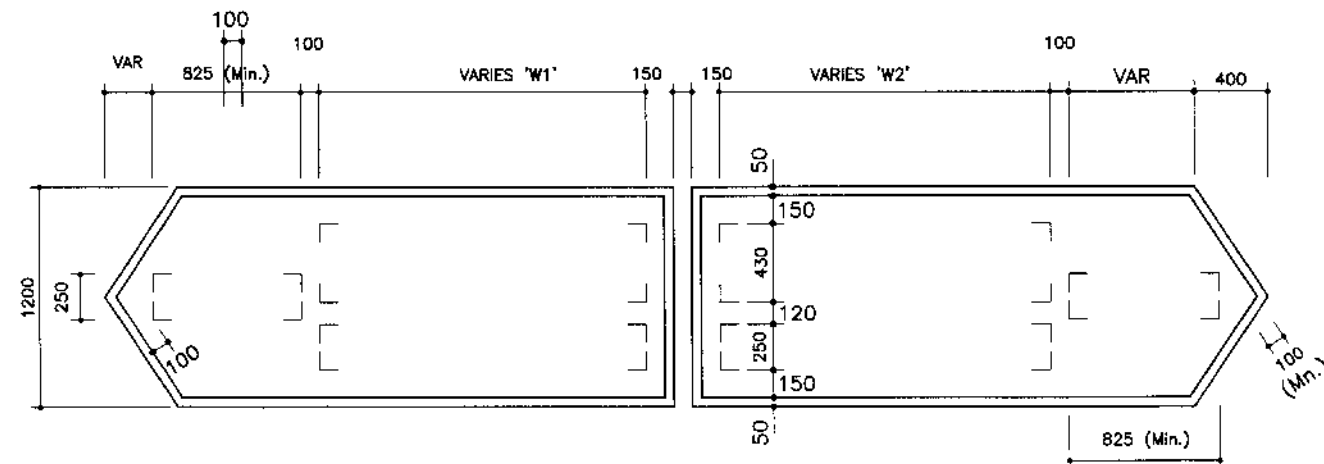

(R19)

DISTANCE & DESTINATION SIGN
(At T- Junction)



(Beginning of built up area)



(End of built up area)

NOTE

FOR NOTES REFER DRAWING NO. 3829/102/TD/RS0026.



KHYBER PAKHTUNKHWA
INTEGRATED TOURISM
AND ENTERPRISE
DEVELOPMENT PROJECT
C&W DEPARTMENT, KP



NATIONAL ENGINEERING SERVICES
PAKISTAN (PVT.) LTD.

REV.	DATE	DESCRIPTION	APPROVED	APPROVED

PROJECT:

CONSTRUCTION OF
MANKIAL BADA SERA ROAD
PROJECT (22 Km)

TITLE

ROAD SIGNS (6)
(REGULATORY SIGN)

DATE

JANUARY, 2021

DWG NO.

38164/102/TD/RS0024



Technical drawing of a traffic sign R29, which is a vertical combination of a 'M' (Motorway) and an 'N' (National road) sign. The top sign is a white shield with a green border and a green 'M'. The bottom sign is a white circle with a green border and a green 'N'. Dimensions are given in millimeters: the top sign is 700mm wide and 350mm high; the bottom sign is 500mm in diameter. A 100mm gap separates the two signs. The total height is 950mm. The sign is mounted on a post.

Technical drawing of a traffic sign (R30) showing a green shield with a white 'M' and a white circle with a green 'S' below it. Dimensions are provided: shield width 700, shield height 350, circle diameter 500, and a 100mm gap between them. A 200mm dimension is also shown for the shield's top section.

Technical drawing of a rectangular sign with dimensions and text. The sign is oriented horizontally. The overall dimensions are 3500 (width) and 2100 (height). The sign is divided into three vertical sections by two vertical lines. The left section is 1175 wide, the middle section is 1150 wide, and the right section is 1175 wide. The sign is divided into three horizontal sections by two horizontal lines. The top section is 275 high, the middle section is 600 high, and the bottom section is 200 high. The text "TOLL PLAZA" is centered in the middle section. Below it, the text "Km" is centered. The text is in a bold, sans-serif font. The sign is surrounded by a border. The dimensions are indicated by lines and arrows. The text "TOLL PLAZA" and "Km" are in the center of the sign.

Section	Width	Height
Left	1175	275
Middle	1150	600
Right	1175	200

Overall Dimensions: 3500 (Width) x 2100 (Height)

Text: TOLL PLAZA
Km

Diagram of a rectangular sign with dimensions and labels:

- Overall width: 1500
- Overall height: 900
- Corner radius: $R=100$
- Text: NAME OF CHANNEL
- Color labels: WHITE, BLUE, BLACK

Figure 1 is a schematic diagram of a rectangular panel. The panel has a width of 2100 and a height of 3500. The panel is divided into two main sections: 'GREY' on the left and 'WHITE' on the right. The 'GREY' section contains several diagonal lines and arrows. The 'WHITE' section contains a vertical line and a small vertical arrow. The diagram is labeled with dimensions 10, 2100, 3500, and 10.0.

Technical drawing of a 'No Parking' sign. The sign is rectangular with a total width of 1000 and a total height of 1200. It features a large black 'P' inside a black circle, with a red diagonal line crossing through it. Below the circle is a white rectangular box containing the text 'NO PARKING' in black capital letters. The drawing includes dimension lines for the overall size and the placement of the sign elements. Color specifications are provided for the background (white), the circle and 'P' (black), the diagonal line (red), and the text (black).

Dimensions:

- Overall width: 1000
- Overall height: 1200
- Circle diameter: 900
- Circle offset from top: 40
- Circle offset from bottom: 40
- Circle offset from left: 10
- Circle offset from right: 10
- Text box height: 300
- Text box offset from bottom: 150

Color specifications:





- Background: WHITE
- Circle and 'P': BLACK
- Diagonal line: RED
- Text: BLACK



				DRAWN	
				SUBMITTED	
				RECOMMENDED	
				CHD./VER.	
REV.	DATE	DESCRIPTION	APPROVED	APPROVED	



TITLE	ROAD SIGNS (7)
-------	----------------

DWG NO.
38164/102/TD/RS0025

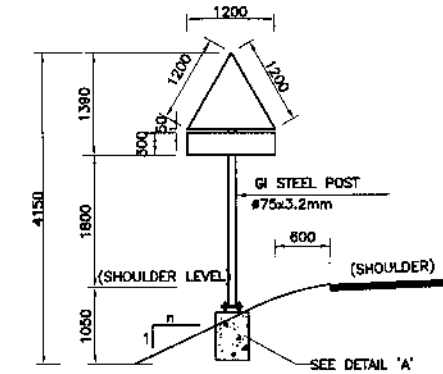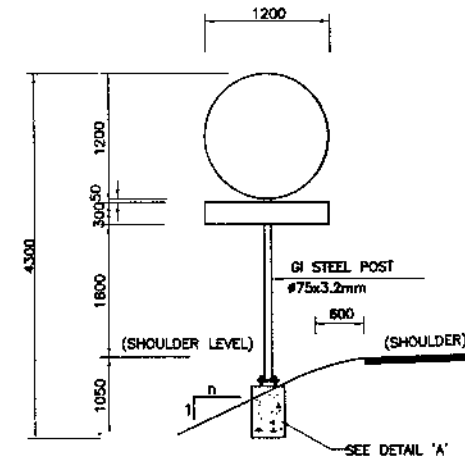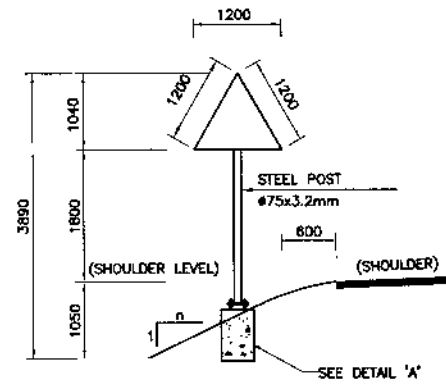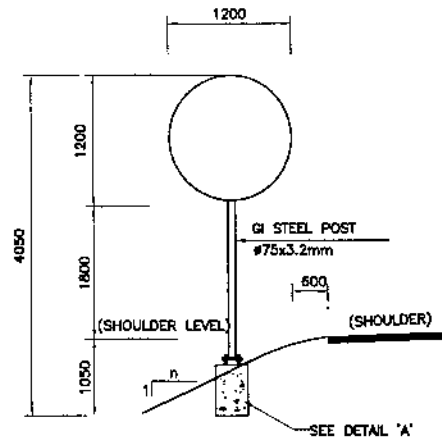


SINGLE SIGNS


SINGLE SIGNS WITH ADDITIONAL PLATE

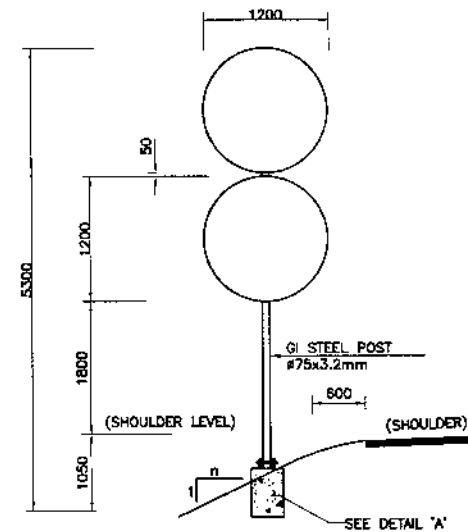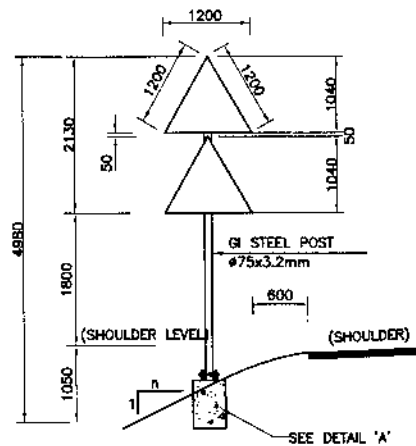

DOUBLE SIGNS

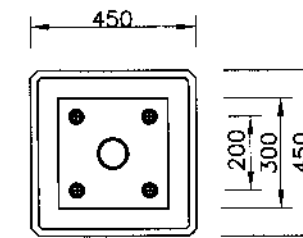

PLAN

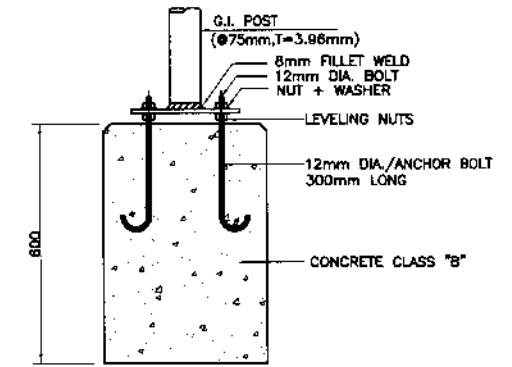

SECTION

PRECAST CONCRETE FOUNDATION
(TYPE-1)
DETAIL 'A'

NOTES:-

- 1- ALL DIMENSIONS ARE IN MILLIMETERS UNLESS NOTED OTHERWISE.
- 2- POST LENGTH AS SHOWN ARE FOR EXPRESSWAY SIGNS OF 1200mm NOMINAL SIZE. FOR RAMPS, POST LENGTH SHALL BE ADJUSTED ACCORDINGLY.
- 3- PRECAST CONCRETE FOUNDATION BLOCKS SHALL BE CAST USING CLASS "B" CONCRETE.
- 4- SIGN PANELS SHALL BE MADE OF ALUMINUM ALLOY PLATES OF MINIMUM 3mm THICKNESS.
- 5- FOR ALL TRIANGULAR, CIRCULAR SIGNS AND INFORMATION SIGNS OF LESS THEN 1.5m Sq.m AREA, USE INNER DIA 75mm, 3.2mm THICK CIRCULAR GI POST WITH.
- 6- ALL SIGN POSTS SHALL BE PAINTED WITH NON-REFLECTORISED BLACK AND WHITE PAINT STRIPES 300mm WIDE.
- 7- ALL SIGN BACK PANELS SHALL BE PAINTED WITH GRAY ENAMEL PAINT.
- 8- ALL POSTS SHALL BE 300mm SHORT OF SIGN TOP.



KHYBER PAKHTUNKHWA
INTEGRATED TOURISM
AND ENTERPRISE
DEVELOPMENT PROJECT
C&W DEPARTMENT, KP



NATIONAL ENGINEERING SERVICES
PAKISTAN (PVT.) LTD.

REV.	DATE	DESCRIPTION	APPROVED	APPROVED

PROJECT:

CONSTRUCTION OF
MANKIAL BADA SERA ROAD
PROJECT (22 Km)

TITLE


TYPICAL PLACEMENT
OF ROAD SIGNS






DATE

JANUARY, 2021

DWG NO.

38164/102/TD/RS0026

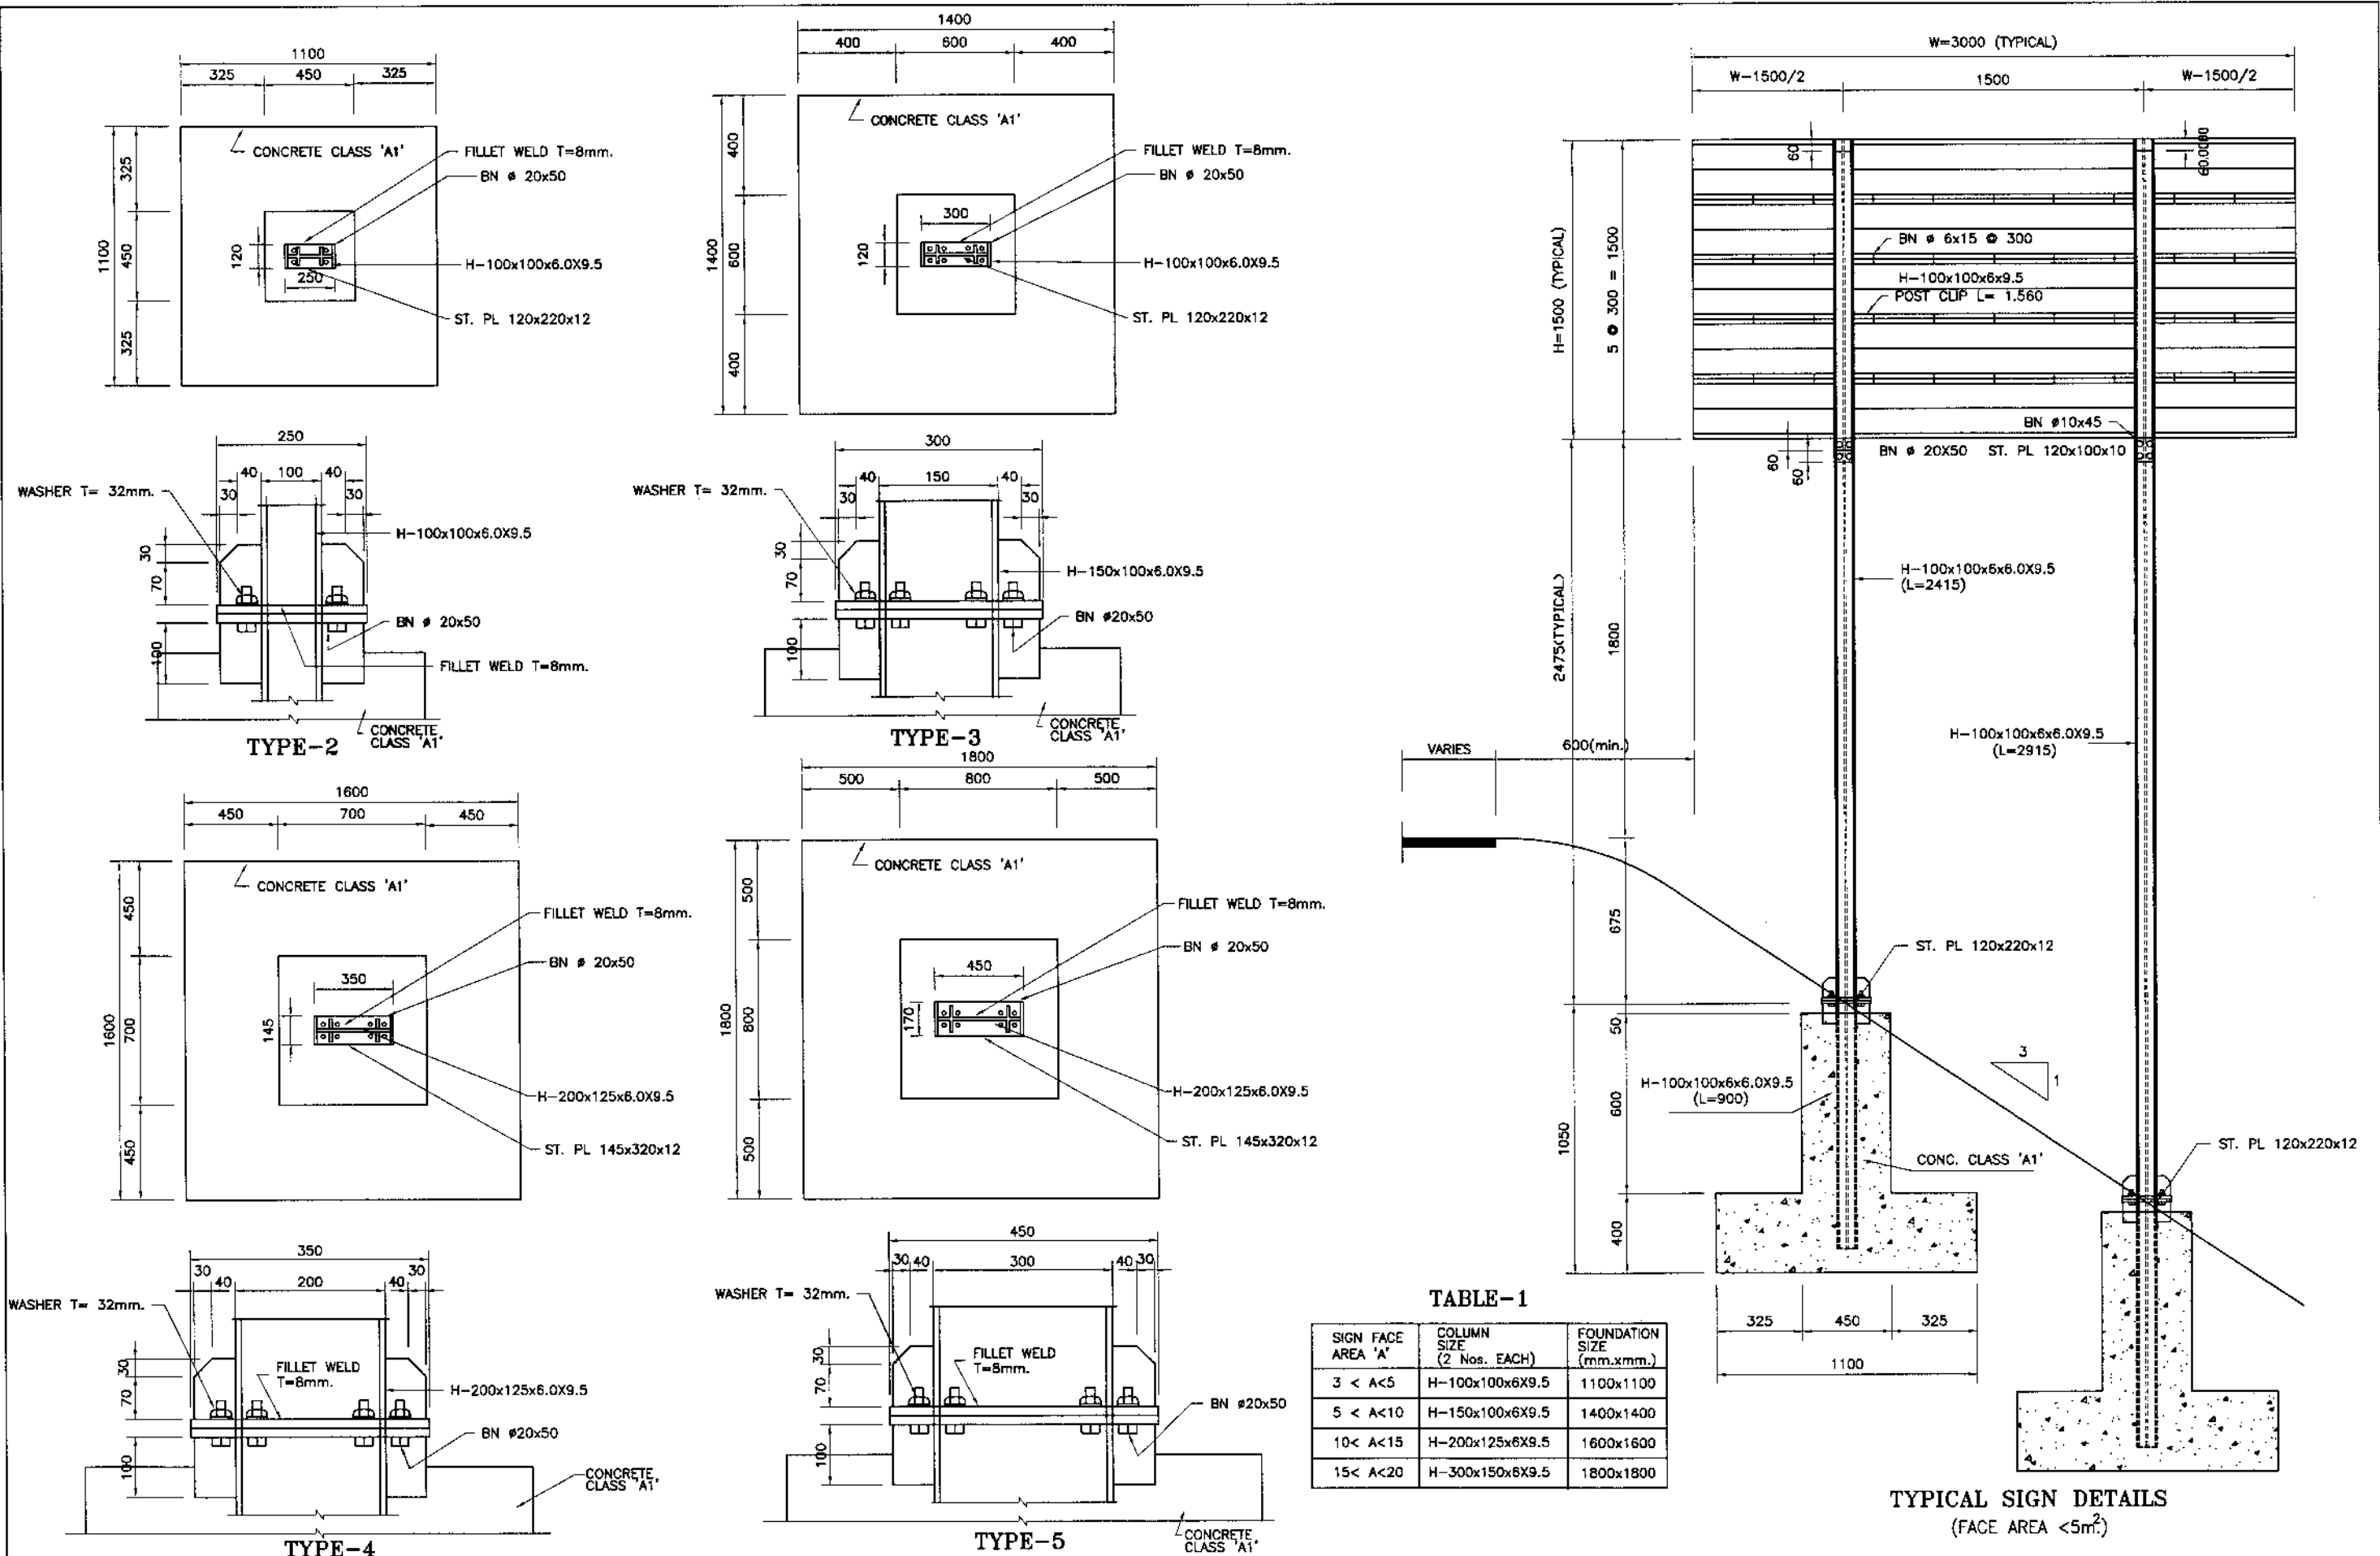

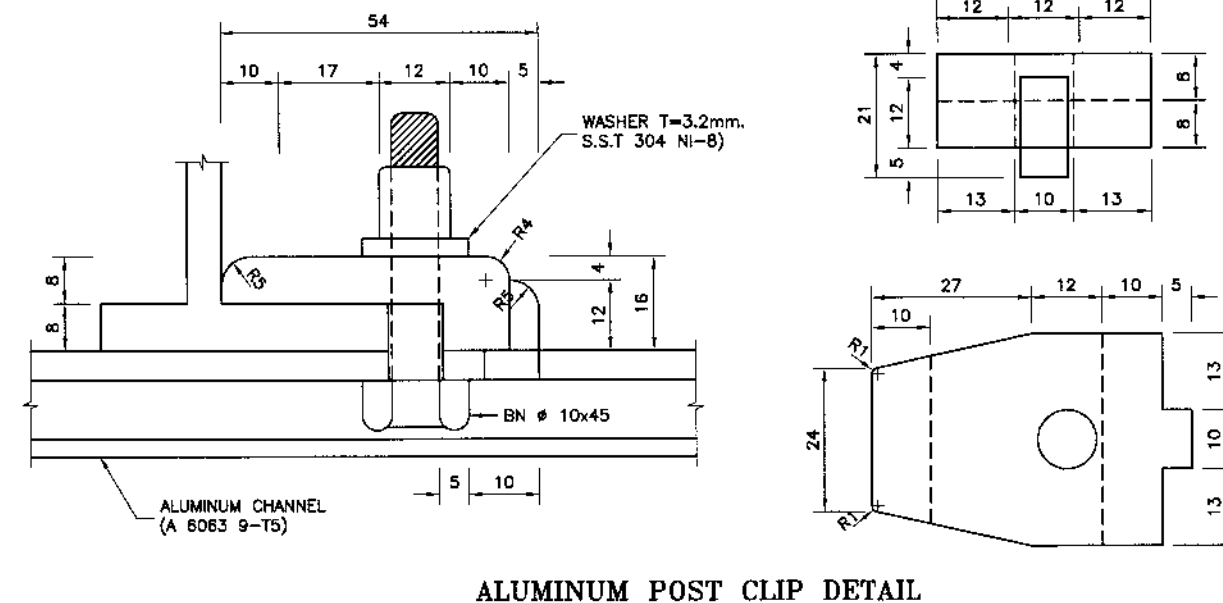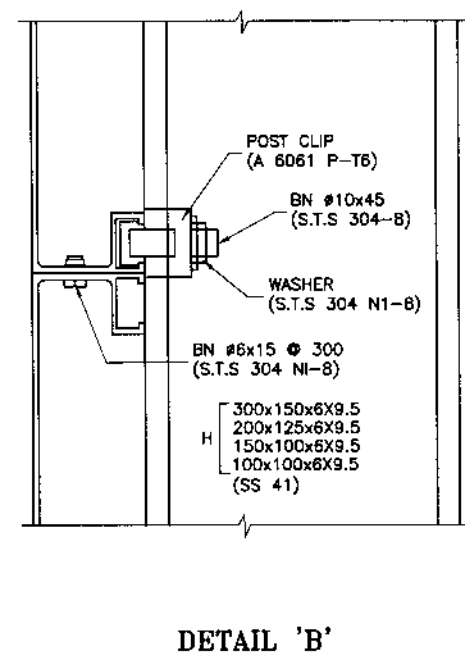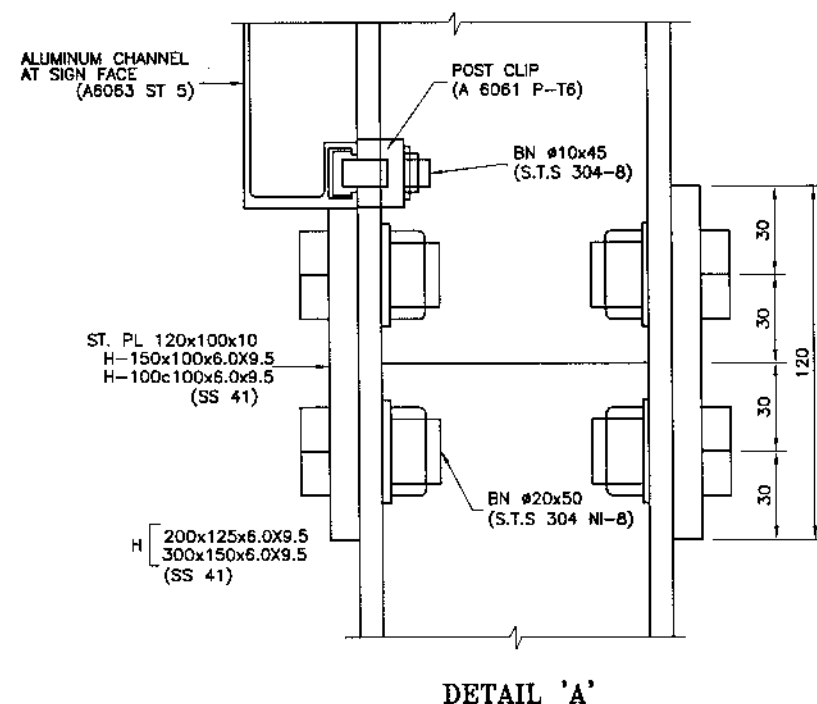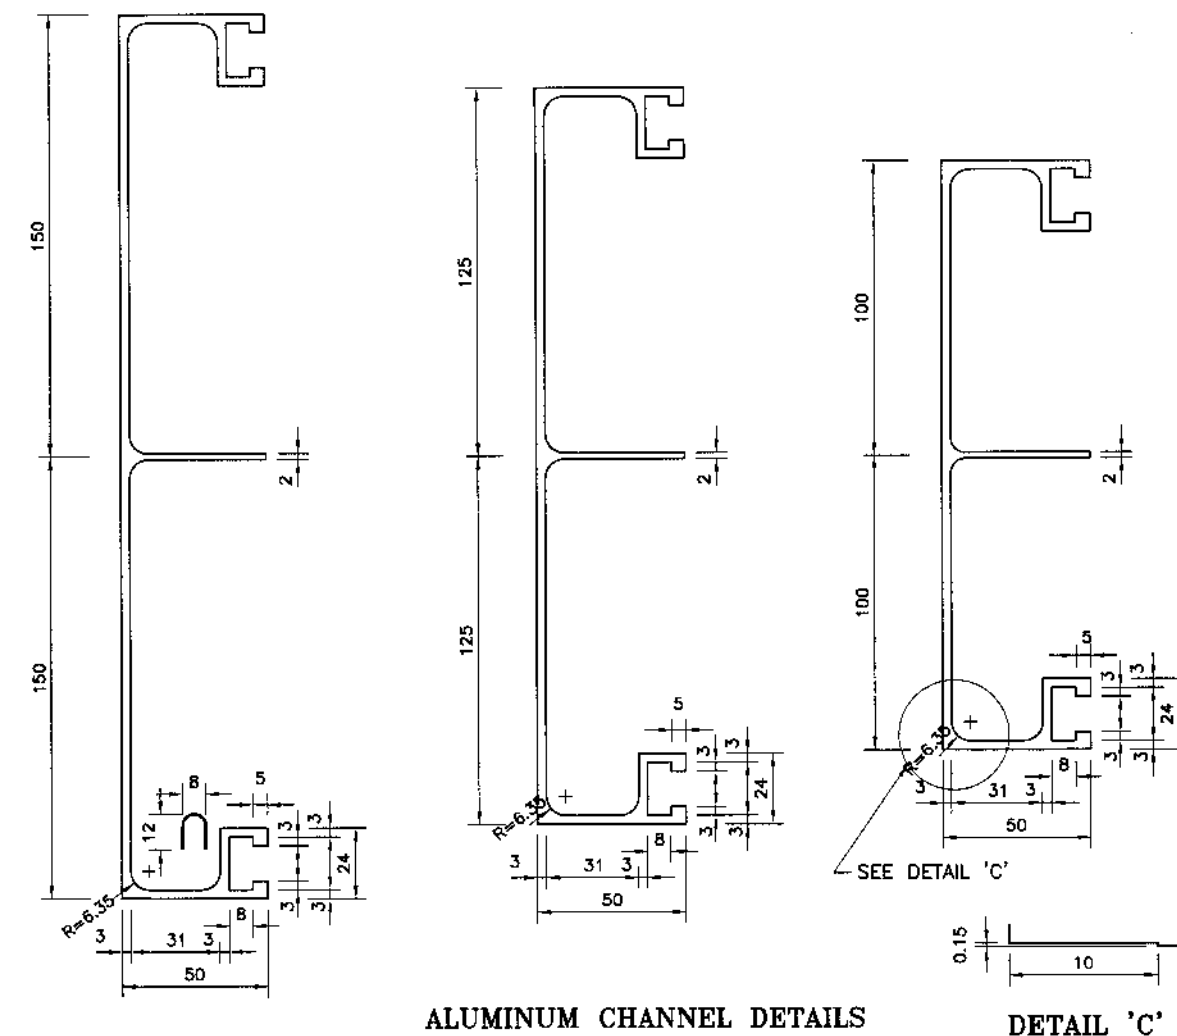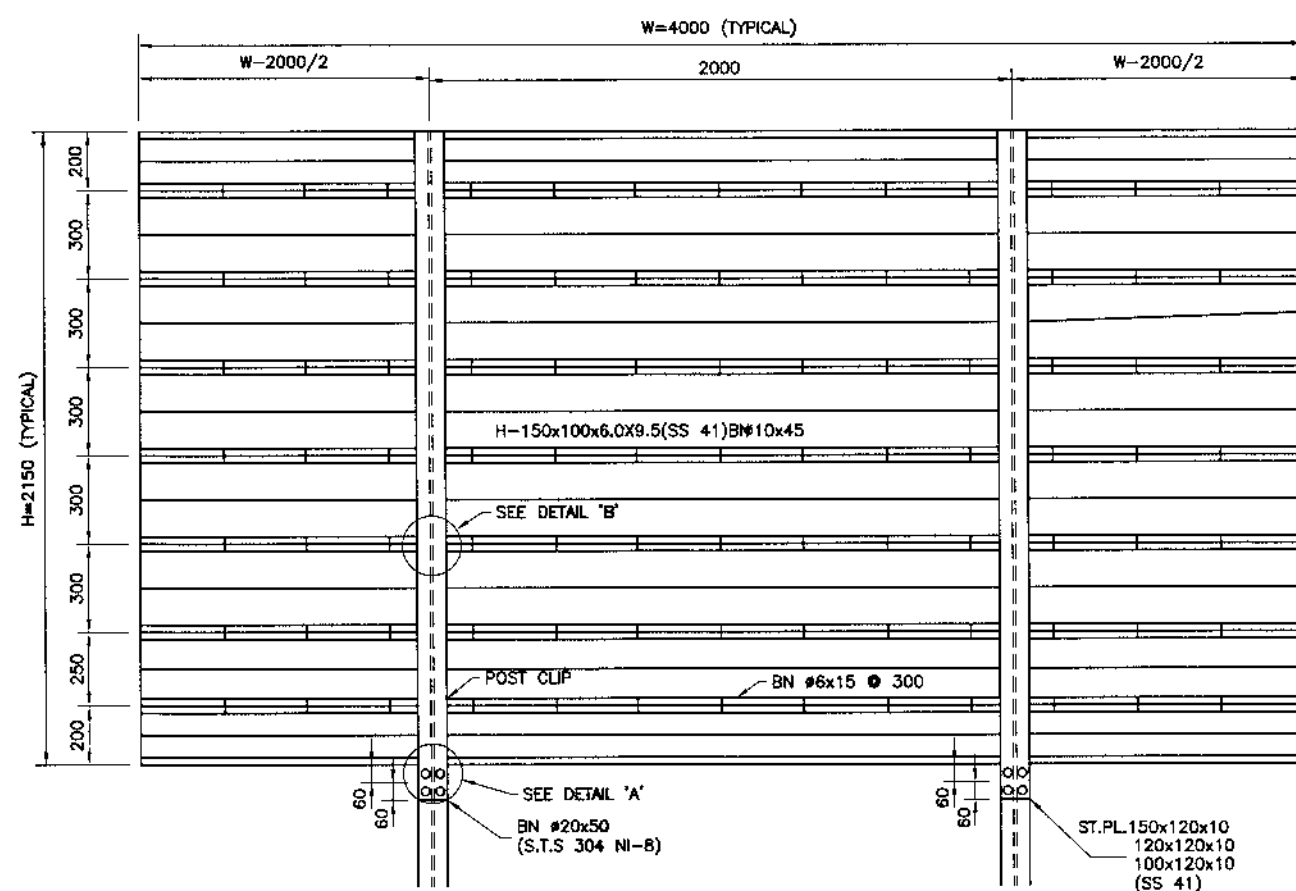


NOTES:—
1 — ALL DIMENSIONS ARE IN MILLIMETERS



PAVEMENT MARKING LINES

SCALE 1:200
FOR DIMENSIONS L & W1 TO W5 (SEE TABLE-1)

 

L1 - BROKEN GUIDE LINE - WHITE

AT CENTERLINE OF DIVIDED (SINGLE) 2-LANE HWAYS AND LANE SEPARATION OF DIVIDED (DUAL) HWAYS




L2 - BROKEN WARNING LINE - WHITE

AT APPROACHES TO DANGER (e.g. roundabouts, median openings and junctions)




L3 - CONTINUOUS LINE - WHITE

AT CENTERLINE NEAR INTERSECTIONS AND AT NO PASSING ZONES

 

L4 - CONTINUOUS EDGE LINE - YELLOW

AT EDGE OF PAVEMENT OF ALL HWAYS

 

L5 - DASHED LINE - WHITE

AT SEPARATION OF THROUGH LANES FROM ACCELERATION/DECELERATION LANE



L6 - DOTTED LINE - WHITE

FOR DEFINING VEHICLE PATHS WITHIN INTERSECTIONS




L7 - STOP LINE - WHITE

AT INTERSECTIONS ACROSS PAVEMENT




L8 - TRANSVERSE YIELD LINE - WHITE

AT INTERSECTIONS ACROSS PAVEMENT IN THE SAME POSITION AS L7 LINE TO INDICATE GIVE WAY

 

L9 - DOTTED LINE - YELLOW

FOR EDGE LINE WHERE PARKING BAYS ARE PROVIDED OUTSIDE THE LANE

 


L10 - CONTINUOUS LINE - WHITE

FOR DELINEATION OF LIMITS OF PARKING BAYS




PLAN


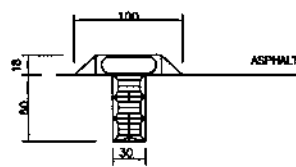


SECTION A-A



REFLECTORISED PAVEMENT STUD
(RAISED PROFILE TYPE)

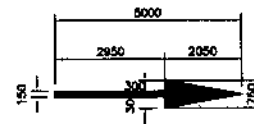


ARROWS TYPE-I (STRAIGHT)

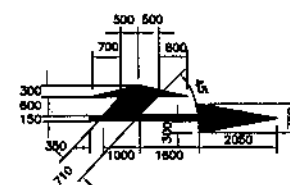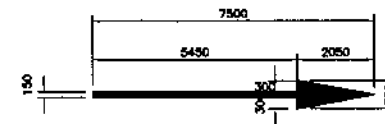

ARROWS TYPE-II (COMBINED)

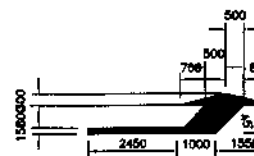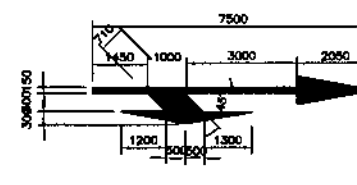

ARROWS TYPE-III (DEFLECTION)

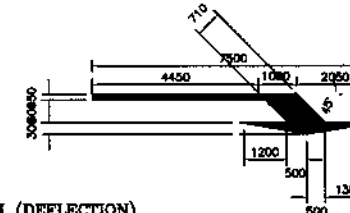


(FOR <60 Km/hr)

(FOR >60 Km/hr)


LANE SELECTION ARROWS - WHITE

TABLE - 1

ROADWAY SPEED	L (mm)	W1	W2	W3	W4	W5
>120 Km/hr	4000	200	200	200	400	100

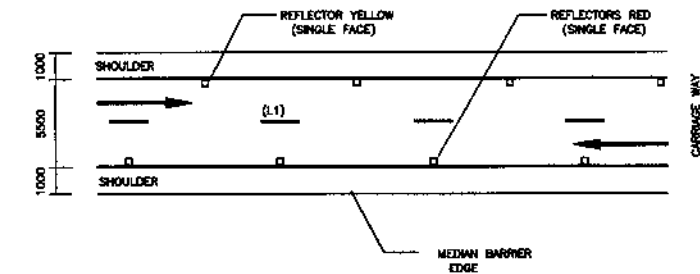


ADDITIONAL DETAIL FOR MEDIAN
AND CARRIAGE WAY

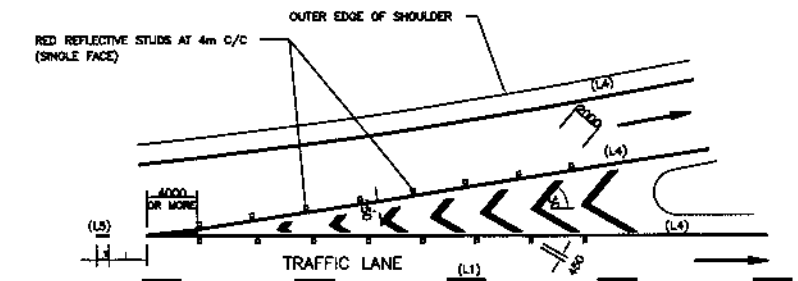

ENTRANCE NOSE DETAIL

SCALE 1:300

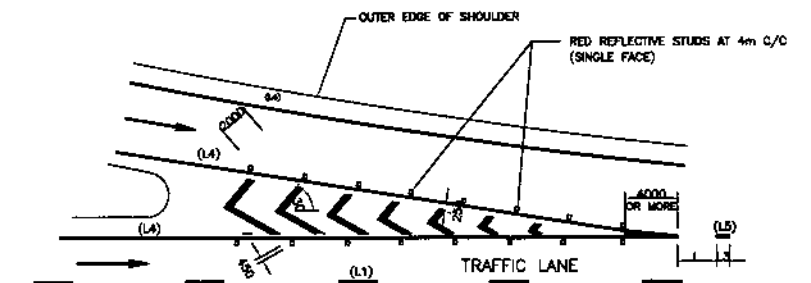

EXIT NOSE DETAIL

SCALE 1:300

PAVEMENT MARKING & ROAD STUDS DETAILS

NOTES :-

- ALL DIMENSIONS ARE IN MILLIMETERS.
- AT APPROACHES TO INTERSECTIONS/ROUNDBOUTS, CENTER LINE OR LANE SEPARATION LINE (L1) BECOMES (L2) FOR A LENGTH = 150m AND CONTINUOUS LINE (L3) FOR LAST 50m.
- LENGTH OF STROKE IN (L2) = LENGTH OF GAP IN MATCHING (L1).
- LOCATION OF DIRECTIONAL ARROWS, NOSES AND STOP SIGN SHALL BE PLACED AS DIRECTED BY THE ENGINEER.



KHYBER PAKHTUNKHWA
INTEGRATED TOURISM
AND ENTERPRISE
DEVELOPMENT PROJECT
C&W DEPARTMENT, KP



NATIONAL ENGINEERING SERVICES
PAKISTAN (PVT.) LTD.

REV.	DATE	DESCRIPTION	APPROVED	APPROVED

PROJECT:

CONSTRUCTION OF
MANKIAL BADA SARA ROAD
PROJECT (22 Km)

TITLE



PAVEMENT MARKING AND ROAD STUDS

DATE



JANUARY, 2021

DWG NO.



38164/102/TD/PMS0029

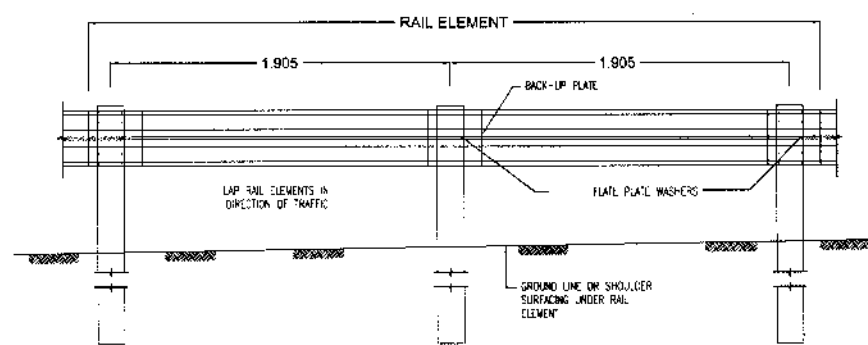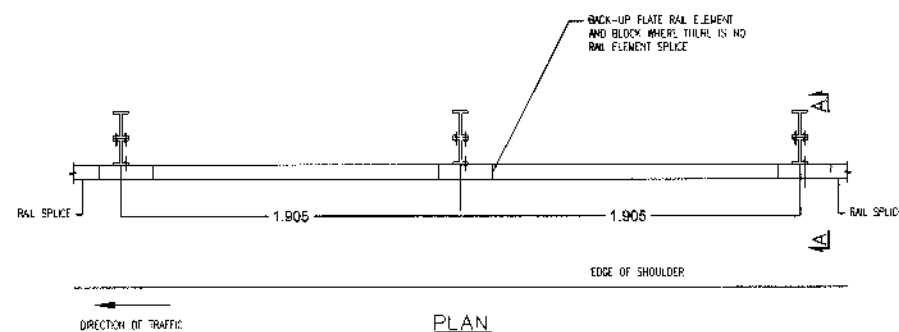


METAL W-BEAM GUARD RAILING WITH W150x13.5 STEEL POSTS AND BLOCKS

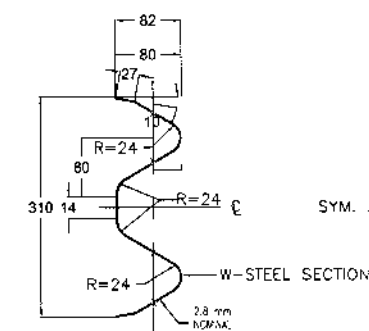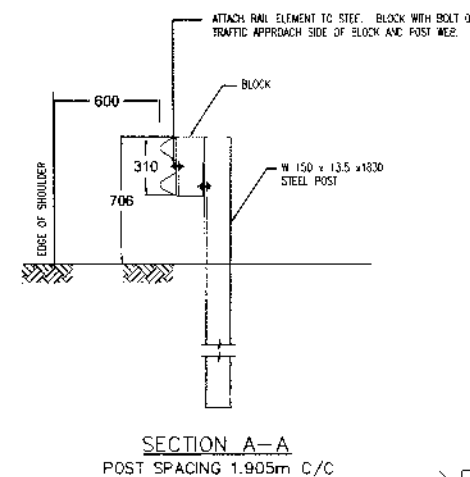



SECTION THROUGH W-BEAM RAIL ELEMENT

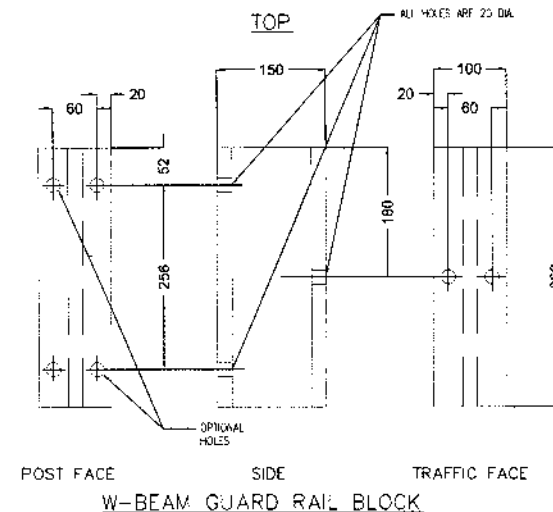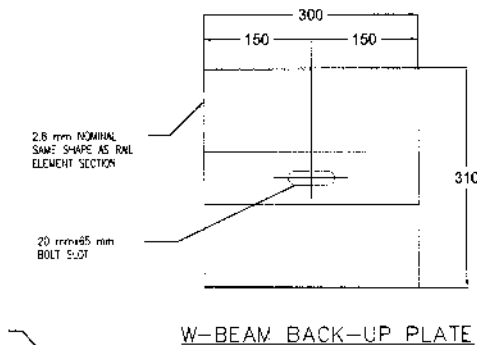

APPLICABLE REACHES
GUARD RAIL SHALL BE PROVIDED ADDITIONALLY ON CULVERT APPROACHES AND AT CRITICAL LOCATIONS/SHARP BENDS.

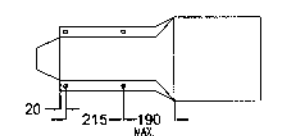


TERMINAL SECTION TYPE No. 1 W-BEAM

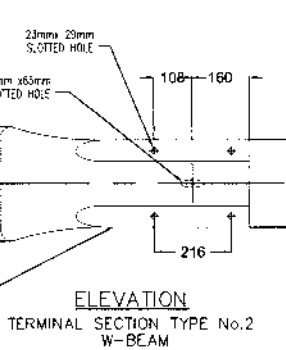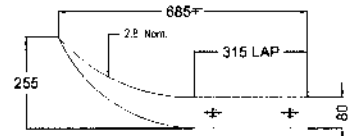


TERMINAL SECTION TYPE No. 2 W-BEAM

NOTES


- ALL DIMENSIONS ARE IN MILLIMETERS, UNLESS NOTED OTHERWISE.
- ALL LAPS SHALL BE IN THE DIRECTION OF TRAFFIC.
- W-BEAM TERMINAL SECTIONS SHALL BE USED IN PLACE OF END ANCHORAGE RAIL AT THE DEPARTURE END ONLY OR AT OTHER RESTRICTED LOCATIONS AS APPROVED BY THE ENGINEER.
- W-BEAM RAIL SECTION SHALL CONFORM TO AASHTO M-180 AND SHALL BE TYPE-II, CLASS 'B'.
- WHERE THE GUARD RAIL HAS TO FOLLOW A CURVE OF LESS THAN 45m RADIUS, THE BEAM SHALL BE CURVED TO SUIT, BY THE BEAM MANUFACTURER.
- THE HOLES FOR ANCHORAGE POSTS SHALL BE BACKFILLED WITH WELL COMPACTED GRANULAR MATERIAL. THE SPACE INSIDE THE TERMINAL NOSE SHALL BE FILLED WITH CONCRETE, CLASS 20.
- THE CONTRACTOR SHALL PREPARE DRAWINGS SHOWING LOCATIONS, ELEVATIONS AND SPACING OF POSTS AT EACH CULVERT/HIGH FILL LOCATION AND SHALL OBTAIN APPROVAL OF THE ENGINEER.
- BACKFILLING OF THE POST HOLES SHALL BE CARRIED OUT AS FOLLOWS:
 - IN CASE OF ROCK, CORED HOLES-250 DIA (AS MADE) WILL BE BACKFILLED WITH LEAN CONCRETE CLASS 15
 - IN CASE OF STRATA OTHER THAN ROCK, HOLES-300 DIA (AS MADE) WILL BE BACKFILLED WITH LEAN CONCRETE CLASS 15 OR THE POSTS MAY BE HAMMERED IN PLACE AS APPROVED BY THE ENGINEER.
- NO EXTRA PAYMENT SHALL BE MADE TO THE CONTRACTOR FOR CORING AND OR CONCRETING FOR POST FIXATION.
- EXISTING EMBANKMENT MAY BE WIDENED WHERE NECESSARY TO ACCOMMODATE GUARD RAIL FLARE AT APPROACH END.
- BACK-UP PLATE TO BE USED BETWEEN GUARD RAIL ELEMENT AND STEEL BLOCK ON STEEL POST WHERE THERE IS NO RAIL ELEMENT SPLICE.
- DIRECTION OF TRAFFIC INDICATED BY ARROW (→).
- POST SPACING AND HEIGHT IS AS PER TYPE OF RAIL SPECIFIED IN HIGHWAY DESIGN STANDARDS SECTION 16.
- THE RAIL ELEMENT CONNECTING POST NOS. 1, 2, AND 3 HAS A COMPOUND BEND WITH A RADIUS OF 11.3m BETWEEN POST NOS. 1 AND 2, AND A RADIUS OF 20.1m BETWEEN POST NOS. 2 AND 3. THE RADJS CHANGES AT POST NO. 2.
- SHELF ANGLES TO SUPPORT THE RAIL ELEMENT SHALL BE INSTALLED ON POST NOS. 2, 3, 4, 5 AND 6 OF THE FLARE. SEE DWG. NO. 3829/102/CD/GR0034
- FOR GUARD RAIL EXTENDED INTO CUT BANK, THE THE POSTS INSTALLED ON SLOPES GREATER THAN 10:1, SHOULD BE 2400 LONG.
- THE FLARE RATE FOR THE GUARD RAIL EXTENDED INTO CUT BANKS MAY BE INCREASED AFTER CROSSING THE DITCH BOTTOM (AT THE ANGLE POINT), TO SHORTEN THE LENGTH OF TERMINAL (UPTO 8:1).
- TYPE NO.2 WOULD BE USED ON THE TRAIL END OF A 1WAY SINGLE CARRIAGEWAY. AND ON THE TRAIL END FOR A DUAL CARRIAGEWAY.
- MINOR ADJUSTMENTS TO POST SPACING AND OFFSETS MAY BE REQUIRED TO FIT SITE CONDITIONS

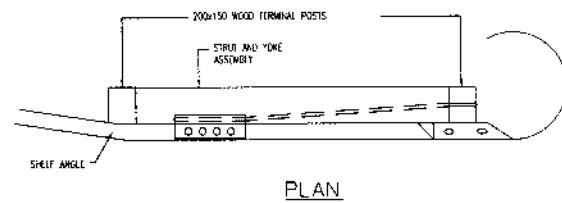


PLAN

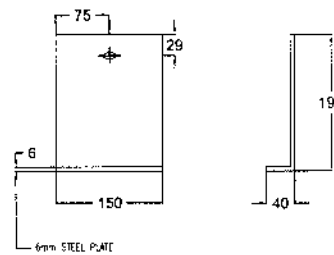


SHELF ANGLE

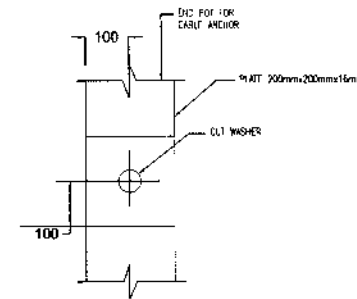


BEARING PLATE DETAIL

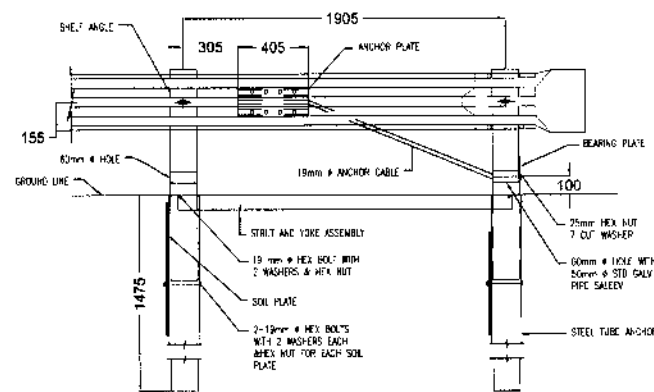


ELEVATION
ANCHORS ASSEMBLY
TYPE NO.1 (BREAKAWAY)

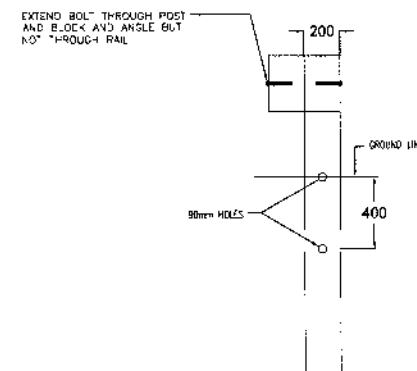


BREAKAWAY POST
(POST NO. 2, 3, 4, 5, AND 6)

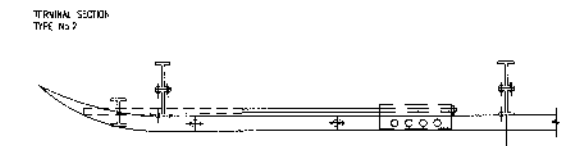


PLAN

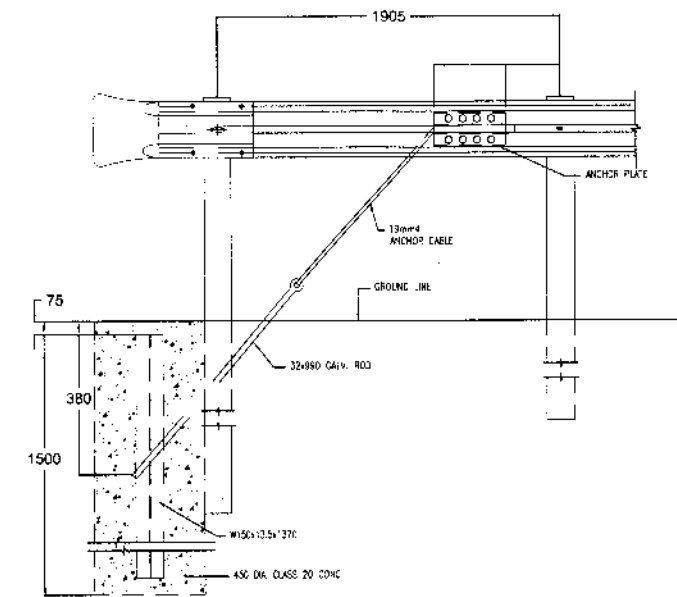

ELEVATION
ANCHORS ASSEMBLY
TYPE NO.2

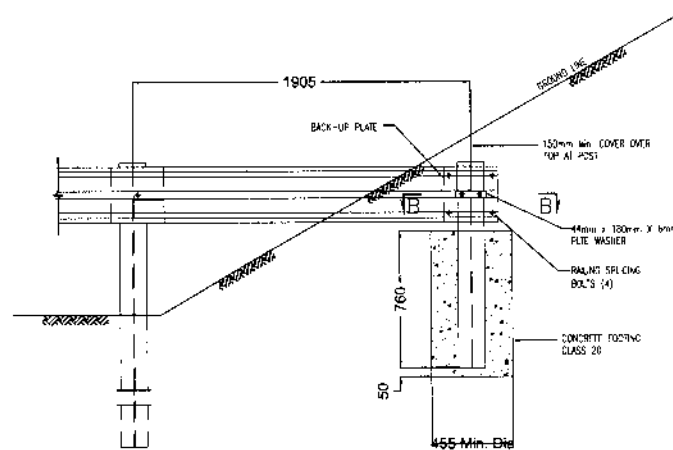

ELEVATION
BURIED POST ANCHOR

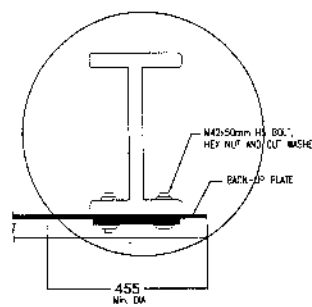

SECTION B - B

NOTES

1. ALL DIMENSIONS ARE IN MILLIMETERS. UNLESS NOTED OTHERWISE.
2. THIS DRAWING SHALL BE READ IN CONJUNCTION WITH DWG. NO. 38164/102/TD/GR0030.)
3. THE LAYOUT AND DETAILS SHOWN ON THIS PLAN ARE INDICATIVE ONLY OF THE VARIOUS POSSIBILITIES AVAILABLE FOR THE APPROACH AND TAIL ENDS FOR GUARD RAIL INSTALLATION.
4. IN CASE SOLID ROCK IS ENCOUNTERED, THE POST MAY BE SHORTENED, PROVIDED IT EXTENDS INTO THE SOLID ROCK A MIN. OF 900mm.



KHYBER PAKHTUNKHWA
INTEGRATED TOURISM
AND ENTERPRISE
DEVELOPMENT PROJECT
C&W DEPARTMENT, KP



NATIONAL ENGINEERING SERVICES
PAKISTAN (PVT.) LTD.

REV.	DATE	DESCRIPTION	APPROVED	APPROVED

PROJECT:

CONSTRUCTION OF
MANKIAL BADA SARA ROAD
PROJECT (22 Km)

TITLE

TYPICAL GUARD RAIL DETAILS (2)

DATE

JANUARY, 2021

DWG NO.

38164/102/TD/GR003

TYPICAL CROSS SECTION FOR FLEXIBLE PAVEMENT

